



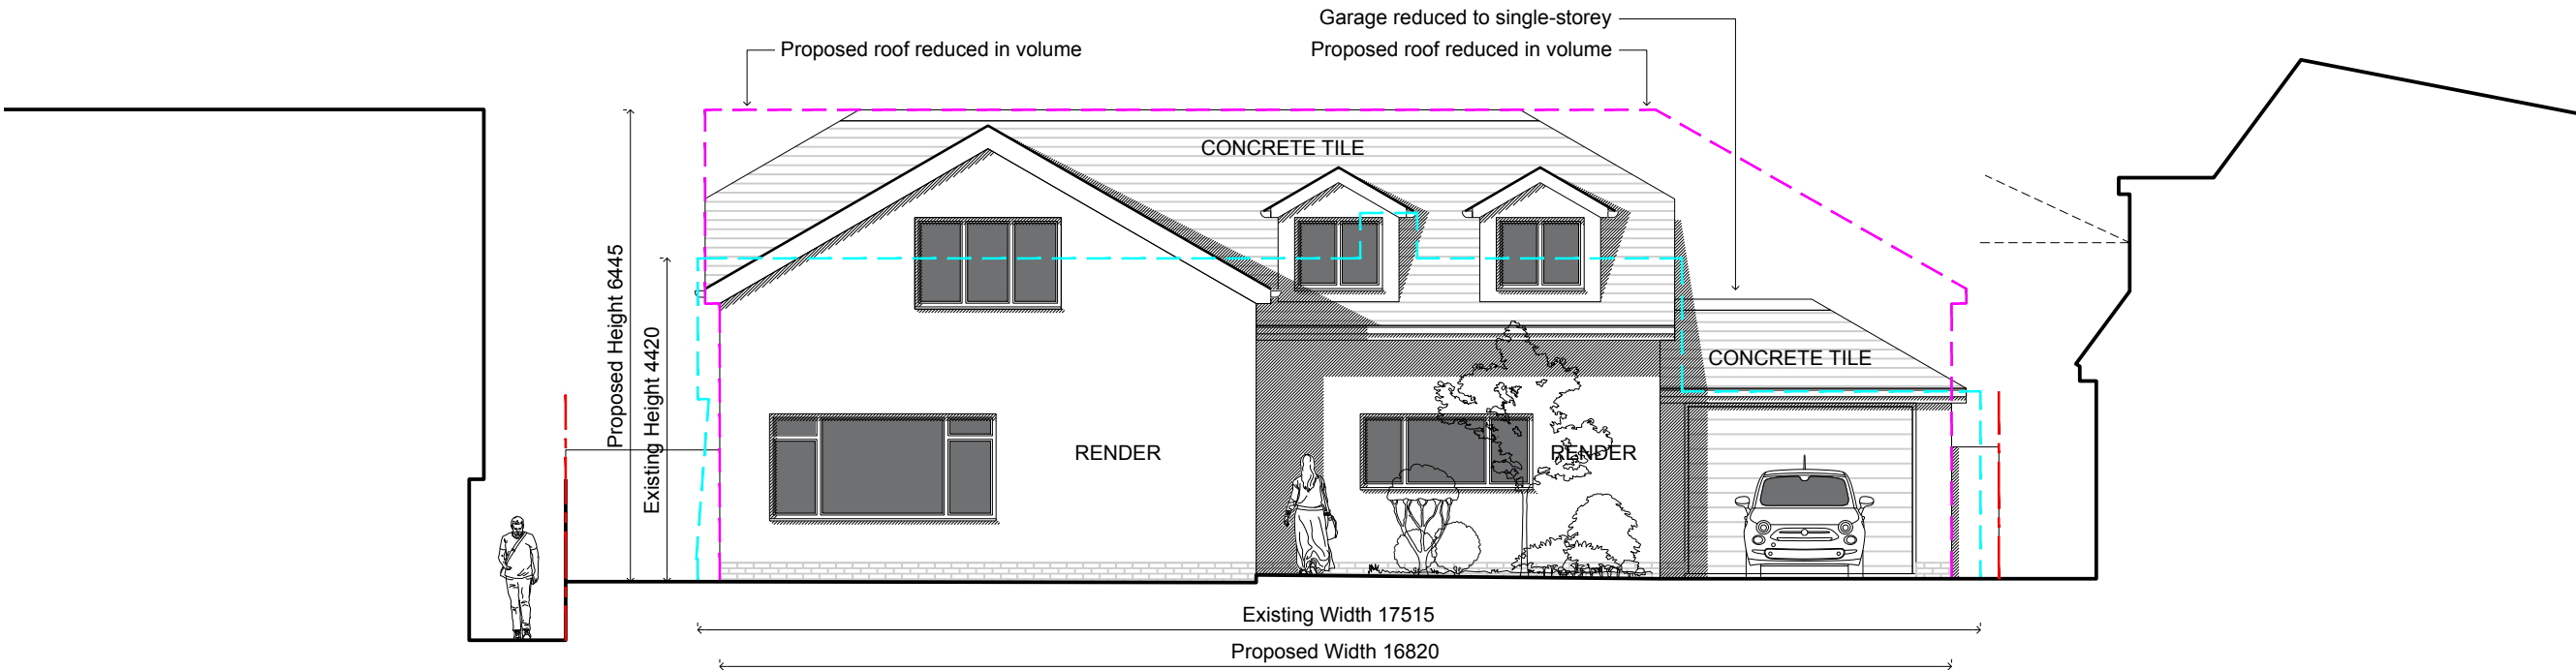

01 | 1:100 | FRONT ELEVATION

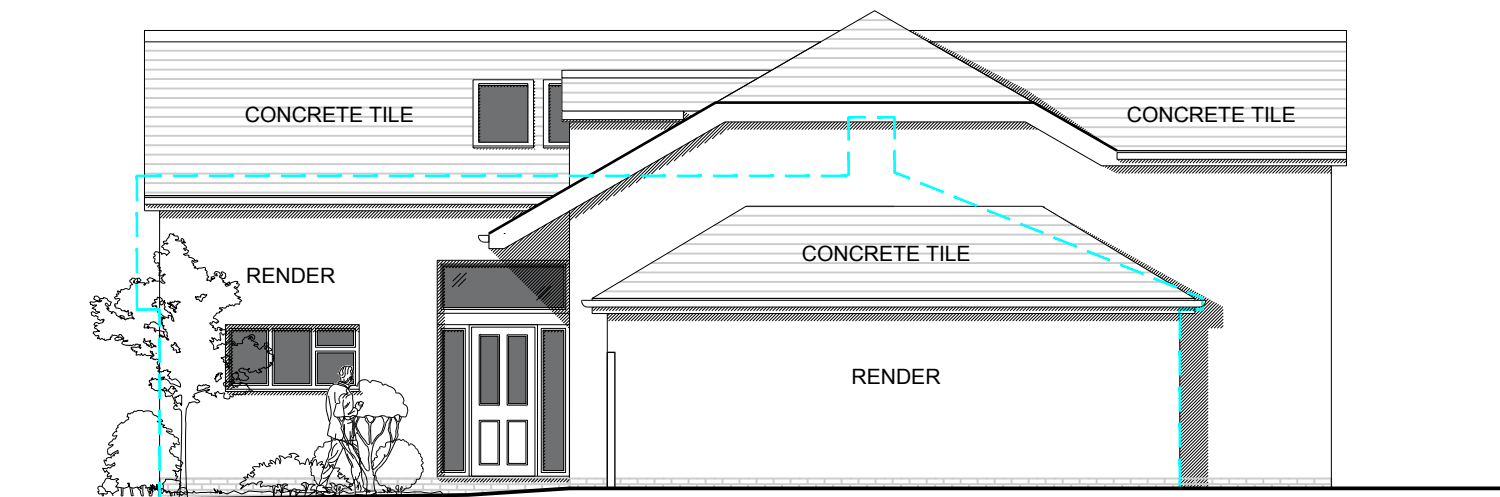

02 | 1:100 | SIDE ELEVATION

SCALE 1:100 | 0m 1 2 5 10

--- Line of Demolition
 --- Outline of Previous Application (20221231)
 --- Existing Building Line
 --- Application Boundary

D R A W I N G K E Y

STONEWOLD, WHITEPOST LN
 CULVERSTONE GREEN DA13 0TW
 PROPOSED FRONT & SIDE
 ELEVATIONS
S C A L E 1:100 @ A3
D A T E NOVEMBER 2022
P U R P O S E PLANNING
R E F E R E N C E 2211 P 120 REV E

D R A W I N G I N F O R M A T I O N
 Drawing copyright of JRD Kent. Do not scale from drawings. Report all discrepancies, errors & omissions. Check dimensions on site before commencing works. Materials, Components & Workmanship to comply with British & European Standards.

JRD Kent Ltd | info@jrdkent.com | www.jrdkent.com

D R A W I N G R E V I S I O N S
B 01.02.23 Drawing Amendments:
 - Garage Redesigned, reduced in depth, reduced in height & made single storey
 - Utility room window amended

C 30.03.23 Drawing Amendments following pre-application advice:
 - Rood redesign to reduce volume.
 - Glazing above the front door reduced.
 - Dormer windows revised & rooflights altered.
 - Material labels added for clarity.
D 04.04.23 Drawing Amendments following Client comments.

E 19.04.23 Further drawing amendments following formal pre-application advice adopting front roof overhang as suggested.

