



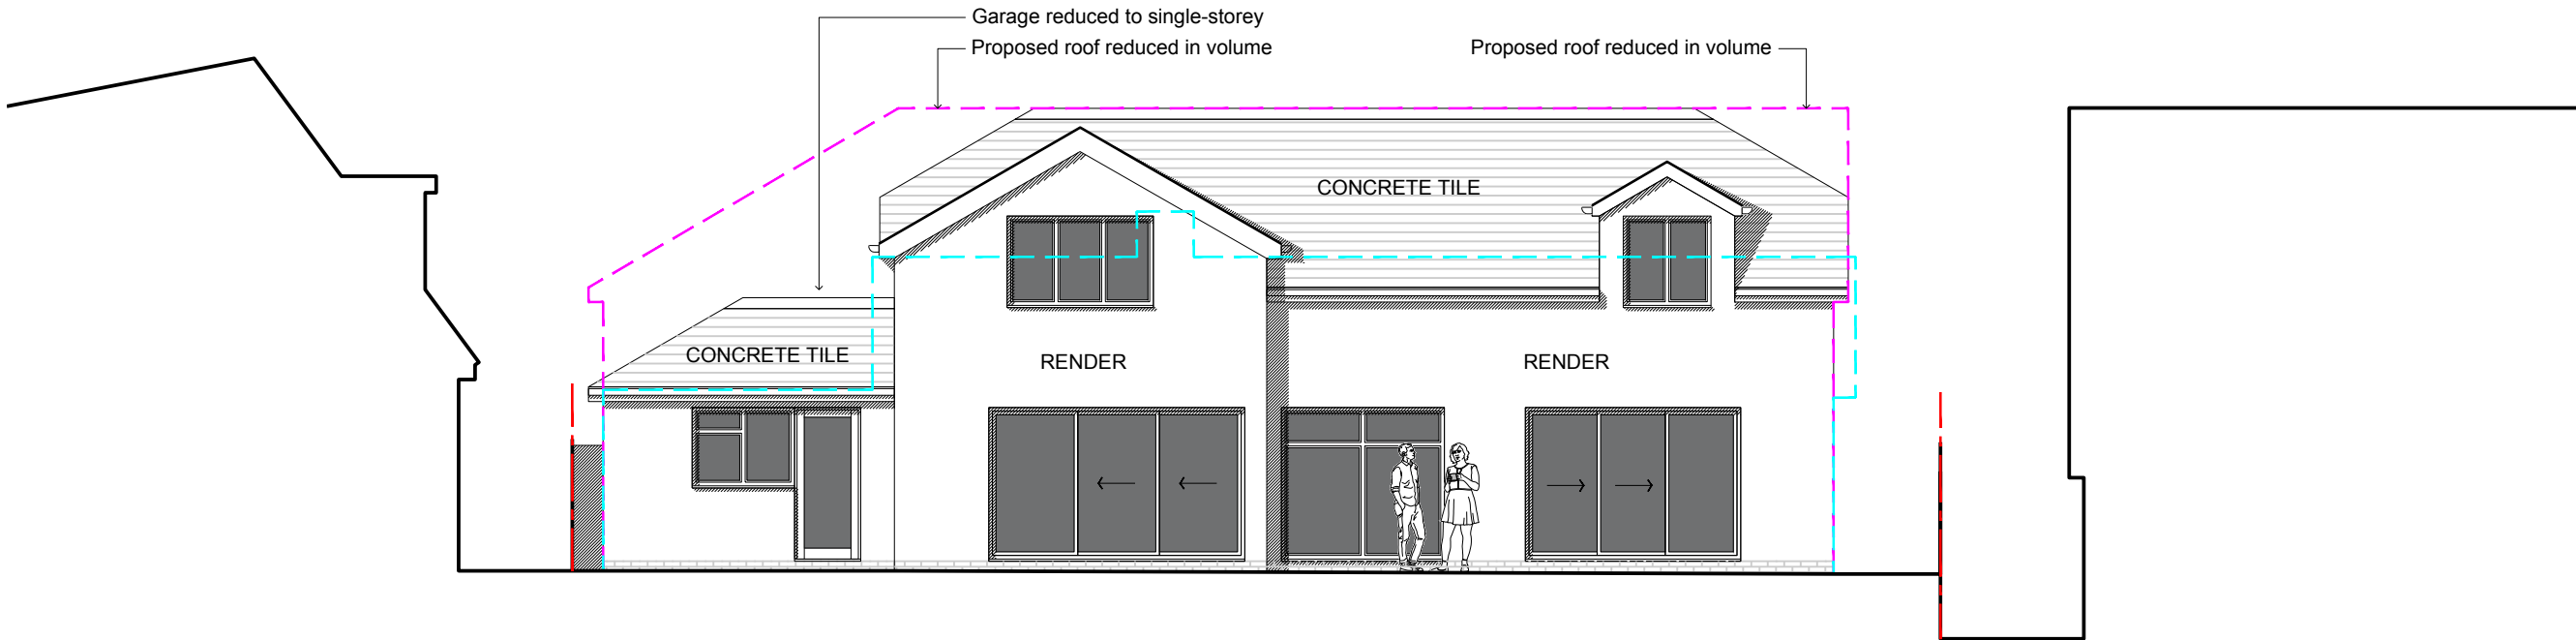

01 | 1:100 | REAR ELEVATION

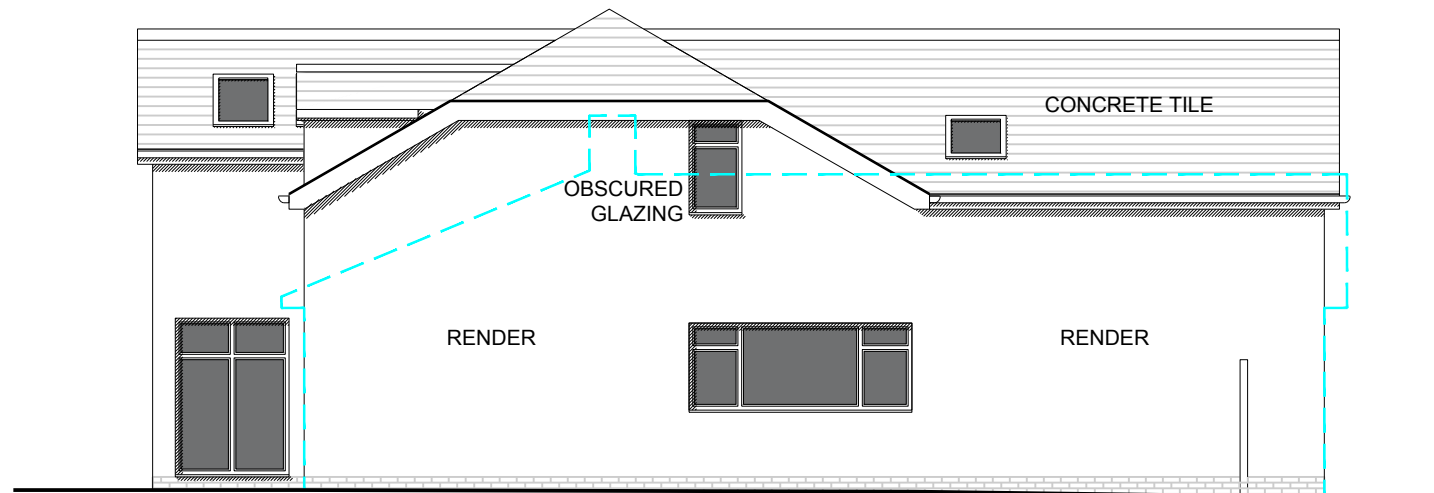

02 | 1:100 | SIDE ELEVATION

SCALE 1:100 | 0m 1 2 5 10

--- Line of Demolition  
 --- Outline of Previous Application (20221231)  
 --- Existing Building Line  
 --- Application Boundary

**D R A W I N G   K E Y**

STONEWOLD, WHITEPOST LN  
 CULVERSTONE GREEN DA13 0TW  
 PROPOSED REAR & SIDE ELEVATIONS  
**S C A L E** 1:100 @ A3  
**D A T E** NOVEMBER 2022  
**P U R P O S E** PLANNING  
**R E F E R E N C E** 2211 P 121    REV D

**J R D**

**D R A W I N G   I N F O R M A T I O N**  
 Drawing copyright of JRD Kent. Do not scale from drawings. Report all discrepancies, errors & omissions. Check dimensions on site before commencing works. Materials, Components & Workmanship to comply with British & European Standards.

JRD Kent Ltd | info@jrdkent.com | www.jrdkent.com

**D R A W I N G   R E V I S I O N S**  
**B** 01.02.23 Drawing Amendments:  
 - Garage Redesigned, reduced in depth, reduced in height & made single storey

**C** 30.03.23 Drawing Amendments following pre-application advice:  
 - Rood redesign to reduce volume.  
 - Dormer windows revised & rooflights altered.  
 - Obscured side window added for fire regs.  
 - Material labels added for clarity.  
**D** 19.04.23 Further drawing amendments following formal pre-application advice.