




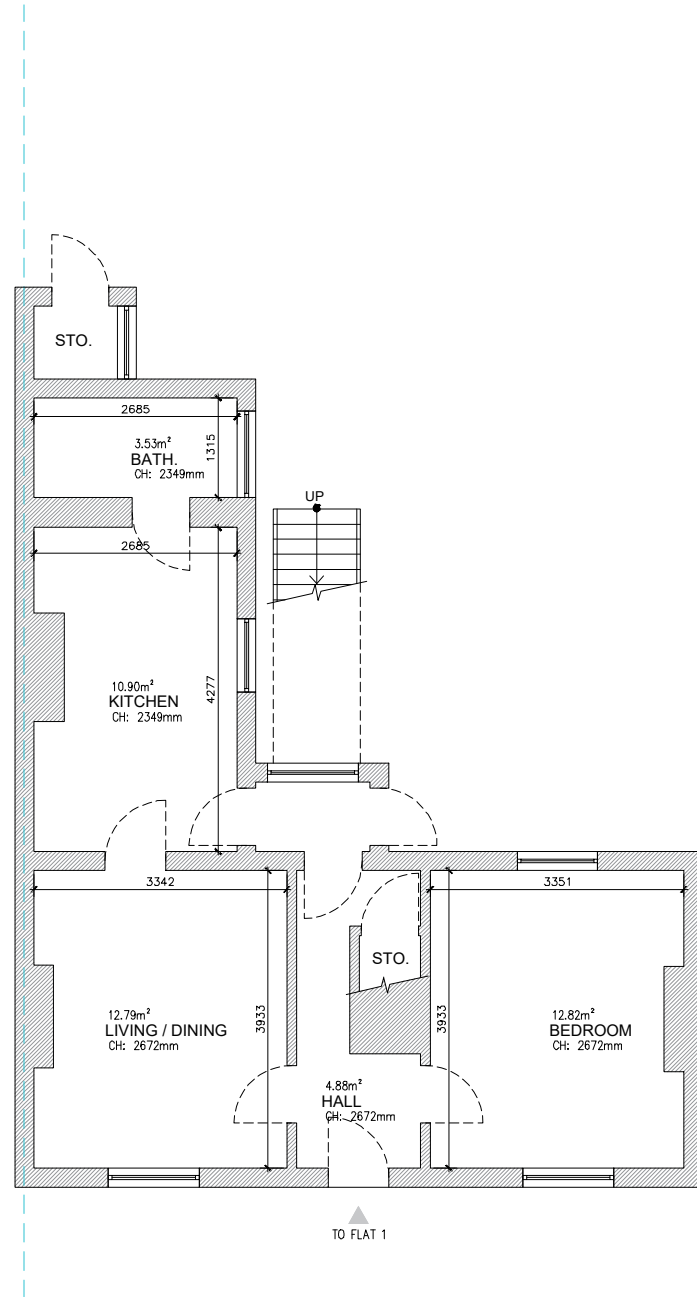

Existing Ground Floor Plan (52.57m2)
Scale 1:100

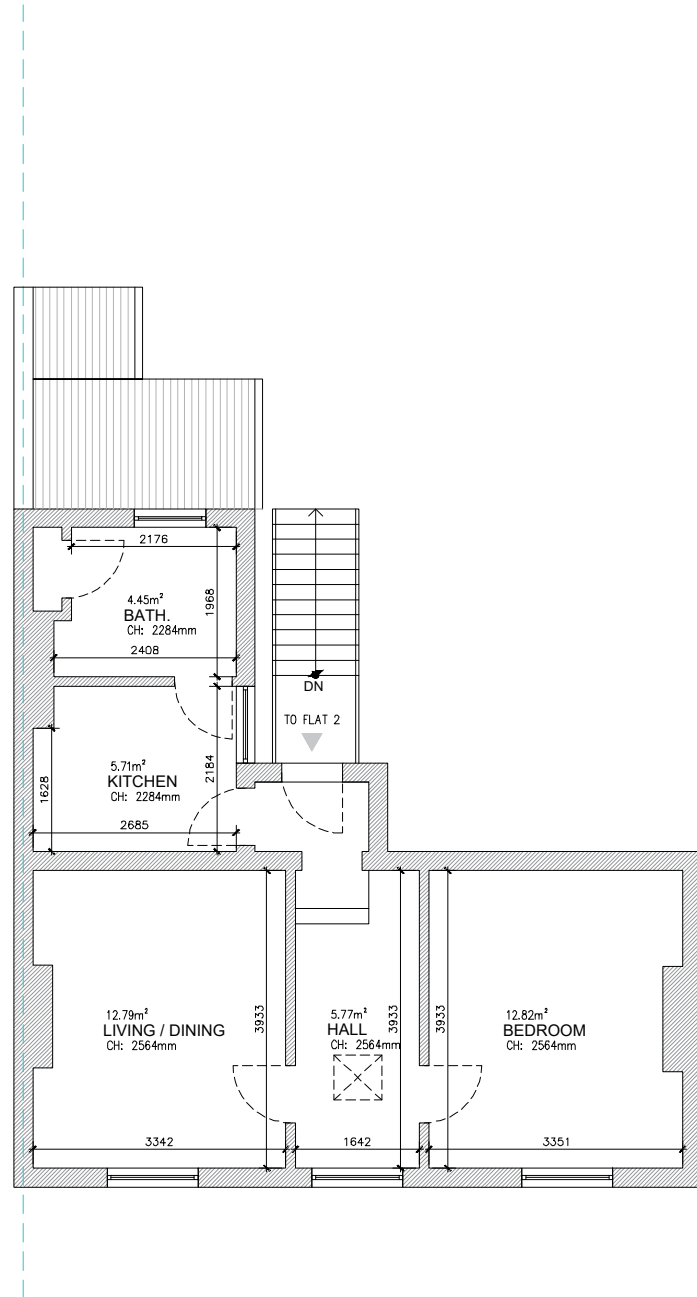

Existing First Floor Plan (47.97m2)
Scale 1:100

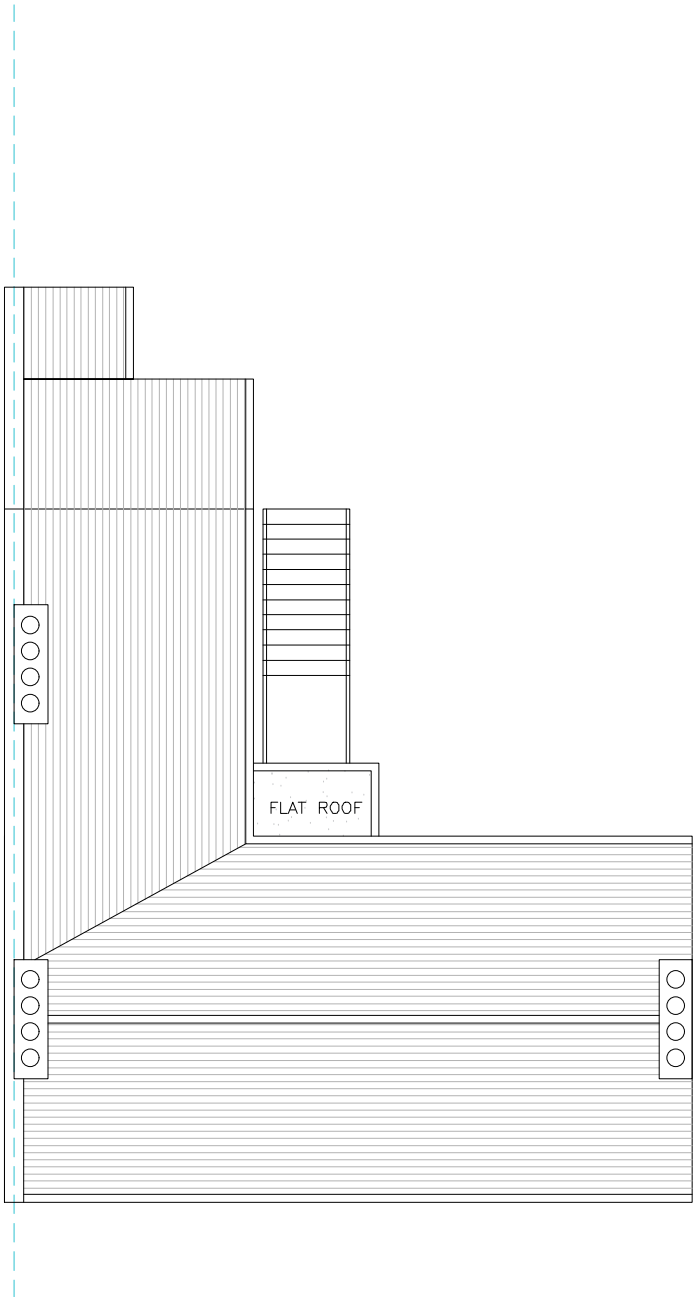

Existing Roof Plan
Scale 1:100


EXISTING FLOOR PLANS

PROJECT

1:100

© A3

SCALE BAR
M 1:100

 

SCALE 1:100 @ A3	DATE 10-MAY 2025	AUTHOR abc	CHK'D RK
JOB NO. CD0000-00	DRAWING NO. 1	REV	REV
CLIENT REF EXISTING-DRAWINGS			

90 Wellington Street, Gravesend DA12 1JQ