



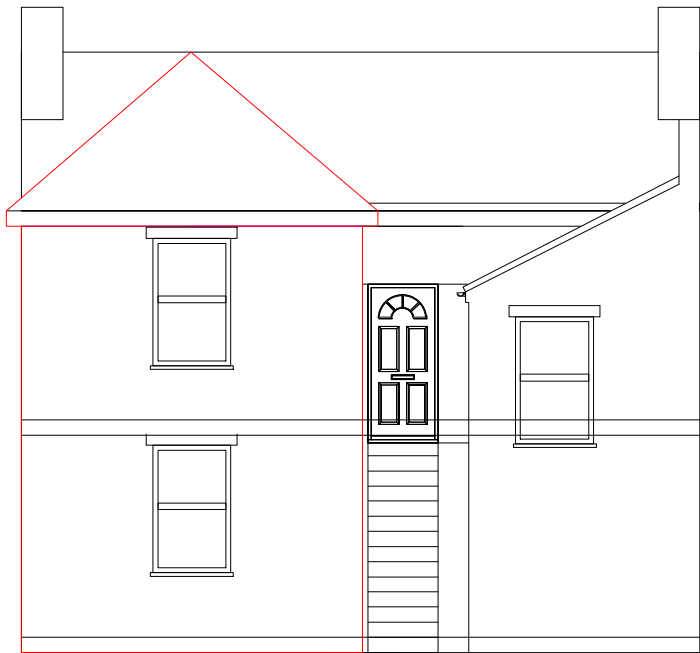


PROPOSED Front Elevation  
Scale 1:100



PROPOSED Rear Elevation  
Scale 1:100

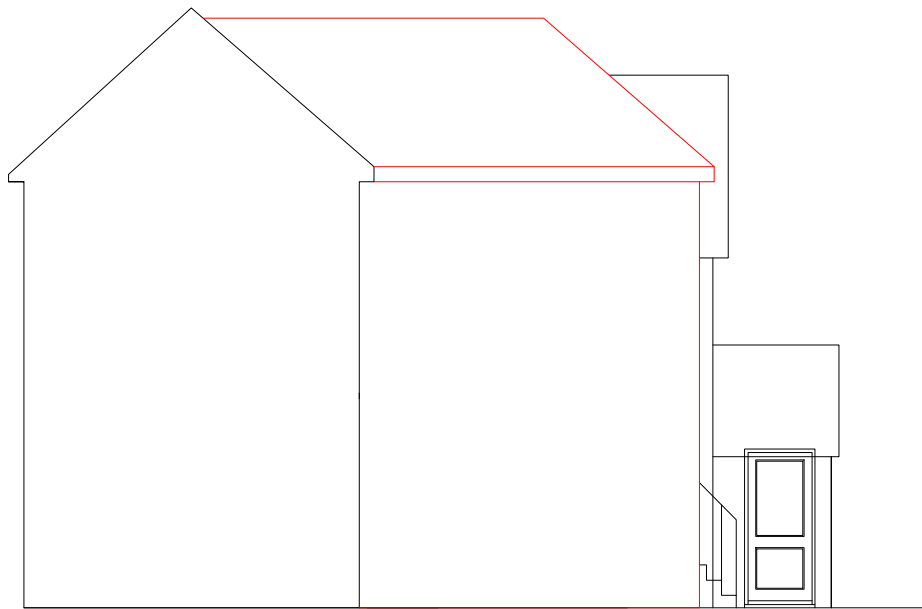

PROPOSED Side Elevation  
Scale 1:100

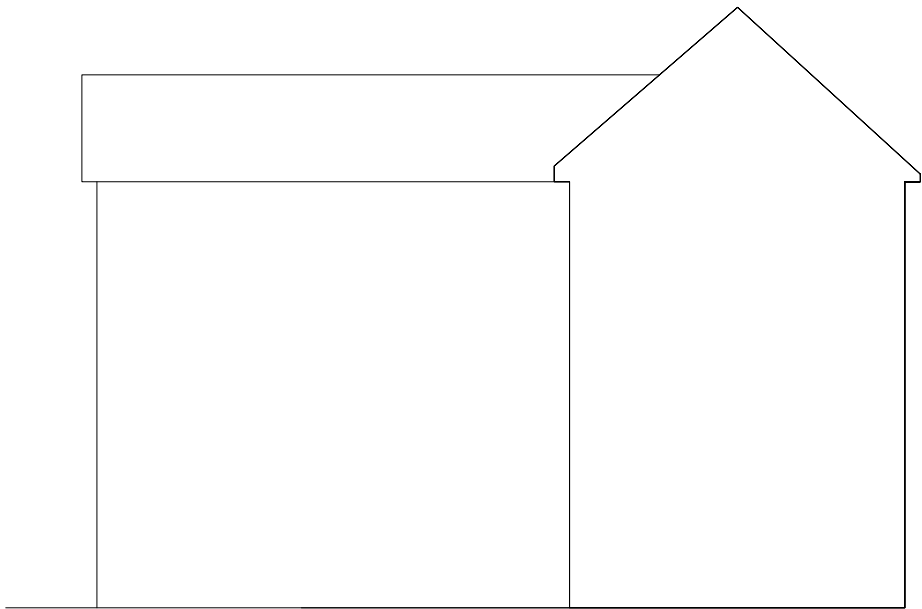

PROPOSED Side Elevation  
Scale 1:100

PROPOSED ELEVATIONS

PROJECT

1:100  
@ A3

SCALE BAR  
M 1:100

0m1m5m

5m

|                   |             |        |       |
|-------------------|-------------|--------|-------|
| SCALE             | DATE        | AUTHOR | CHK'D |
| 1:100 @ A3        | 10-MAY 2025 | abc    | RK    |
| JOB NO.           | DRAWING NO. | REV    |       |
| CD0000-00         | 2           | REV    |       |
| CLIENT REF        |             |        |       |
| PROPOSED-DRAWINGS |             |        |       |

90 Wellington Street, Gravesend DA12 1JQ