


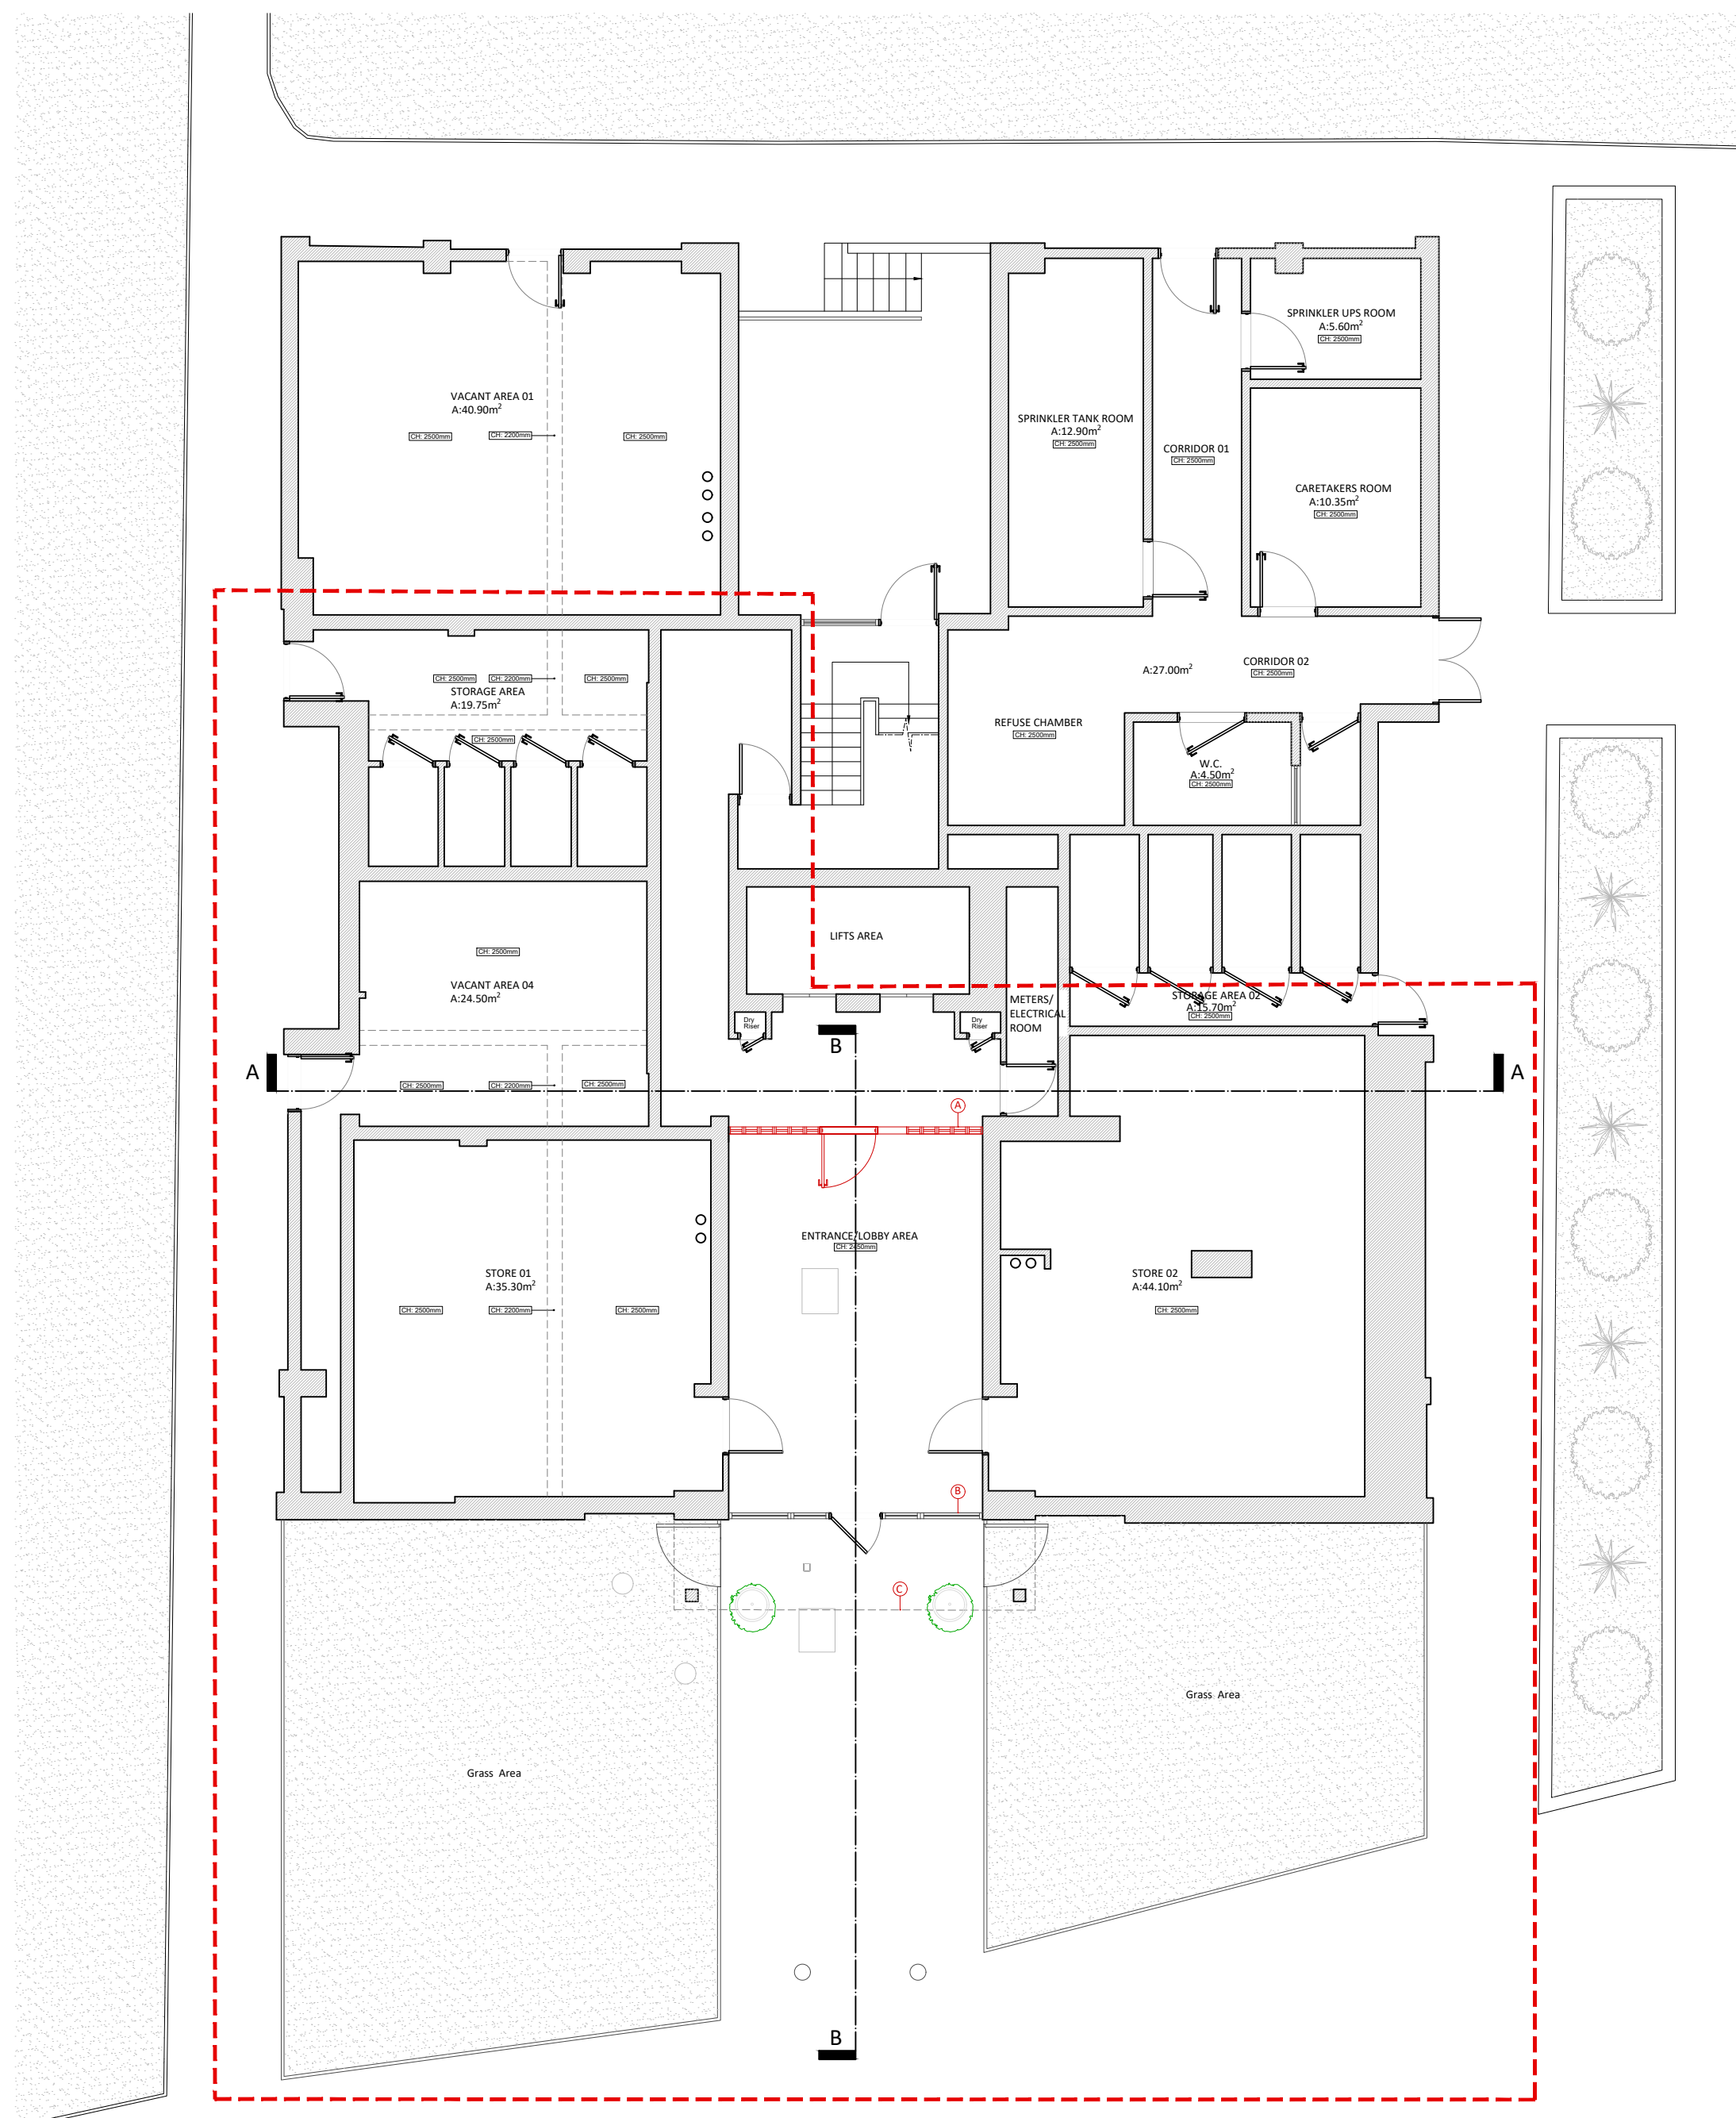

Scale Bar 1:100

Floor Plan Details:

- VACANT AREA 01:** A-40.300m²
- STORAGE AREA 01:** A-3.150m²
- CORRIDOR:** A-7.35m²
- SPRINKLER TANK ROOM:** A-12.200m²
- CARETAKERS ROOM:** A-10.35m²
- REFUSE CHAMBER:** A-2.7.00m²
- W.C.:** A-4.50m²
- LIFTS AREA:** A-2.7.00m²
- METER/ELECTRIC ROOM:** A-2.7.00m²
- STORAGE AREA 02:** A-2.7.00m²
- PRISM STORAGE AREA:** A-70.75m²
- CYCLE STORAGE AREA:** A-73.00m²
- OFFICE AREA:** 9w People, A-25.55m²
- ACCESSIBLE W.C.:** A-4.80m²
- LOBBY AREA:** A-3.7.30m²

Room Numbers: 01, 02, 03, 04, 05, 06, 07, 08, 09, 10, 11, 12, 13, 14, 15, 16, 17, 18.

Dimensions: 1225, 1000.

Orientation: North arrow pointing towards the top right.



Proposed Clearstone Metro Resign Bound Area

[illegible]

P1	Planning	AS	PW	08/04/20
Rev	Description	By	QA	DD MM

© This drawing and any design hereon is the copyright of Potter Raper and must not be reproduced without their written consent. All drawings remain the property of Potter Raper. Figured dimensions are to be taken from this drawing. All dimensions to be checked on site. Please inform Potter Raper immediately of any discrepancies before work proceeds.

Client	Gravesham Borough Council
--------	---------------------------

Project Name	Carl Ekman House
--------------	------------------

Project Location
Carl Ekman House
Tooley Street,
Northfleet, Gravesend
DA11 9PN

Sheet Name	Existing & Proposed Ground Floor Plans
------------	--

Project Status	Planning
----------------	----------

Drawing Nr.
11700-PR-ZZ-CH-DR-A-PL101

Scale 1:100 @ A

[illegible]

Duncan House
1A Burnhill Road
Beckenham
Kent
BR3 3LA
Tel: 020 8658 3538