



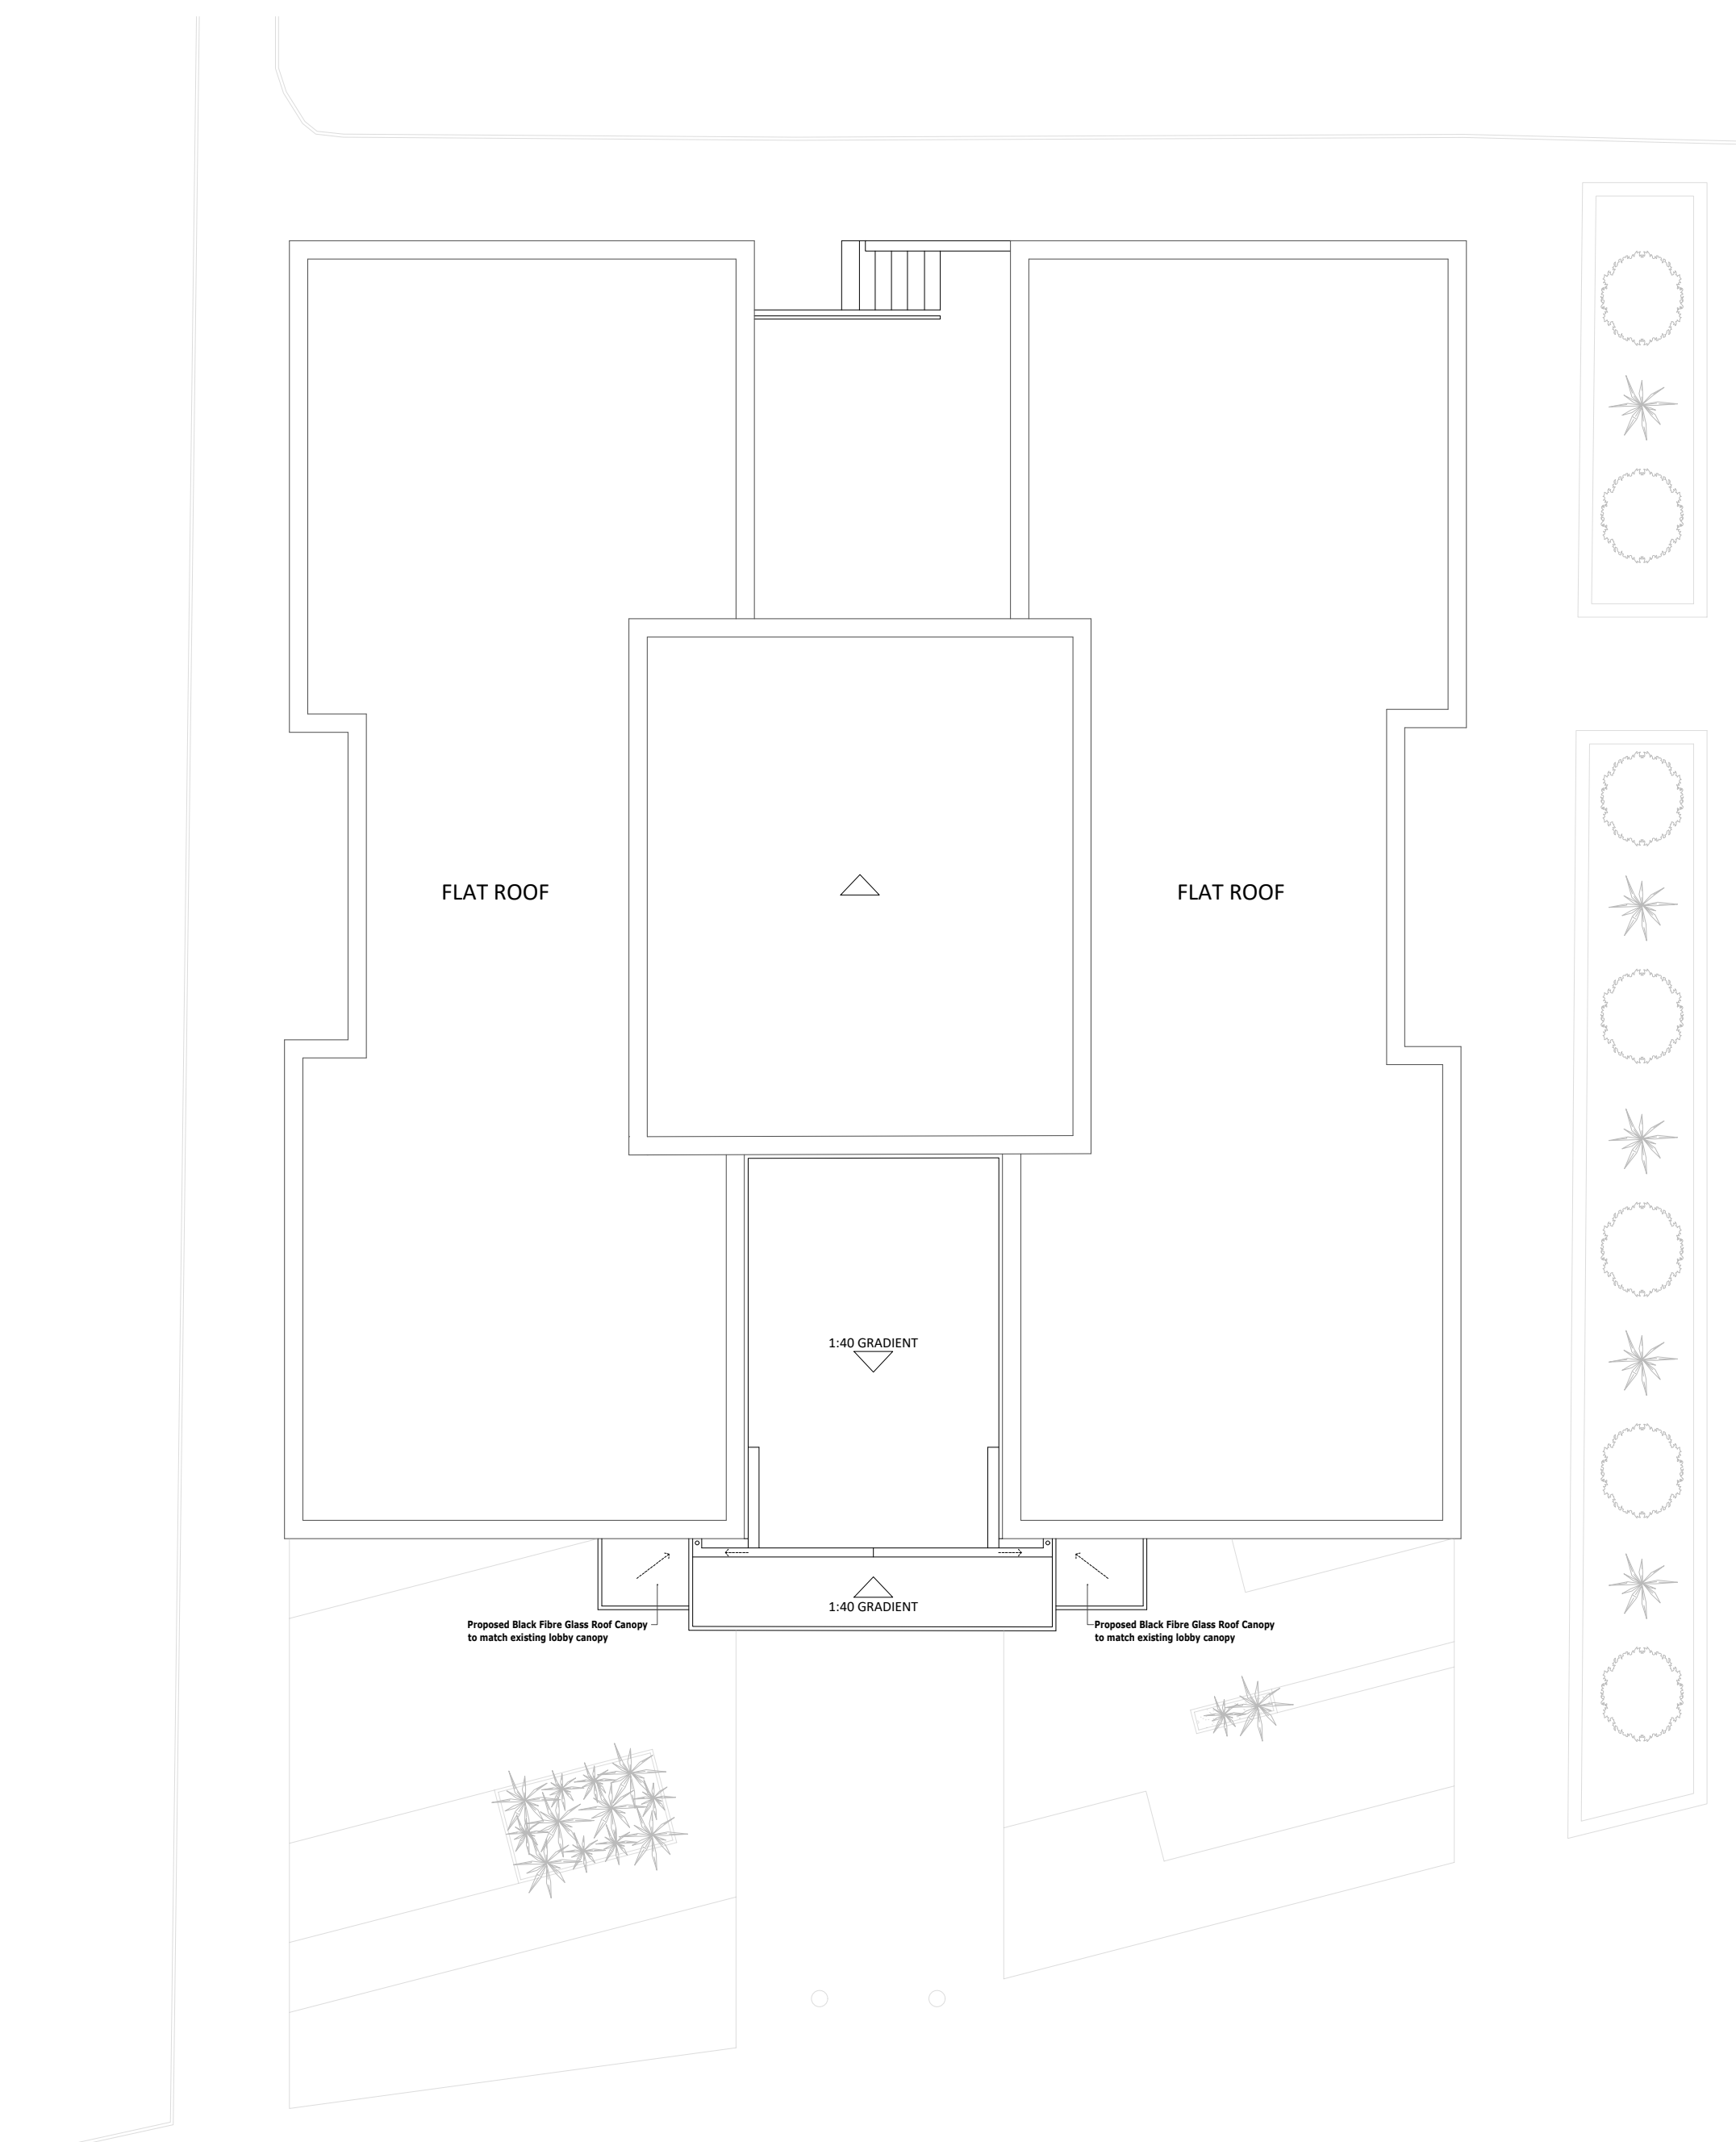

1 Roof Plan - Existing
Scale: 1:100 @ A

 

2 Roof Plan - Proposed

[illegible]