



1 North Elevation - Existing
Scale: 1:50 @ A1


KEY:
A: Approved Under 20221062 Application Door Set
B: Approved Under 20221062 Application Canopy

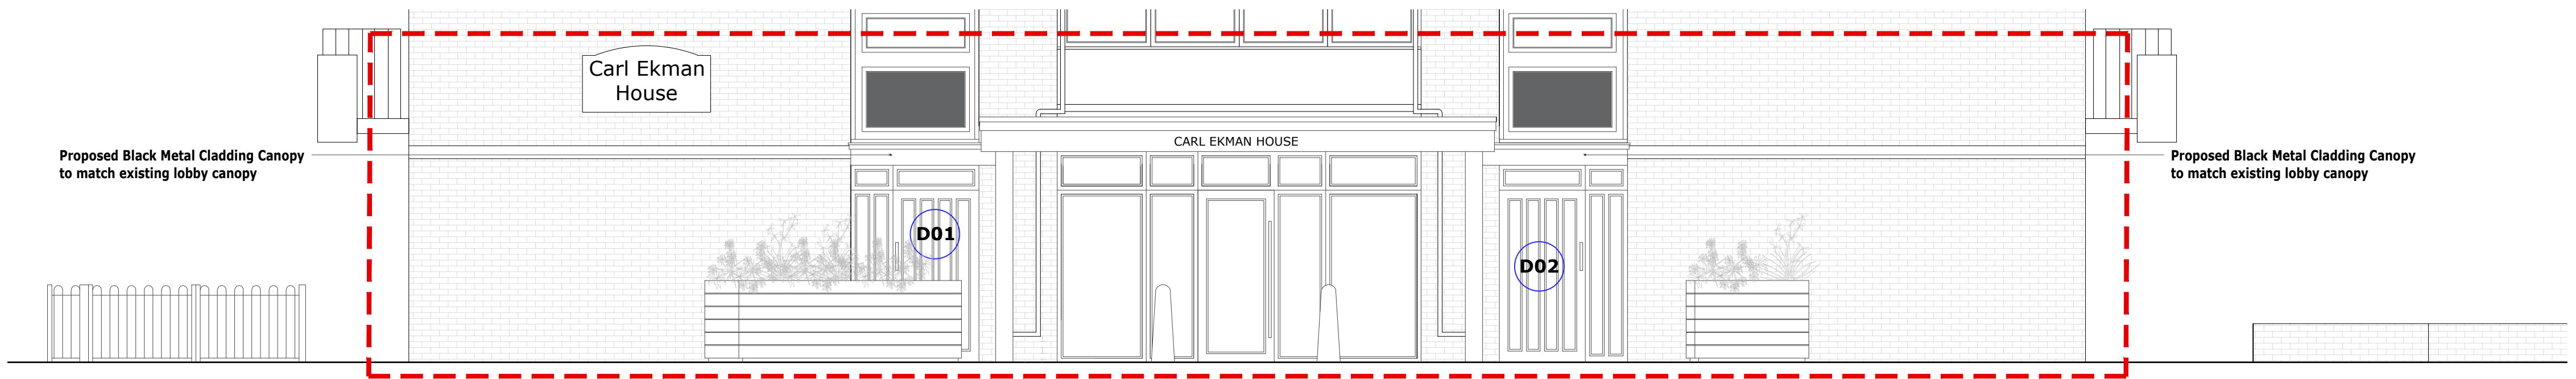


2 North Elevation - Proposed
Scale: 1:50 @ A1

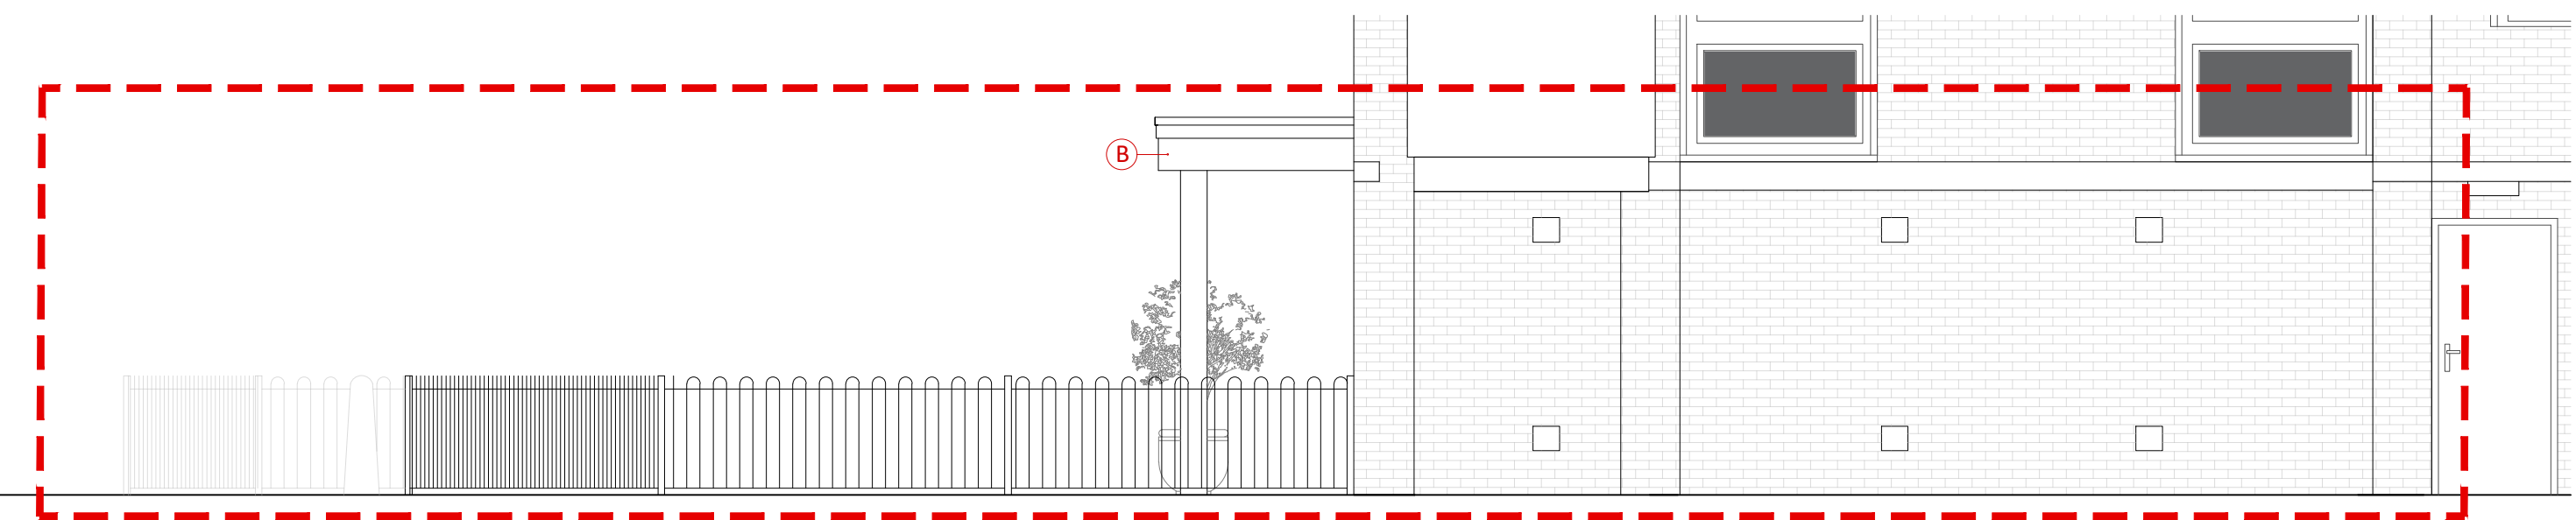


3 East Elevation - Existing
Scale: 1:50 @ A1

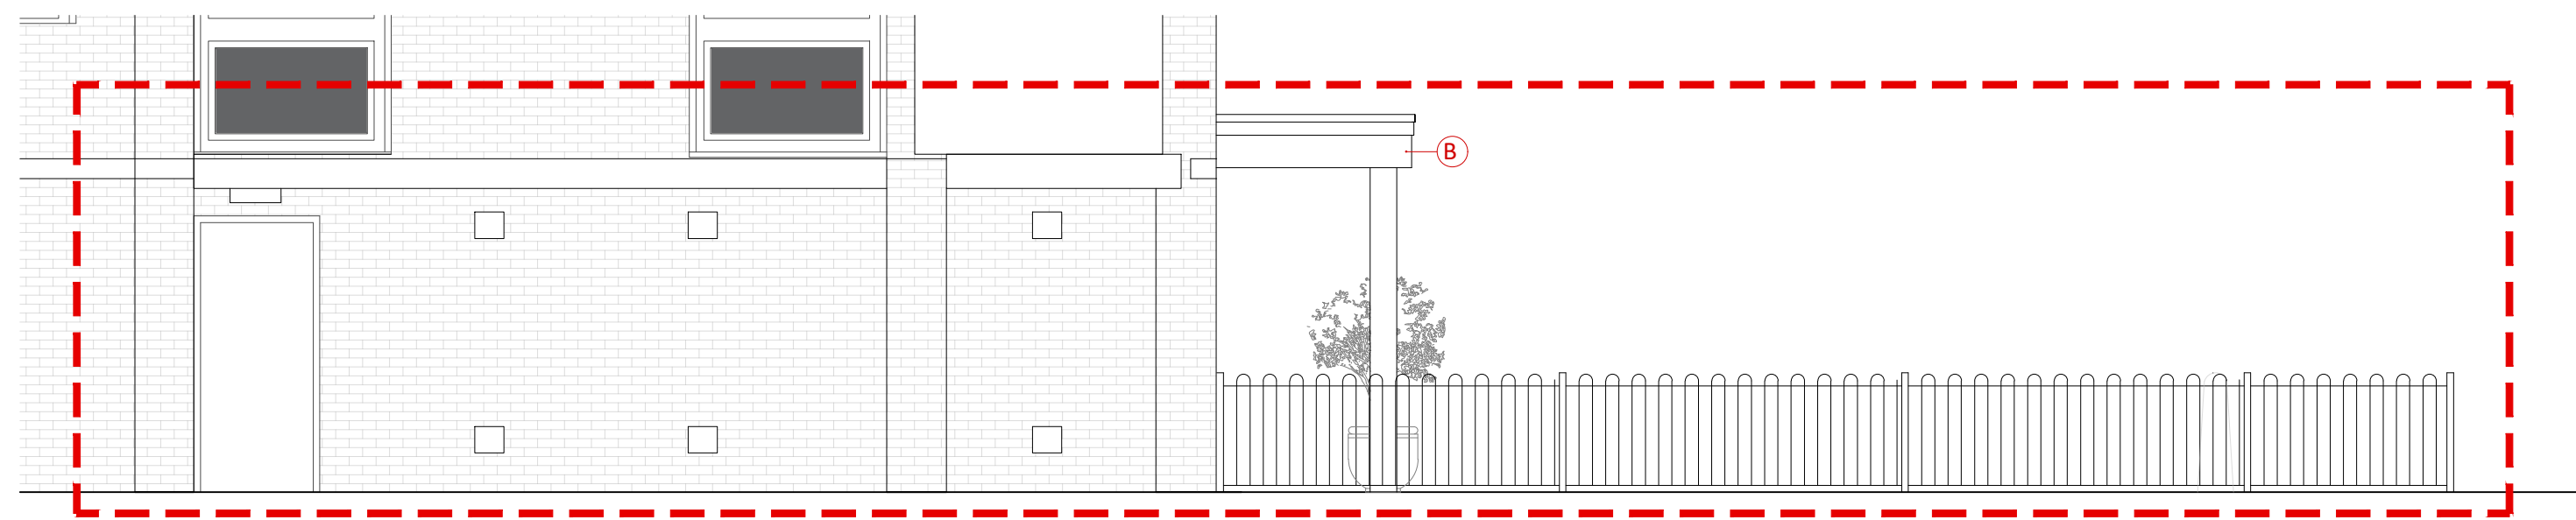

5 East Elevation - Existing
Scale: 1:50 @ A1

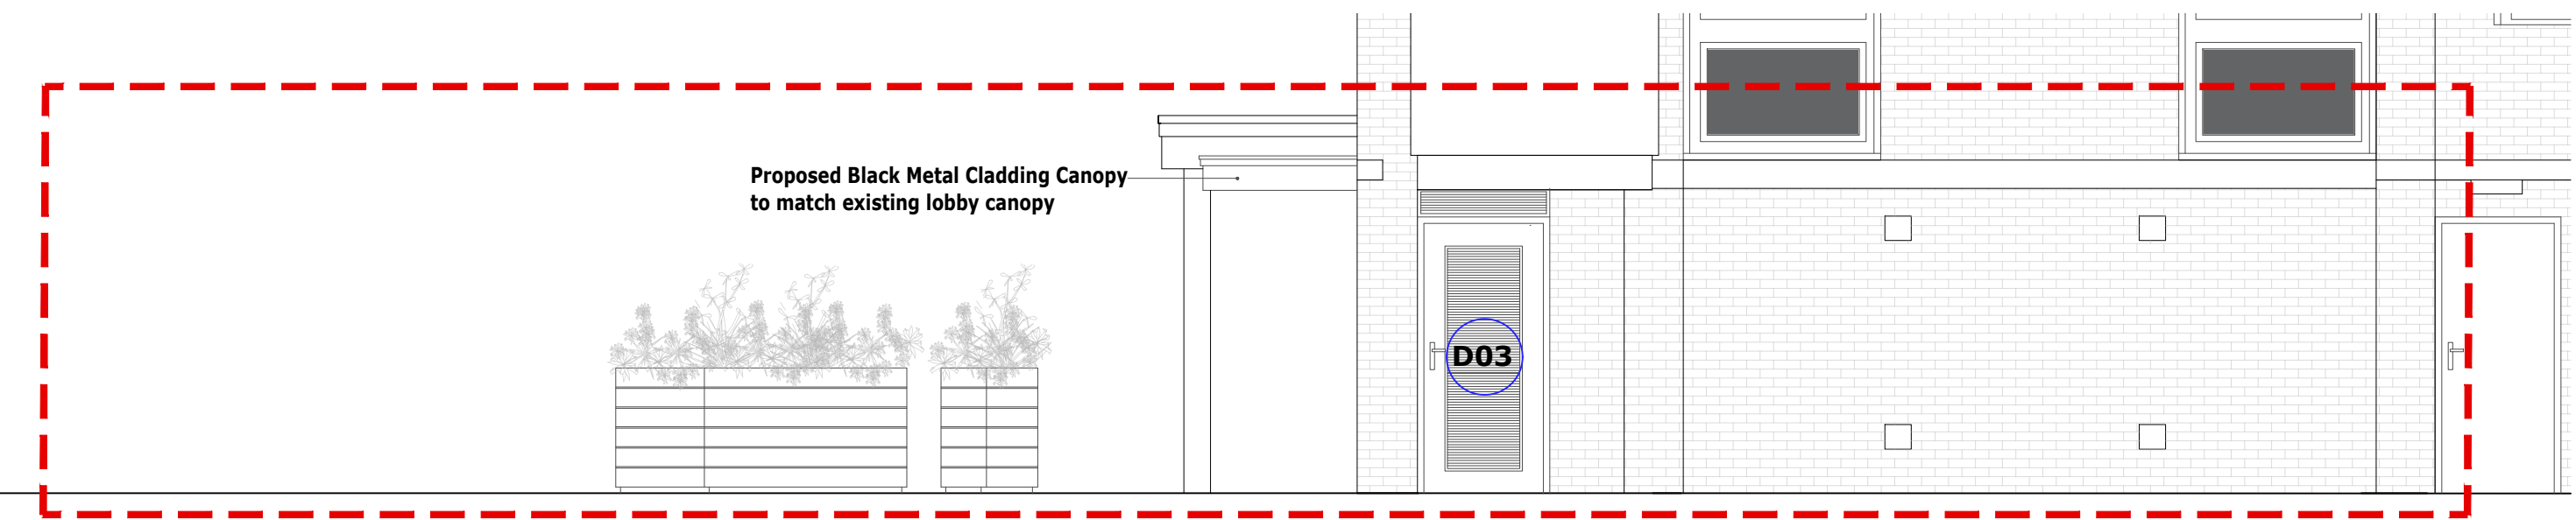

4 East Elevation - Proposed
Scale: 1:50 @ A1

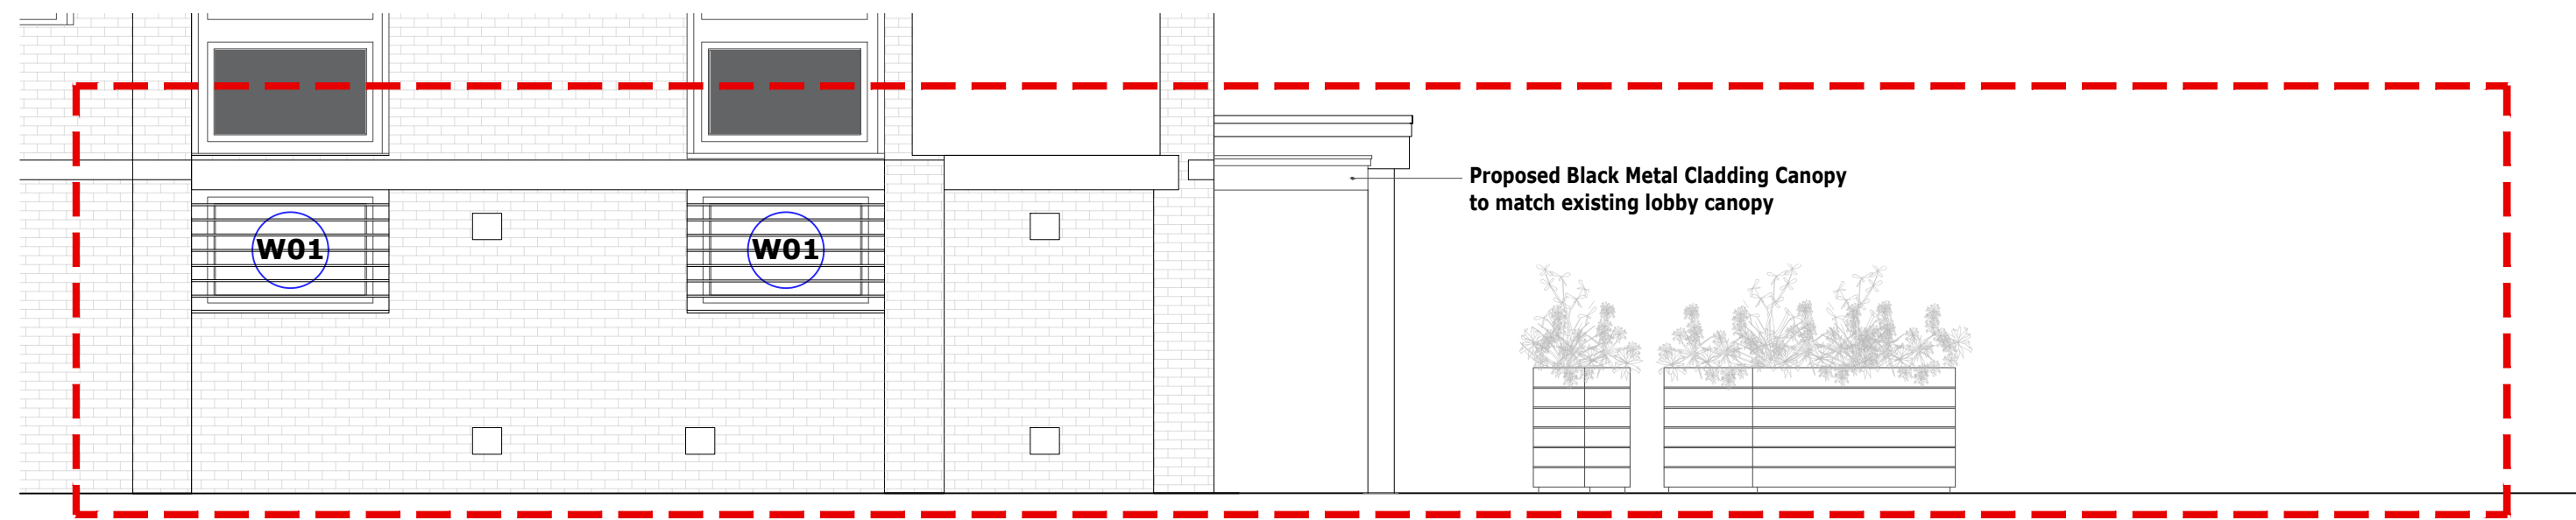

6 East Elevation - Proposed
Scale: 1:50 @ A1

Scale Bar 1:50
0.5 1 2 m

				Client	Gravesham Borough Council	Sheet Name	Scale		1:50 @ A1
				Project Name	Carl Ekman House	Existing & Proposed Elevations			
P1	Planning		AS	20W	08/04/2024				Duncan House 1A Burnhill Road Bickenham Kent BR6 2LA 0800 8658 3538
	Description		By	DA	DA MM.YY				
© This drawing and any design herein is the copyright of Potter Raper and must not be reproduced without their written consent. All drawings remain the property of Potter Raper. Figured dimensions only to be taken from this drawing. All dimensions to be checked on the ground. Please inform Potter Raper immediately of any discrepancies before work proceeds.						Project Location	Carl Ekman House, Tooley Street, Northfleet, Gravesend DA11 9PN	Project Status	Planning
						Drawing Nr.	11700-PR-ZZ-CH-DR-A-PL204		