



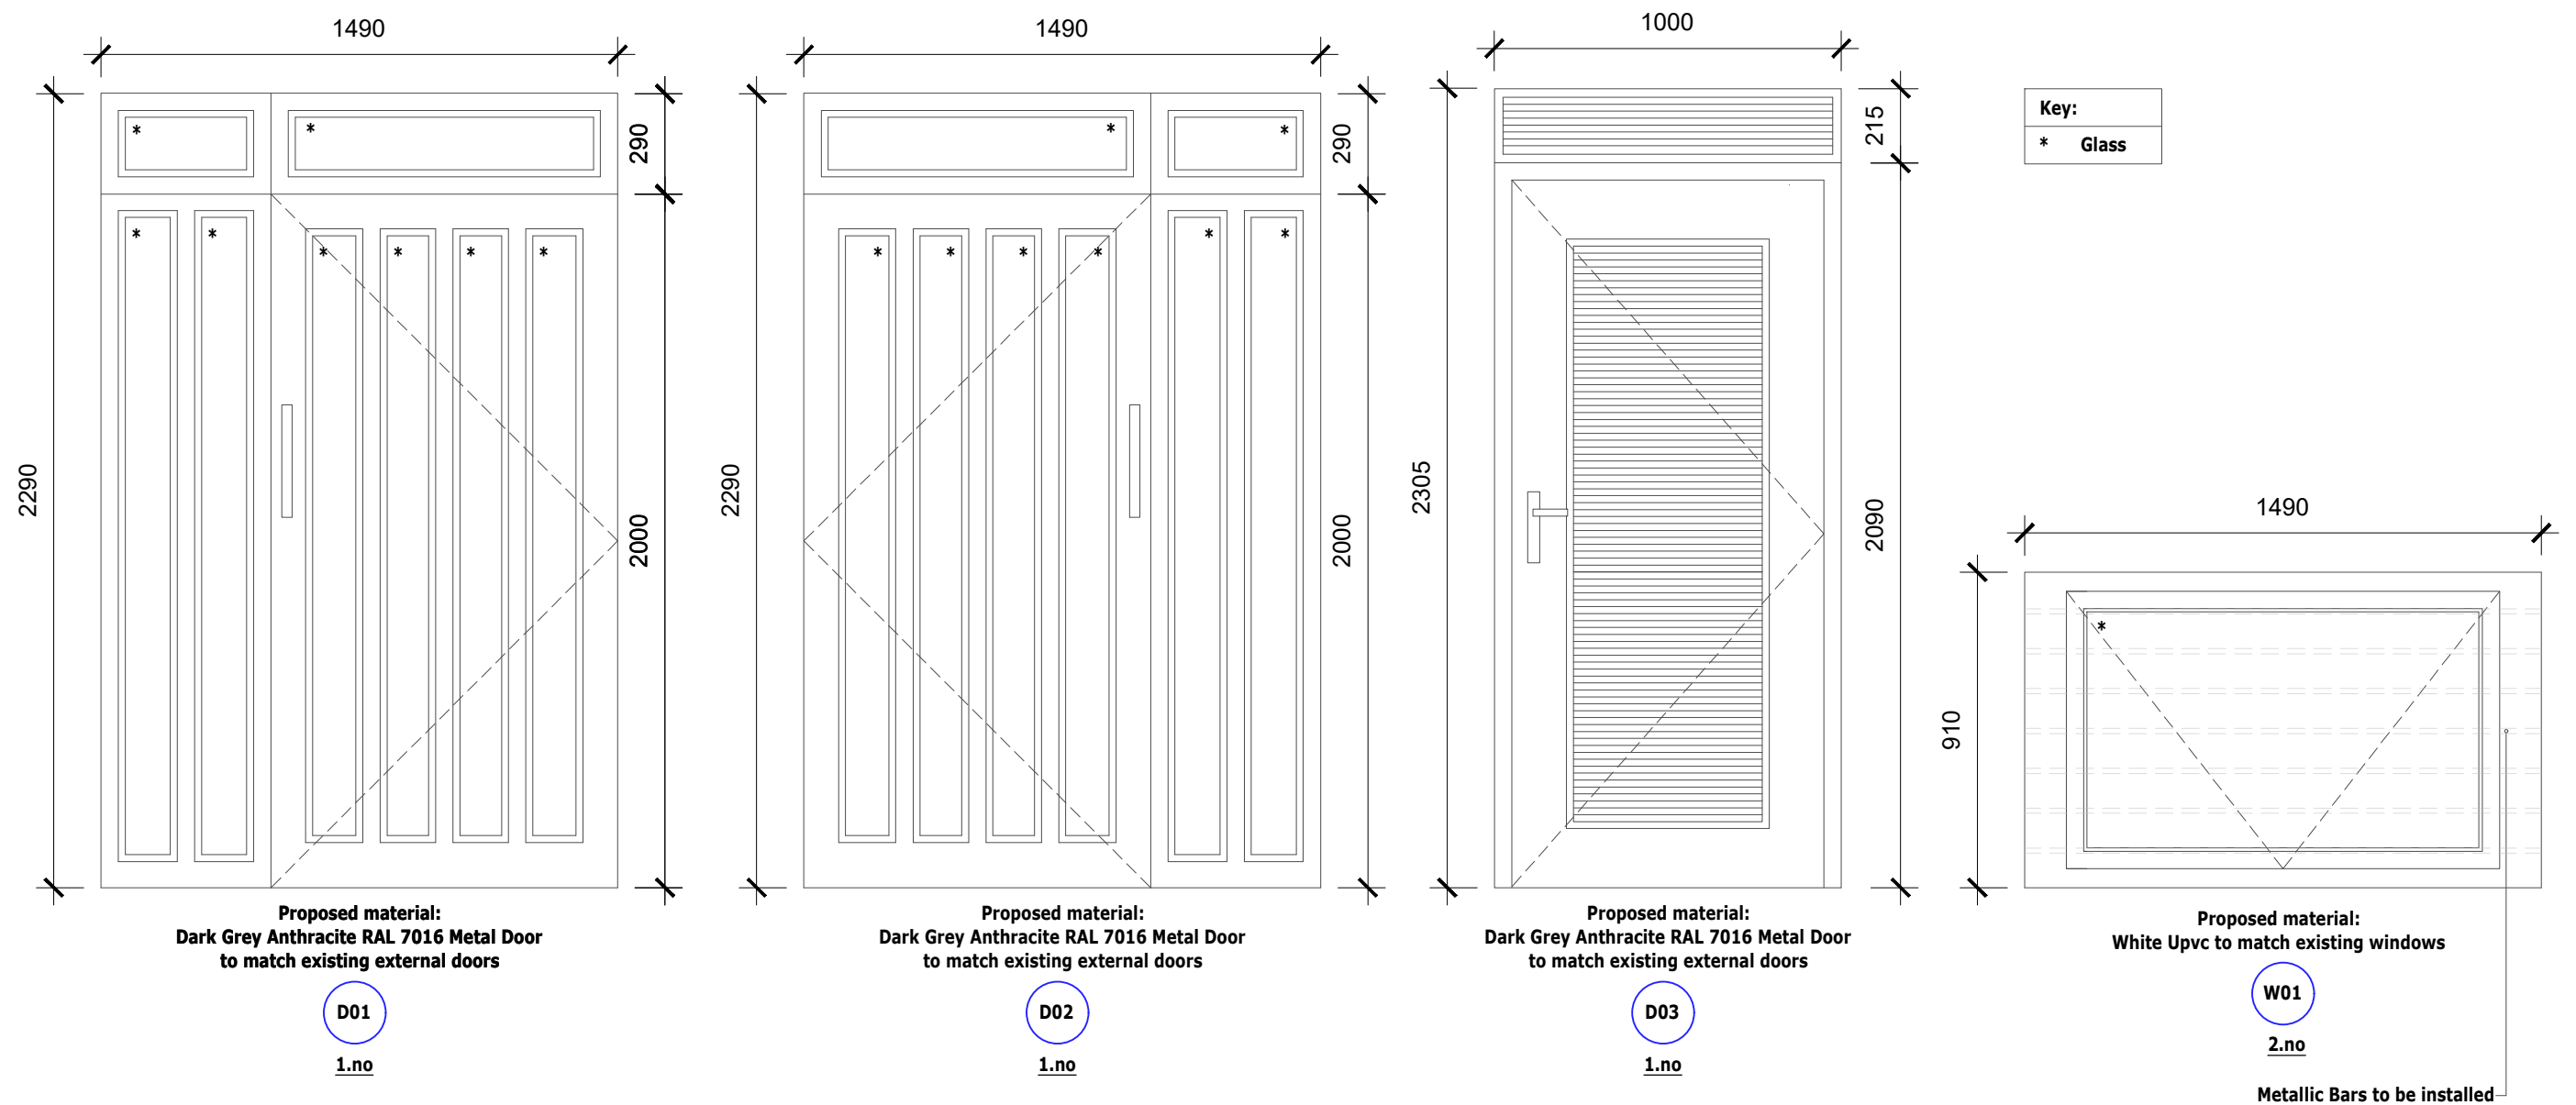

Scale Bar 1:20

 

					Client	Sheet Name	Scale
					Gravesham Borough Council	Proposed Window & Door Schedules	1:20 @ A3
P1	Planning	AS	PW	08/04/2025	Project Name		 Duncan House 1A Burnhill Road Beckenham Kent BR3 3LA Tel: 020 8658 3538
Rev	Description	By	QA	DD.MM.YY	Carl Ekman House		
© This drawing and any design hereon is the copyright of Potter Raper and must not be reproduced without their written consent. All drawings remain the property of Potter Raper. Figured dimension only to be taken from this drawing. All dimensions to be checked on site. Please inform Potter Raper immediately of any discrepancies before work proceeds.					Project Location	Project Status	
					Carl Ekman House, Tooley Street, Northfleet, Gravesend DA11 9PN	Planning	
						Drawing Nr. 11700-PR-ZZ-CH-DR-A-PL401	