


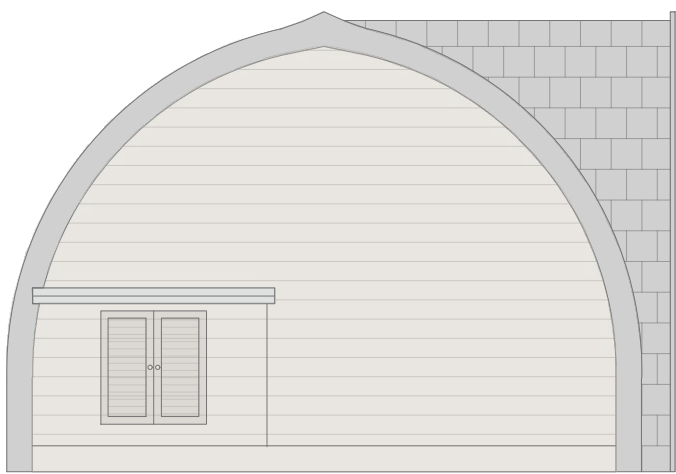


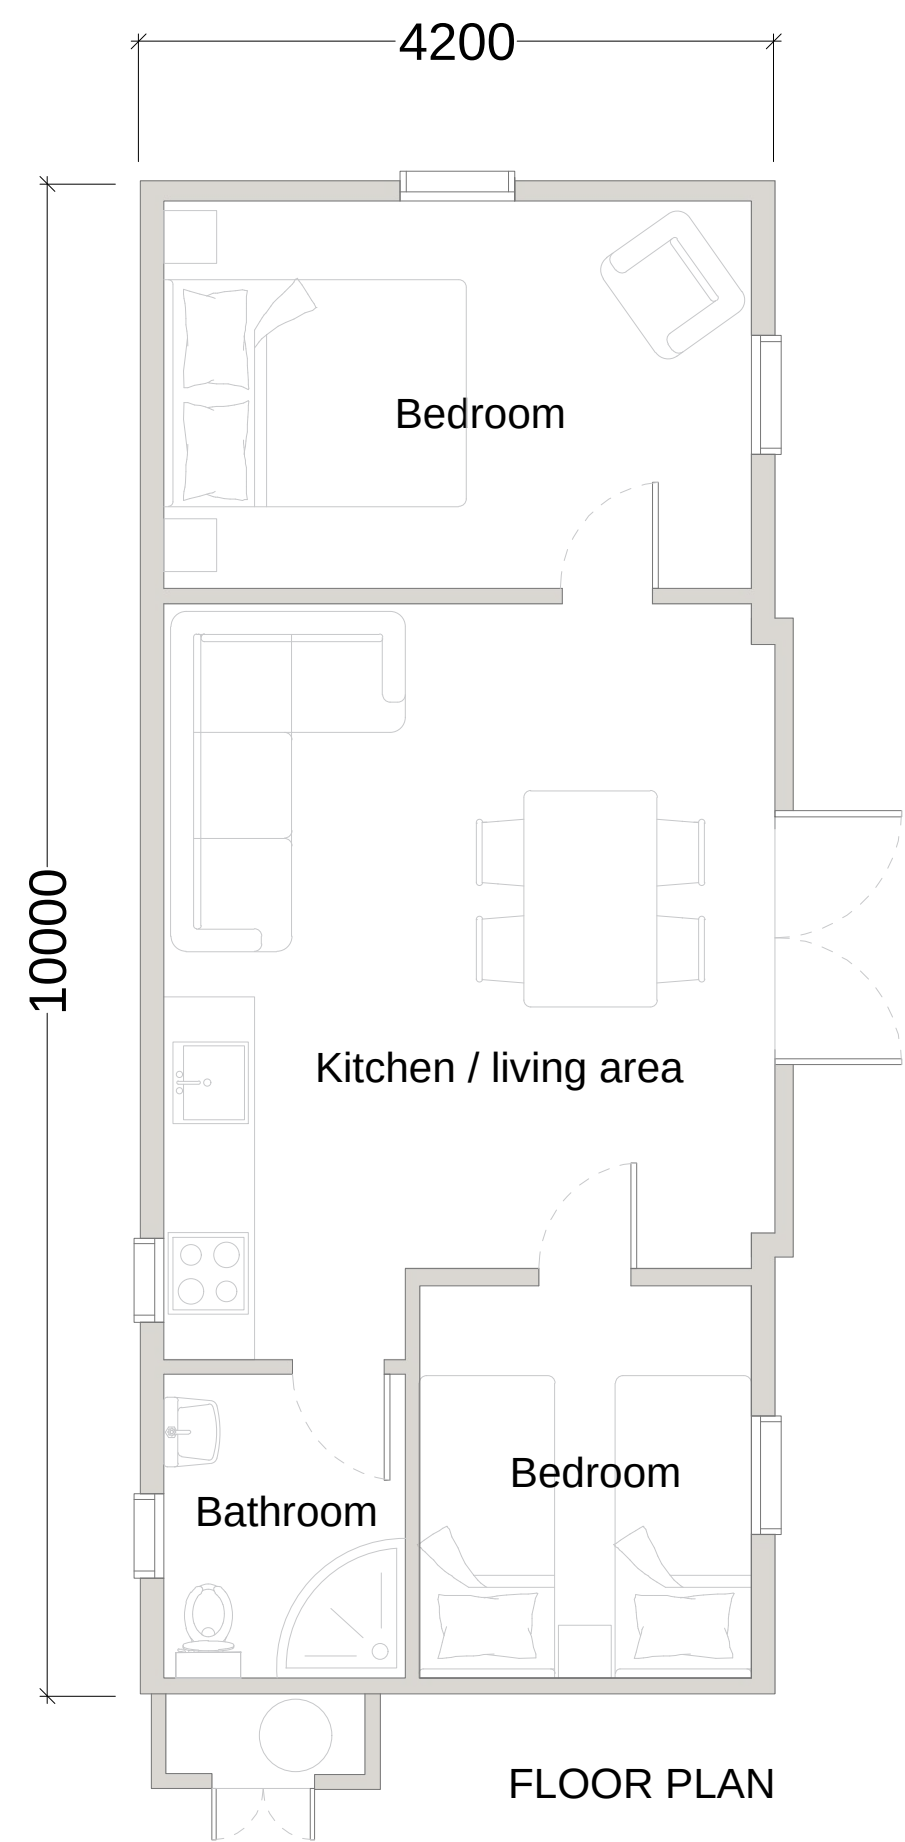


END ELEVATION

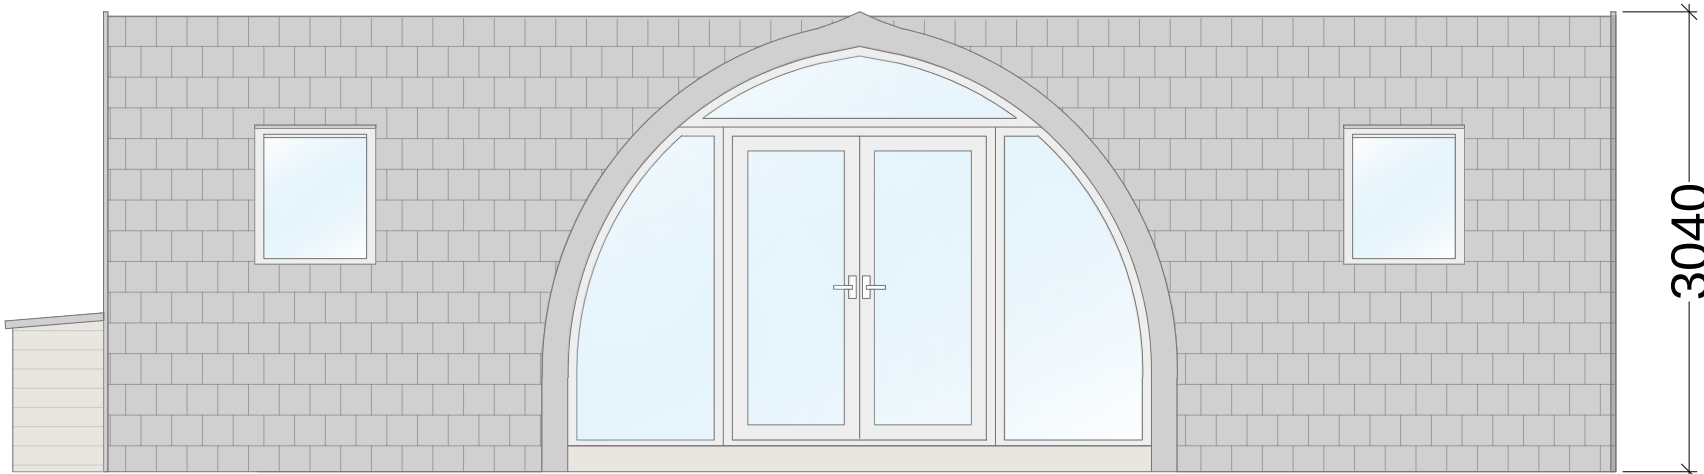


FRONT ELEVATION

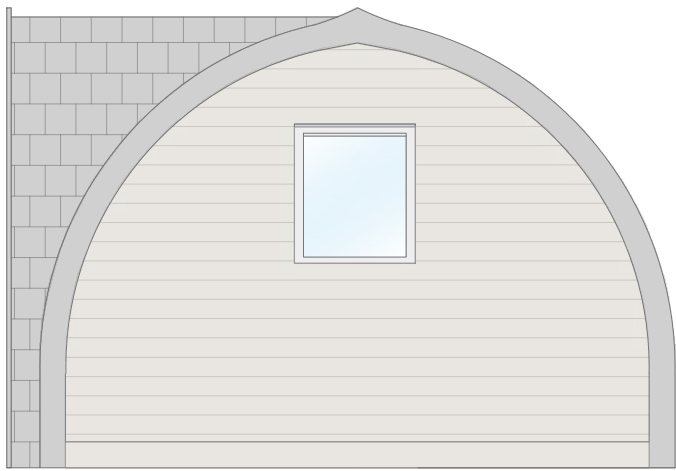

END ELEVATION

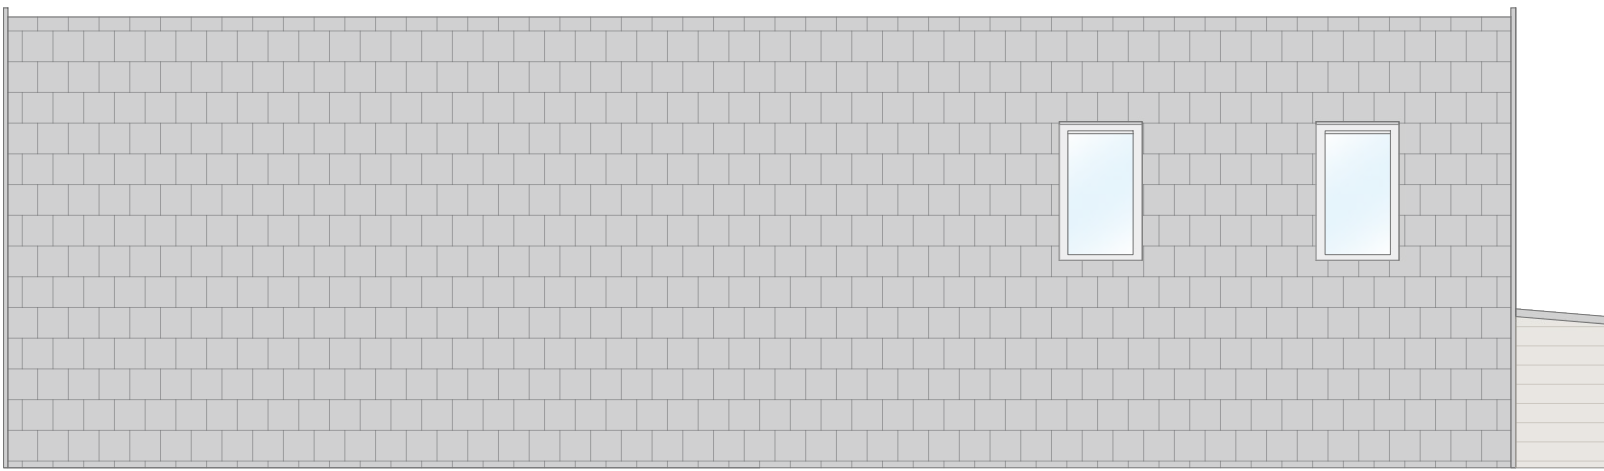

REAR ELEVATION

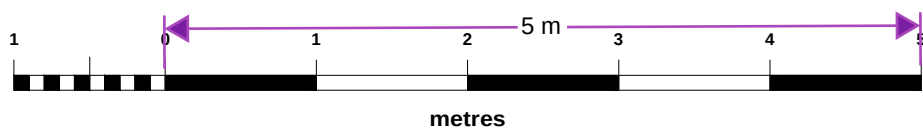

|      |             |     |    |
|------|-------------|-----|----|
|      |             |     |    |
|      |             |     |    |
|      |             |     |    |
| Date | Description | Rev | By |

Revision Description

Project:  
Proposed Glamping Site - For Harwinder Singh  
East Court Farm, Church Lane, Gravesend, Kent,  
DA12 2NL.

Drawing Title:  
SIDE-ENTRY POD PLAN AND ELEVATIONS

Drawing Number:  
230812-01-05

Revision: -  
Date: 28.08.23  
Scale: 1:50 @ A1  
Drawn By: XD  
CAD Dwg File: -  
Checked By: EC

Issue Status:  
Full Planning Application