


UPVC PIPE
BEDDING CLASS 'E'

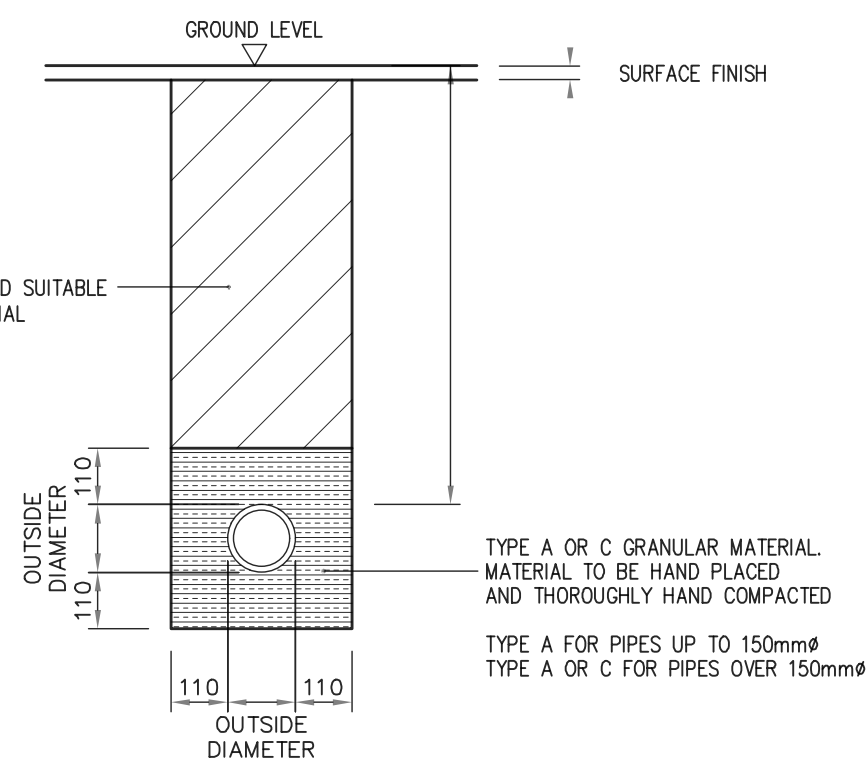

SCALE 1:20


All works to be carried out in accordance with the following:-

1. UK water industry research ltd. 'Civil Engineering Specification for the water Industry, 5th Edition.
2. Building Regulations Section 'H'
3. BE EN 752 Drain and Sewers Systems outside buildings.


- Foul Water: Falls in runs - 1:10 max - 1:60 min.
- All new drainage branches to be swept in direction of flow.
- All new drainage branches to be fitted with a RE.
- All drainage runs within a tree RPA to be manually excavated.

SUDS


- All parking areas are to constructed with a porous build up on free draining stone.
- All units to have a 250mm wide by a min 200mm deep gravel border to all draining sides.

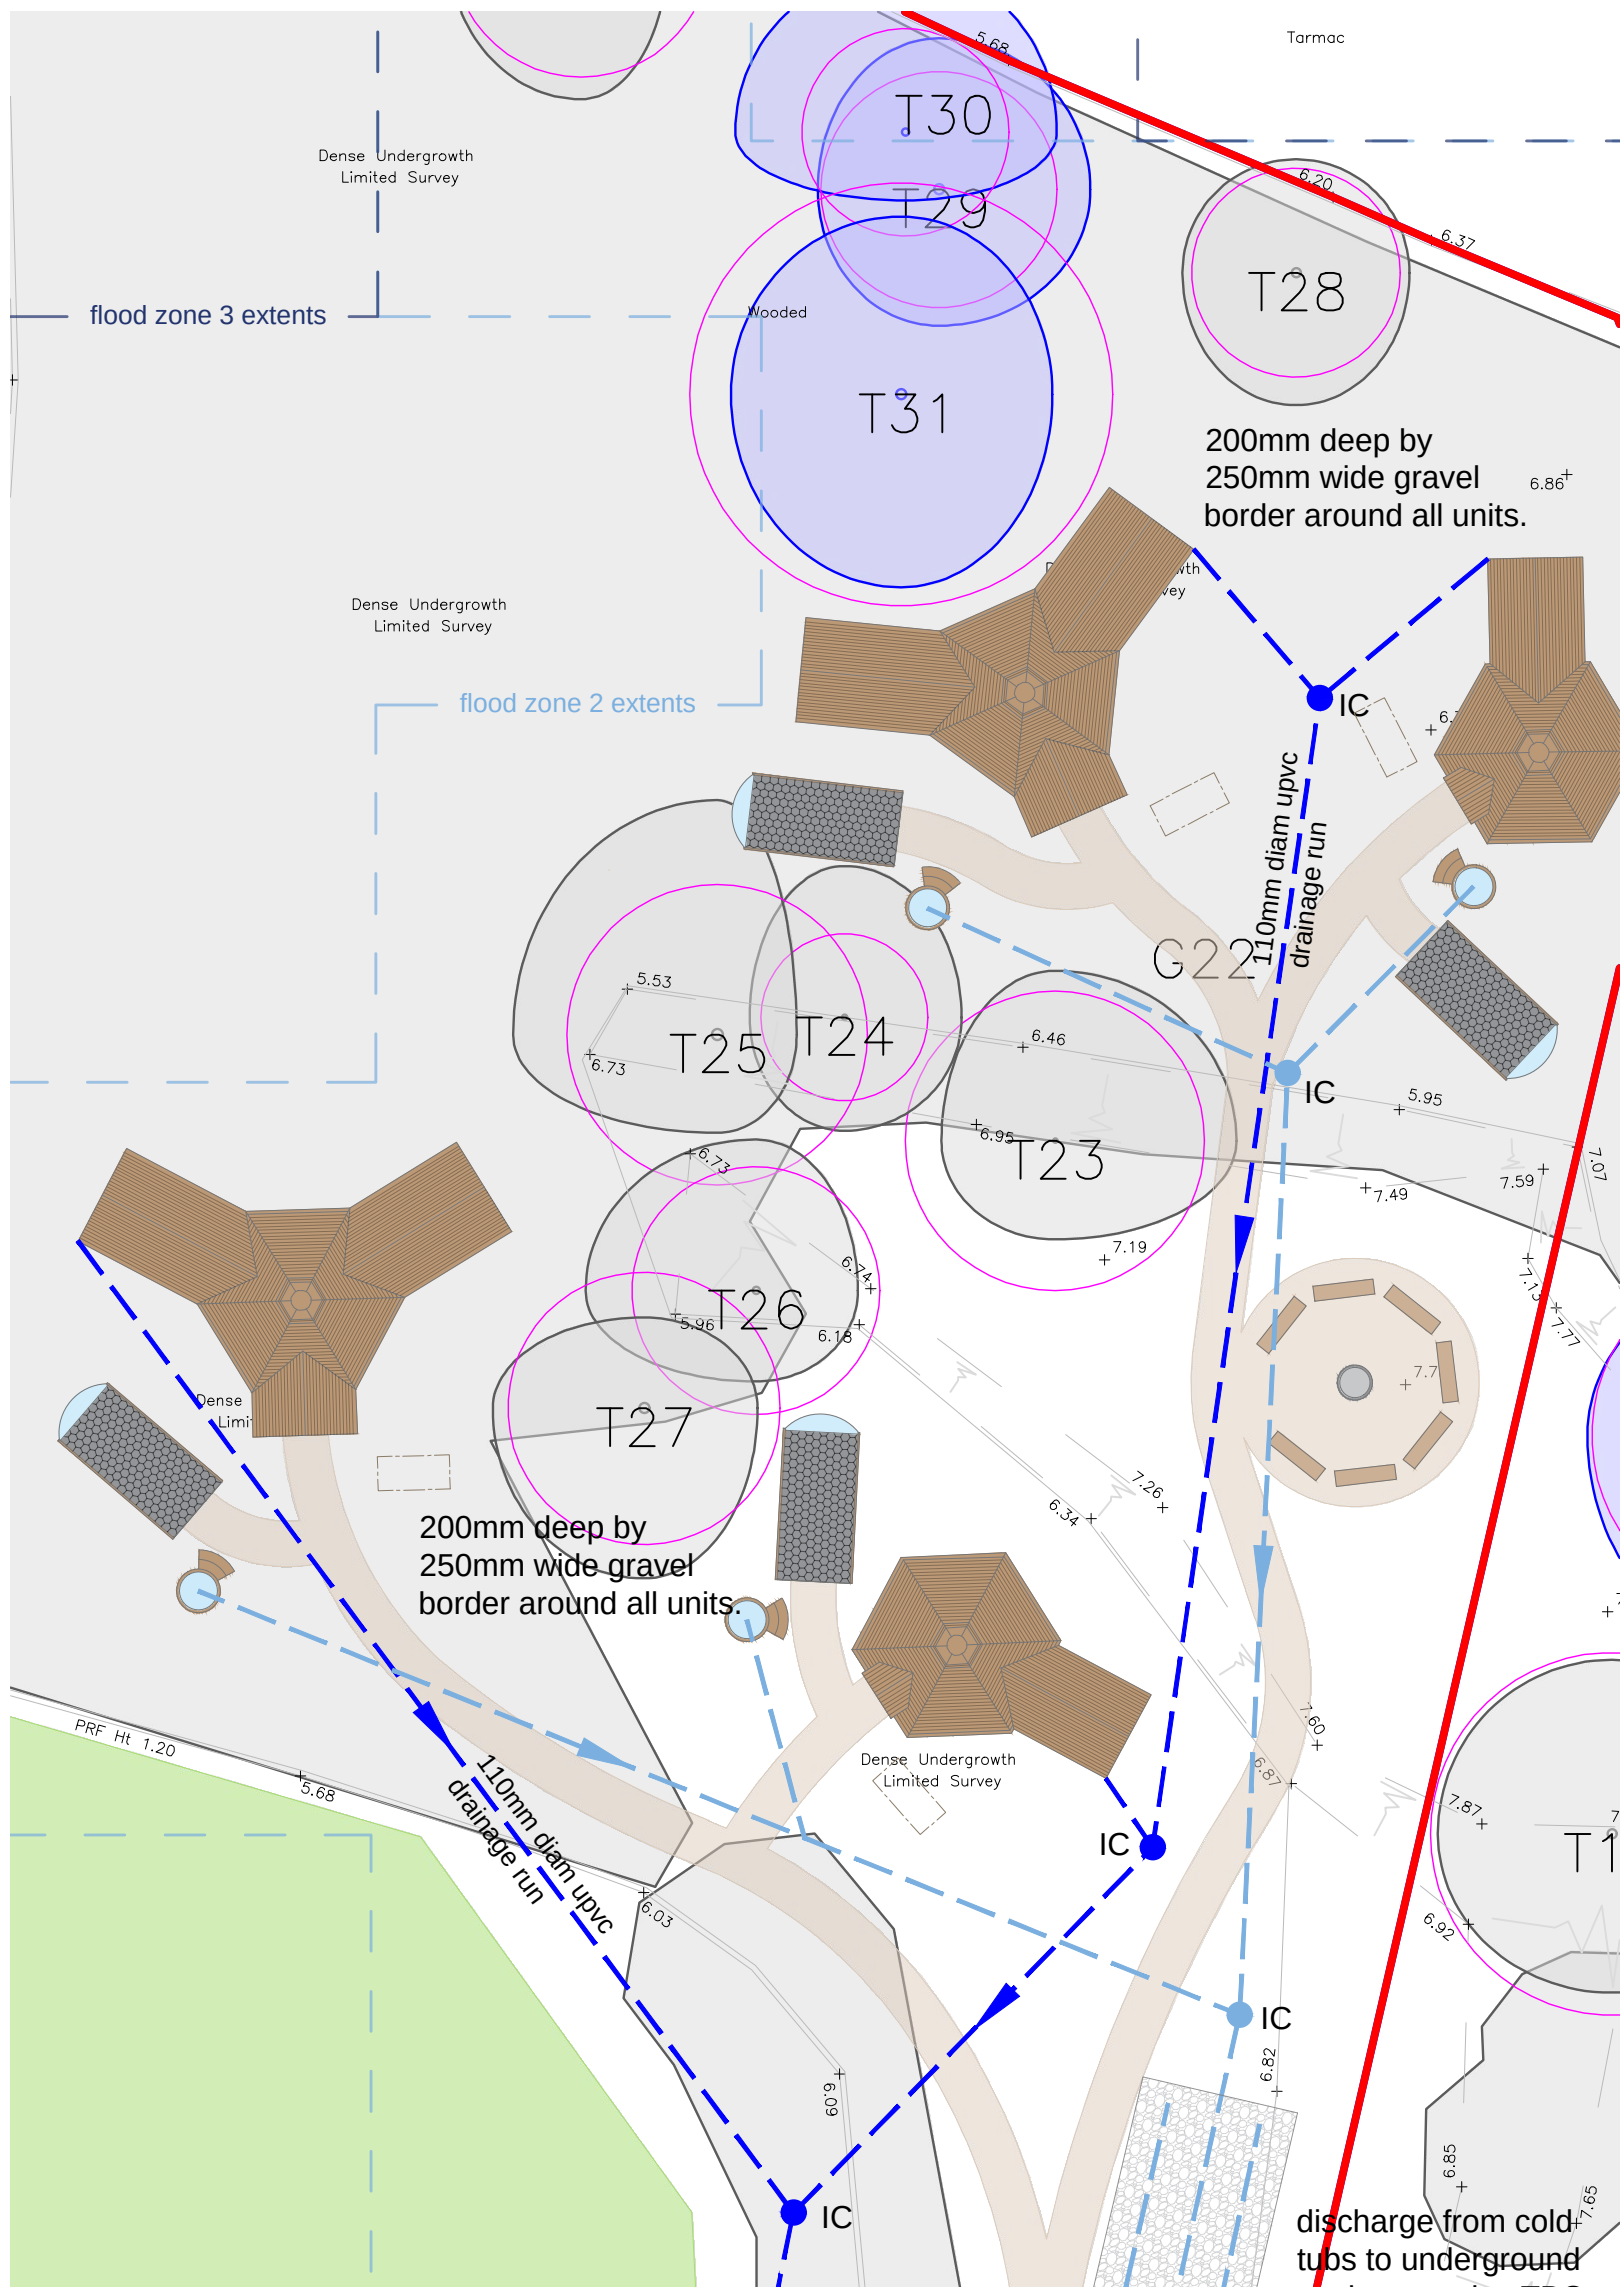


Finman Retreats scale 1:200

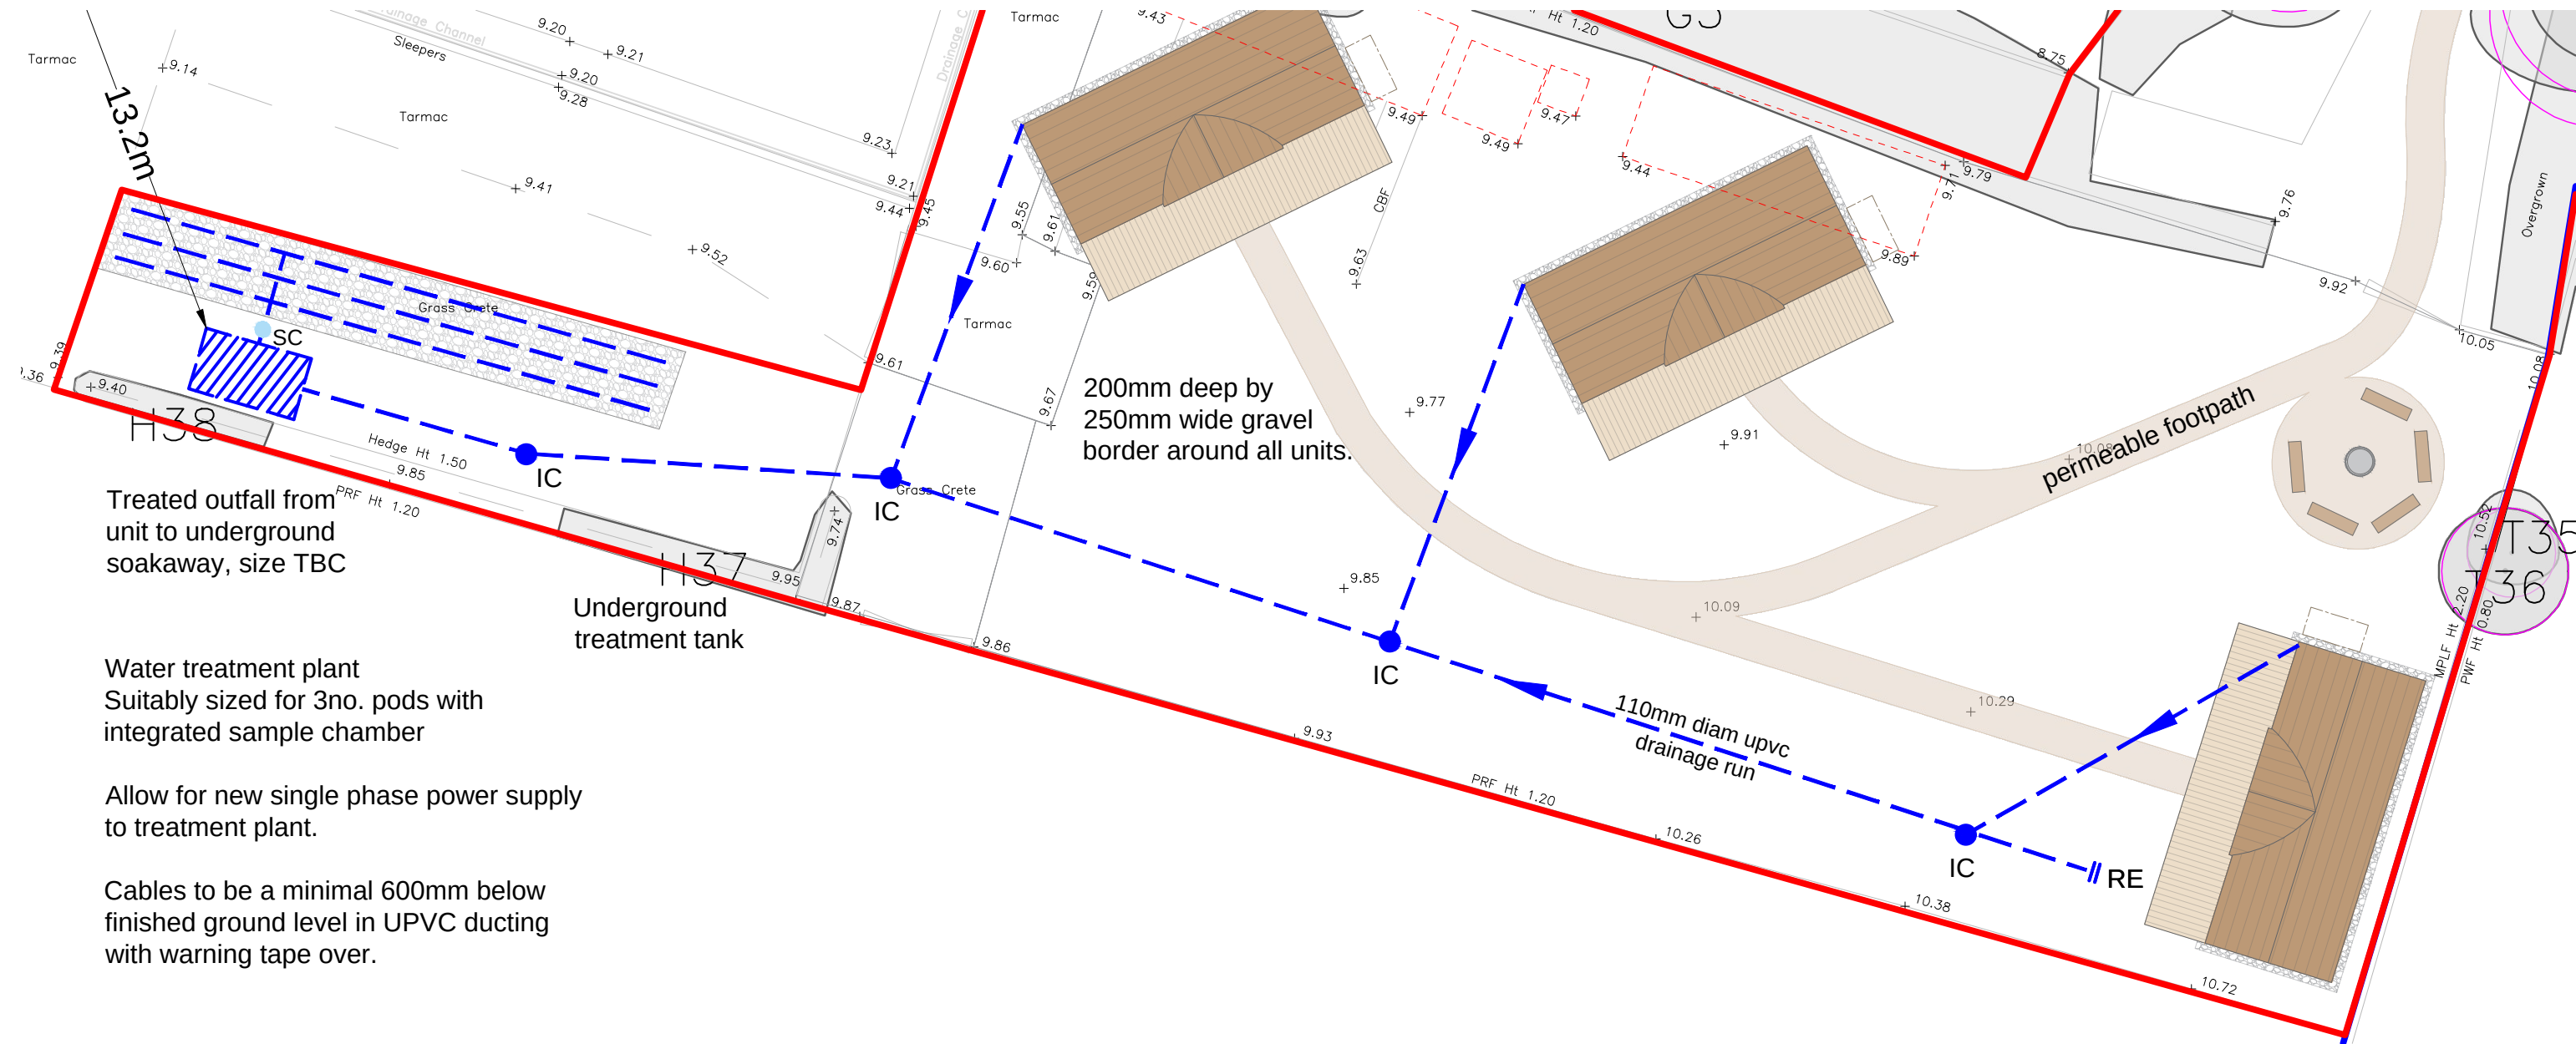


Side-entry Pods scale 1:200

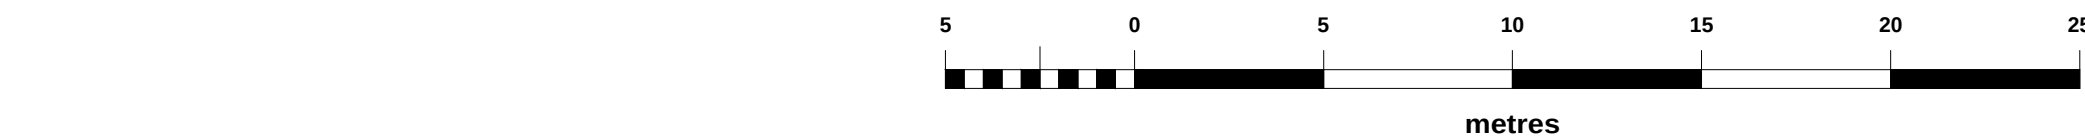


- SHARED ACCESS
- OWNERSHIP BOUNDARY
AREA = 3.59 ha.
- SITE BOUNDARY
SITE AREA = 9,150 m2

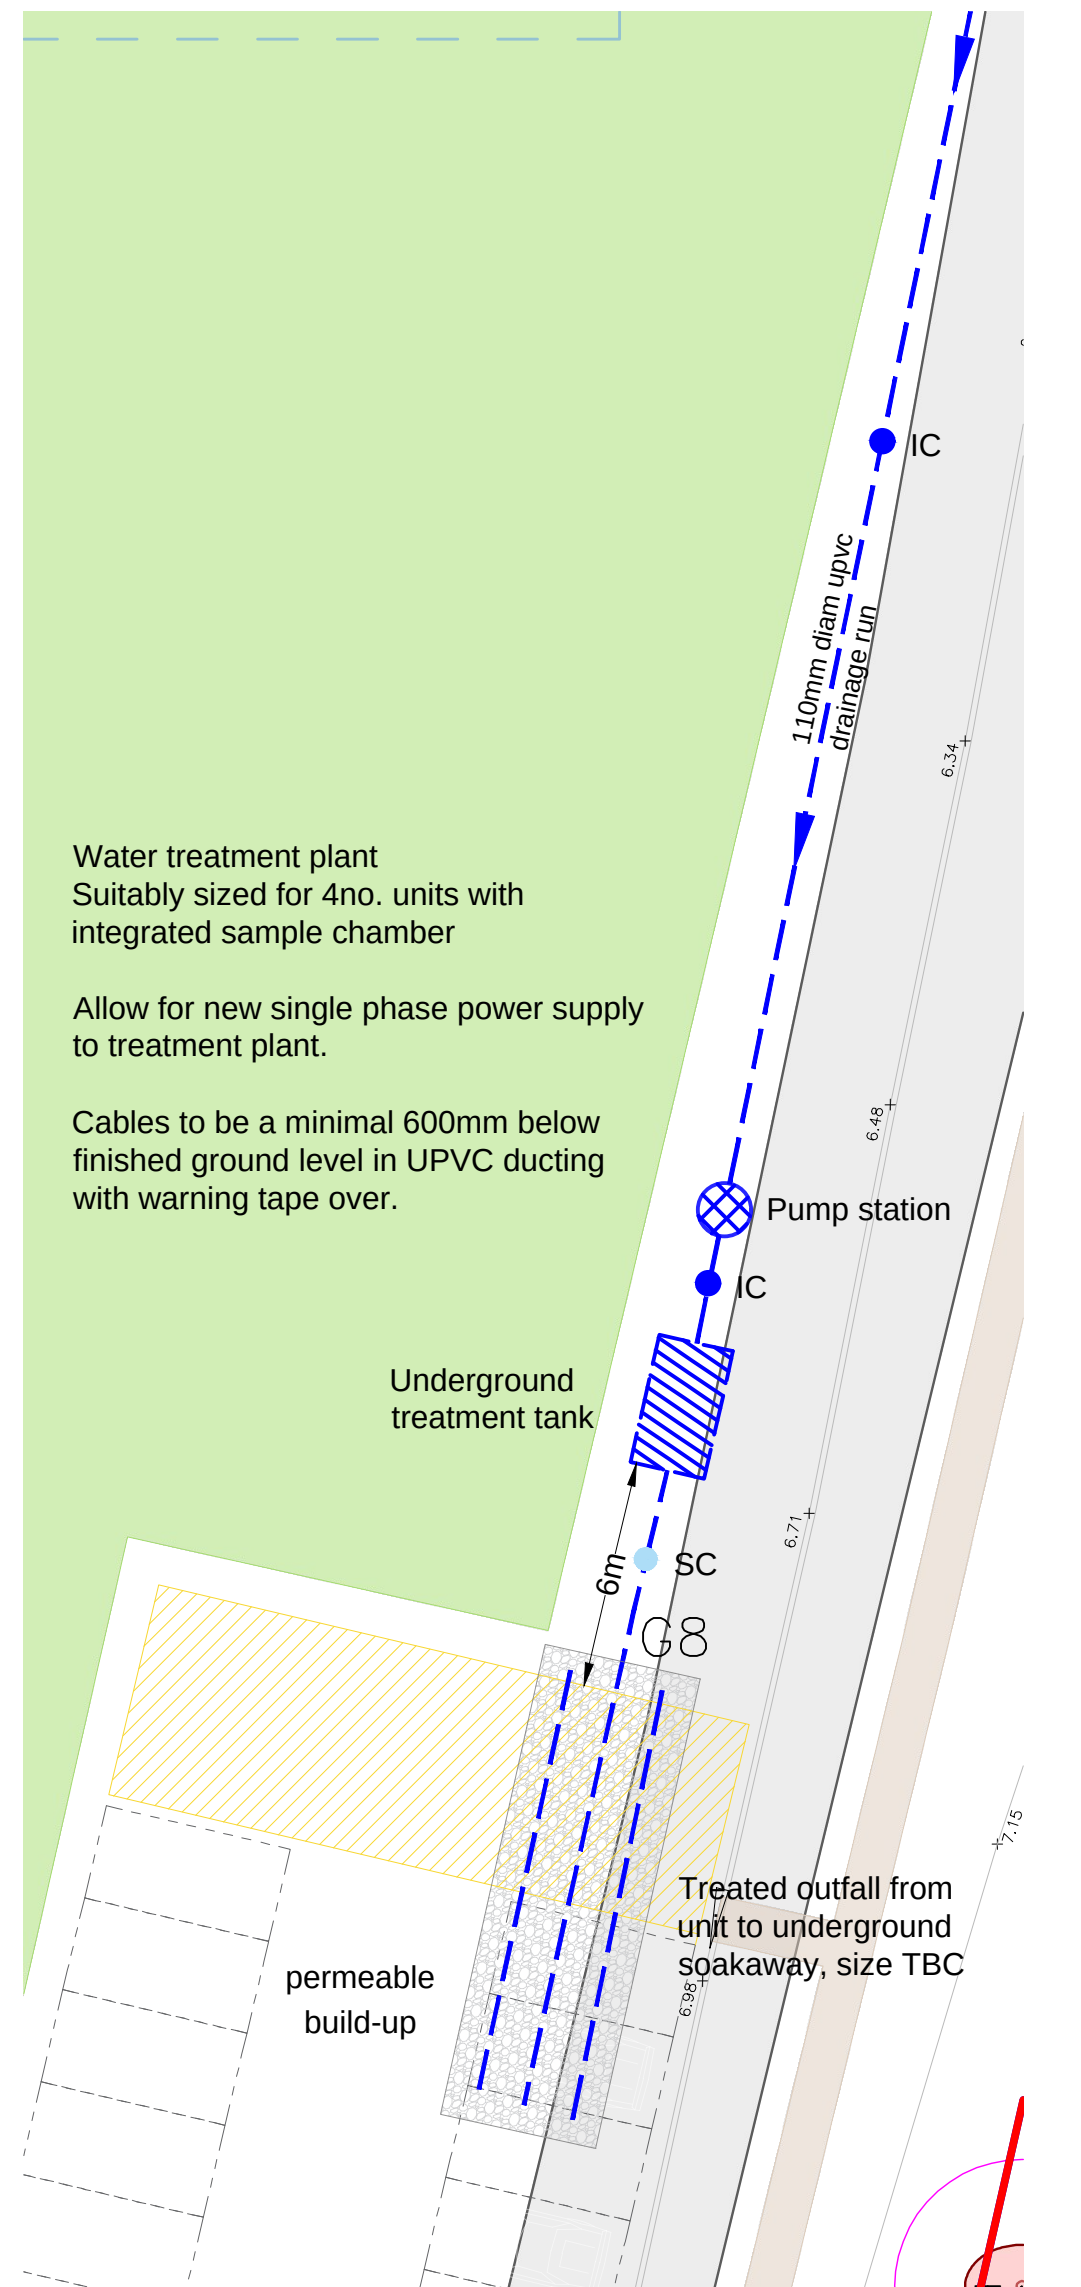

Finman Retreats WTP and soakaway scale 1:200

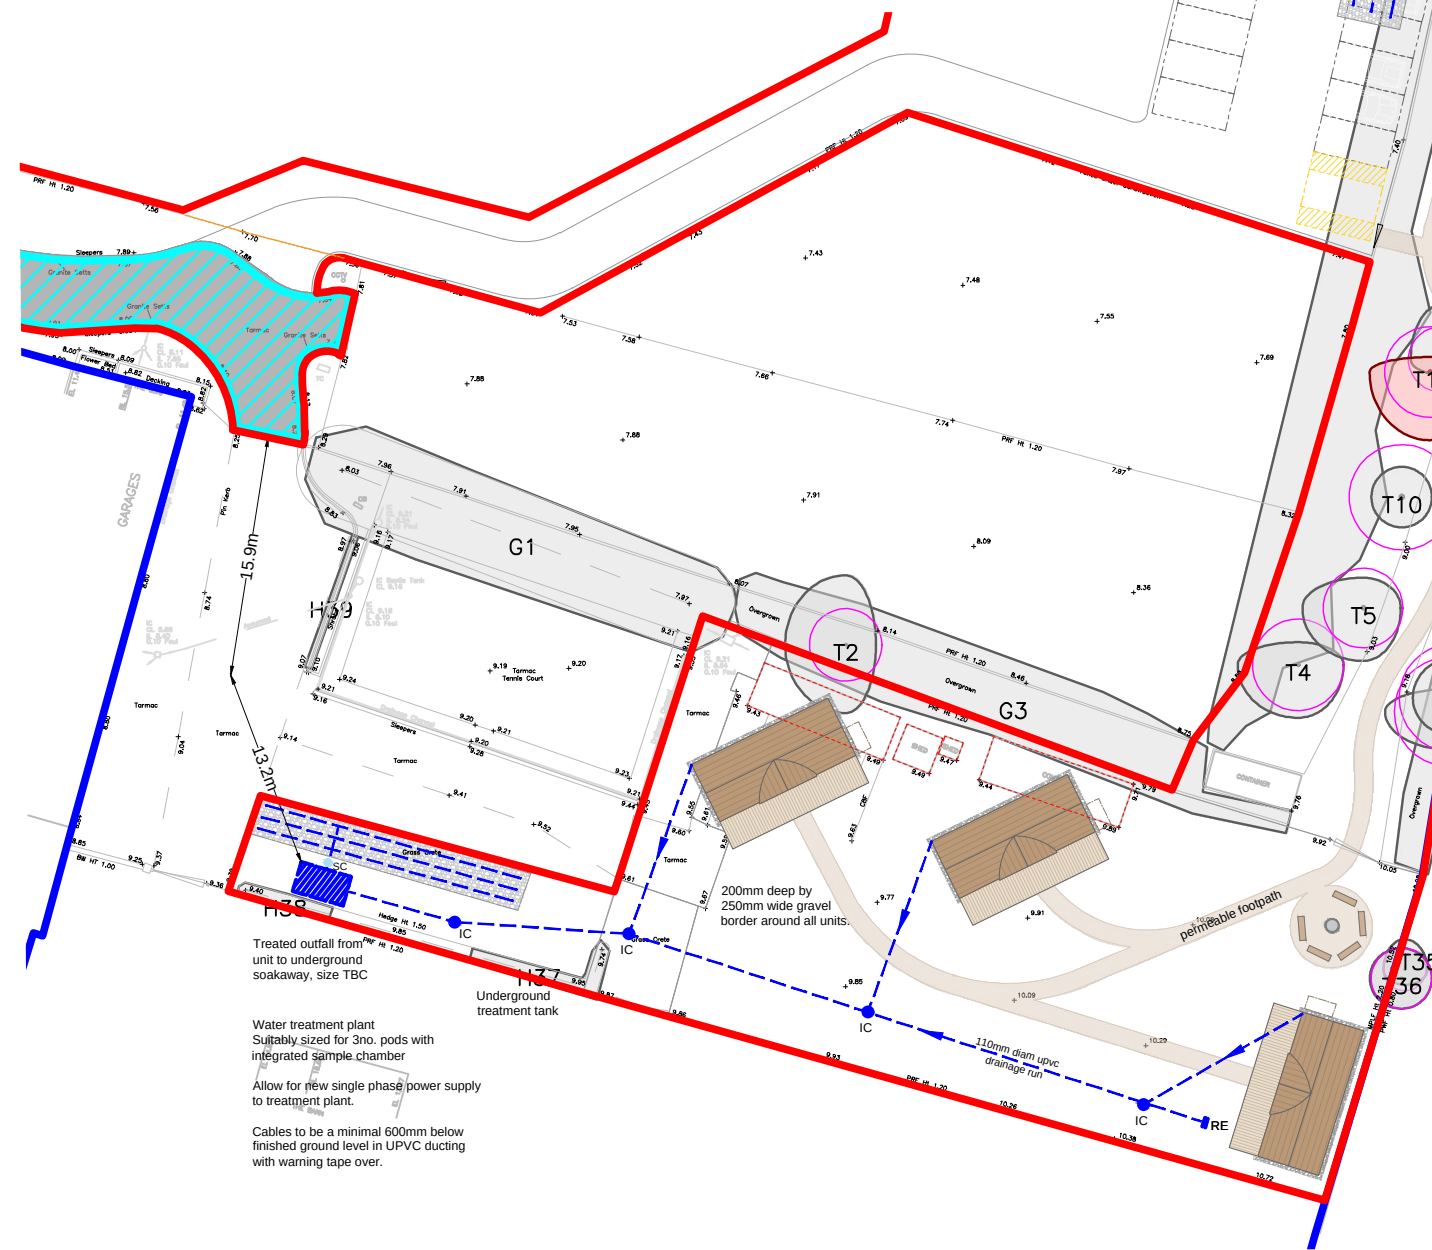

Full Site Plan scale 1:500

 

GLAMPitect


W: WWW.GLAMPITECT.CO.UK
E: CONTACT@GLAMPITECT.CO.UK
T: 0131 202 9002

KEY TO SYMBOLS

- FOUL WATER DRAINAGE RUN
- SURFACE WATER DRAINAGE RUN
- IC INSPECTION CHAMBER
- RE RODDING EYE
- SC SAMPLE CHAMBER
- PUMP STATION
- WATER TREATMENT PLANT
- SOAKAWAY

Date Description Rev By

Revision Description

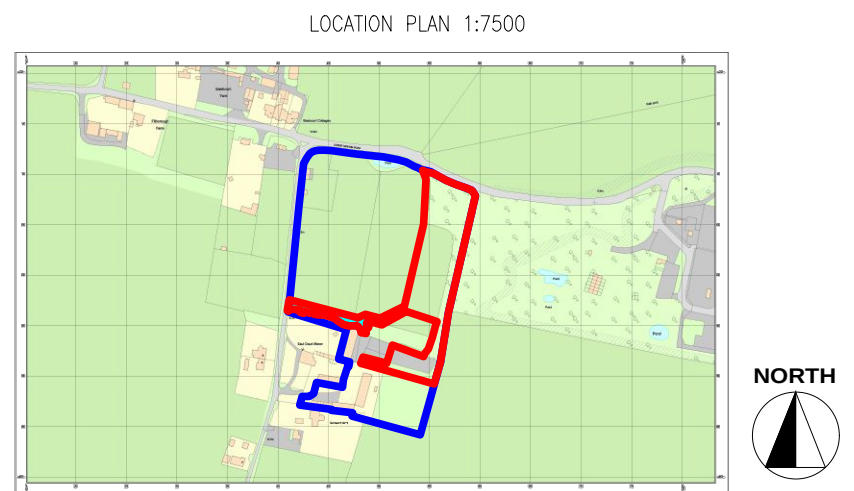

Project:
Proposed Glamping Site - For Harwinder Singh
East Court Farm, Church Lane, Gravesend, Kent,
DA12 2NL

Drawing Title:
PROPOSED DRAINAGE PLAN

Drawing Number:
230812-02-04

Revision: -
Date: 14.04.2025
Scale: 1:200 @ A1
Drawn By: XD
CAD Dwg File: -
Checked By: EC

Issue Status:
Full Planning Application