


KEY TO SYMBOLS

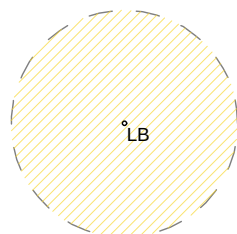

LOW LEVEL LIGHTING
BOLLARD 12no. TO BE
INSTALLED. LIGHTING
SPREAD SHOWN AS 5m

Low Level Path Lighting

Lanea Path Lighting Bollard with PIR sensor.


Benefits:

- LED mains wired.
- Low level height, only 40cm high.
- LED bulbs installed into this pillar lamp are in such a manner that they shine downwards onto cascading reflectors, keeping all light at low level.
- Integrated PIR sensor, keeping light levels low and only on when required.
- Range 2-8metres, set at 5m as shown.
- Lighting duration (5 seconds to 6 minutes) are configurable.
- Detects movement at an angle of 90 degrees.



Date	Description	Rev	By
------	-------------	-----	----

Revision Description

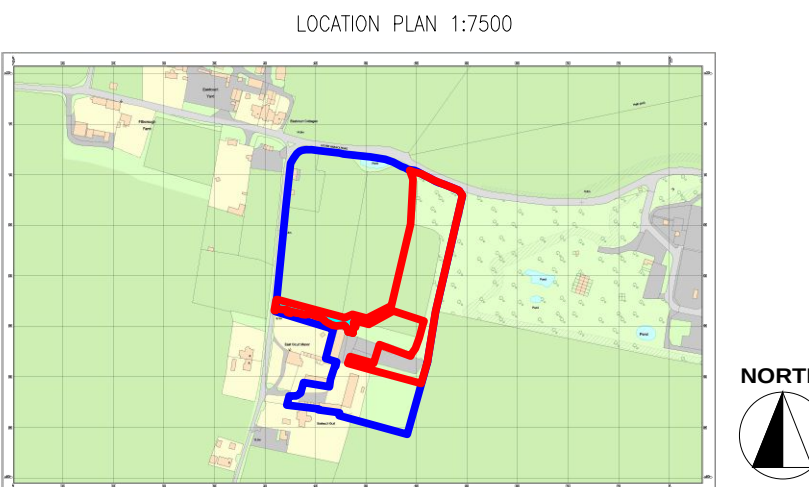


Project:
Proposed Glamping Site - For Harwinder Singh
East Court Farm, Church Lane, Gravesend, Kent,
DA12 2NL

Drawing Title:
PROPOSED LIGHTING PLAN


Drawing Number:
230812-02-10

Revision: -
Date: 14.04.2025
Scale: 1:200 & 1:500 @ A1
Drawn By: XD
CAD Dwg File: -
Checked By: EC


Issue Status:
Full Planning Application

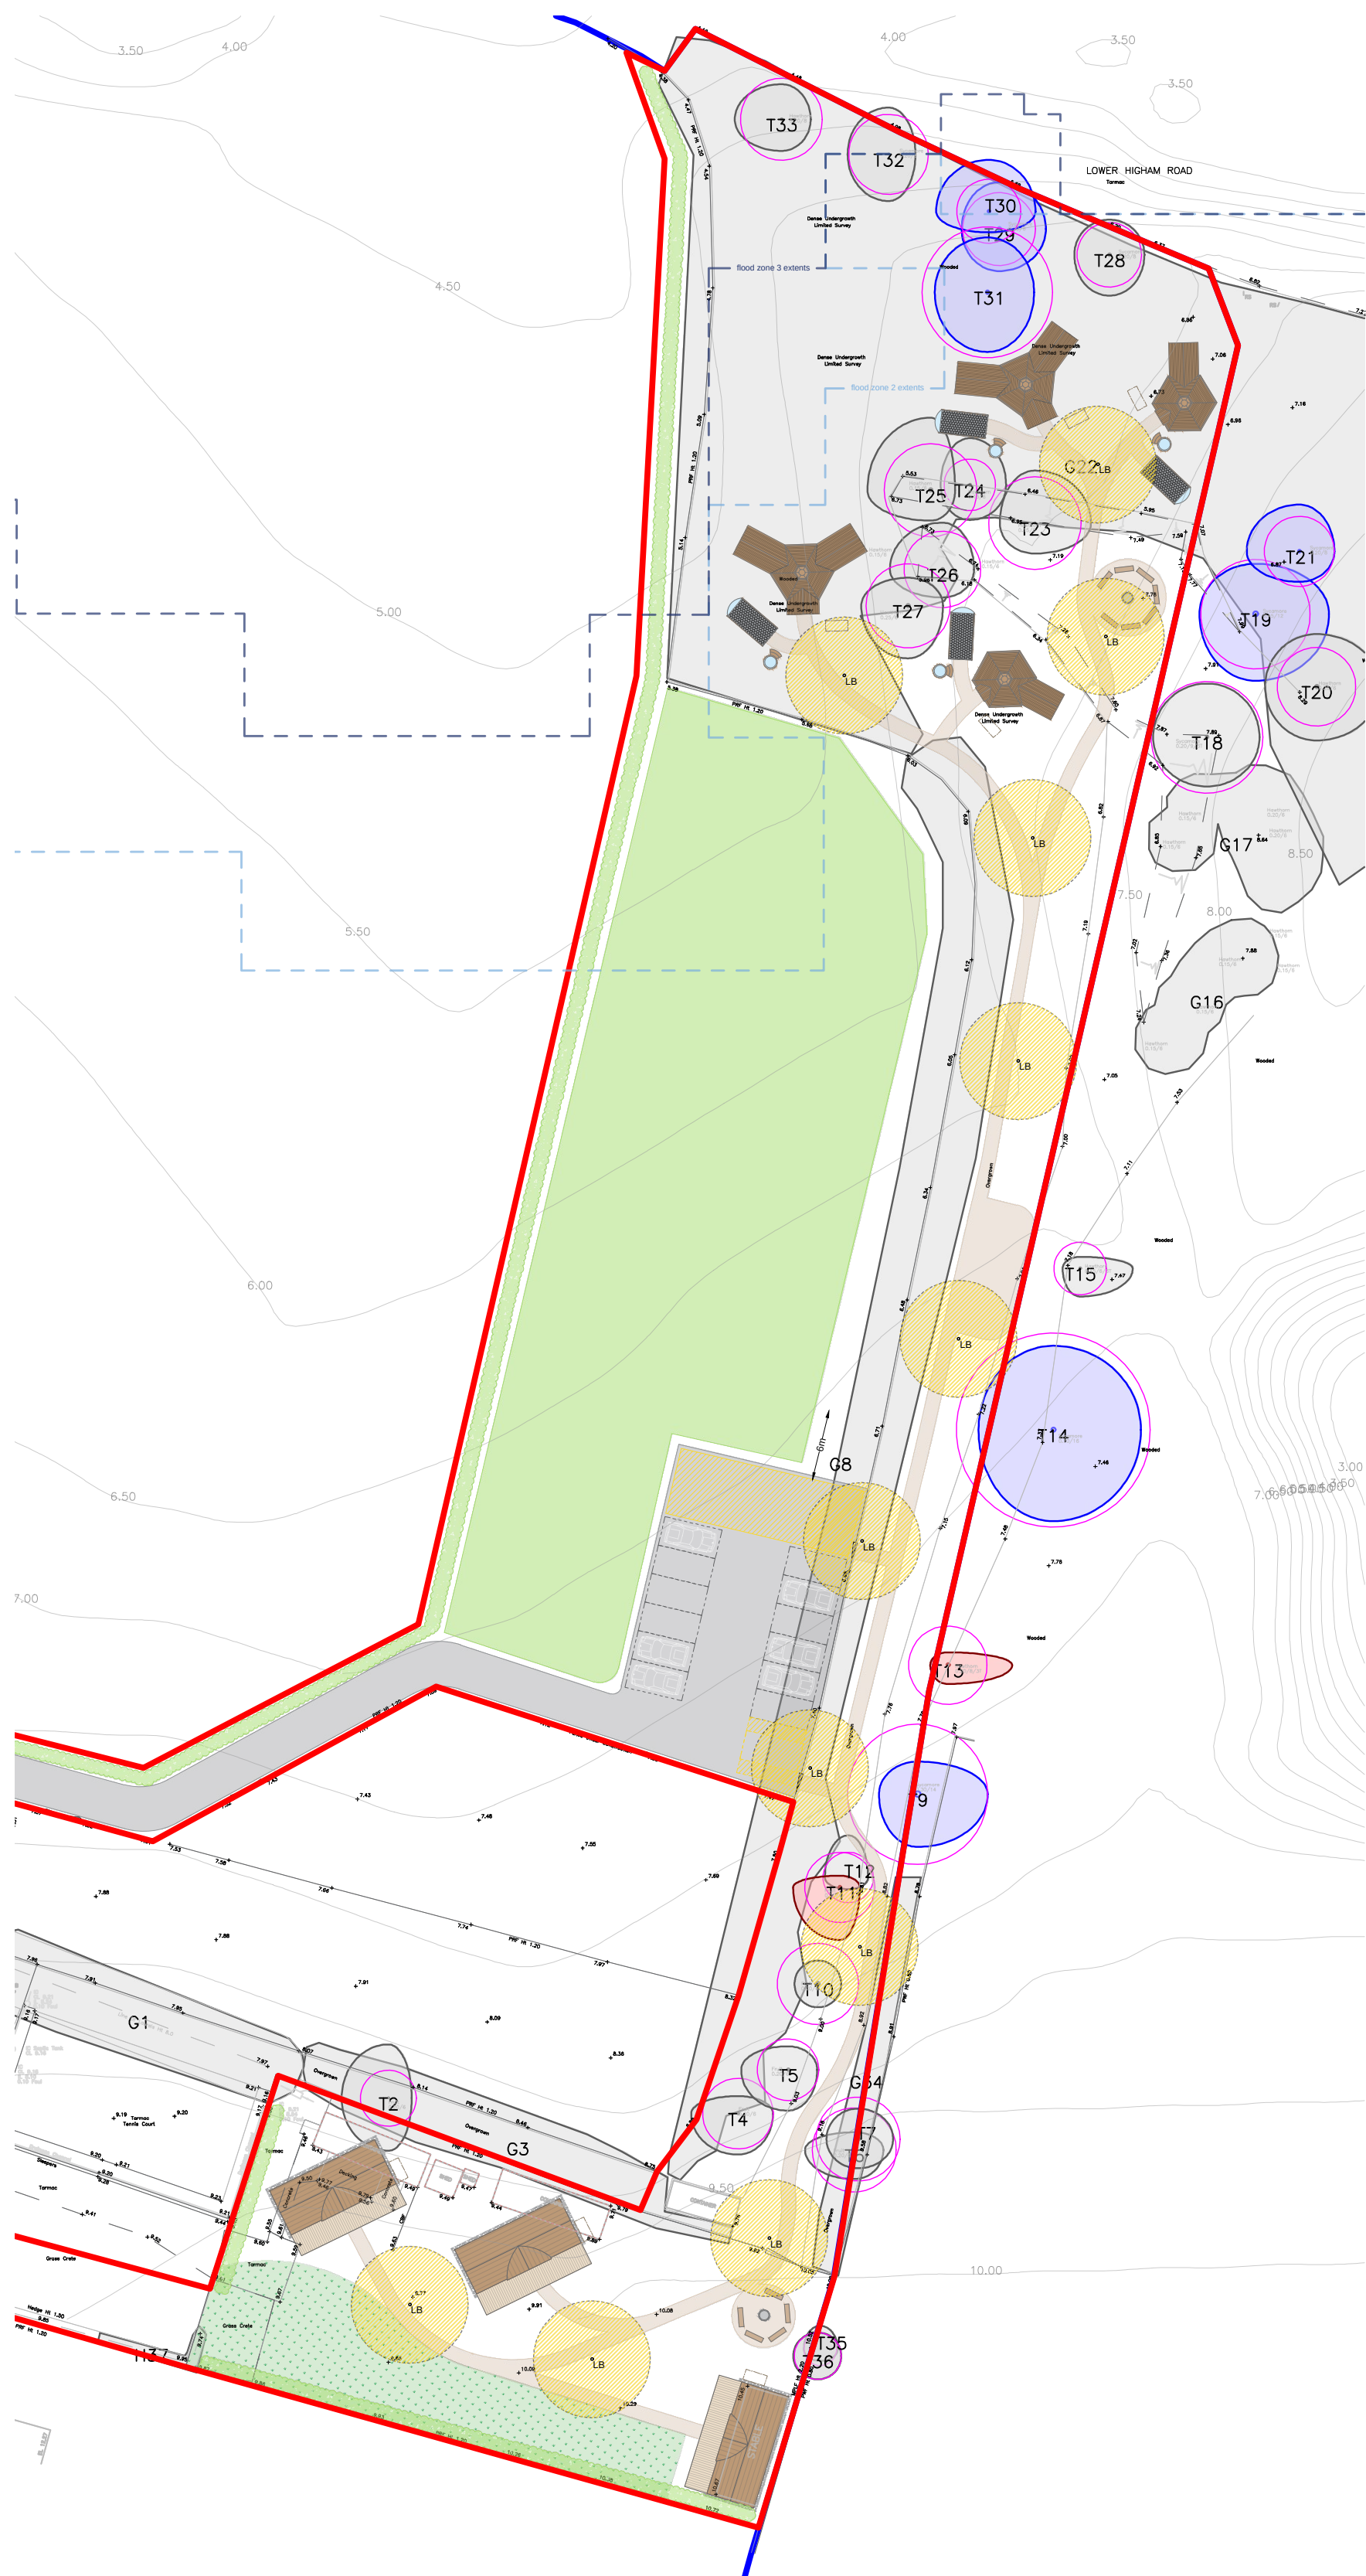

Full site plan scale 1:500

 

SHARED ACCESS
OWNERSHIP BOUNDARY
AREA = 3.59 ha.
SITE BOUNDARY
SITE AREA = 9,150 m2

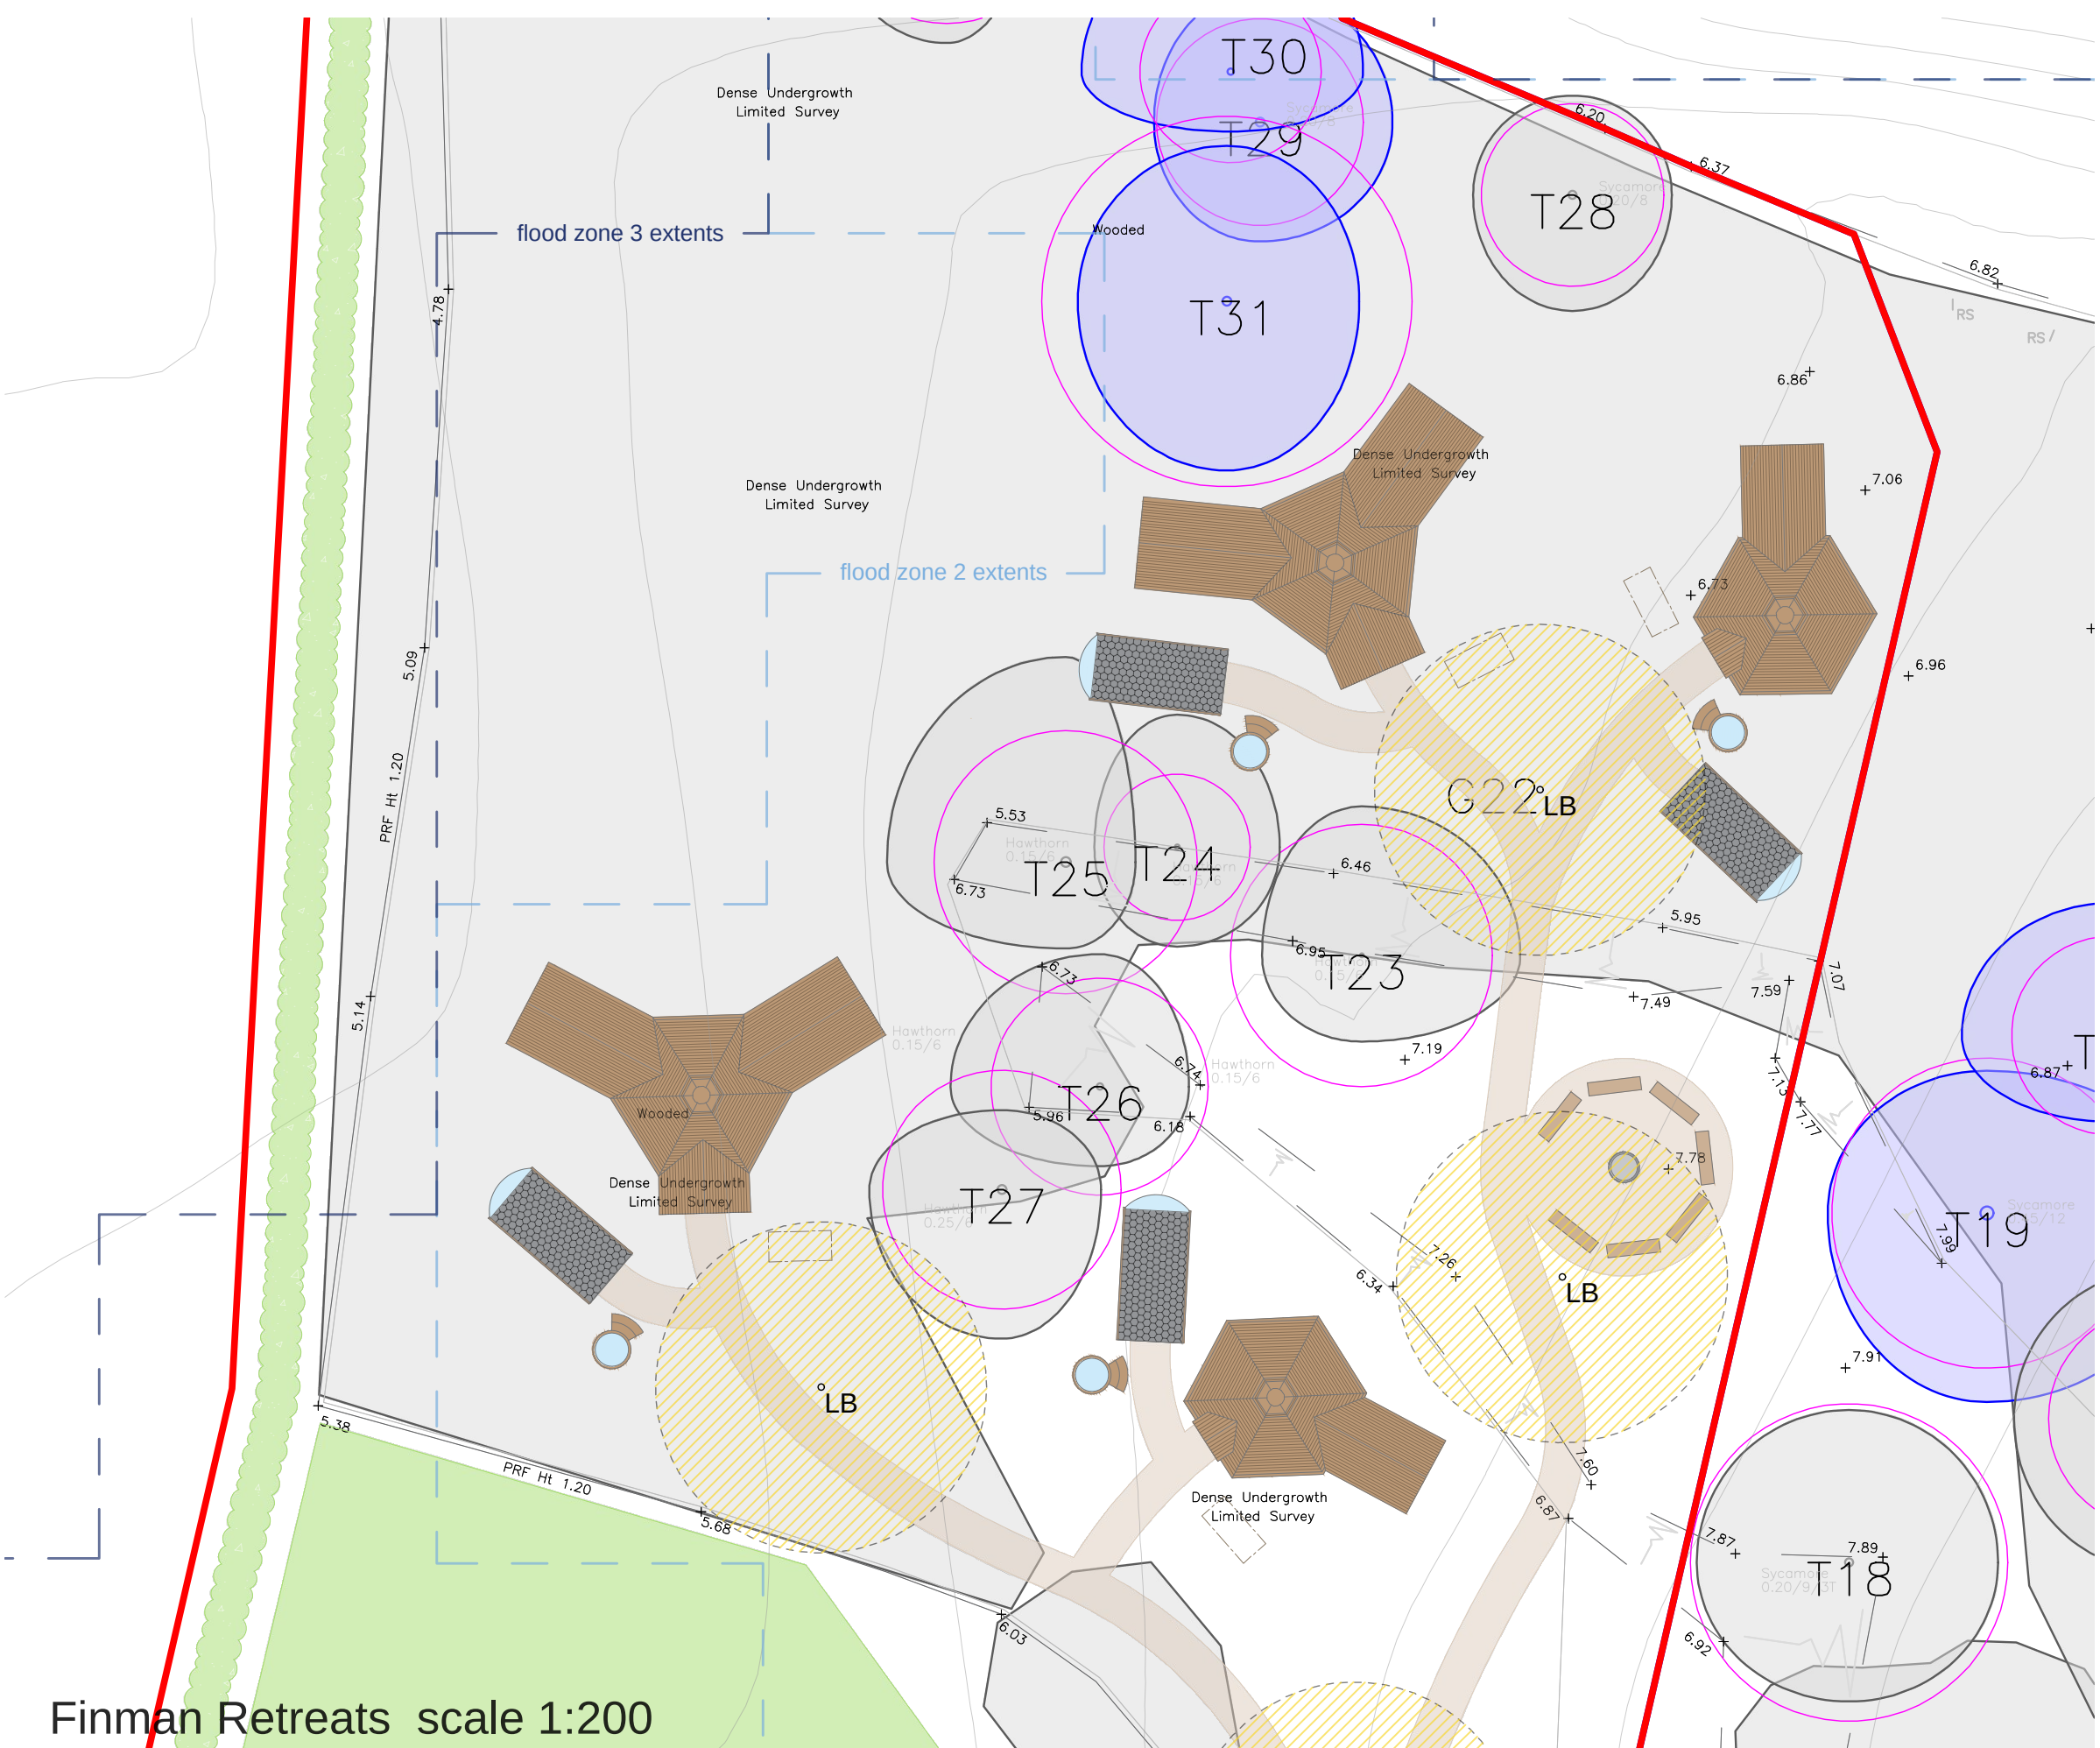

Finman Retreats scale 1:200



Side-entry pods scale 1:200

