




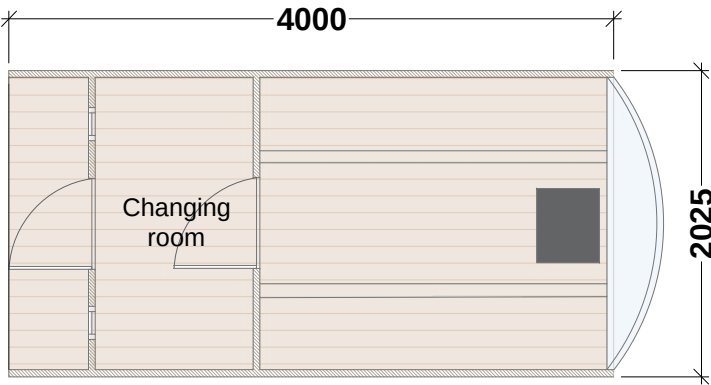


FLOOR PLAN

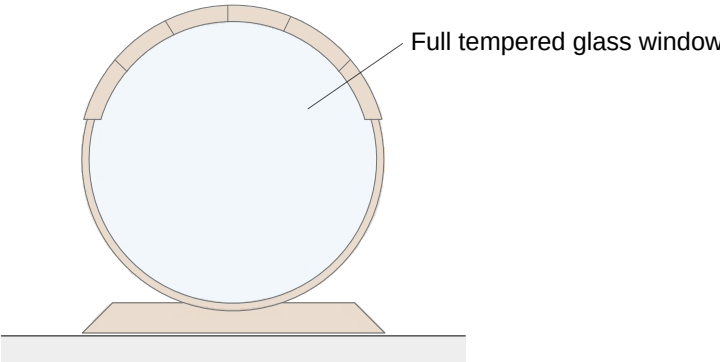


END ELEVATION

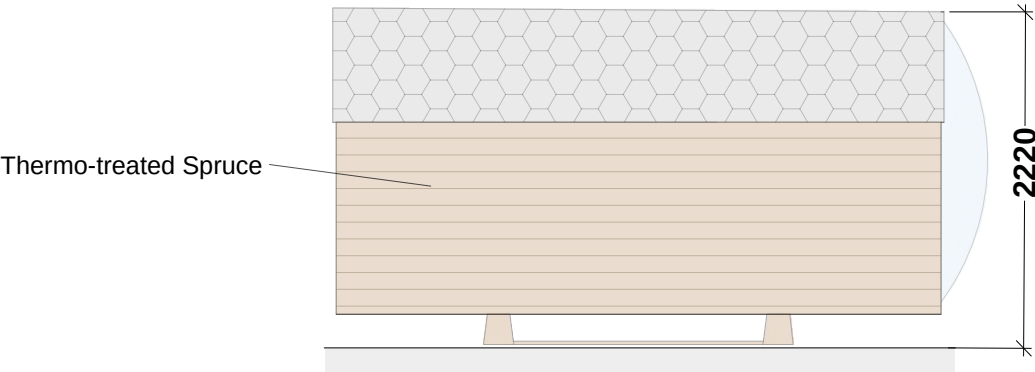

SIDE ELEVATION

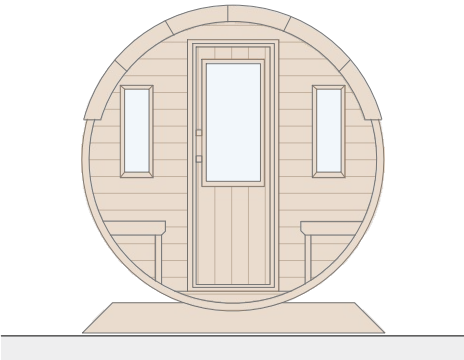

END ELEVATION

 

Project:
Proposed Glamping Site - For Harwinder Singh
East Court Farm, Church Lane, Gravesend, Kent,
DA12 2NL

Drawing Title:
BARREL SAUNA PLAN AND ELEVATIONS

Drawing Number:
230812-02-08

Revision: -
Date: 14.04.2025
Scale: 1:50 @ A2
Drawn By: XD
CAD Dwg File: -
Checked By: EC

Issue Status:
Full Planning Application