



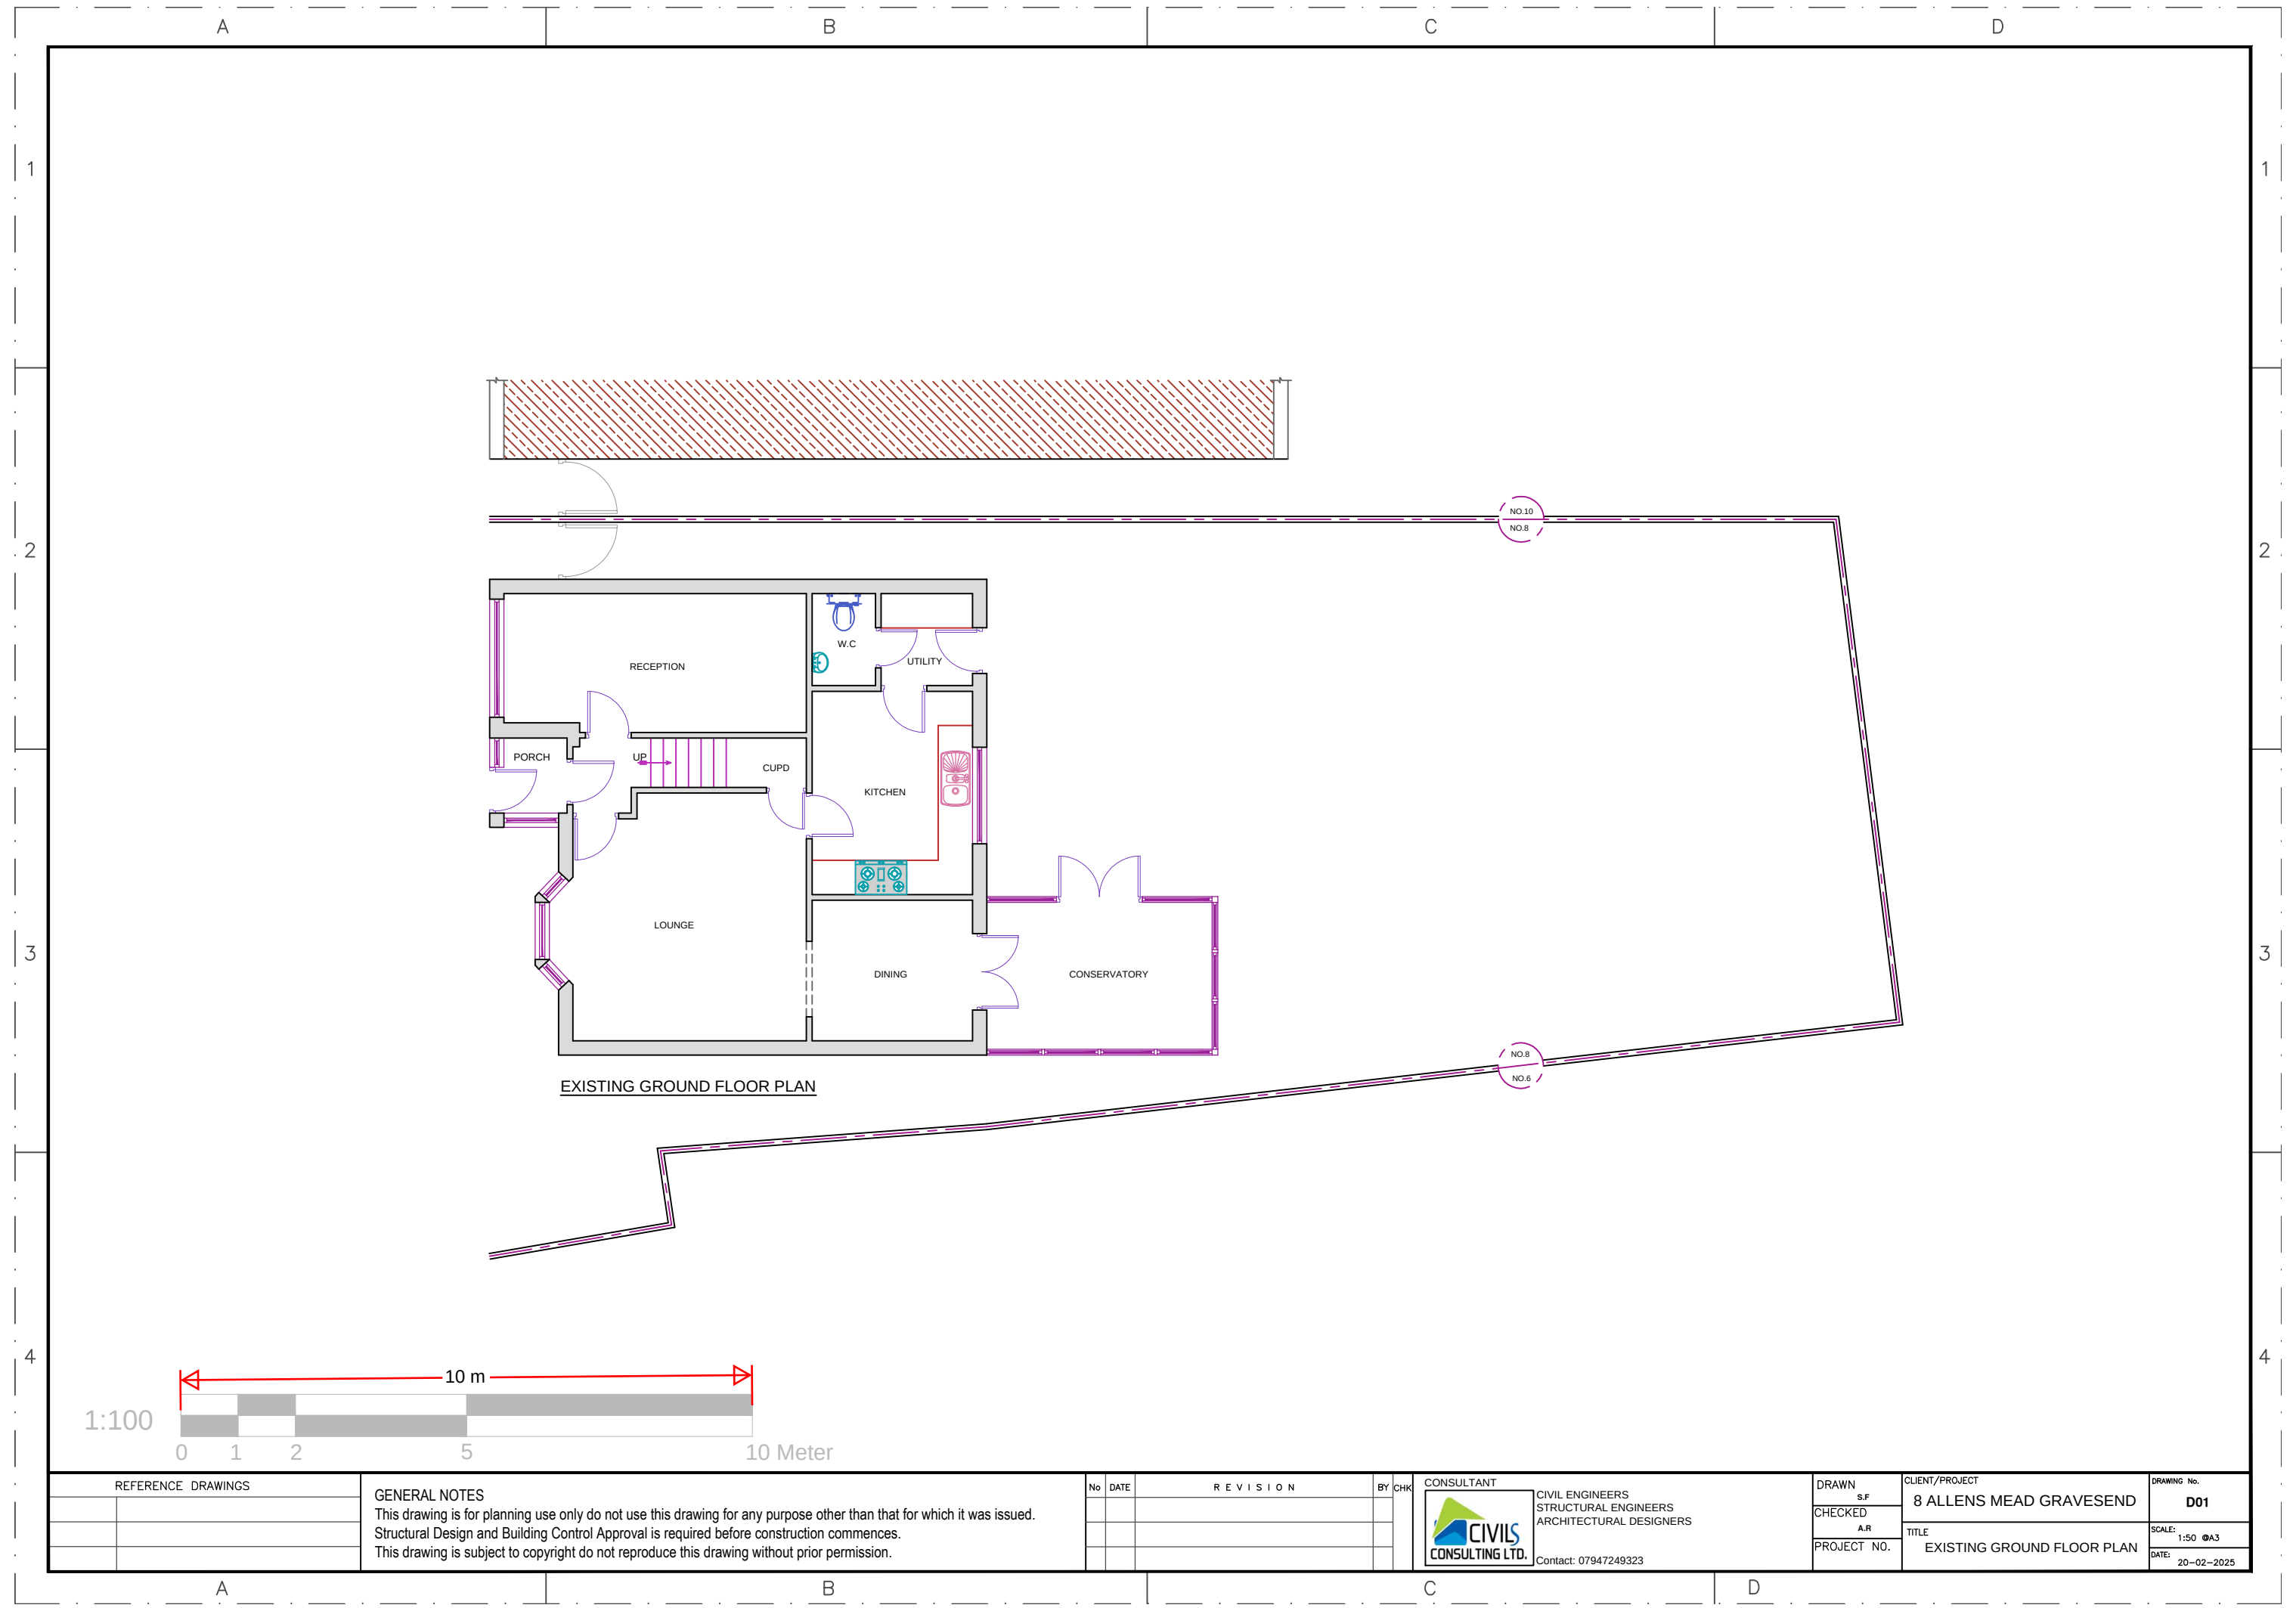

EXISTING GROUND FLOOR PLAN

1:100

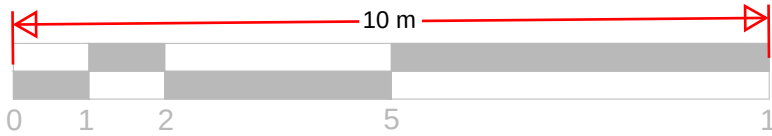

10 Meter

| REFERENCE DRAWINGS |  | GENERAL NOTES<br>This drawing is for planning use only do not use this drawing for any purpose other than that for which it was issued.<br>Structural Design and Building Control Approval is required before construction commences.<br>This drawing is subject to copyright do not reproduce this drawing without prior permission. | No | DATE | REVISION | BY | CHK | CONSULTANT   | DRAWN                               | CLIENT/PROJECT          | DRAWING No.                        |
|--------------------|--|---|----|------|----------|----|-----|---|-------------------------------------|-------------------------|------------------------------------|
|                    |  |   |    |      |          |    |     | <br>CIVIL ENGINEERS<br>STRUCTURAL ENGINEERS<br>ARCHITECTURAL DESIGNERS<br>Contact: 07947249323 | S.F                                 | 8 ALLENS MEAD GRAVESEND | D01                                |
|                    |  |   |    |      |          |    |     |   | CHECKED                             |                         |                                    |
|                    |  |   |    |      |          |    |     |   | A.R                                 |                         |                                    |
|                    |  |   |    |      |          |    |     | PROJECT NO.   | TITLE<br>EXISTING GROUND FLOOR PLAN |                         | SCALE: 1:50 A3<br>DATE: 20-02-2025 |