



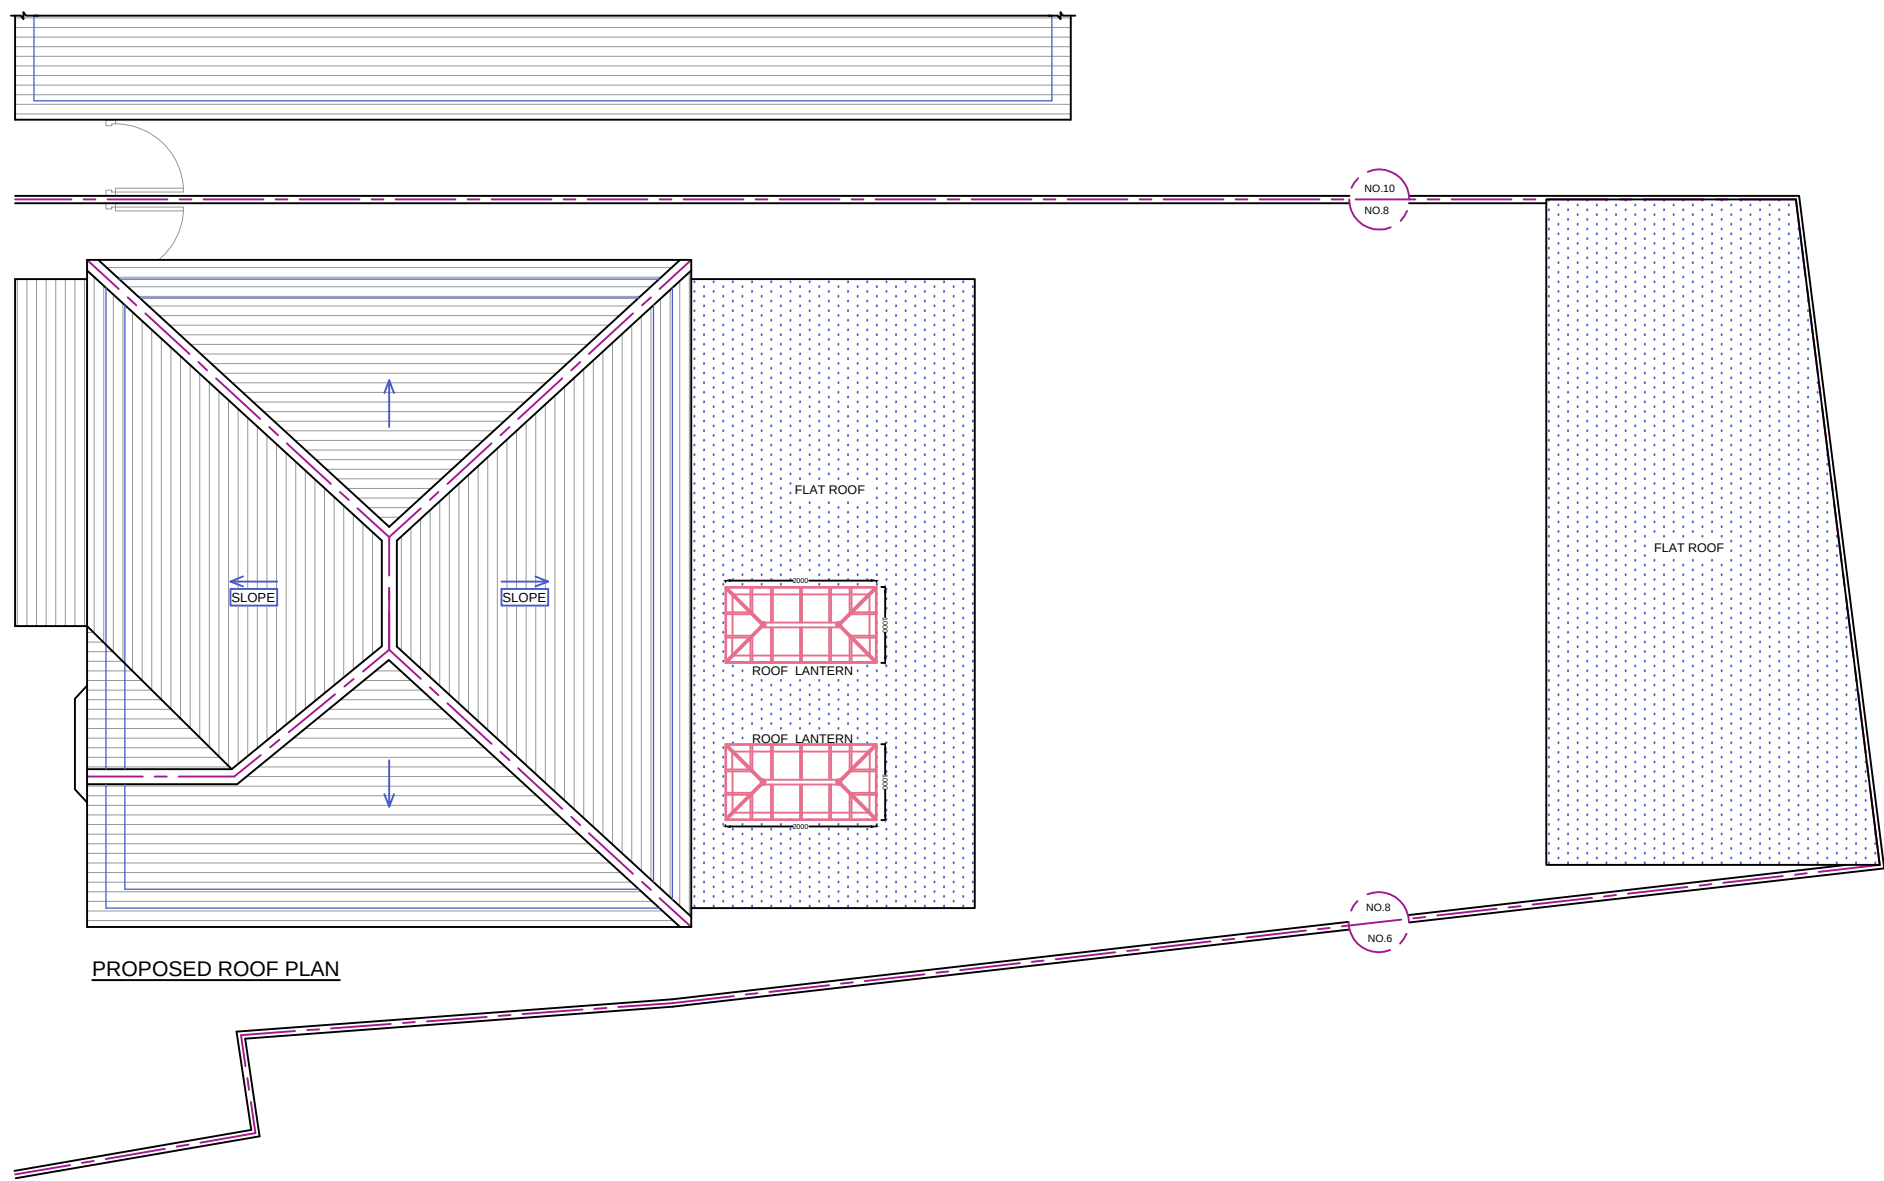

PROPOSED ROOF PLAN

1:100

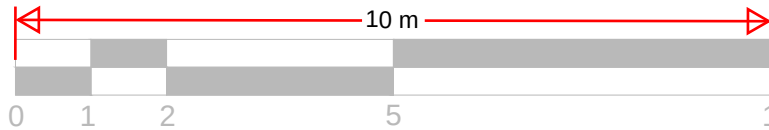

REFERENCE DRAWINGS		GENERAL NOTES This drawing is for planning use only do not use this drawing for any purpose other than that for which it was issued. Structural Design and Building Control Approval is required before construction commences. This drawing is subject to copyright do not reproduce this drawing without prior permission.	No	DATE	REVISION	BY	CHK	CONSULTANT	DRAWN	CLIENT/PROJECT	DRAWING No.
								 CIVIL ENGINEERS STRUCTURAL ENGINEERS ARCHITECTURAL DESIGNERS Contact: 07947249323	S.F	8 ALLENS MEAD GRAVESEND	D04
									CHECKED		
									A.R		
								PROJECT NO.	TITLE PROPOSED ROOF PLAN		SCALE: 1:50 A3 DATE: 20-02-2025