

CLIENT  
ERIC GANDER

THESE DRAWINGS WILL BE RECONCILED WITH REVITE QUOTATION. DRAWINGS TO BE READ IN CONJUNCTION WITH RELEVANT DRAWING AND SPECS. FIGURED DIMENSIONS FOR PLANNING AND BUILDING CONTROL APPROVALS ONLY. DIMENSIONS SHOULD NOT BE RELIED UPON FOR THE PURPOSES OF ORDERING MATERIALS OR PLACING SUB-CONTRACT ORDERS, OR THE PLACEMENT OF ORDERS WITH THIRD PARTIES. THIRD PARTY SUPPLIERS TO TAKE THEIR OWN SITE MEASUREMENTS. INTERNAL LAYOUTS ARE TO BE FINALIZED WITH PROJECT MANAGER ON SITE. THE PROJECT MANAGER WILL MAKE HIS OWN INITIAL ASSESSMENT OF DRAWINGS AND WILL NEED TO CONTACT US FOR ANY AMENDMENTS OR ALTERATIONS TO DRAWINGS IF REQUIRED AFTER HIS OWN ONSITE INVESTIGATION PRIOR TO COMMENCEMENT OF ANY BUILDING WORKS. DESIGN TEAM ACCEPT NO LIABILITY WHATSOEVER IF ANY ISSUES IN PROPOSED DESIGN NOT RAISED BY THE PROJECT MANAGER BEFORE COMMENCEMENT OF BUILDING WORKS. THE PROJECT MANAGER TO ORDER ALL STEEL WORKS AFTER SEEKING THE APPROVAL OF BUILDING CONTROL. THE PROJECT MANAGER TO CHECK ALL DIMENSIONS AND SPECIFICATIONS BEFORE ANY WORKS ARE COMMENCED. THE PROJECT MANAGER TO ACCEPT NO LIABILITY WHATSOEVER FOR THE SPECIFICATION, CALCULATION OR OTHER STRUCTURAL OR NON-STRUCTURAL


PROJECT:  
38 THE STREET COBHAM GRAVESEND DA12 3BZ

DRAWING NO.  
A-003

DATE:  
OCTOBER-2022

SCALE:  
1:100 @A3

SCALE

 

TITLE:  
PROPOSED PLAN AND  
ELEVATION  
DESIGNED BY:  
MUHAMMAD AHMAD

STRUCTURE TO BE DEMOLISHED


EXISTING STRUCTURE

PROPOSED STRUCTURE


SHARED WALL

REVITE

124 City Road London  
EC1V 2NX  
TEL: 01753376991  
EMAIL: info@r-vite.co.uk  
WEBSITE: www.r-vite.co.uk

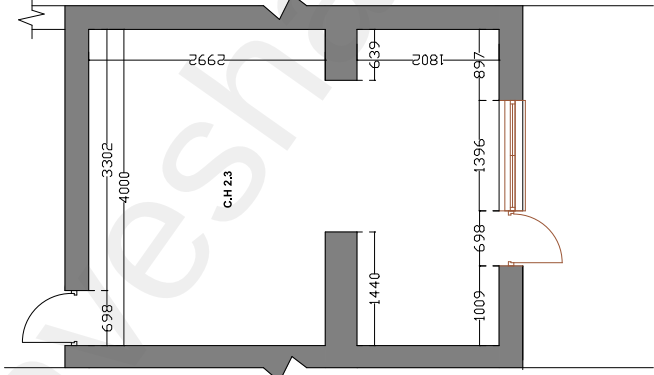

PROPOSED GROUND FLOOR PLAN  
SCALE: 1:100

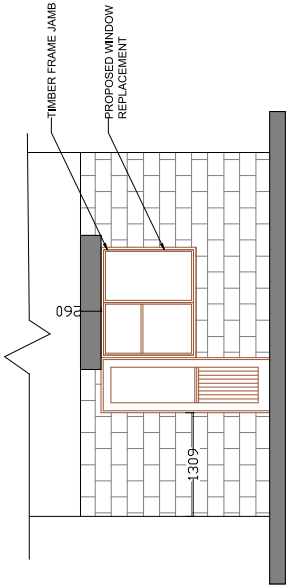

PROPOSED GROUND FLOOR REAR ELEVATION  
SCALE: 1:100