




Existing Front Elevation

Neighbouring Property



Neighbouring Property

Existing Rear Elevation

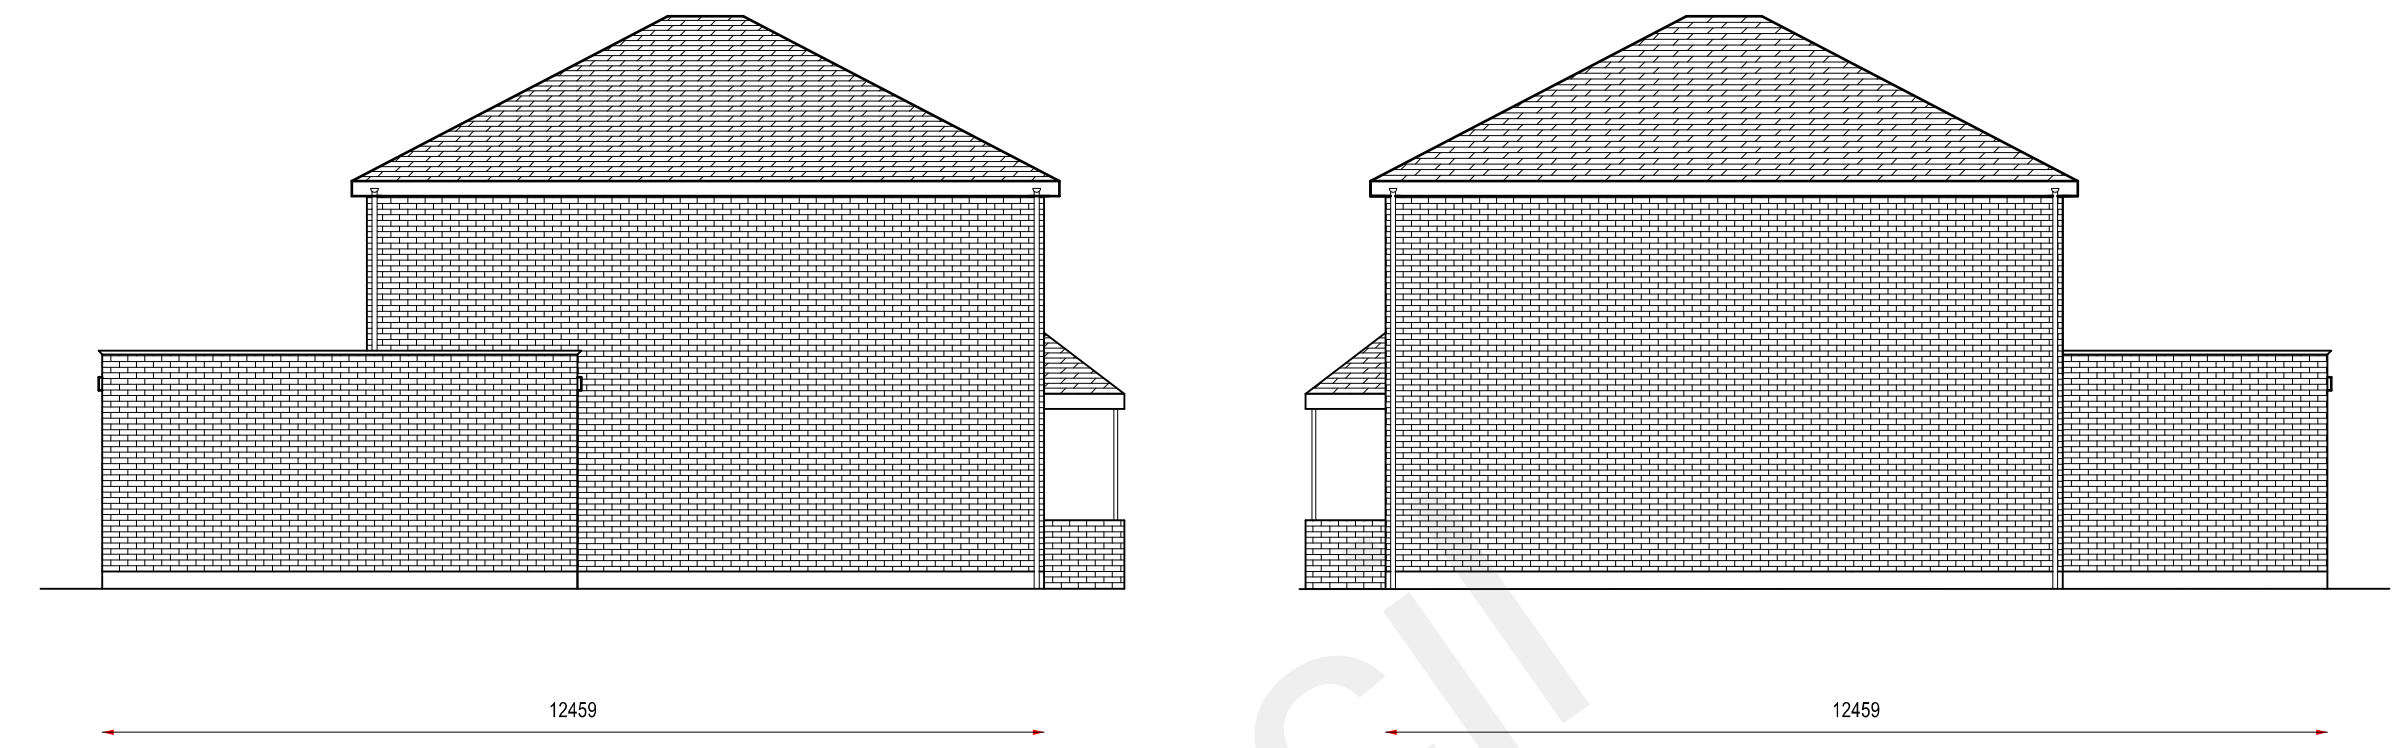

Existing Side Elevation

Existing Side Elevation




Proposed Front Elevation

Neighbouring Property




Neighbouring Property

Proposed Rear Elevation

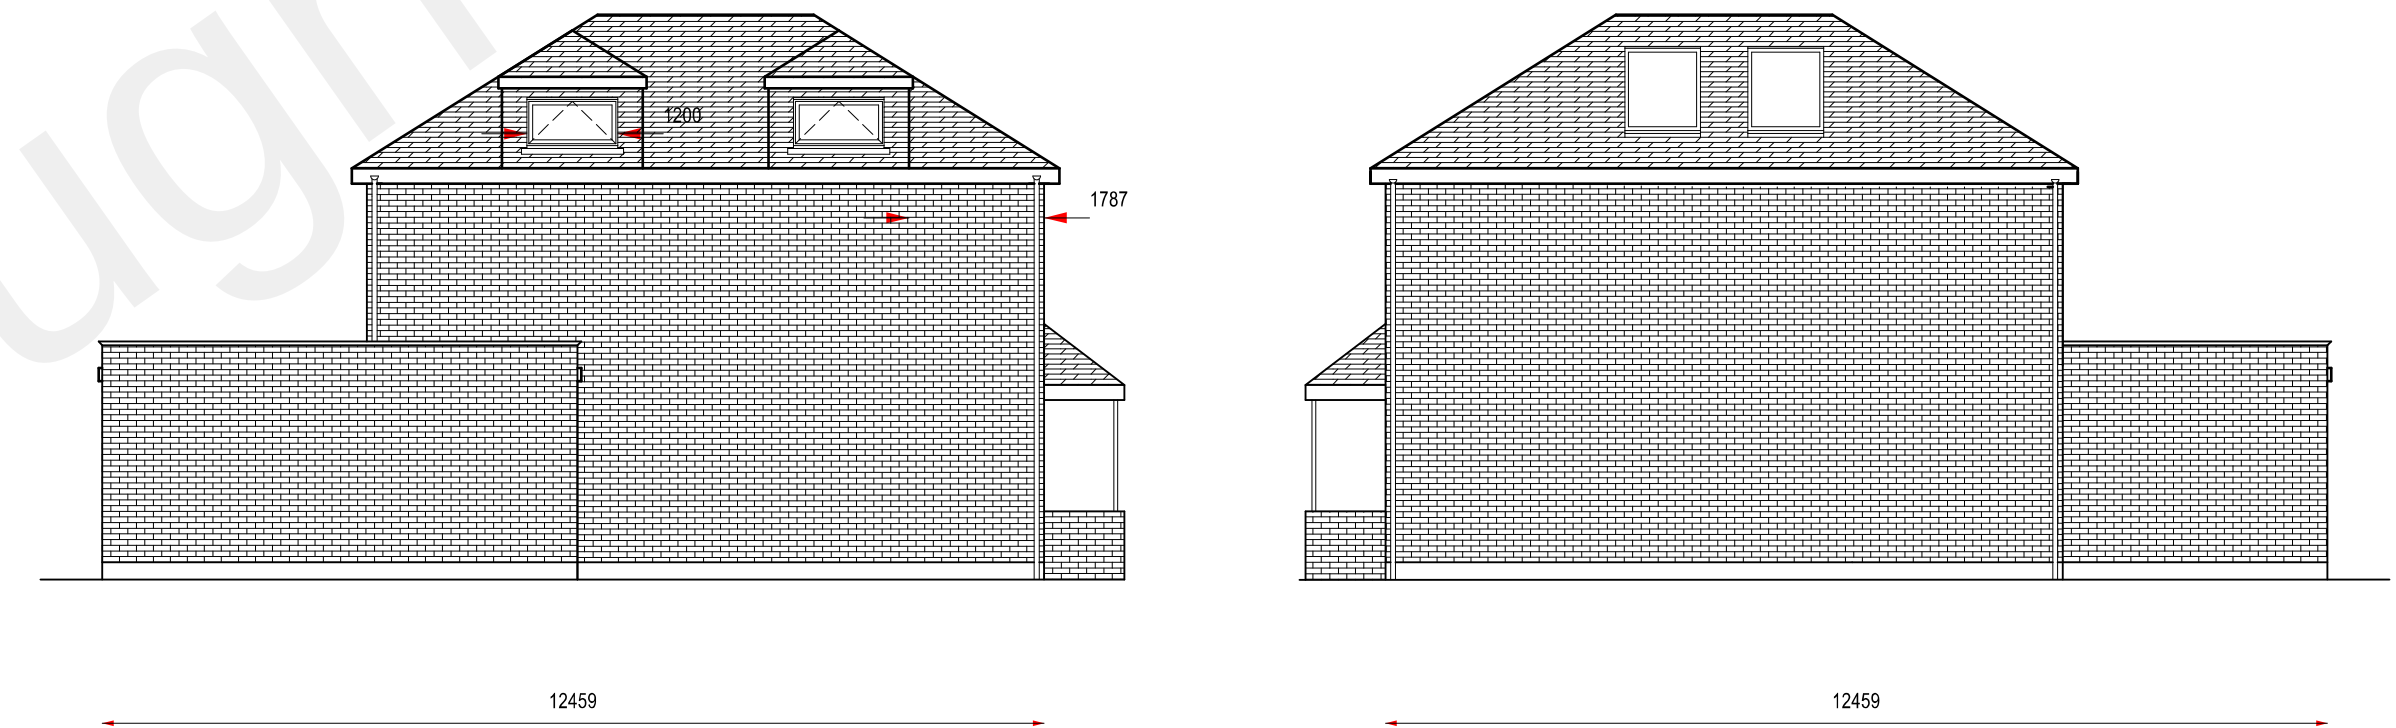


Proposed Side Elevation

Proposed Side Elevation

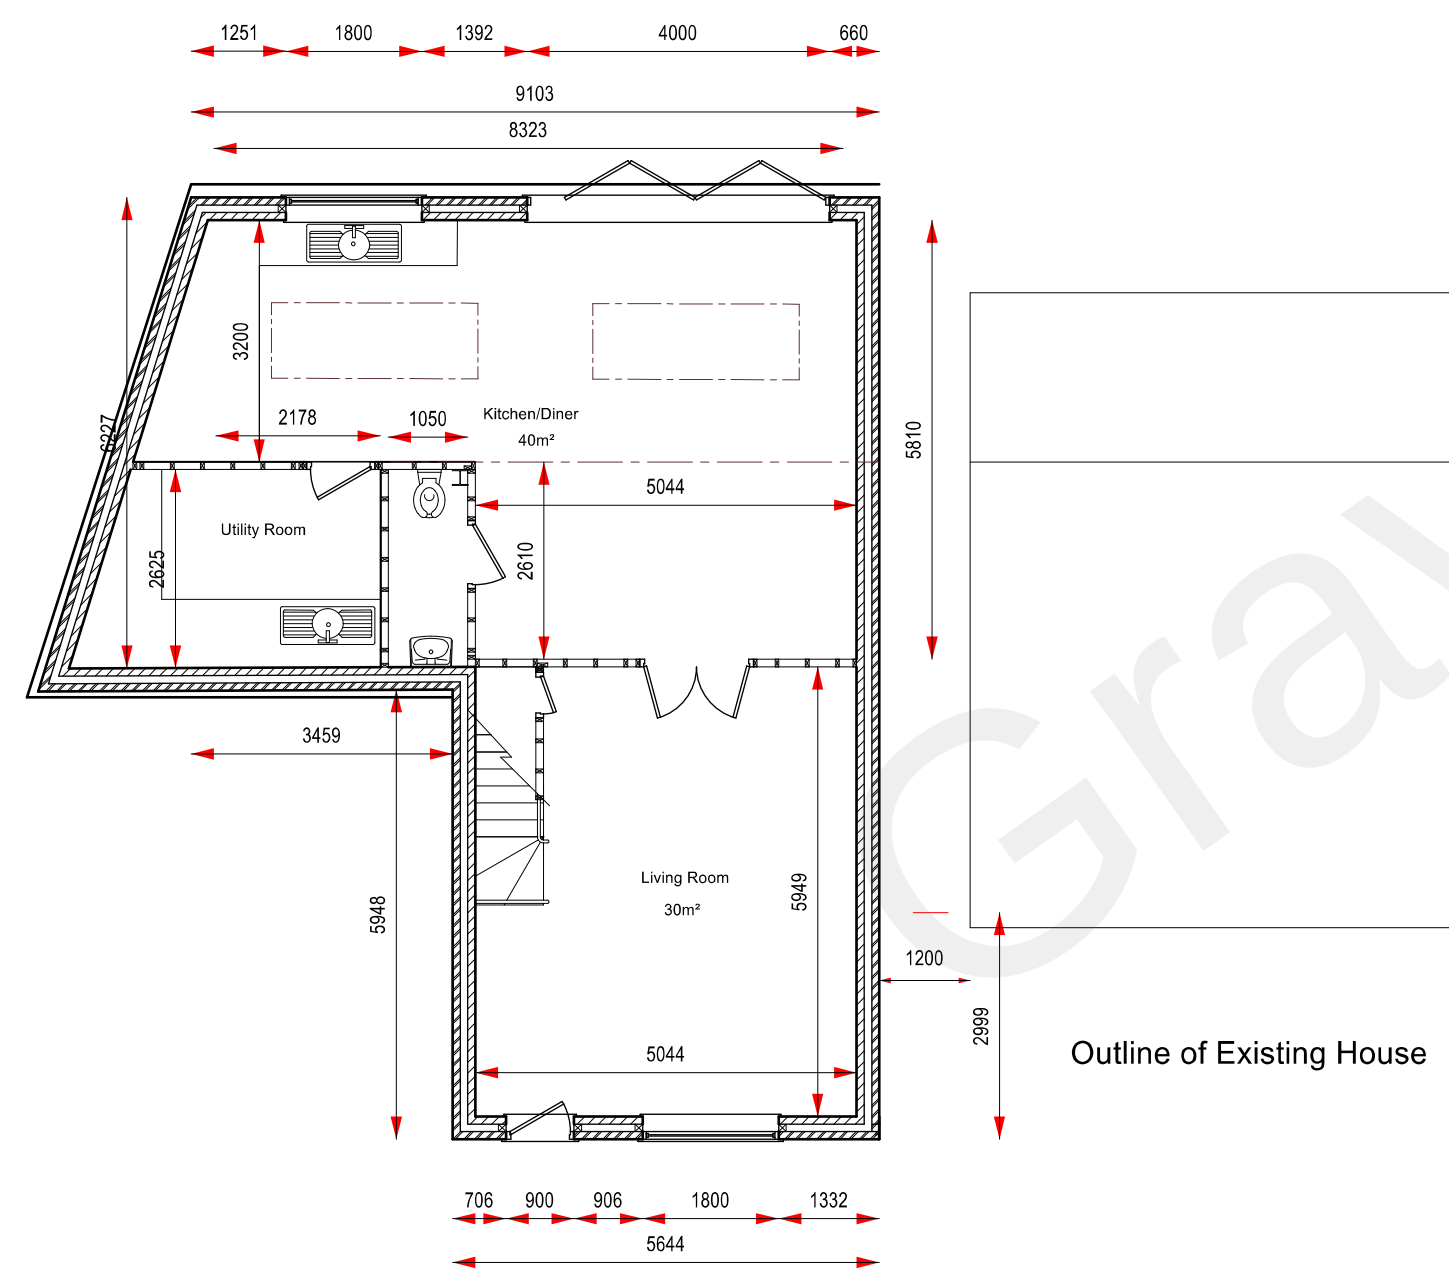


Existing Ground Floor Plan

Outline of Existing House

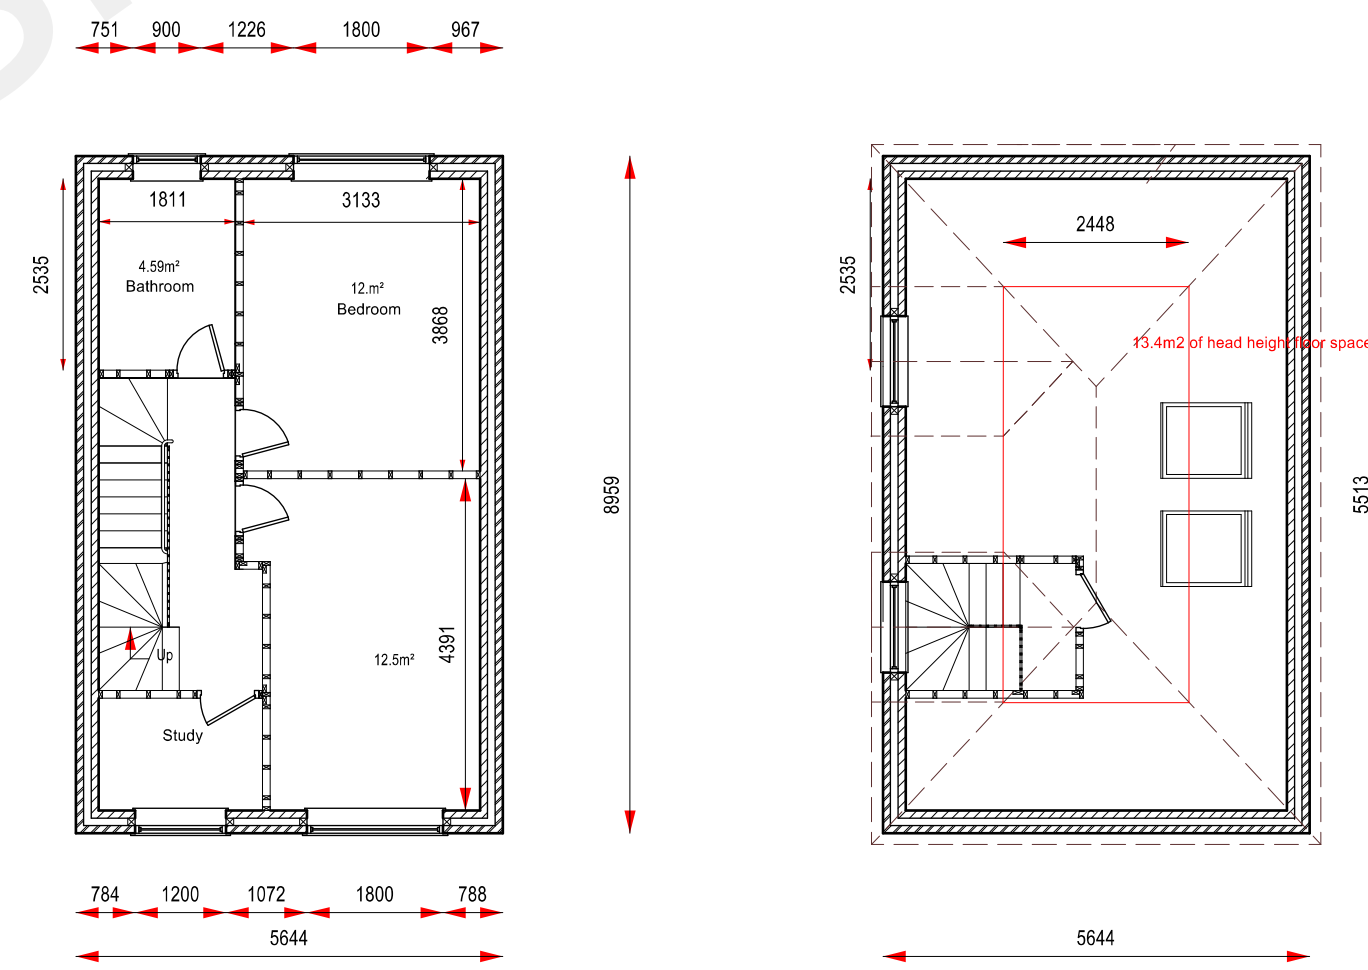


Existing First Floor Plan

Proposed Second Floor Plan

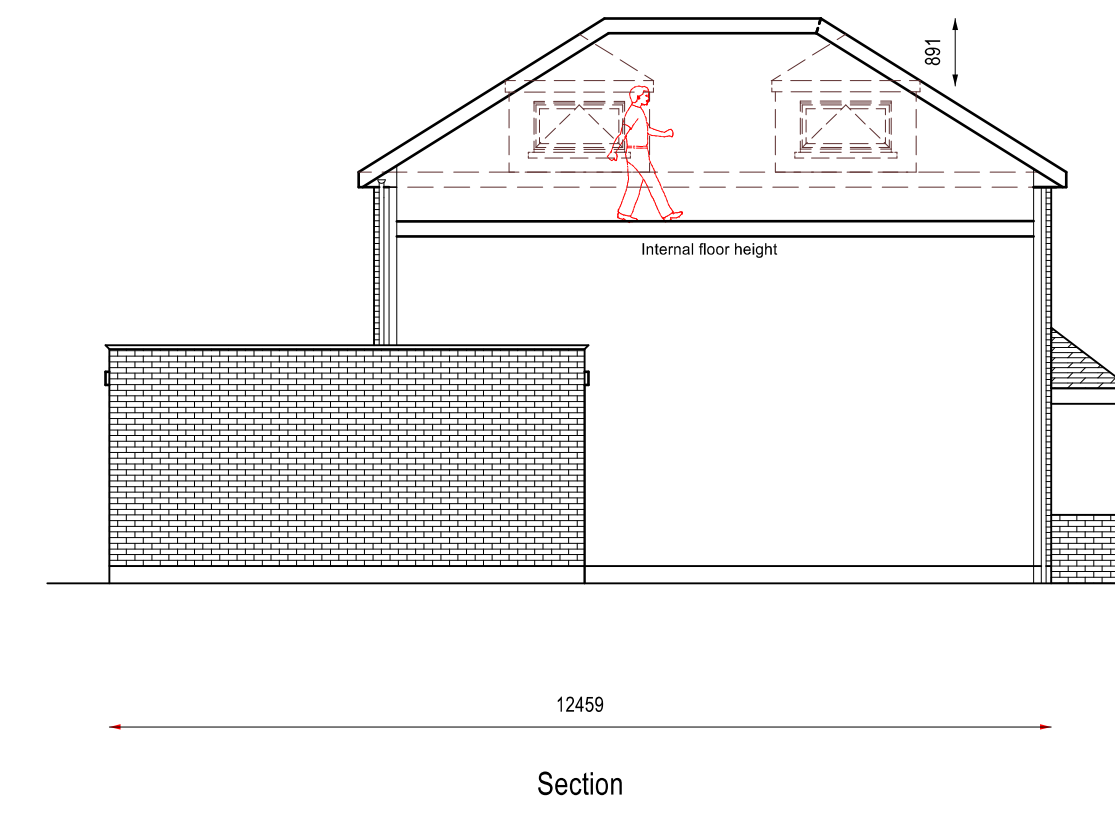

Section

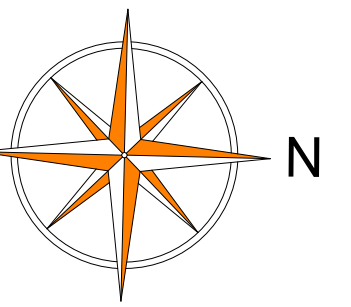

Project
Roof Alterations

14 Chalky Bank
Gravesend
Kent DA11 7NY

Drawing No CB/08A
Existing and Proposed
Plans
Amendments to the roof and
internal alterations from the existing
drawing granted development

Client
Kasbia Property Ltd

Date 18/09/2022

Rev

JG Construction Design

07725 607040

Drawn by NB

© copyright

JG Construction Design

