




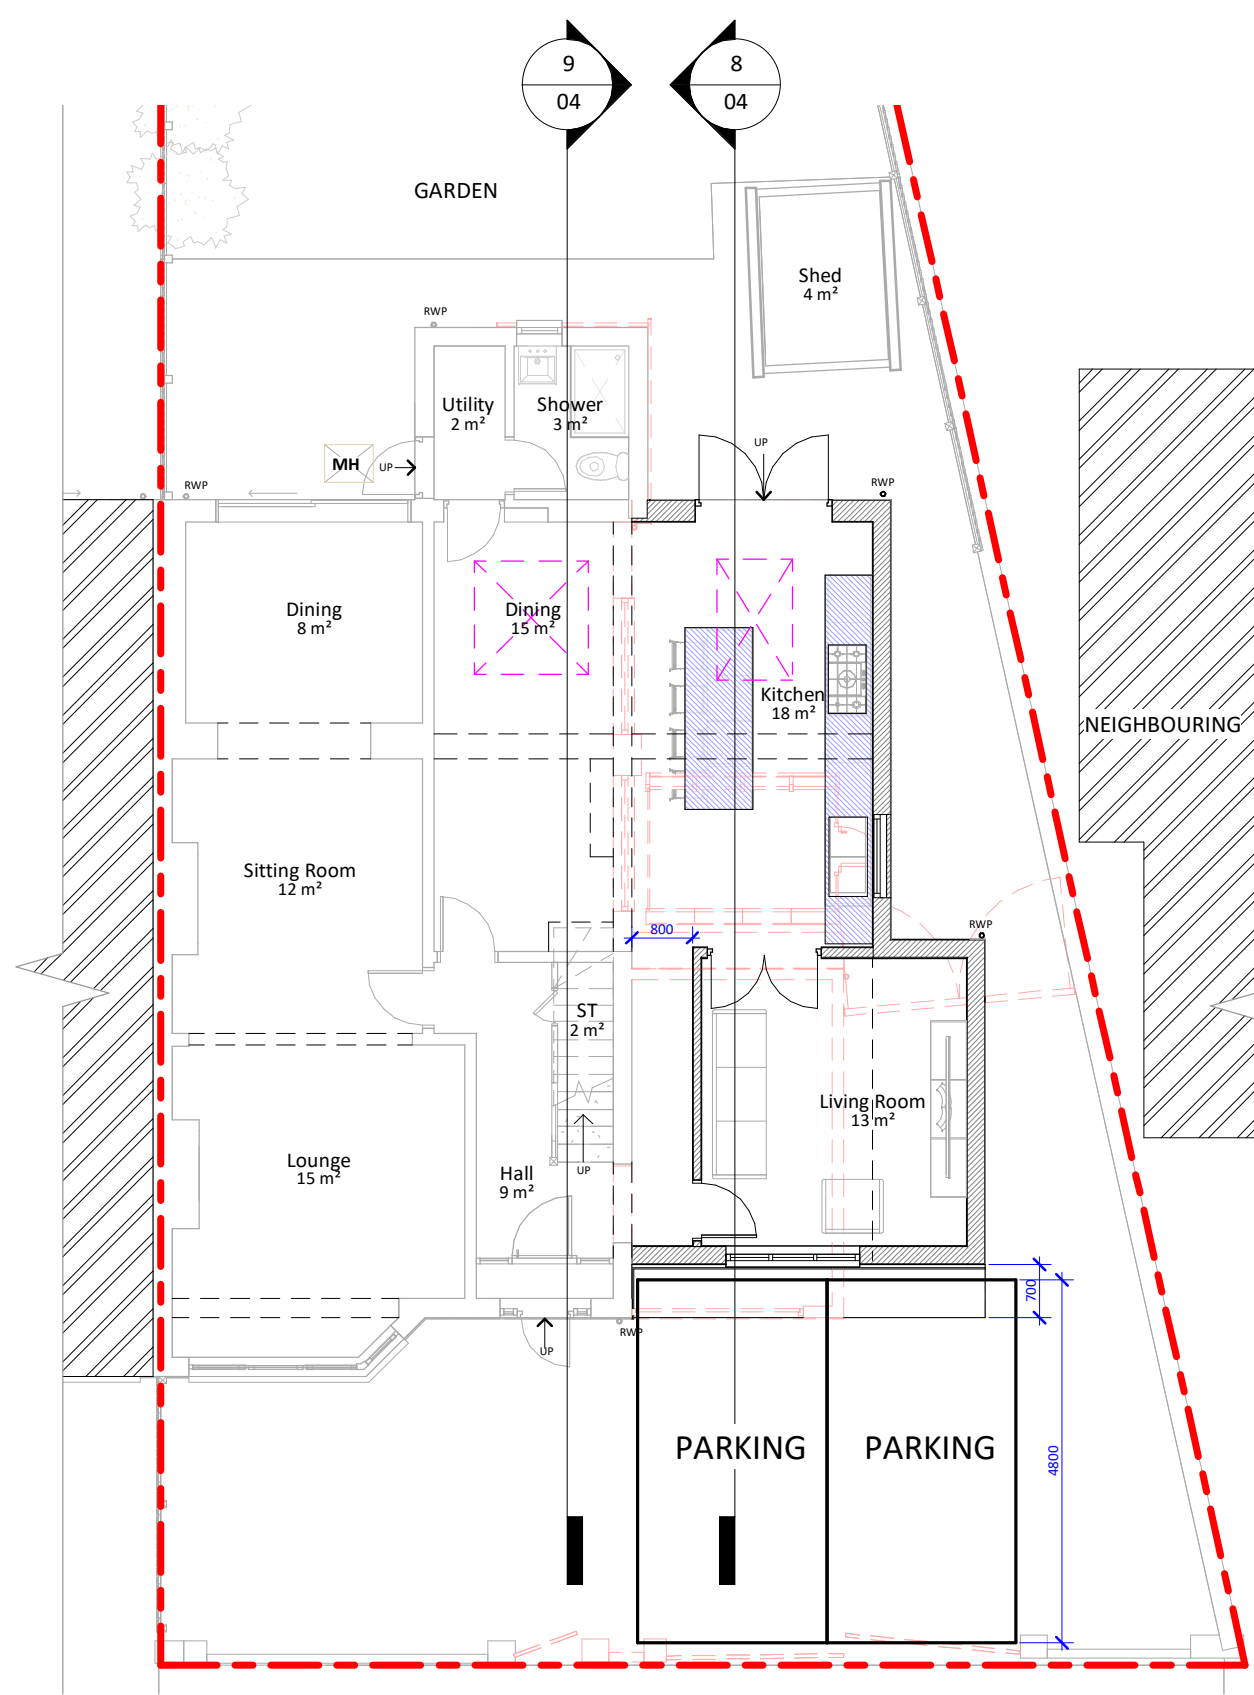


1 Proposed Ground Floor
1 : 100

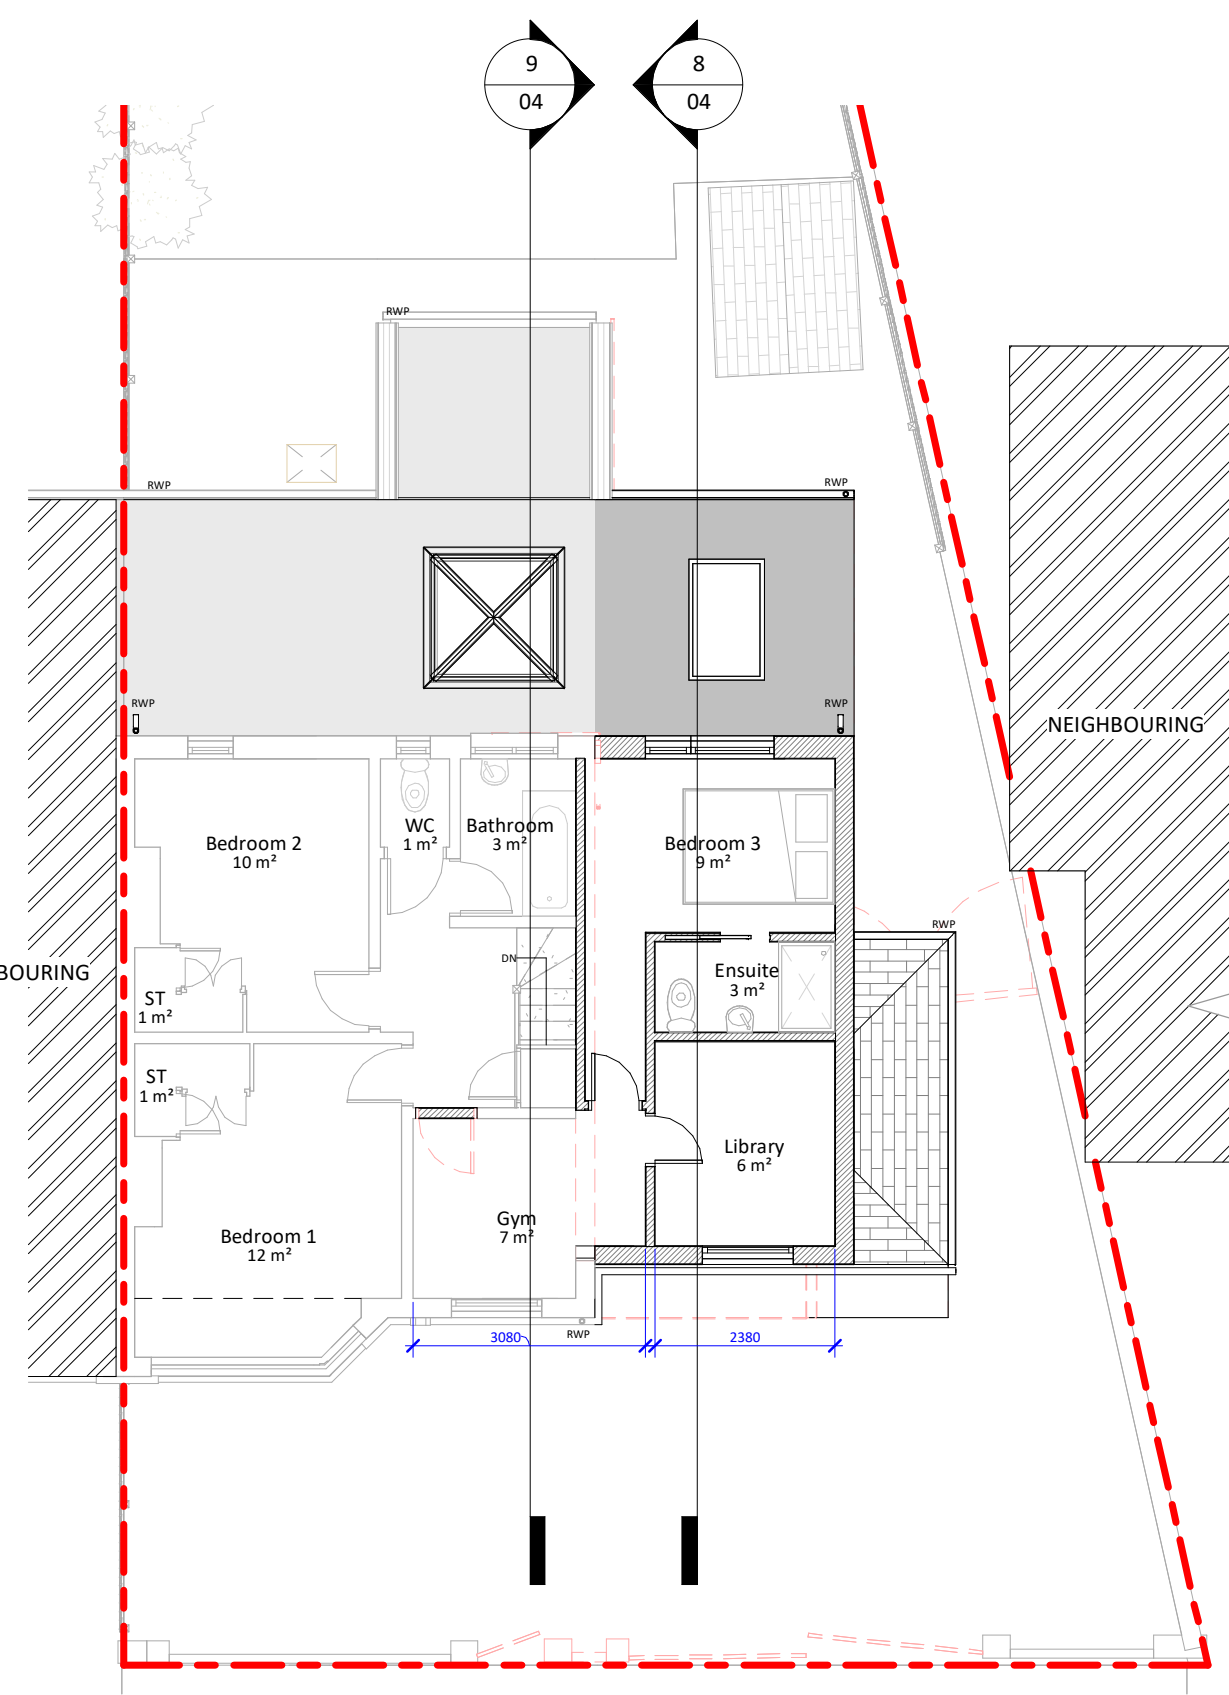

2 Proposed First Floor
1 : 100

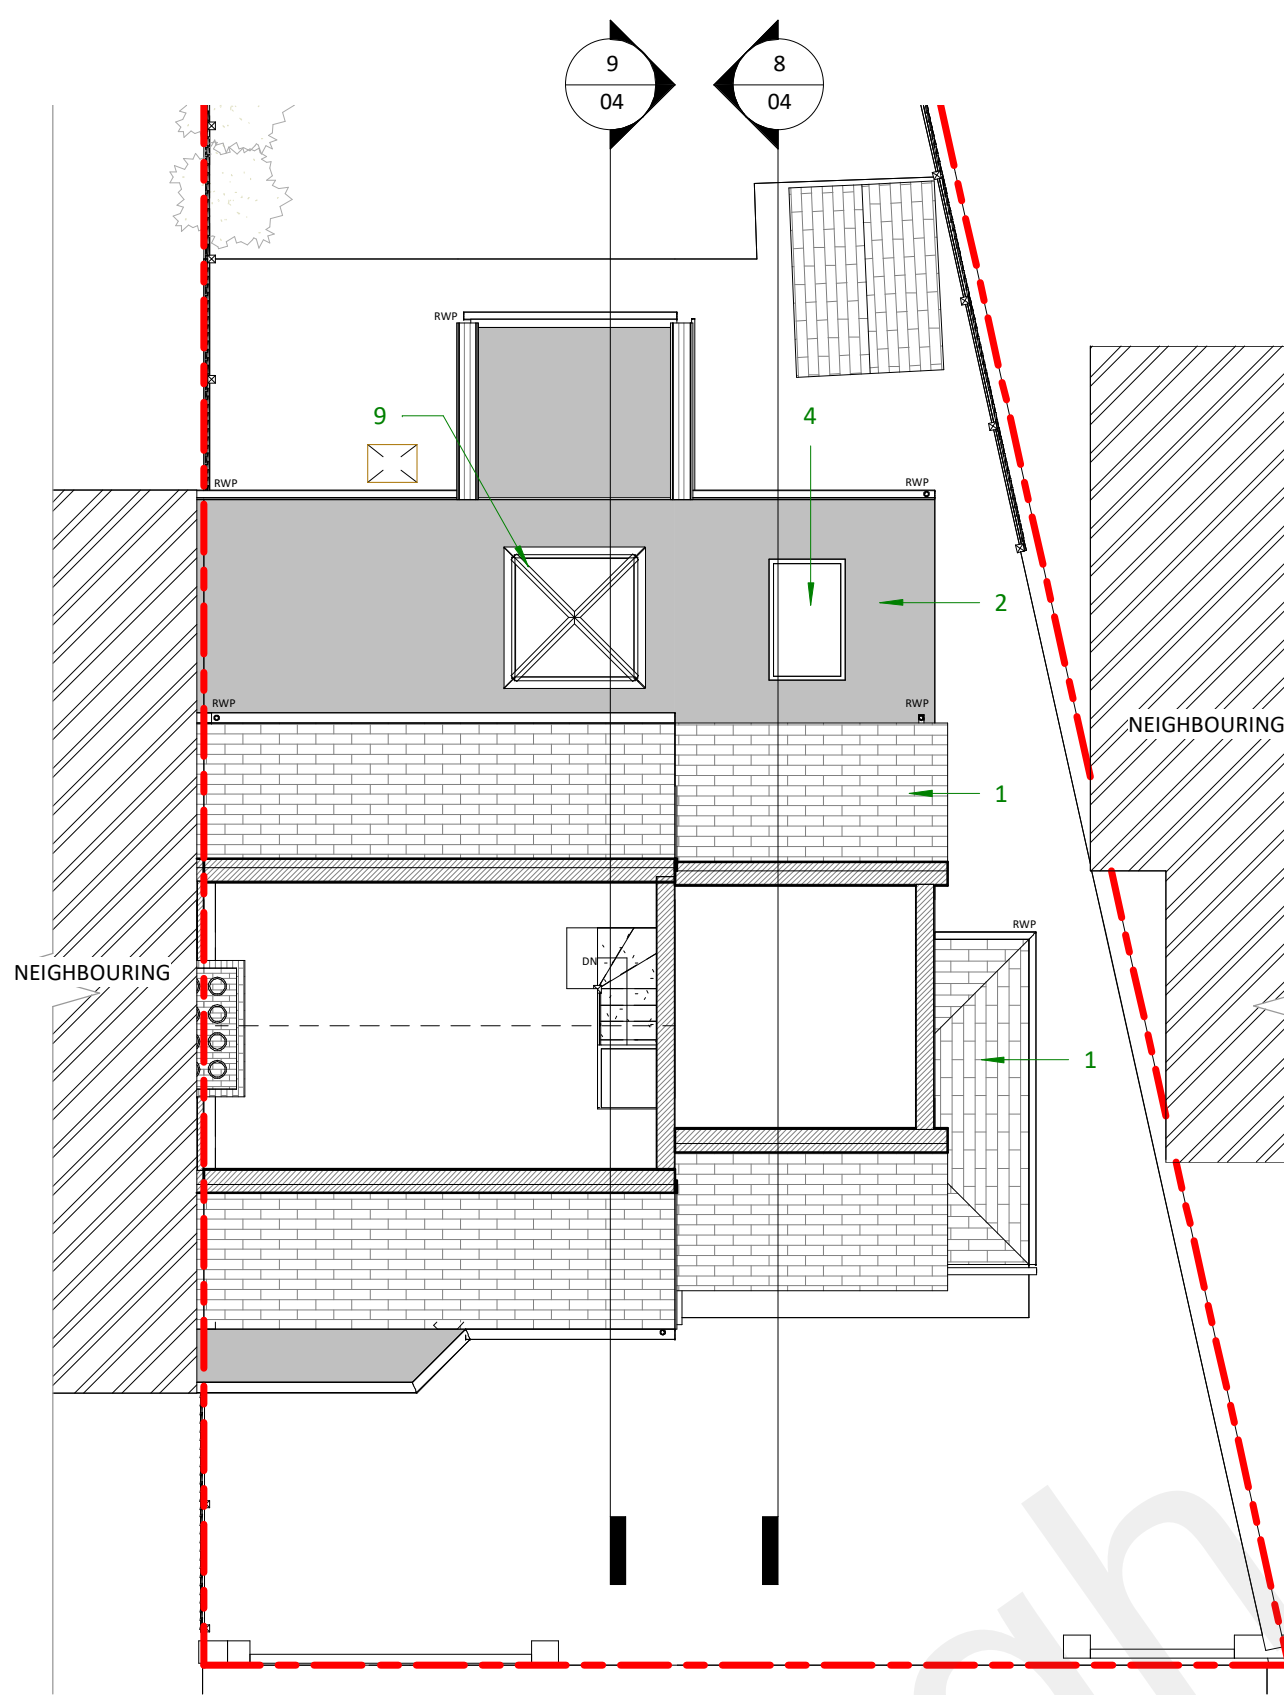

3 Proposed Loft Plan
1 : 100

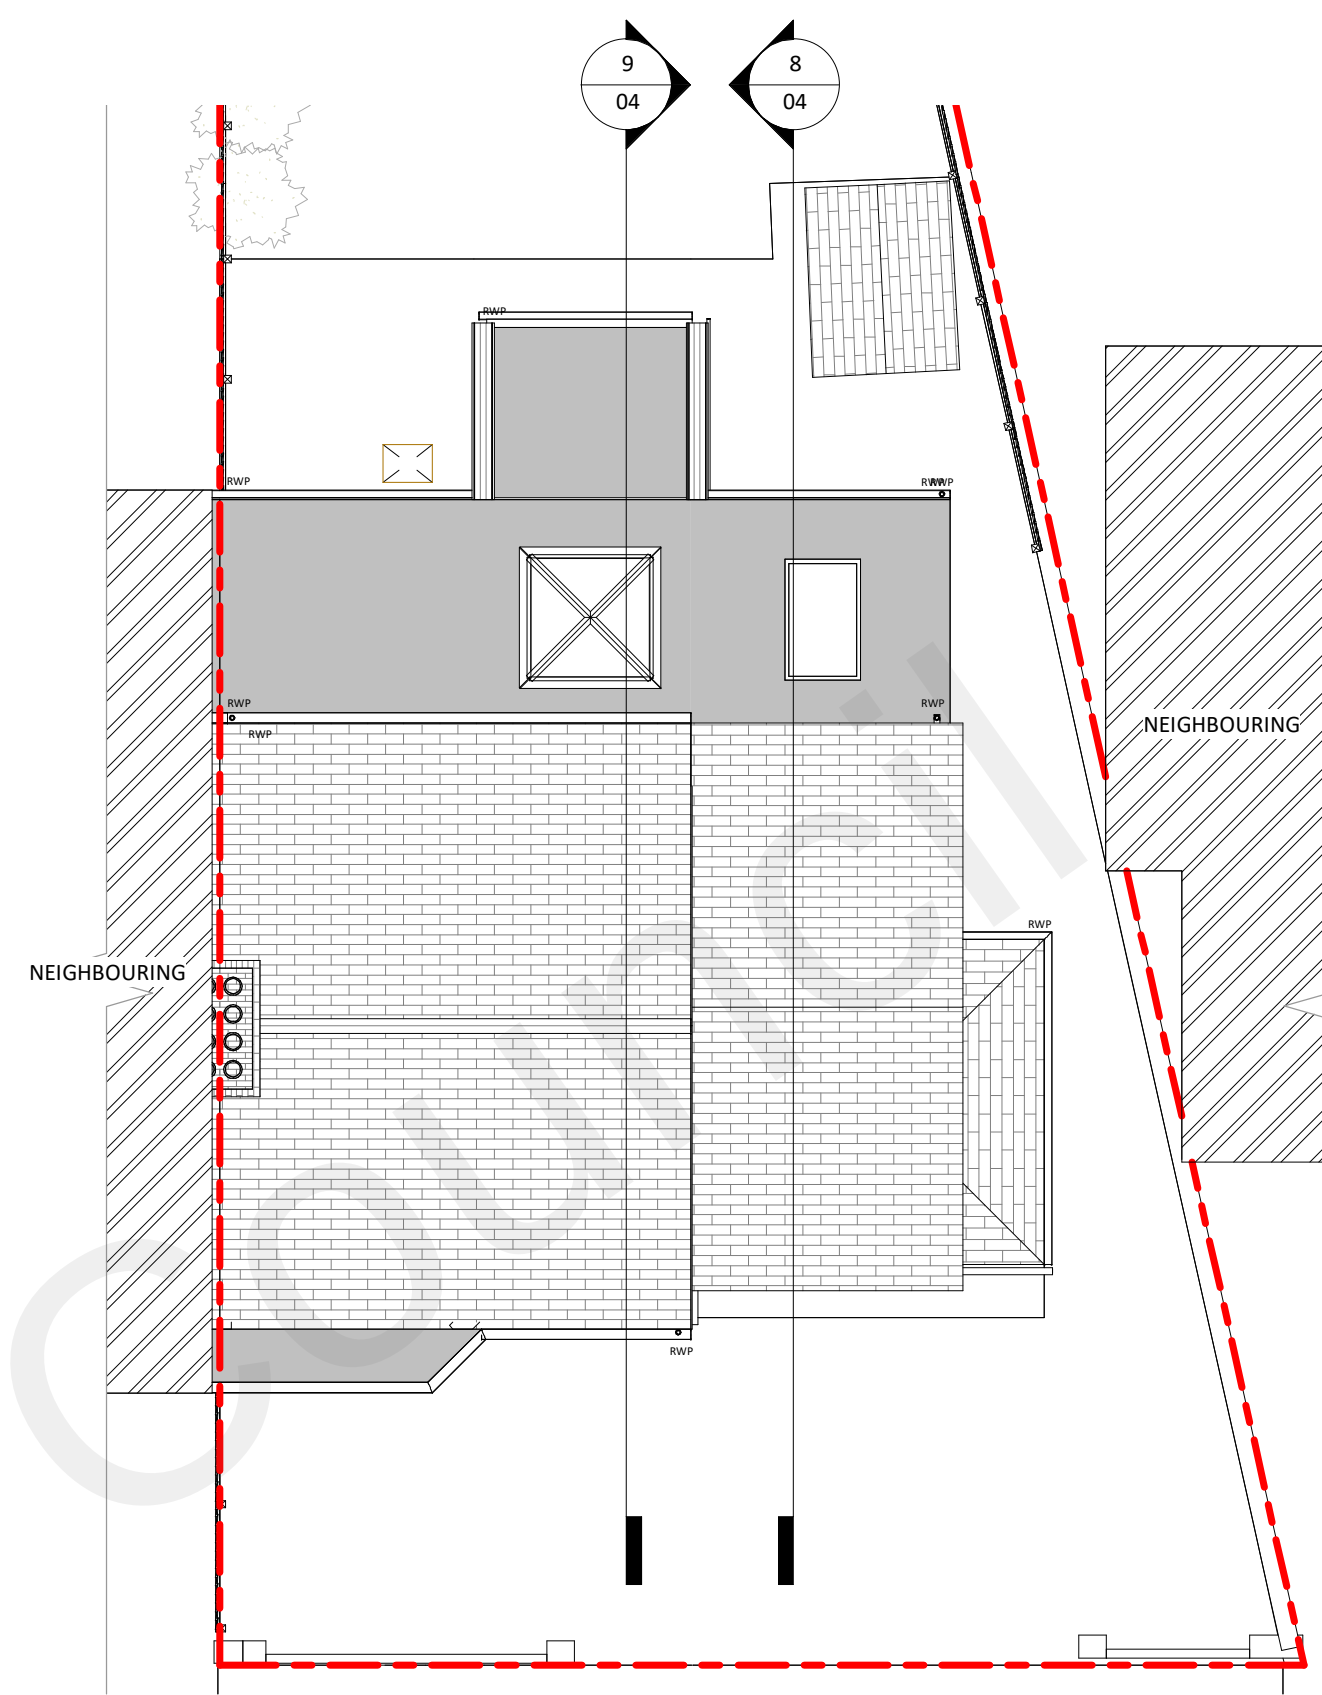

10 Proposed Roof
1 : 100


© This drawing is the property of Bluelime Retail Ltd who retain the sole copyright of its contents & it may not be reproduced in part or in whole without written permission

- DRAINAGE STORM NEW
- DRAINAGE STORM EXISTING
- DRAINAGE STORM EXISTING REMOVED
- DRAINAGE FOUL NEW
- DRAINAGE FOUL EXISTING
- DRAINAGE FOUL EXISTING REMOVED
- DRAINAGE COMBINED NEW
- DRAINAGE COMBINED EXISTING
- DRAINAGE COMBINED EXISTING REMOVED


EXTERNAL FINISHES SCHEDULE	
1	New Roof Tiles - color to match existing
2	
3	White aluminium French doors slim profile Sunflex system by Express Bifolds (Jon Wakley 01737 760744)
4	White Velux Roof Lights (Triple Glazed recommended)
5	White/ light 'K' rendering
6	Red/Brown facing brick to match existing
7	White UPVC Fascia/Black UPVC Guttering to match existing
8	White aluminium windows to match existing dwelling
9	White aluminium lantern
10	
11	
12	
13	
14	
15	




4 Proposed Front Elevation
1 : 100

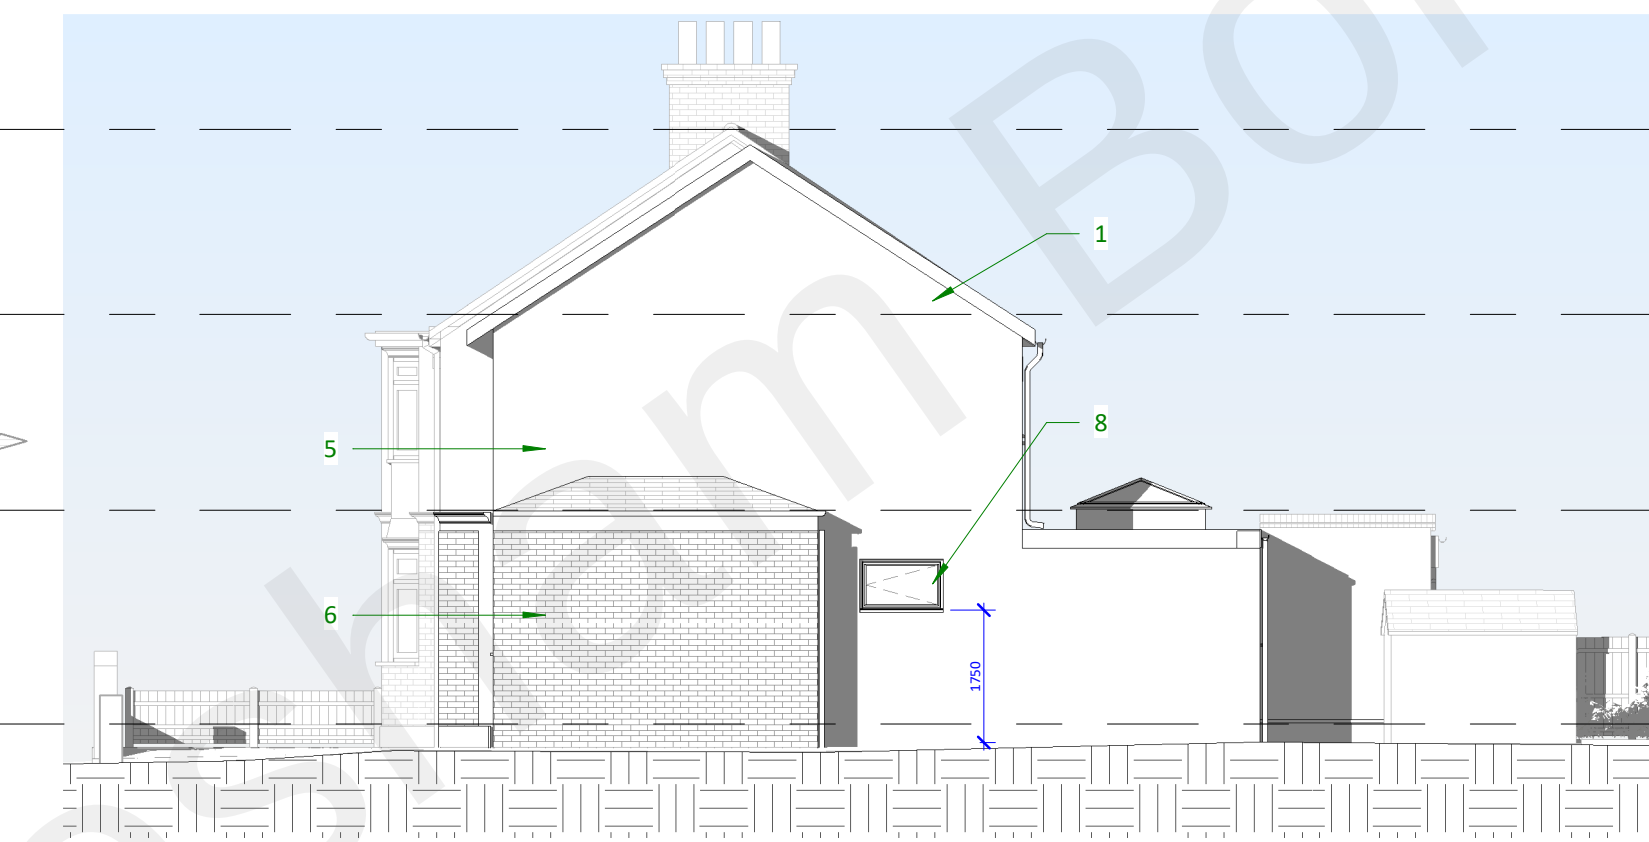

5 Proposed Right Elevation
1 : 100

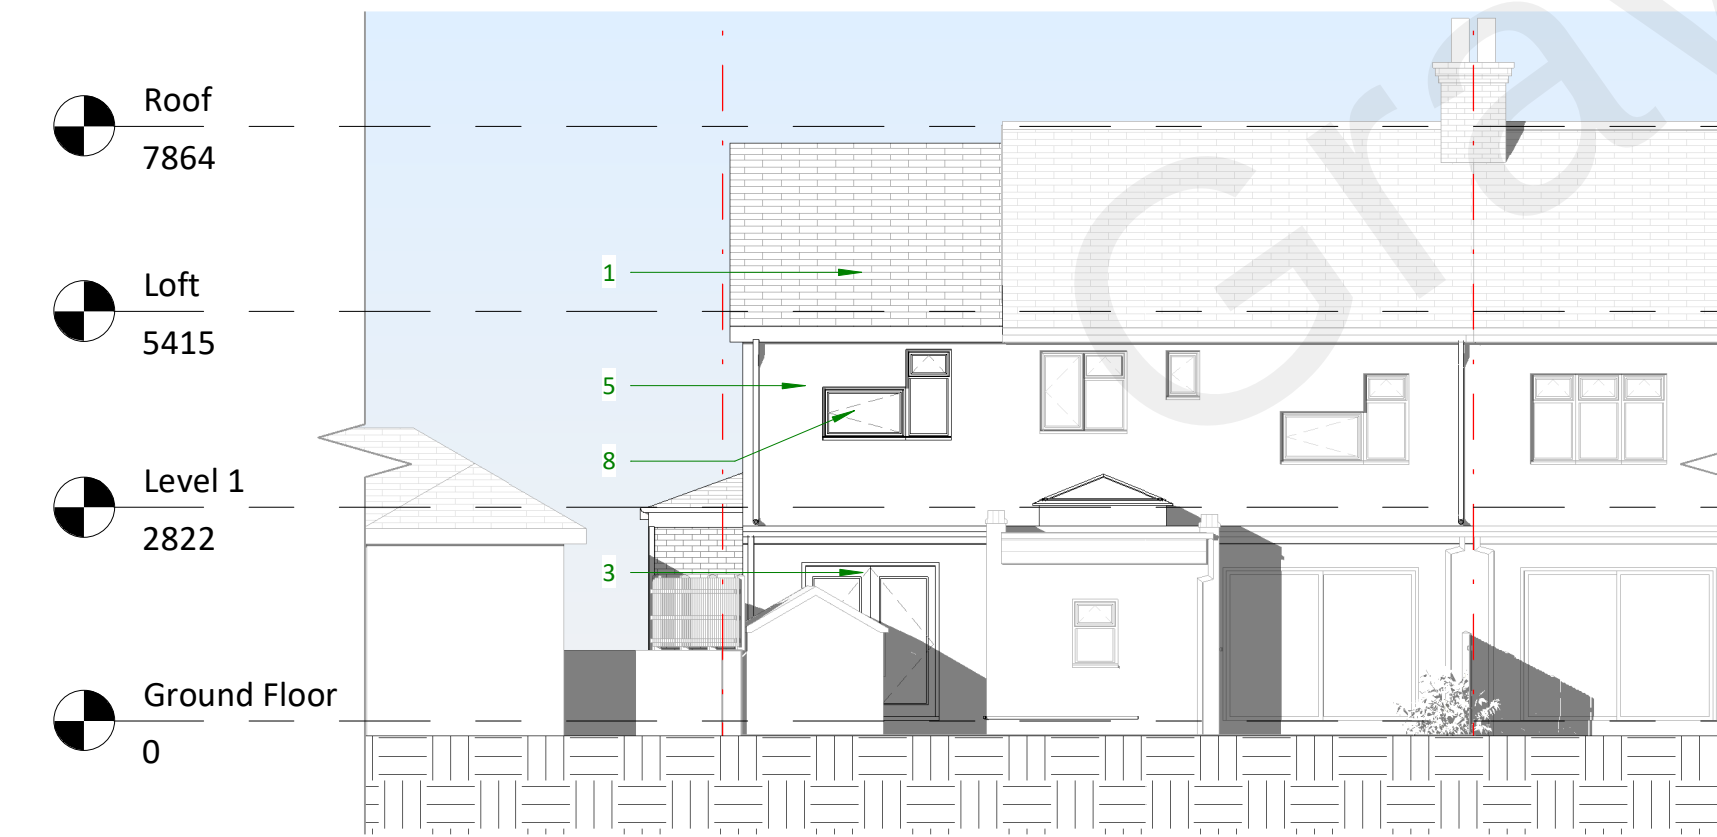


6 Proposed Rear Elevation
1 : 100

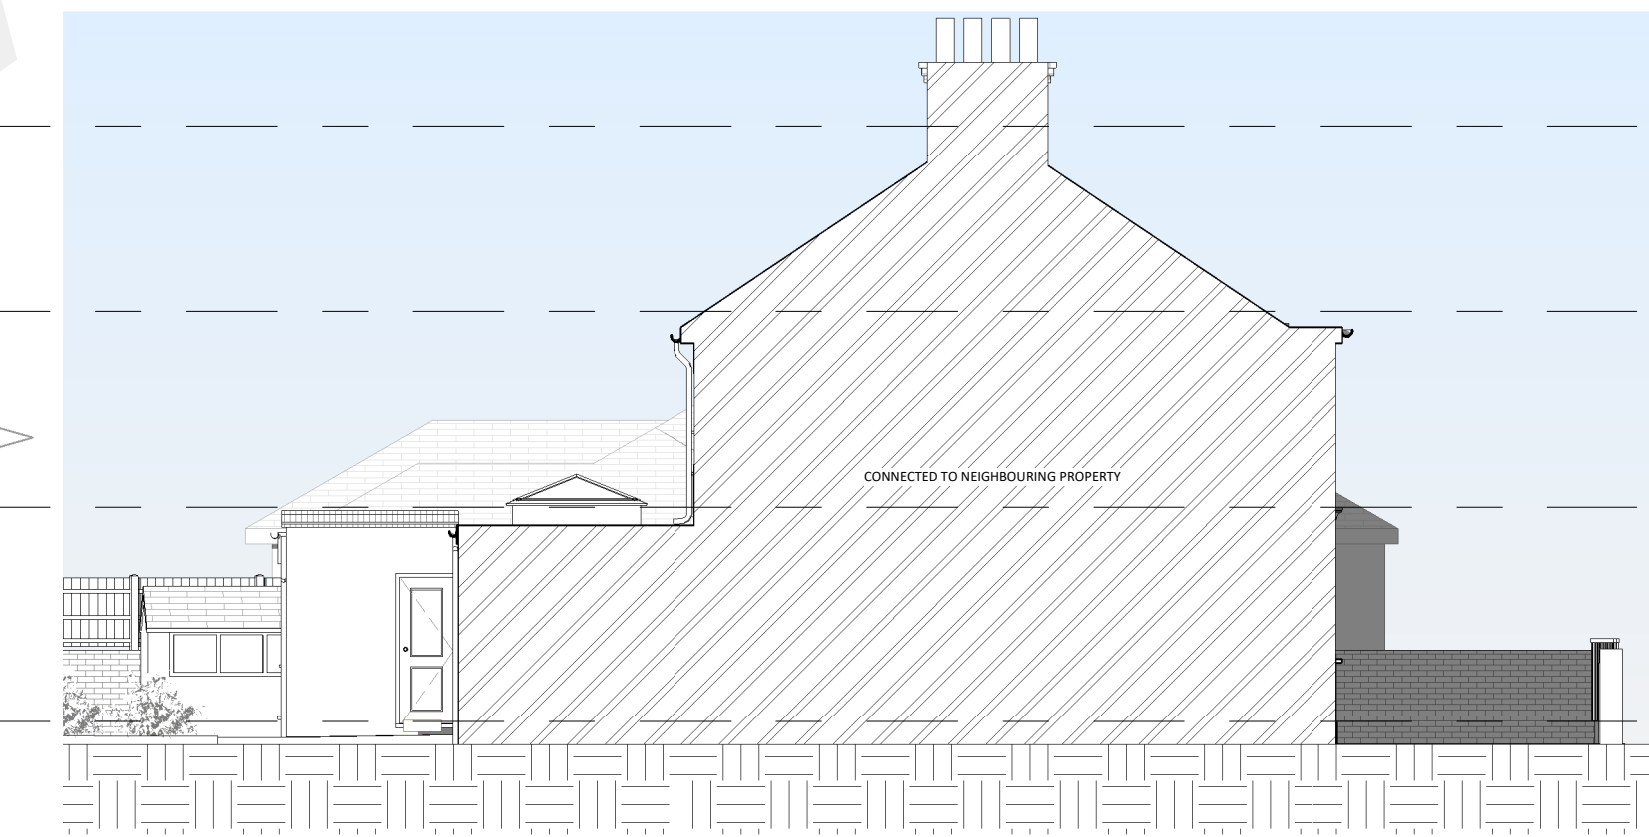


7 Proposed Left Elevation
1 : 100



8 Section 1
1 : 100

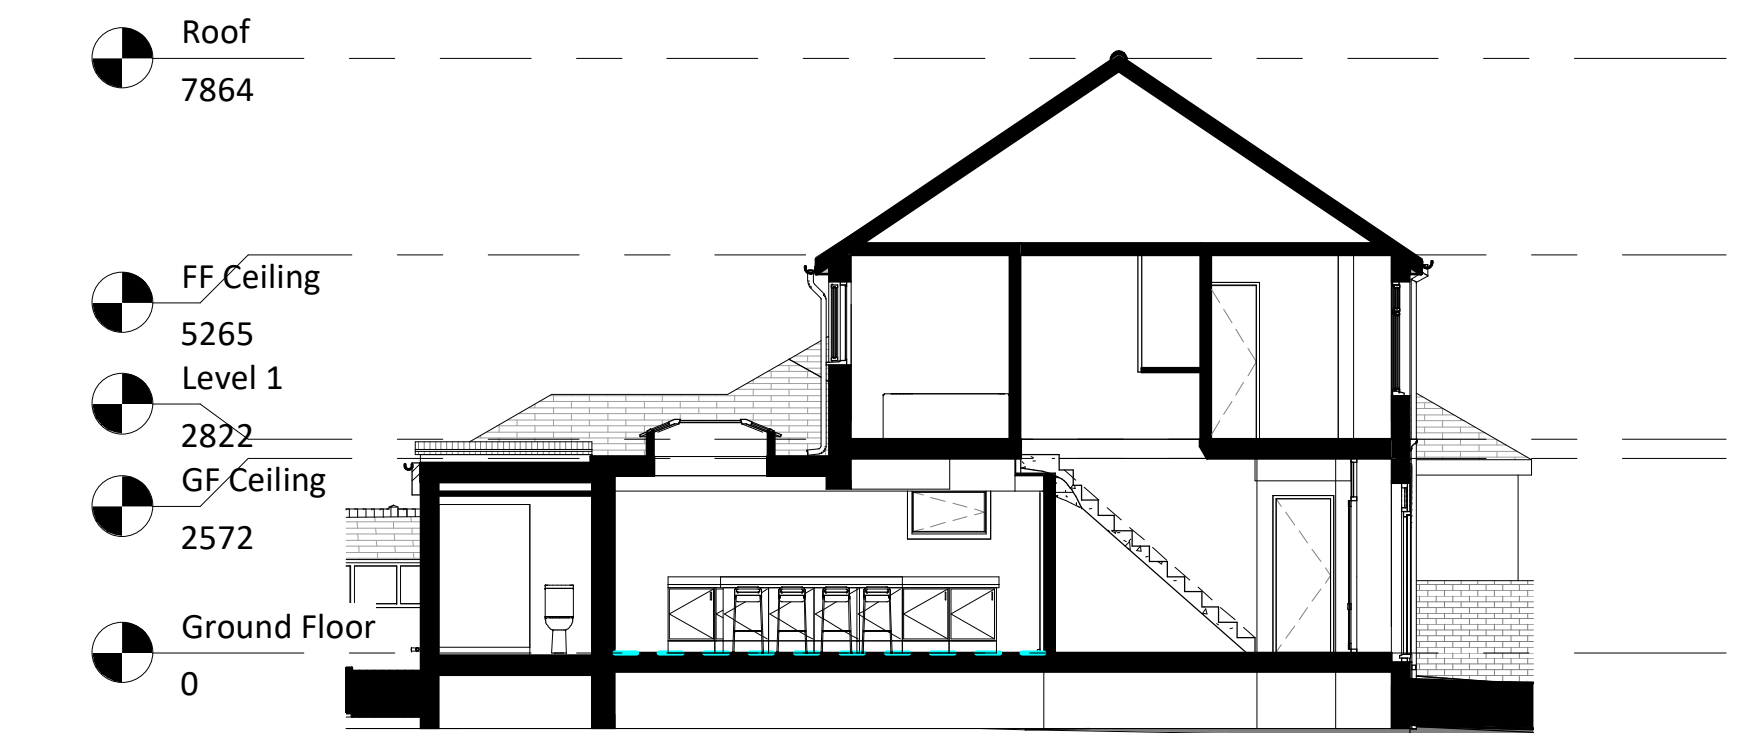

9 Section 3
1 : 100

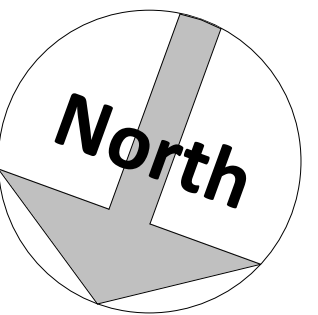

Amendments :	
Rev	Description
Project :	
53 Hollybush Road, Gravesend, Kent, DA12 5QG	
Title :	
Planning Drawings Proposed Layouts and Elevations	
Bluelime Retail Ltd / Bluelime Home Design LLP. Design, Project Management, Build	
Thames Innovation Center, Veridion Way, Veridion Park, Erith, Kent DA18 4AL	
Tel: 01322 521026	
53 Hollybush Road	
Drawn by :	Scale : @ A1 Date :
SB	1 : 100 22.07.2022
Drawing number :	Rev :
BL/DRG/301121/ 04	C
Do not scale from this drawing. Dimensions to be checked on site.	