





SIDE ELEVATION
(1:100)

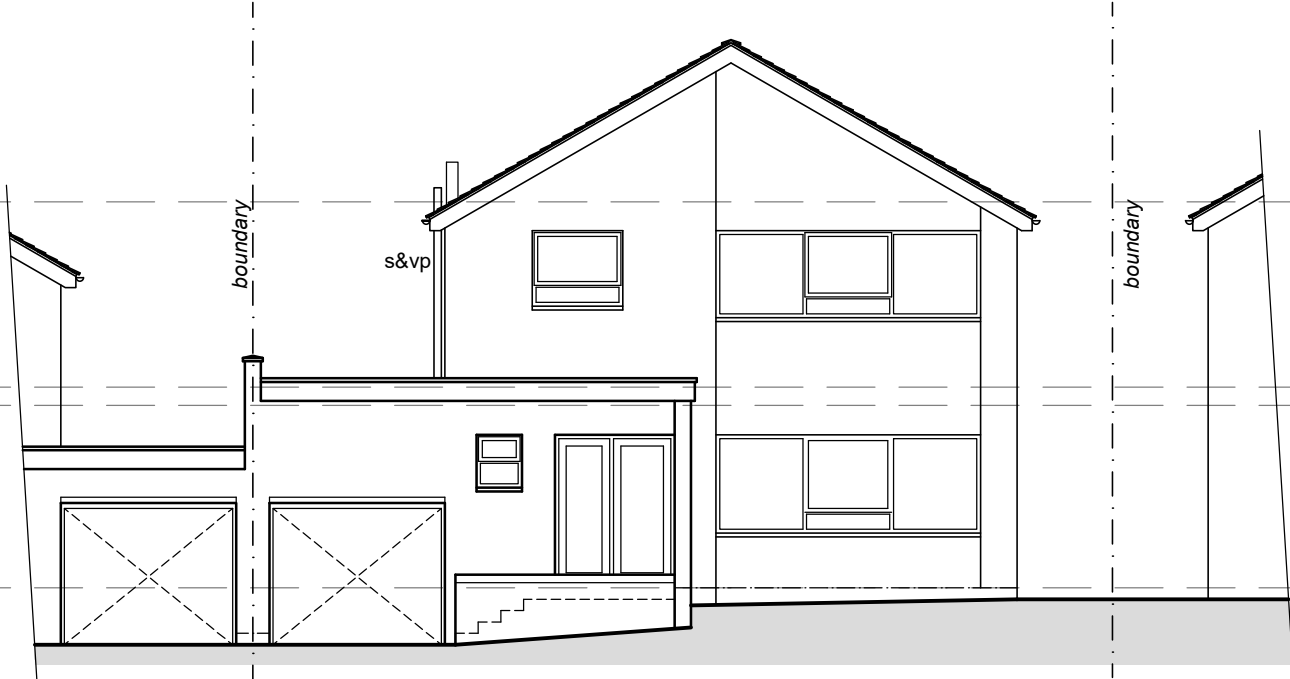


FRONT ELEVATION
(1:100)

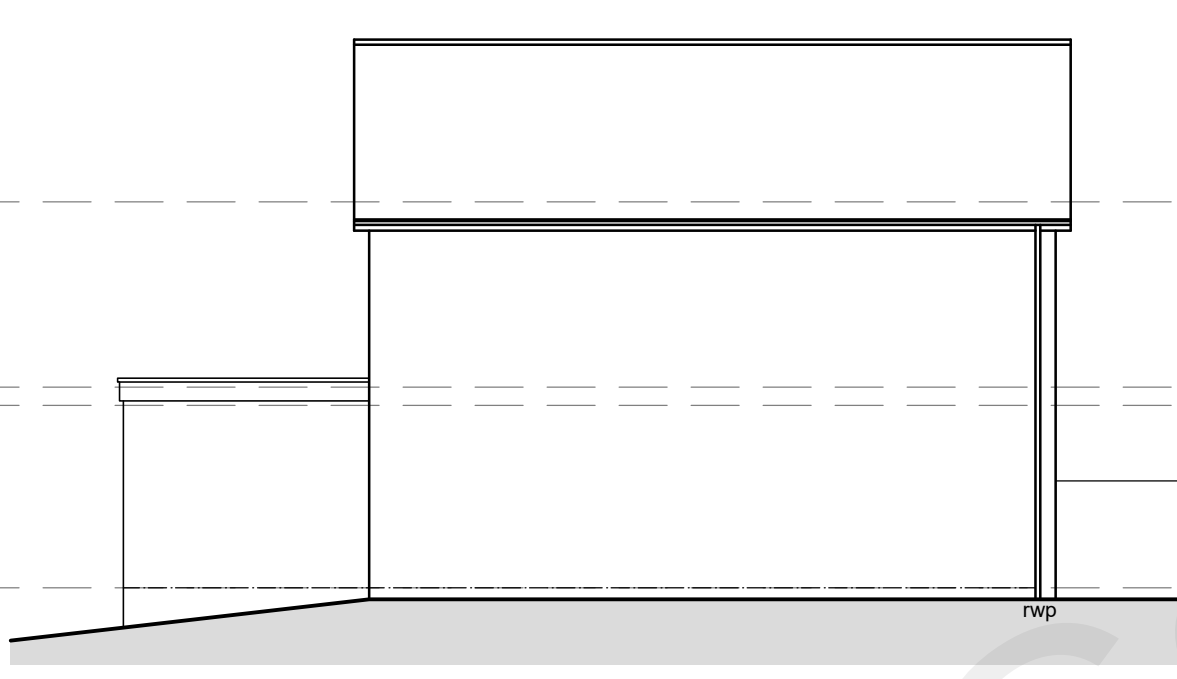


SIDE ELEVATION
(1:100)



REAR ELEVATION
(1:100)

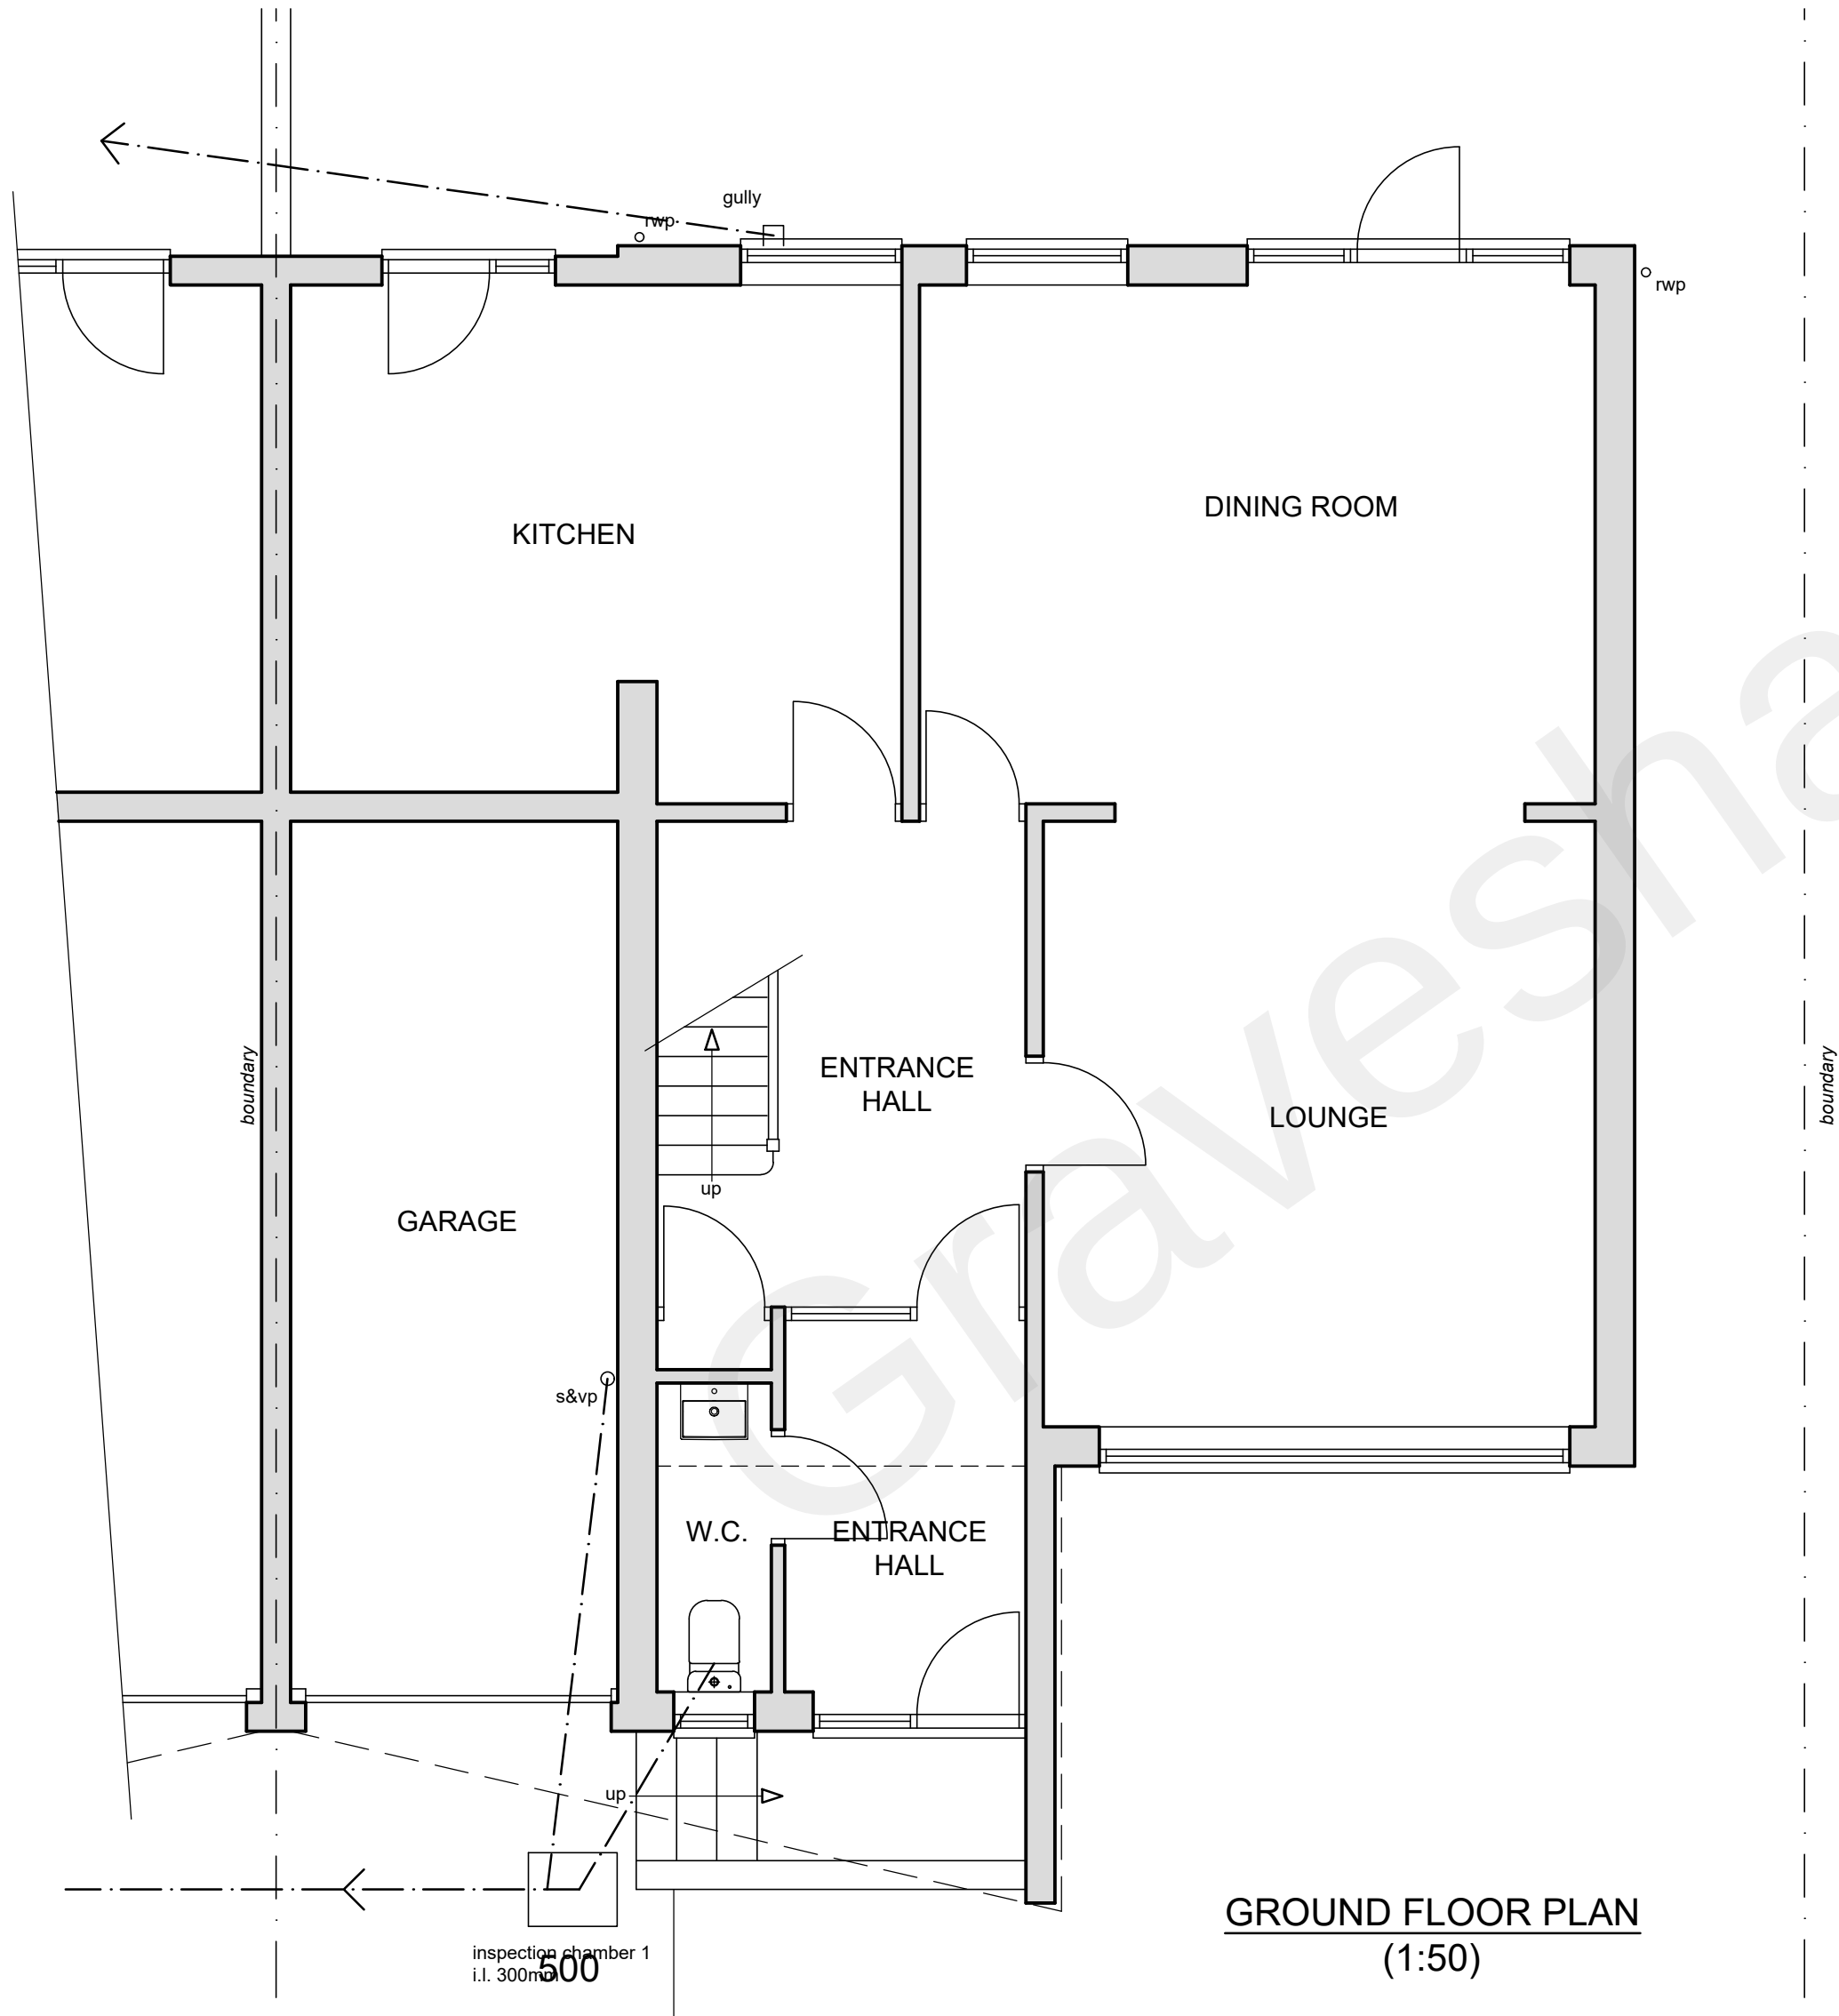


GROUND FLOOR PLAN
(1:50)

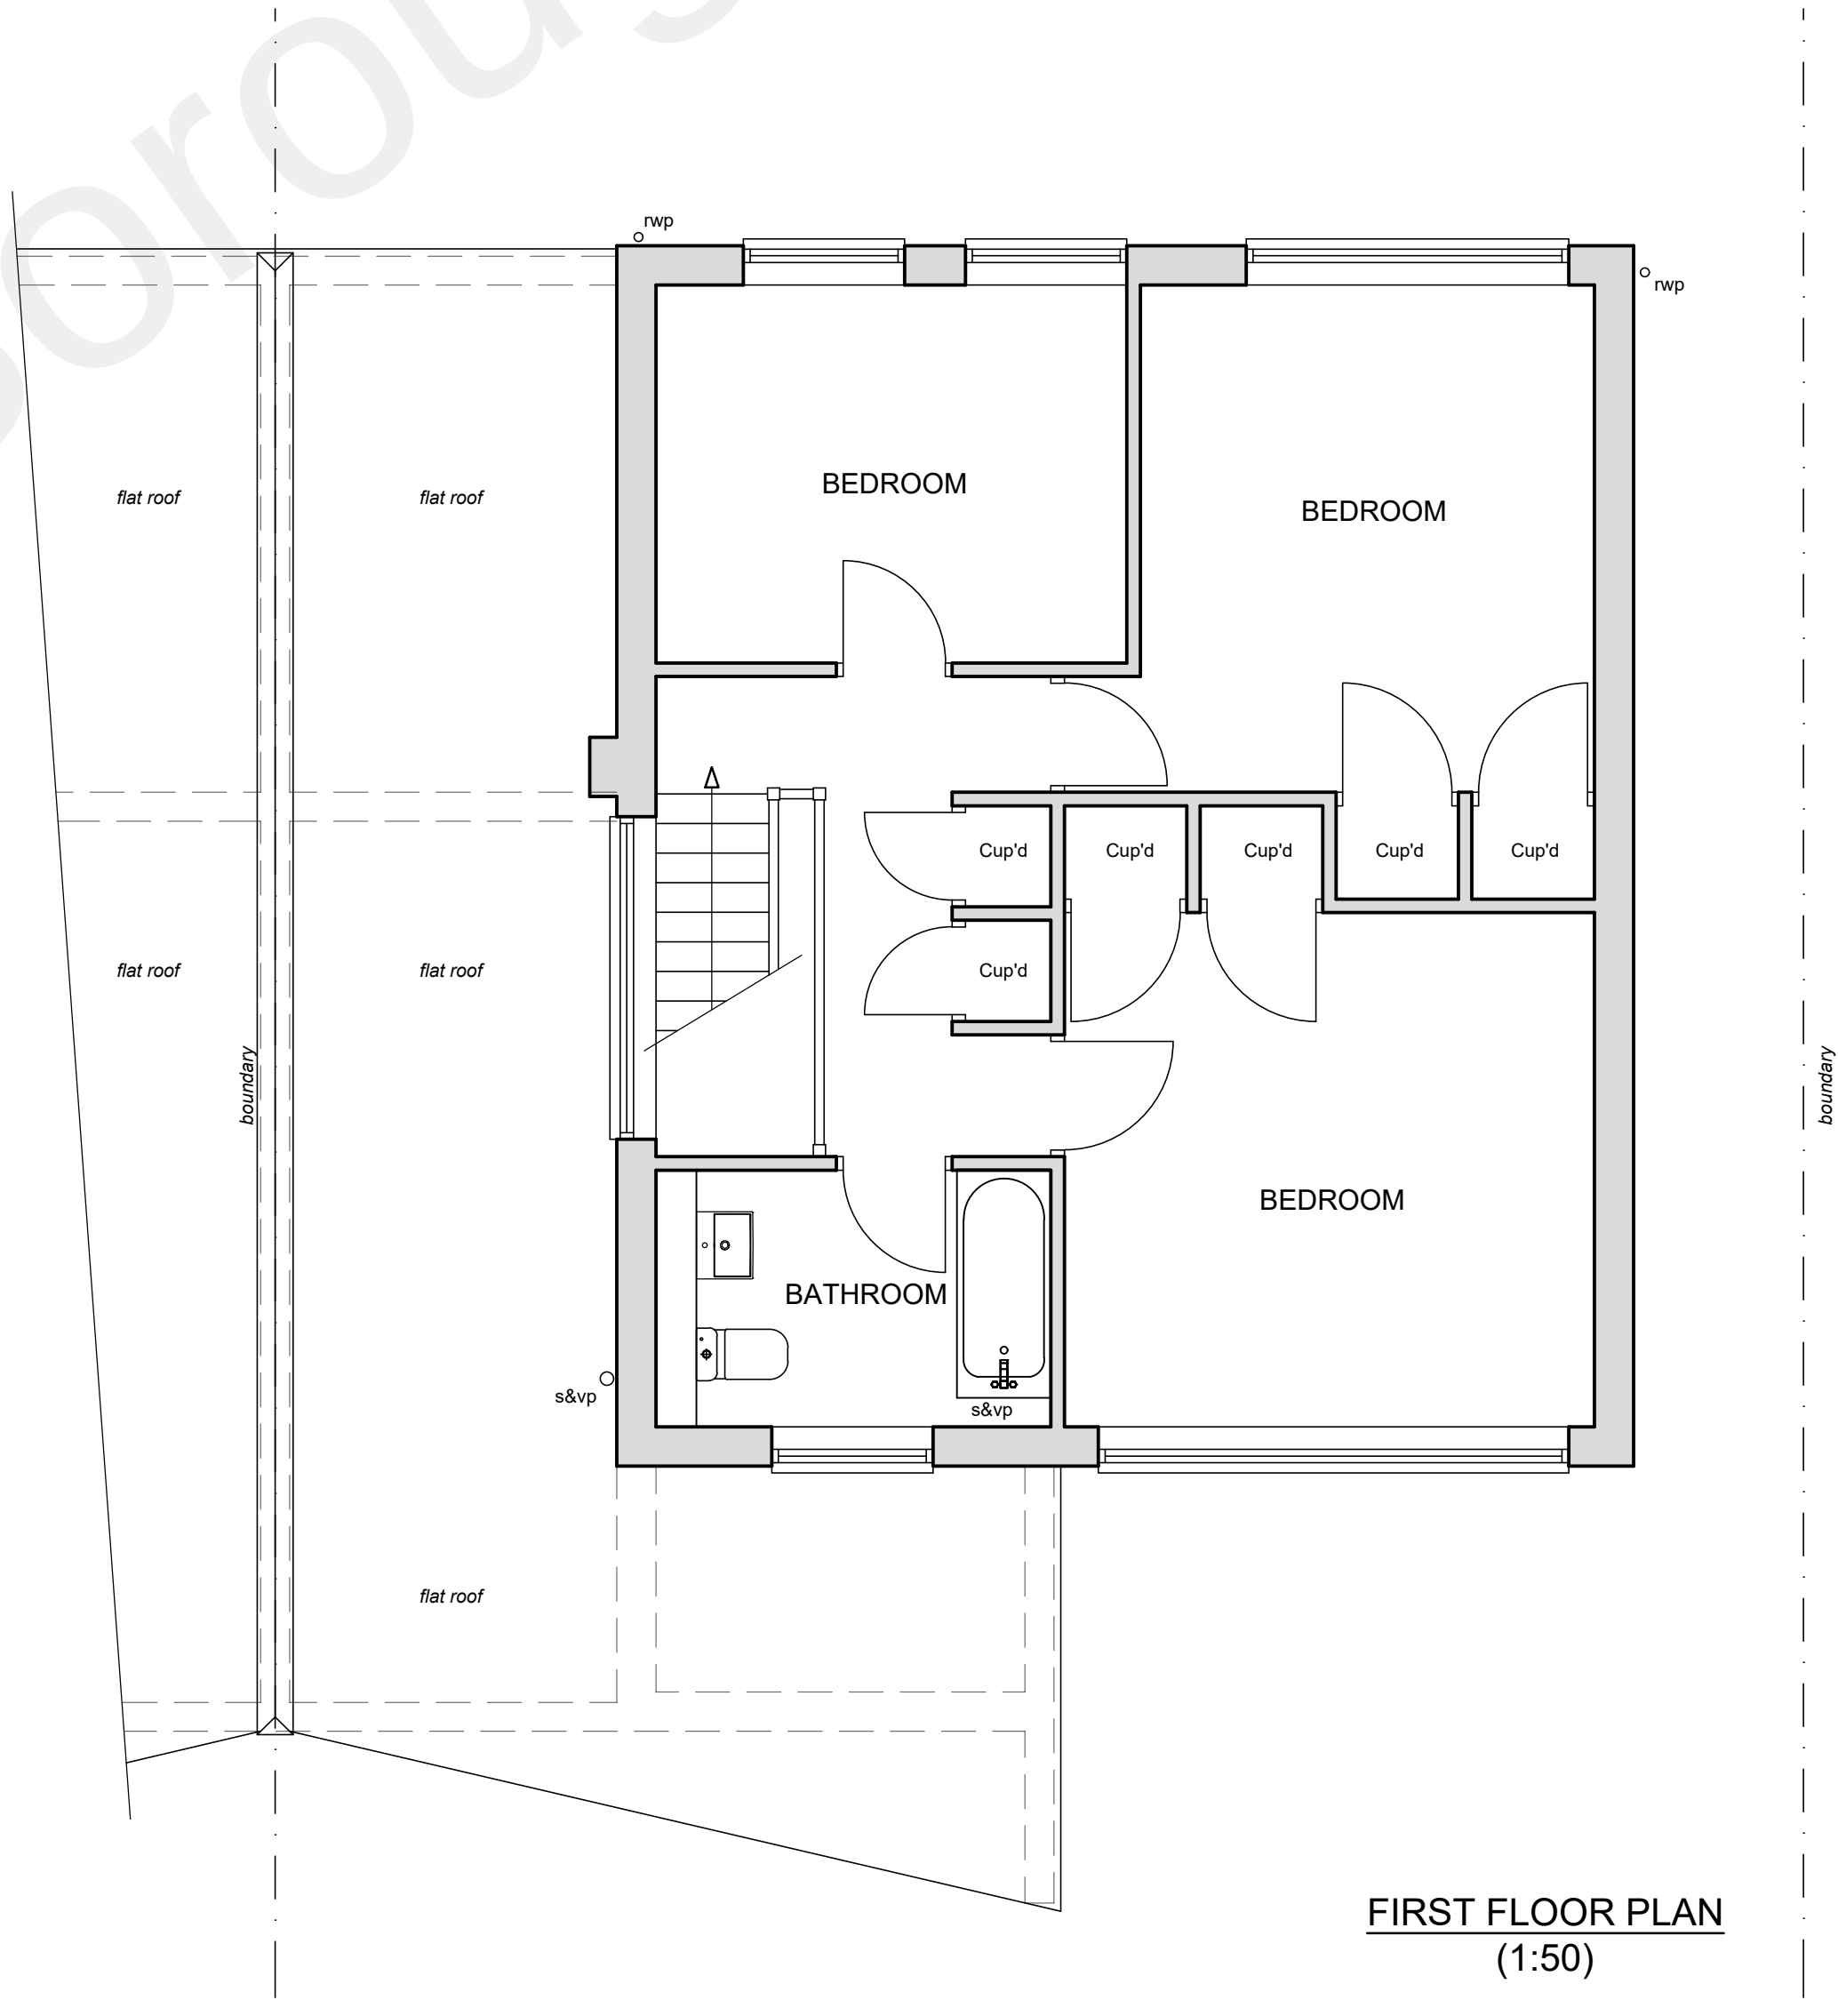


FIRST FLOOR PLAN
(1:50)

DRAINAGE LEGEND

- EXISTING 100mm PRIVATE DRAIN
- EXISTING PRIVATE DRAIN REMOVED
- EXISTING 100mm PUBLIC SEWER
- PROPOSED 100mm PRIVATE DRAIN

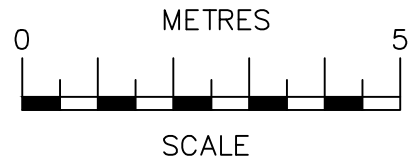

SCALE BAR @ 1:100

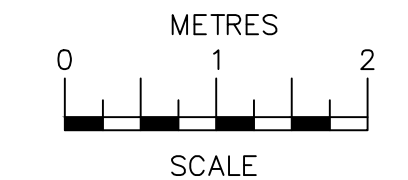

SCALE BAR @ 1:50

Date	No	Revision
Penfold Project Services		
Epmarket, Wrotham Road, Meopham, Kent, DA13 0JH		
Telephone: 01474 816690		
e-mail: apenfold448@btinternet.com		
Job Title:	5 CROWN GREEN SHORNE GRAVESEND KENT DA12 3DT	
Dwg Title:	PLANS & ELEVATIONS AS EXISTING	
Scale:	1:50 & 1:100 @ A1	
Dwg No.:	01	
Date:	June 2022	