




FRONT ELEVATION
Scale: 1:100



FRONT PERSPECTIVE VIEW



LHS ELEVATION
Scale: 1:100

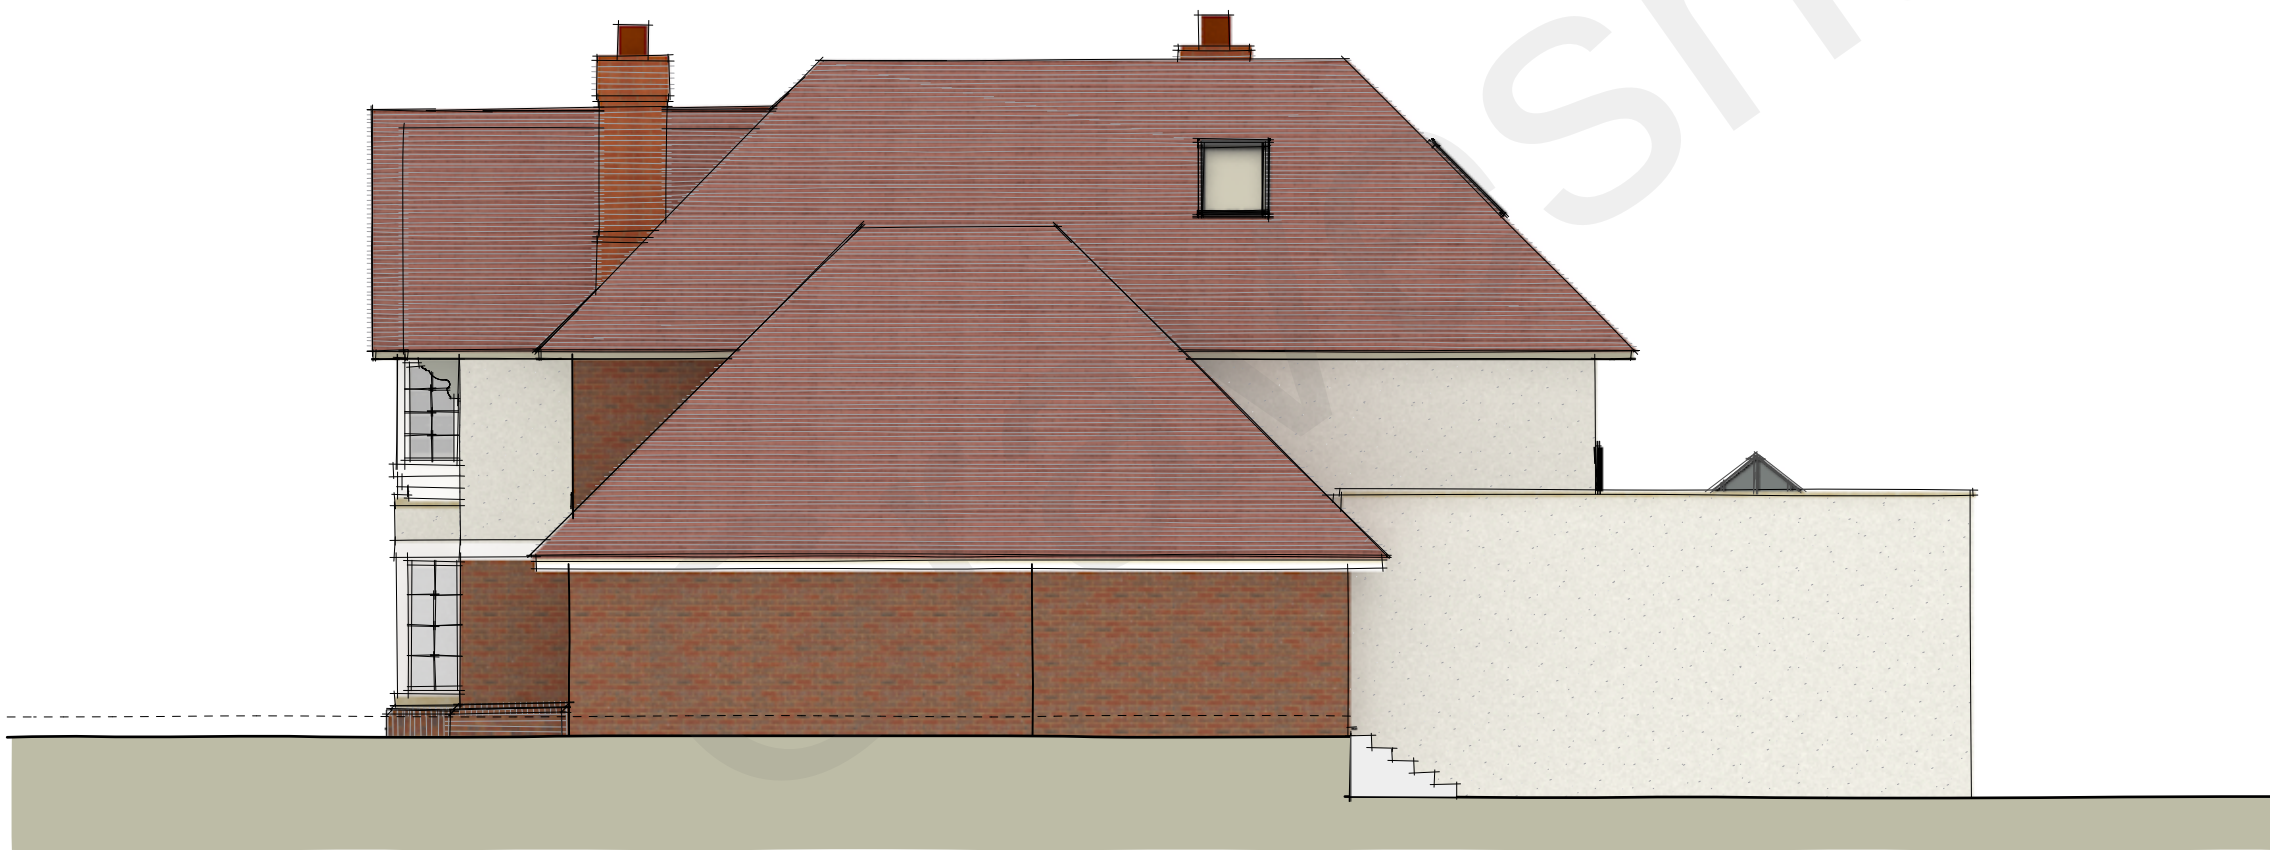

RHS ELEVATION
Scale: 1:100



REAR ELEVATION
Scale: 1:100



No.	Date:	Revision Notes:	Initials:	Notes:	dp architects design planning architecture RIBA AA Chartered Practice CIAT DP Architects The Old Brewery Tap, 3 Shobdon Street, Worthington, Oxfordshire, OX8 9BU Tel: 01491 613 066 Email: mail@dparchitects.co.uk	Client	MR DAVID BRADDON		Drawing		PROPOSED ELEVATIONS		
A	15/09/2021	Details added.	EG	Project		RESIDENTIAL DEVELOPMENT		Scale					1:100 @ A1
B	20/09/2021	GF elevations details changed.	EG					Drawn	EG	Date	11/08/21	Status	PLANNING
C	22/09/2021	Detail changed.	EG										