




Maisonette M01 - North Elevation

Scale 1:50 @ A1



Maisonette M01 - West Elevation

Scale 1:50 @ A1

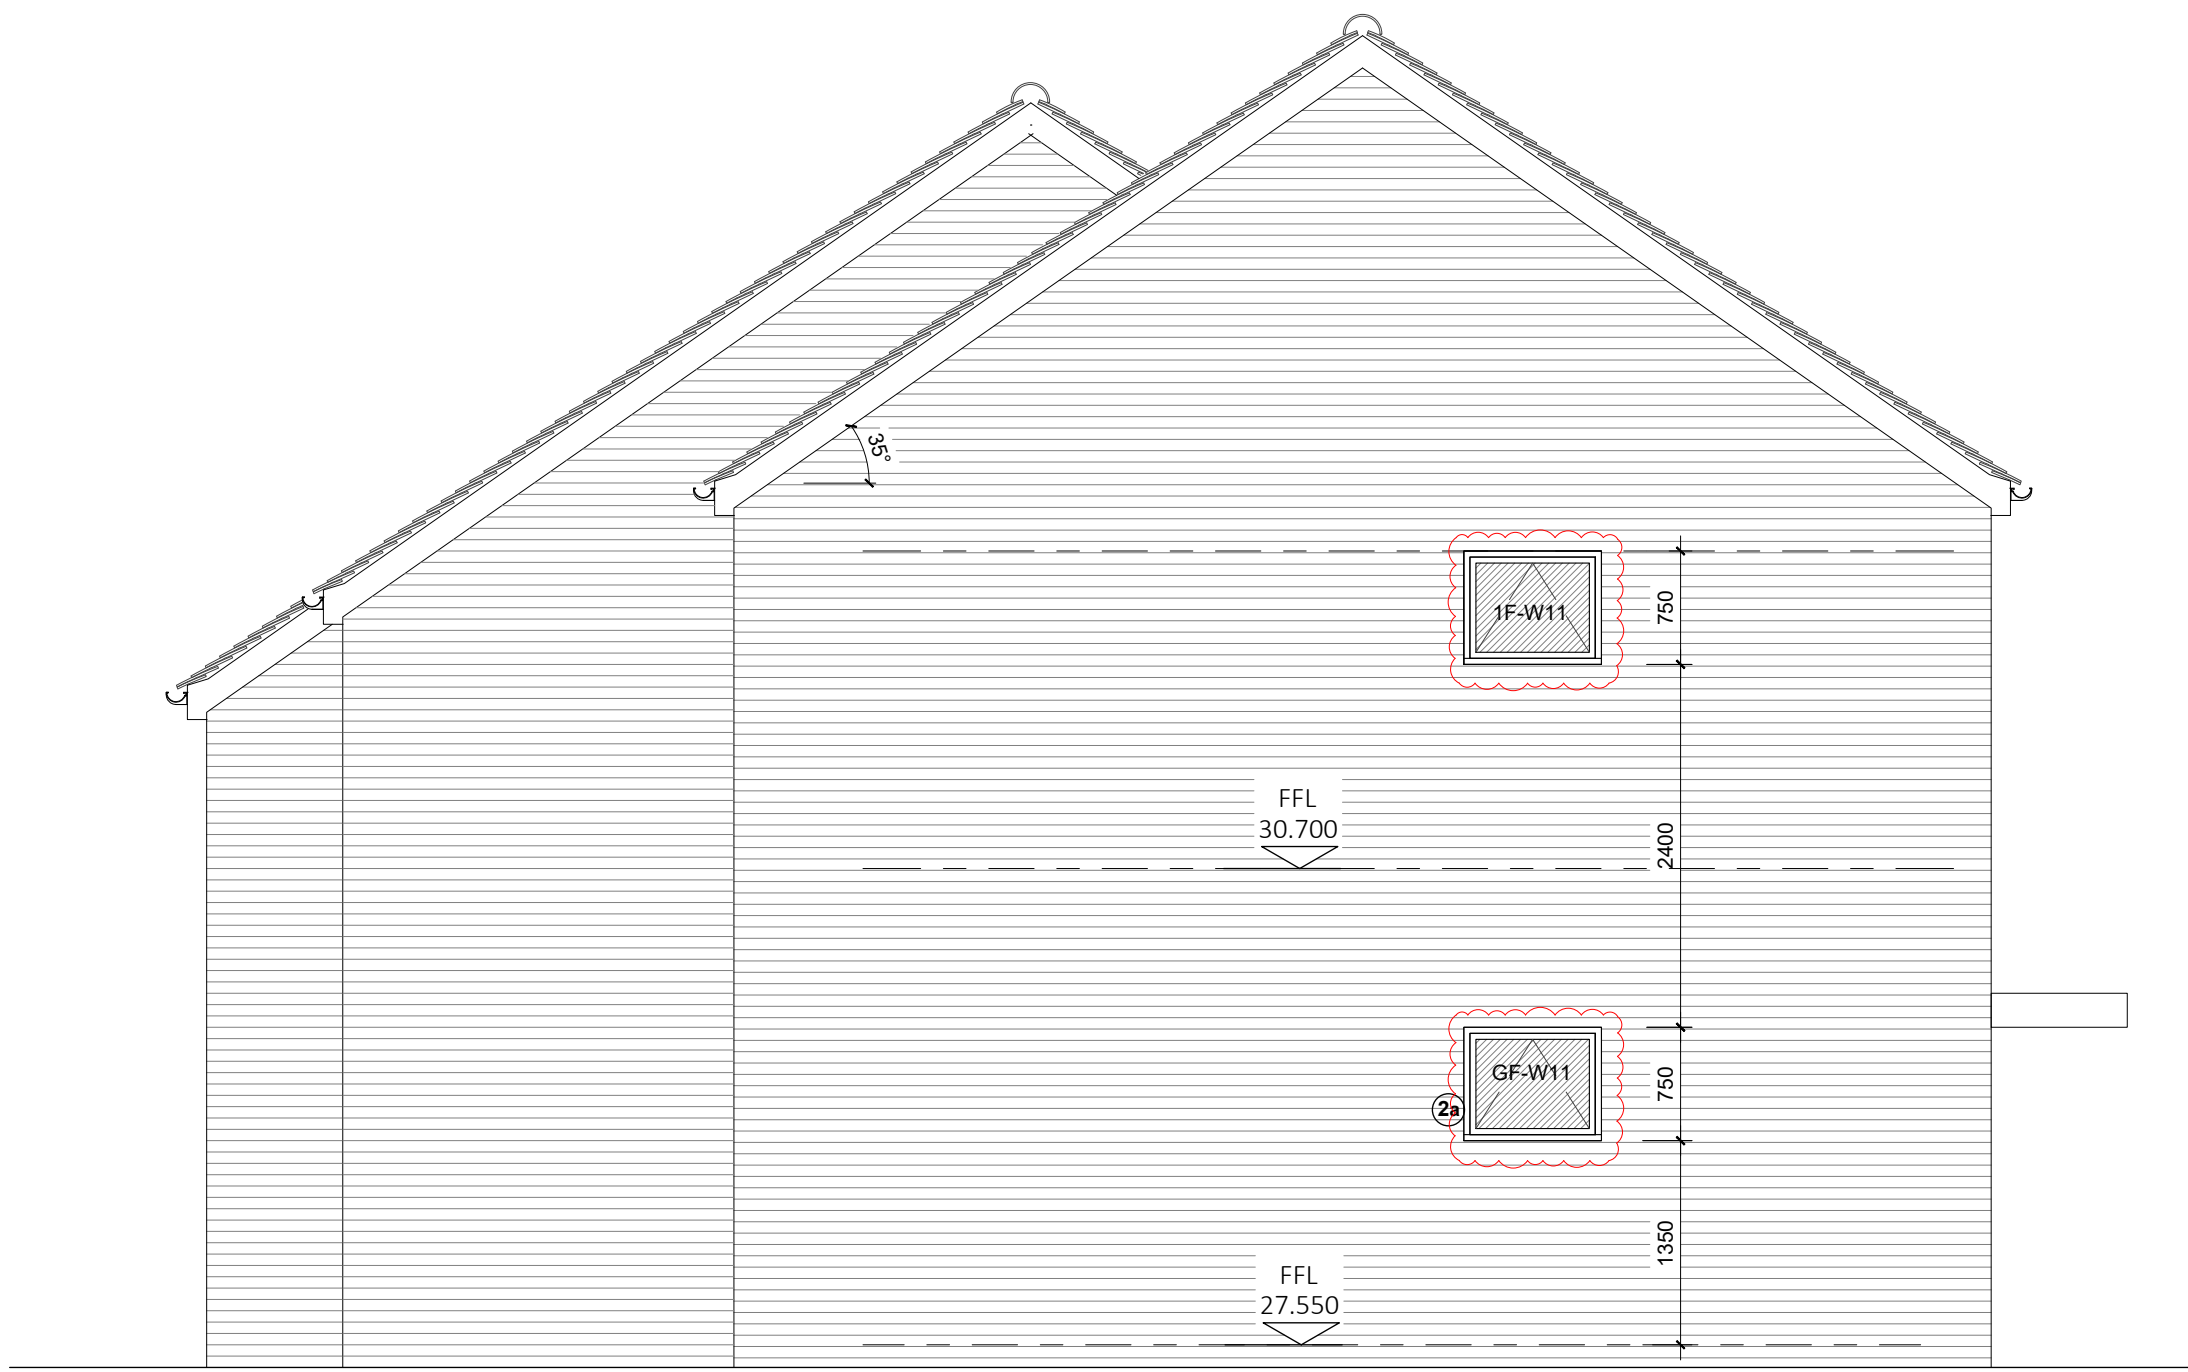


Maisonette M01 - East Elevation

Scale 1:50 @ A1


Materials Key

(see also dwg 24.115.503)

- 1) roof tiles: Edilians Huguenot plain clay tiles, colour Alezane
- 2a) windows/doors: Comar aluminium (white)
- 2b) doors: Comar aluminium (RAL 7013 brown/grey)
- 3) metalwork: PPC finish (RAL 7013 brown/grey)
- 4) facing brick: Crest - Polar White
- 5) facing brick: Crest - Knavesmire Buff Multi
- 6) folded metal canopy: PPC finish, white
- 7) rainwatergoods: RAL 7016 Anthracite Grey
- 8) recessed brick panel (Knavesmire Buff Multi)
- 9) protruding brick panel (Knavesmire Buff Multi)

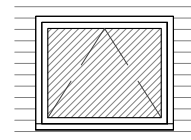


obscure glazing

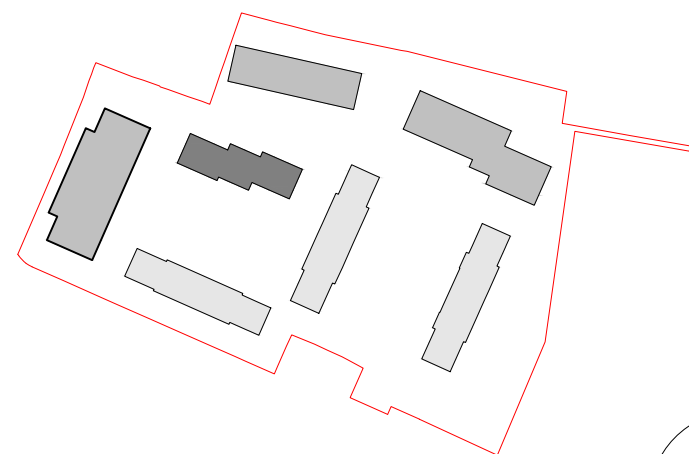

Location Plan

Scale 1:2000 @ A1

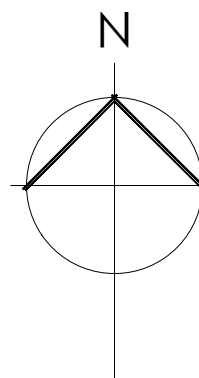

100mm Scaling Bar		
P2	GF-W11/1F-W11 reduced in size/obsc glazing added	05.11.24
P1	window refs added	27.08.24
P	Draft issue, for review and comment	21.06.24
Rev.	Description	Date
Client:		

Project:
St. Columba's Close
Residential development
Gravesend, Kent

Title:
Maisonette M01
Elevations - N, W & E



RDA Architects : Chartered Architects
Evergate Park Barn, Evergate, Smeeth, Ashford, Kent, TN25 6SX. Company No. 09363947
Tel: 01303 814455 e-mail: projects@rdaarchitects.co.uk Web: www.rdaarchitects.co.uk
© RDA Consulting Architects (Kent) Ltd

Date	May 2024	A1 Scale	1:50
24.115.304	P2	PRELIMINARY	
Project	Sheet	Status/Revision	Drawing Status