




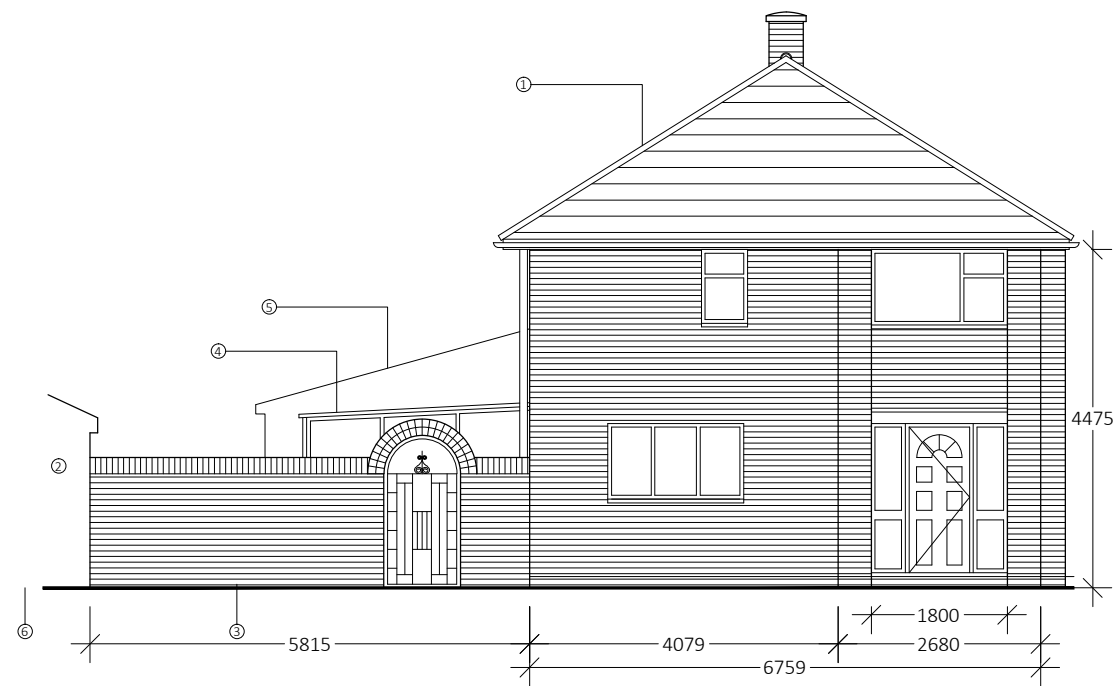


SIDE ELEVATION - With Fencing

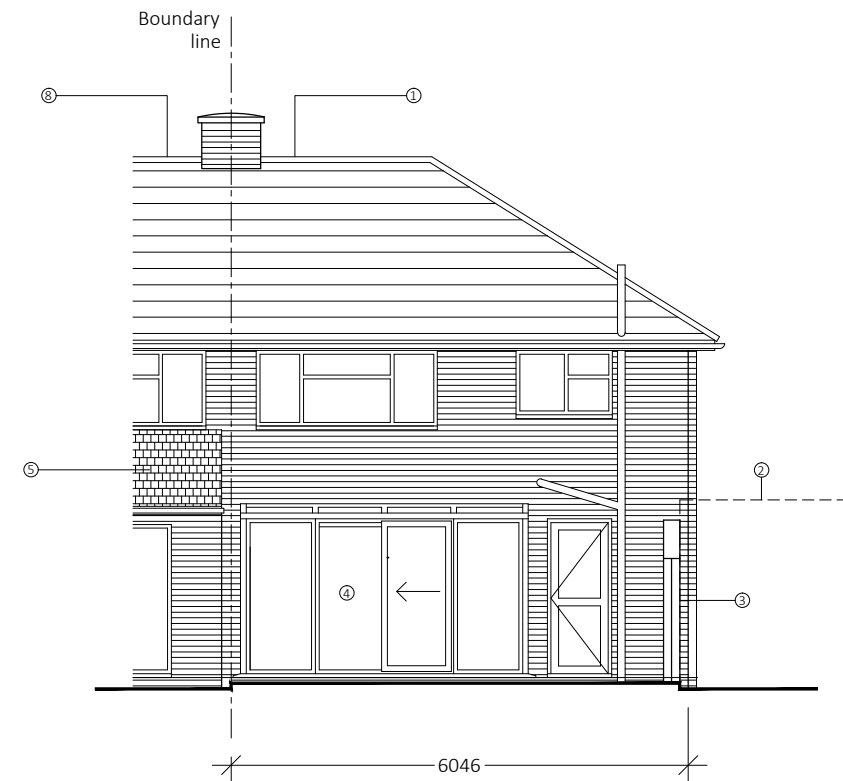

REAR ELEVATION

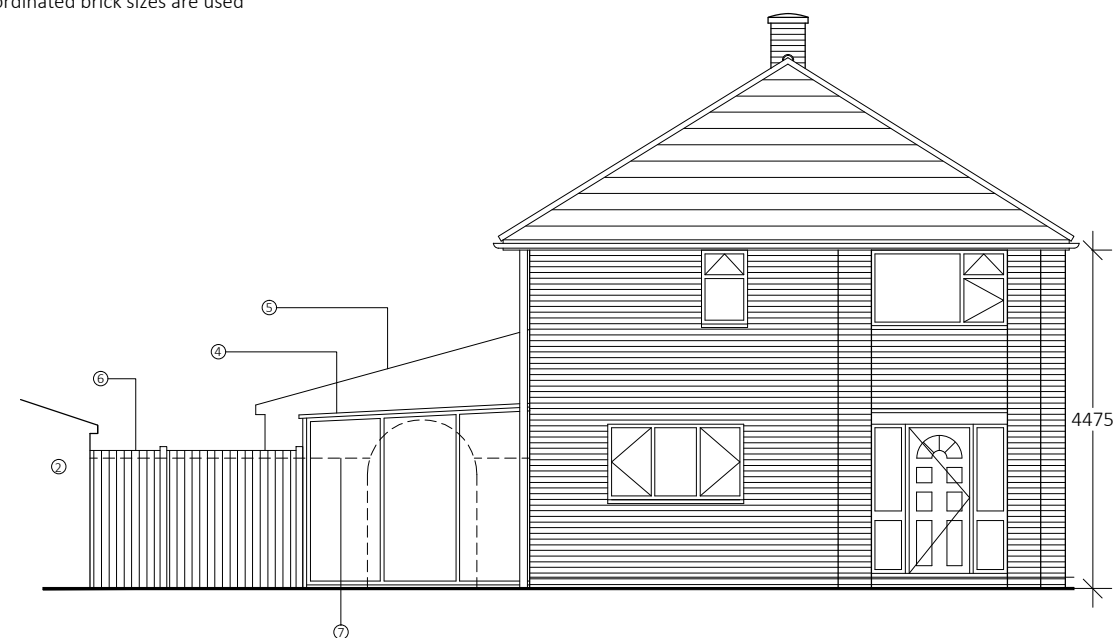


SIDE ELEVATION - With walling removed

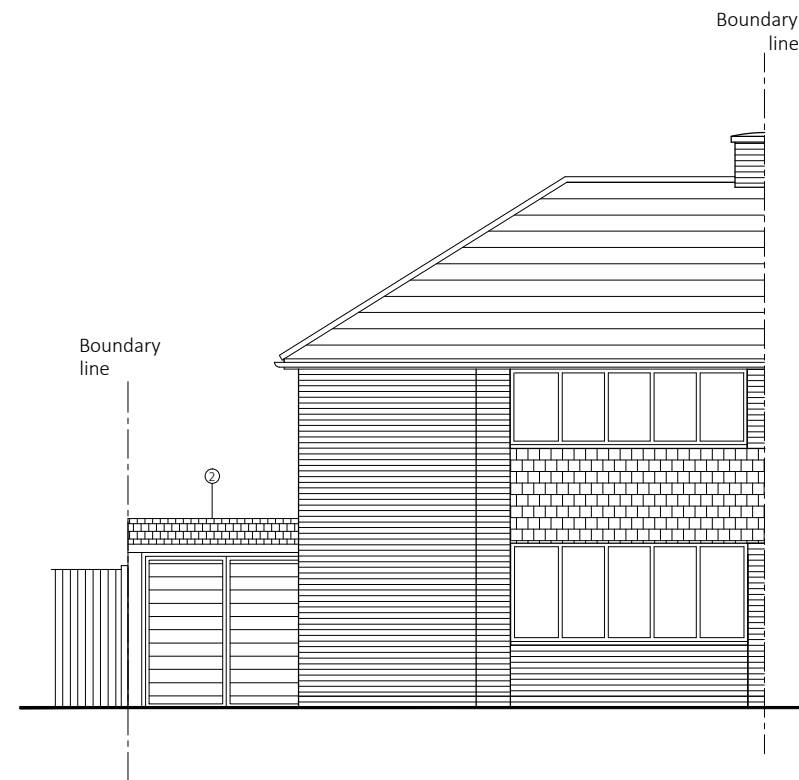

FRONT ELEVATION

Do not scale this drawing
All dimension must be checked on site before fabrication / construction
Material & workmanship to be to the best of their respective kind and in accordance with current British and European Standards & Codes of Practice, Statutory Authority & Manufacturers recommendations / specification

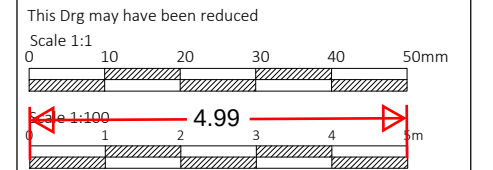

Notes / Ledger

LEDGER

- 1 = 18 Sirdar Strand
- 2 = Existing garage
- 3 = Side wall with access gate
- 4 = Existing conservatory
- 5 = Existing rear extension to 16 Sirdar Strand
- 6 = Timber fencing to boundary line of Nos 16 & 18 Sirdar Strand
- 7 = Outline of top of fencing - removed for clarity
- 8 = 16 Sirdar Strand

NOTE:
Dimensions are approximate and rounded up or down as necessary
Wherever possible, co-ordinated brick sizes are used

J M D
Property Services

28 Sirdar Strand
Riverview Park
Gravesend
Kent.
DA12 4LP
t : 01474 740299
e: info@jmdd.co.uk

Client / Location
Miss L Willden
18 Sirdar Strand
Gravesend
Kent
DA12 4LP

Job Title
Rear extension, Garage Removal
& Front Door Repositioning

Drawing Title
Existing Elevations

Scale 1:100 @ A3	Date May - 2023		
Designed by MB	Drawn by MB	Checked by Client (CL)	Approved by Client
Drawing No. JMD-1197-B-100			Revision P1

Status
Planning Issue

File Ref: JMD-1197-E-01Drawings-02