




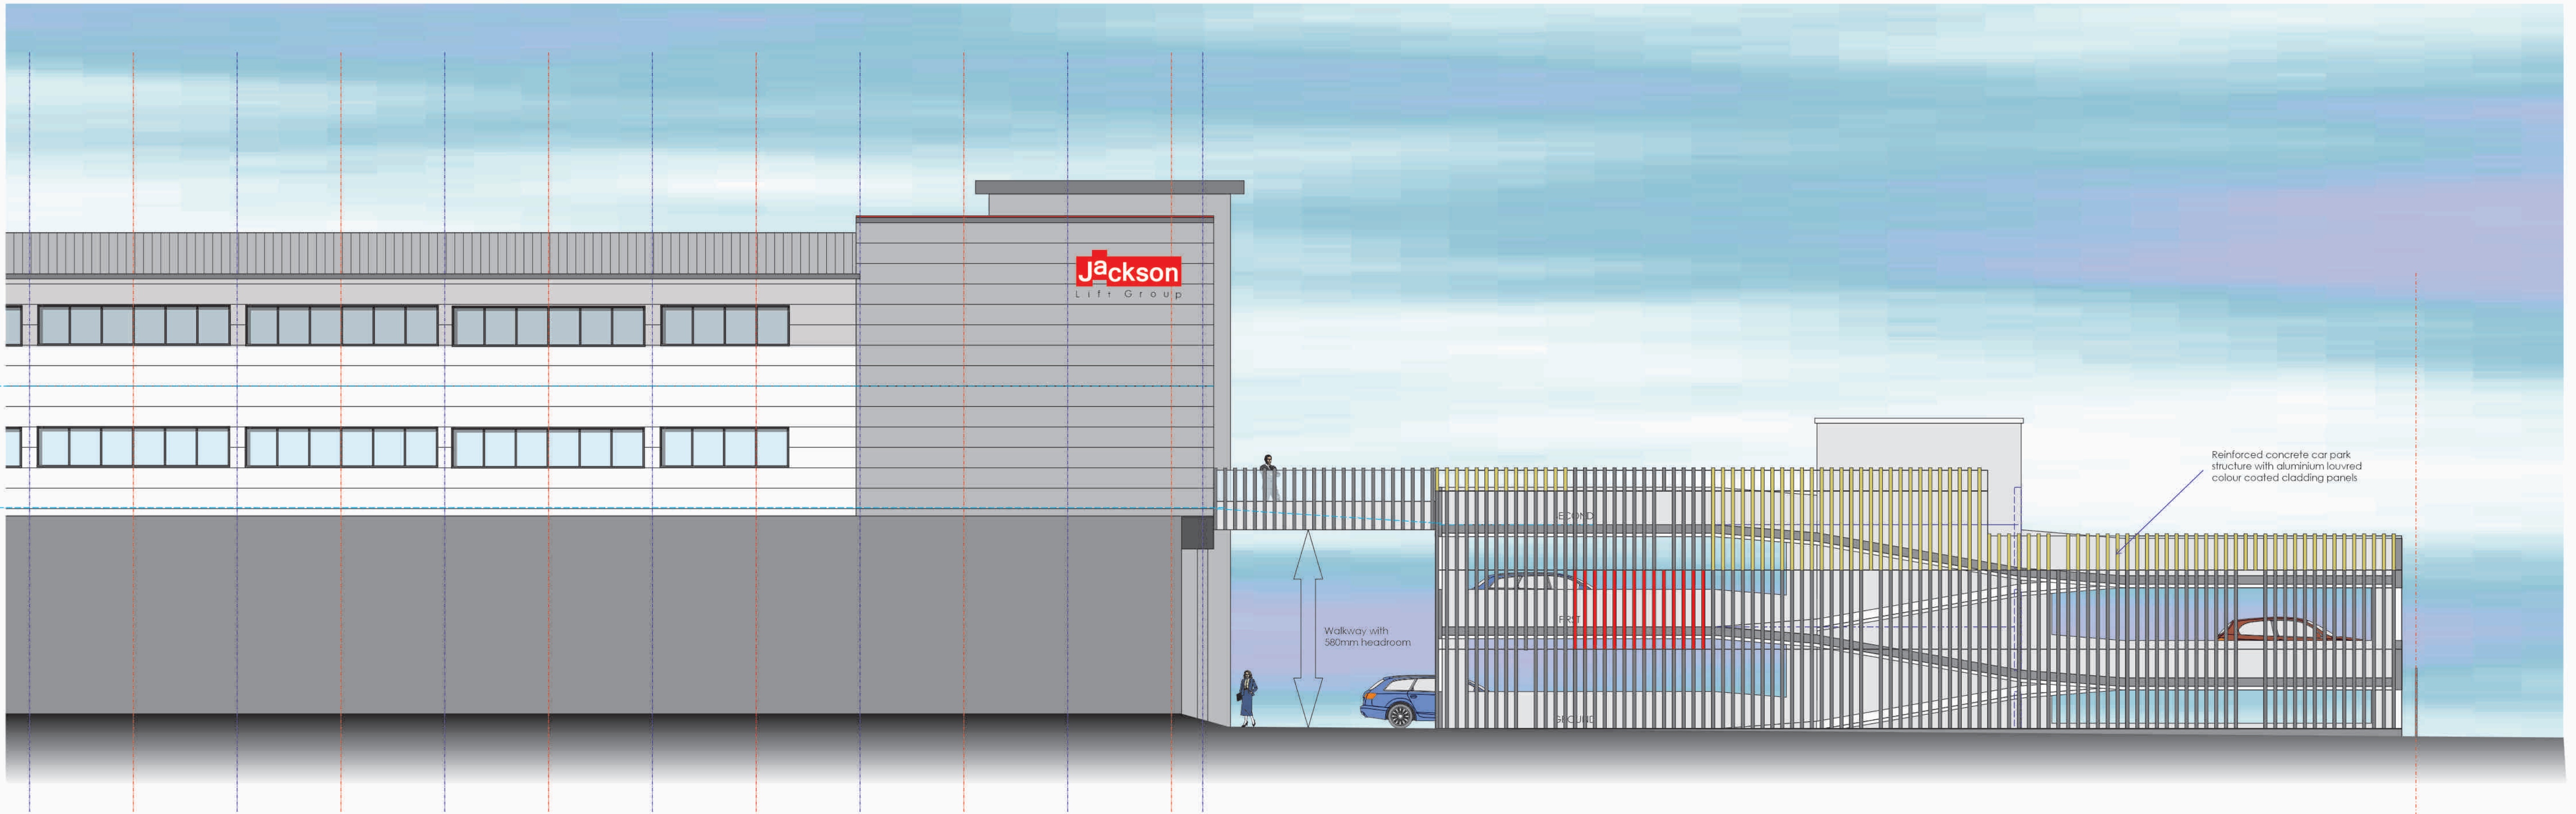

South Elevation Car Park - 1:100 PART MAIN BUILDING REAR SECTION

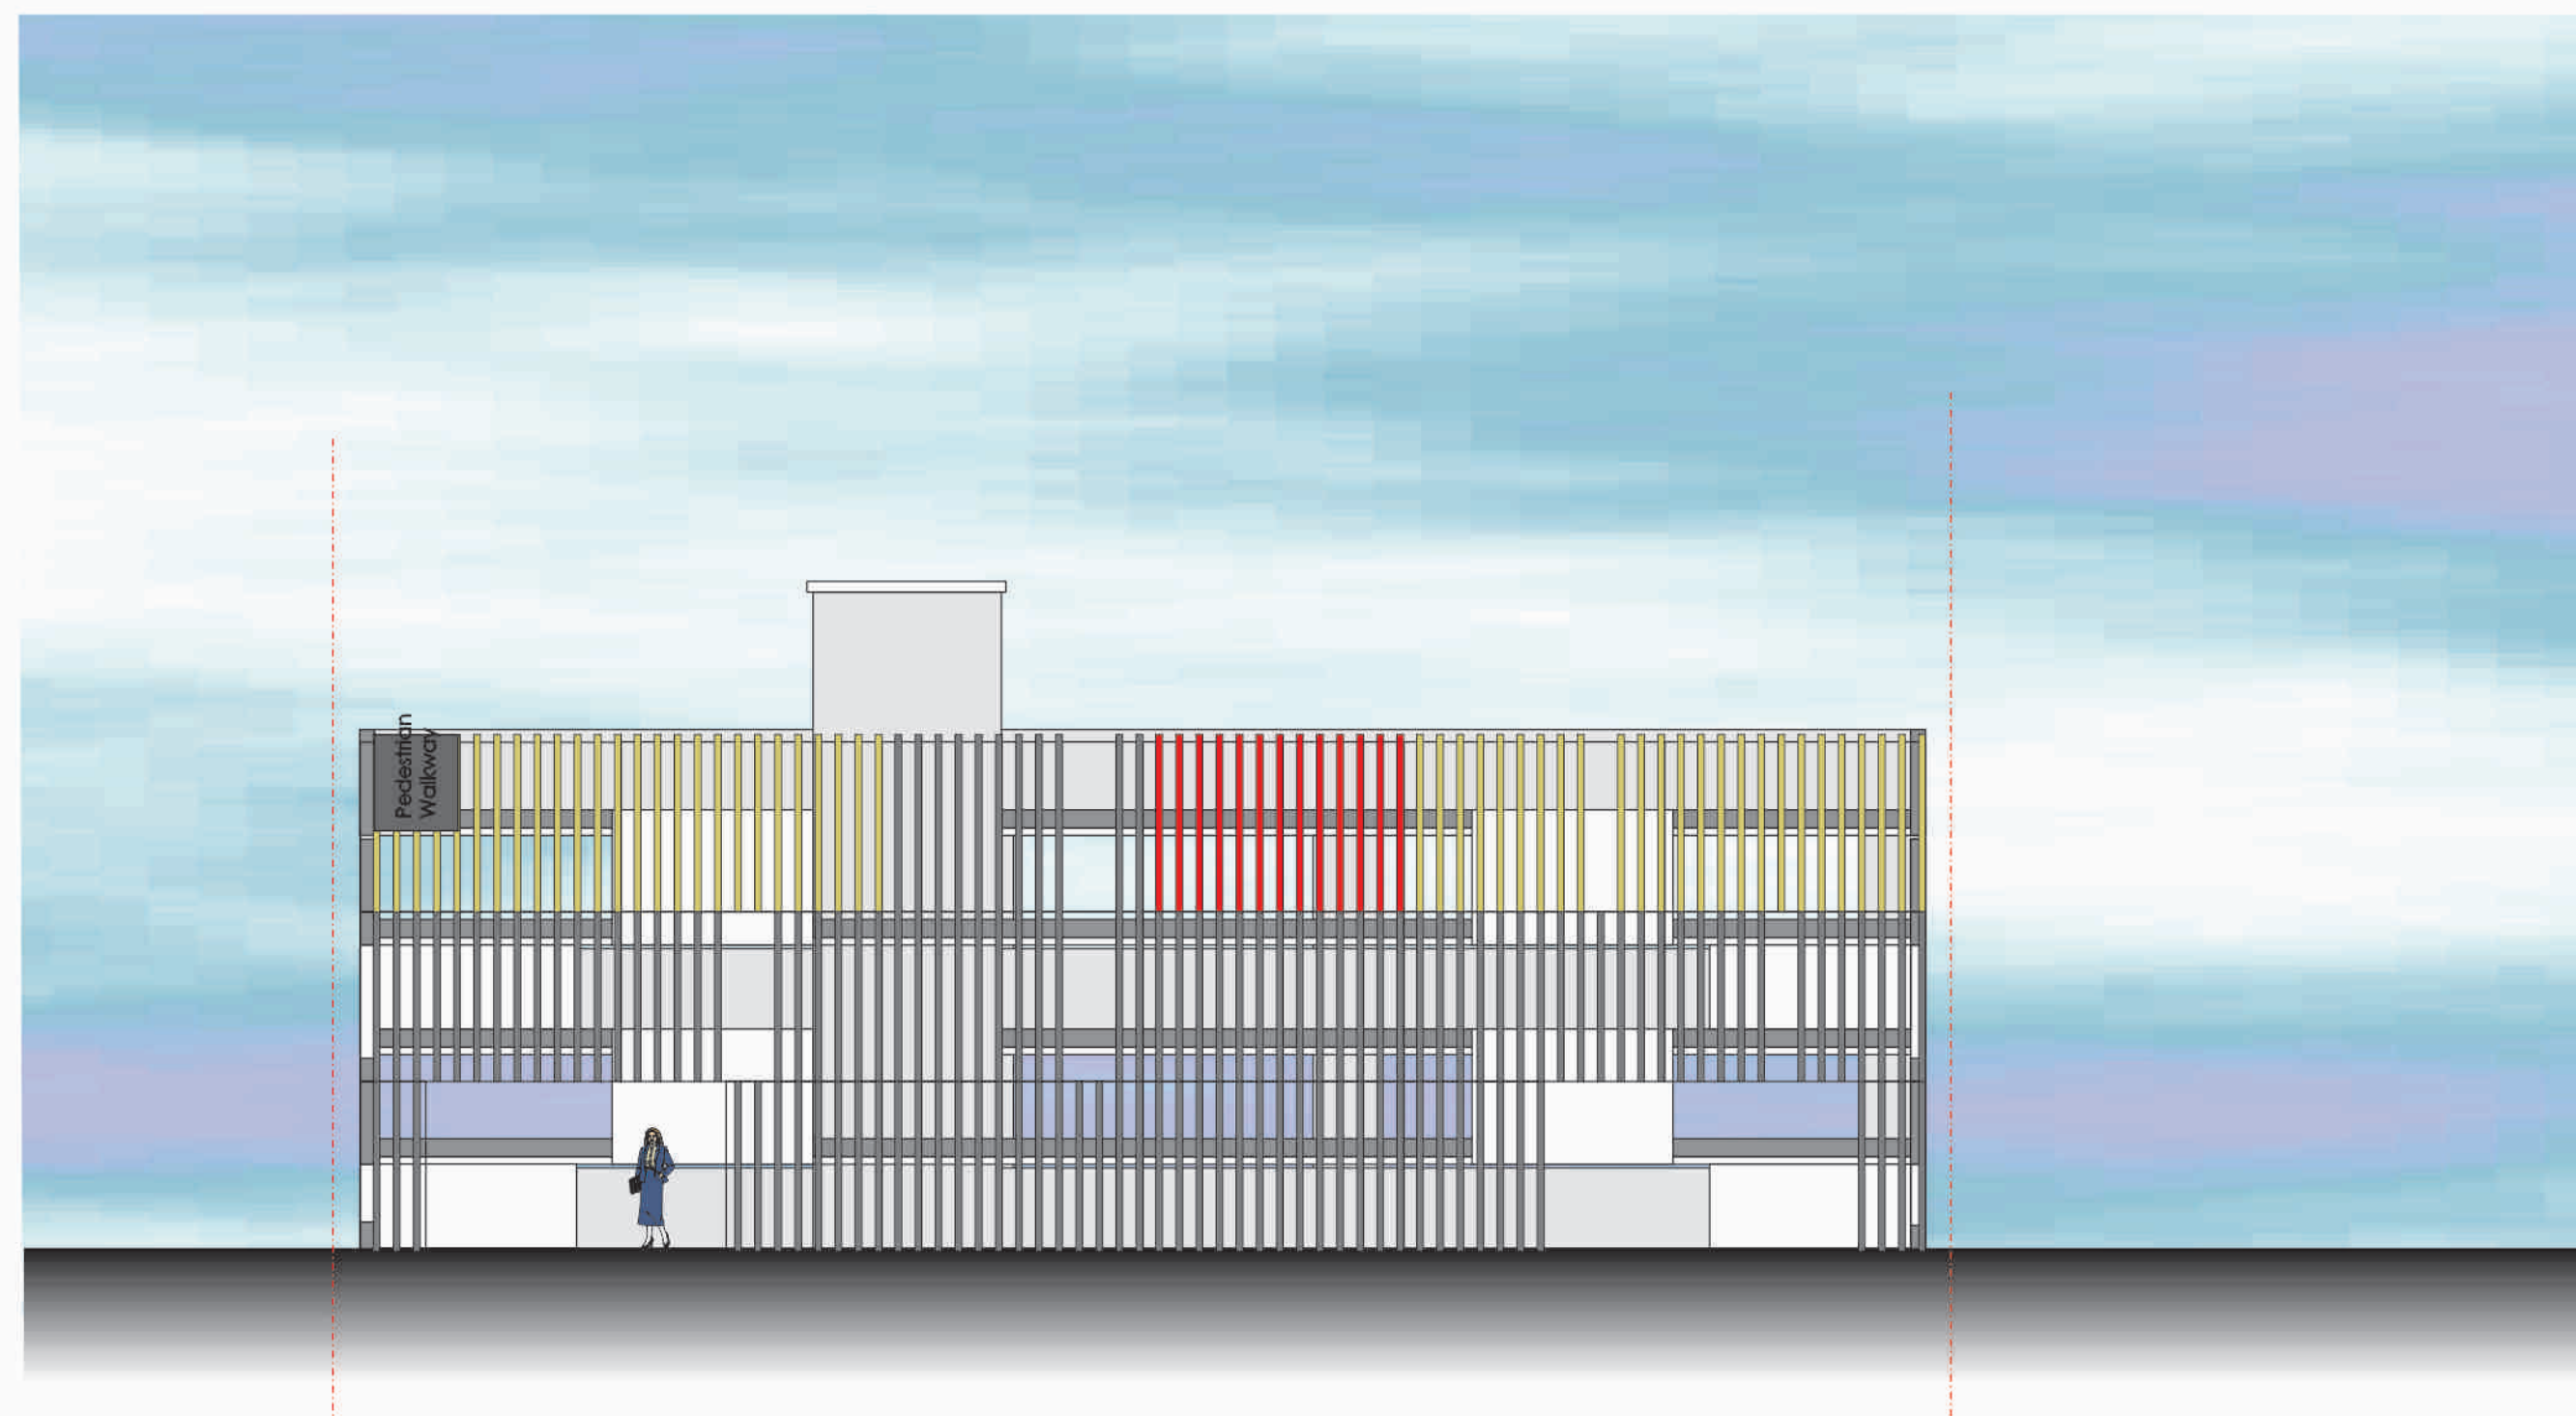

West Elevation Car Park - 1:100 Entrance and Exit

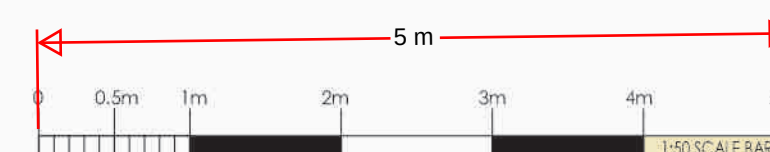

B. Bridge link altered		RFW
A. Car park altered		RFW
SCALE: 1:100	DATE: March 2022	DESIGN: RFW
PROJECT: Multi Storey Car Park Elevations SOUTH and WEST		
PROJECT: Proposed New Warehouse and Offices Unit 16 Lower Road Northfleet Kent DA11 9BL for: Jackson Family Holdings Limited		
WARD + ASSOCIATES THE HOO WROTHAM ROAD MEOPHAM GRAVESEND KENT DA13 0HP T: 01474 814196 M: 07771 843940 E: admin@wardassociates.co.uk W: www.wardassociates.co.uk Skype User Name: rogerwardassociates		
2521.WD.14B		
B.		