





East Elevation Car Park -1:100

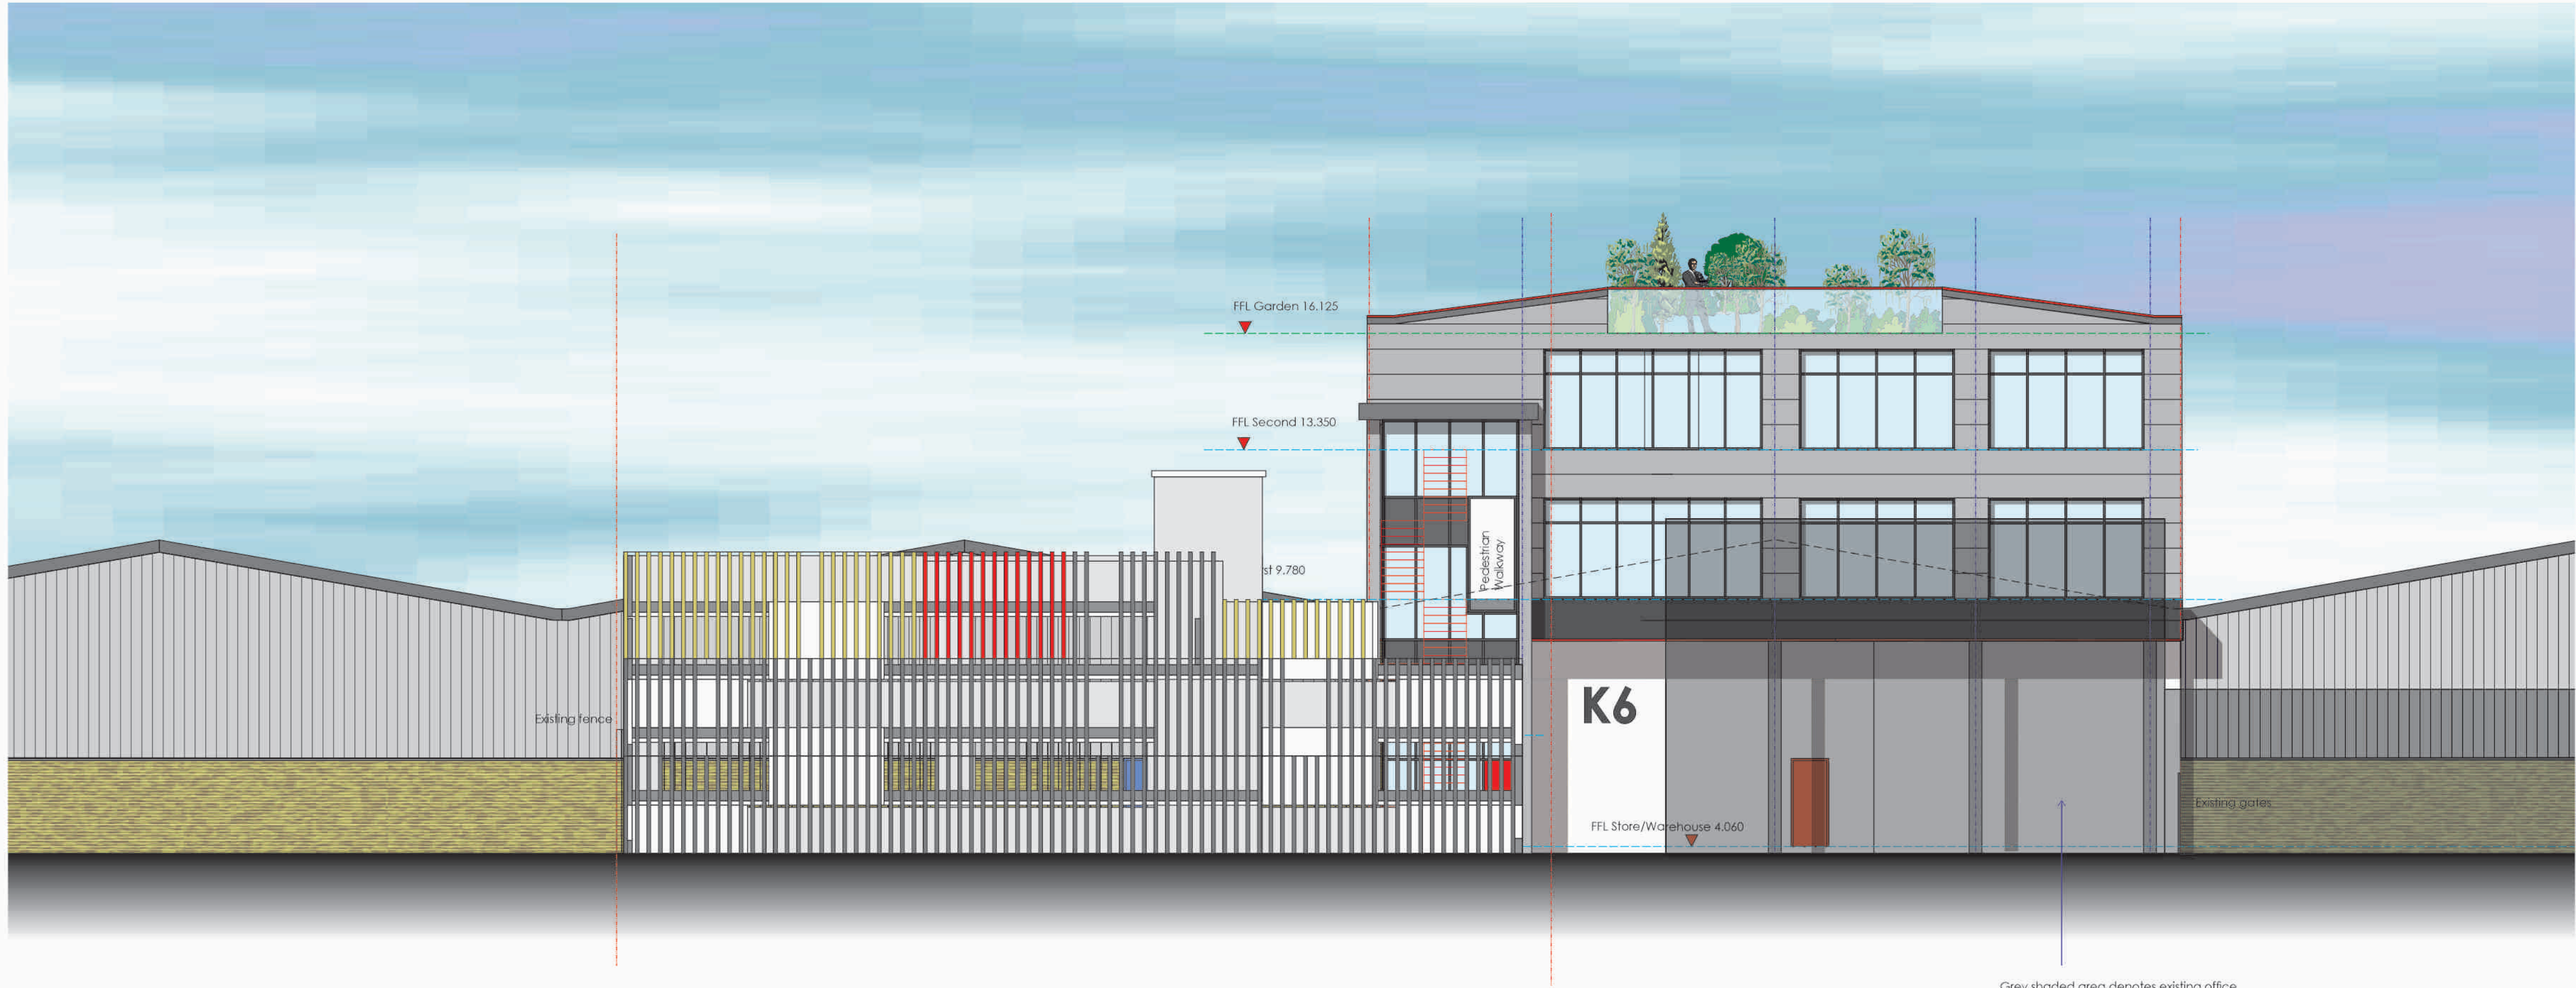

North Elevation Car Park -1:100 PART MAIN BUILDING REAR SECTION

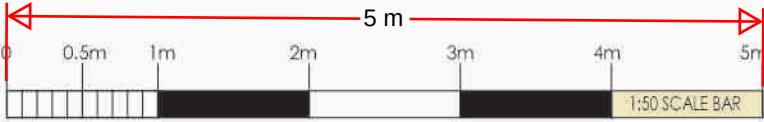

B. Bridge link altered	RFW
A. Car park altered	RFW
SCALE: 1:100	DATE: March 2022

Multi Storey Car Park - Ramped Split Level Floor Plans
Total four floors and 64 No spaces - SOUTH ELEVATION

Proposed New Warehouse and Offices
Unit K6 Lower Road
Northfleet Kent DA11 9BL
for: Jackson Family Holdings Limited

WARD + ASSOCIATES
THE HOO WROTHAM ROAD
MEOPHAM GRAVESEND KENT DA13 0HP
T: 01474 814196 M: 07771 843940
E: admin@wardassociates.co.uk W: www.wardassociates.co.uk
Skype User Name: rogerwardassociates

2521.WD.15B

B.