








KOMPAS(LONDON) WILL NOT BE RESPONSIBLE FOR THE CONTRACT AFTER HAVING OBTAINED PLANNING PERMISSION AND/ OR BUILDING REGULATION APPROVALS AND THAT THERE CAN BE NO GUARANTEE THAT PLANNING APPROVALS WILL BE GRANTED. KOMPAS(LONDON) WILL NOT BE RESPONSIBLE FOR ANY SUBSEQUENT ALTERATIONS MADE WHICH ARE BEYOND THE SCOPE OF THE DESIGN.

GENERAL NOTES


1. DIMENSIONS

All dimensions to be checked on site.


Contractor to check site thoroughly & report any discrepancies.

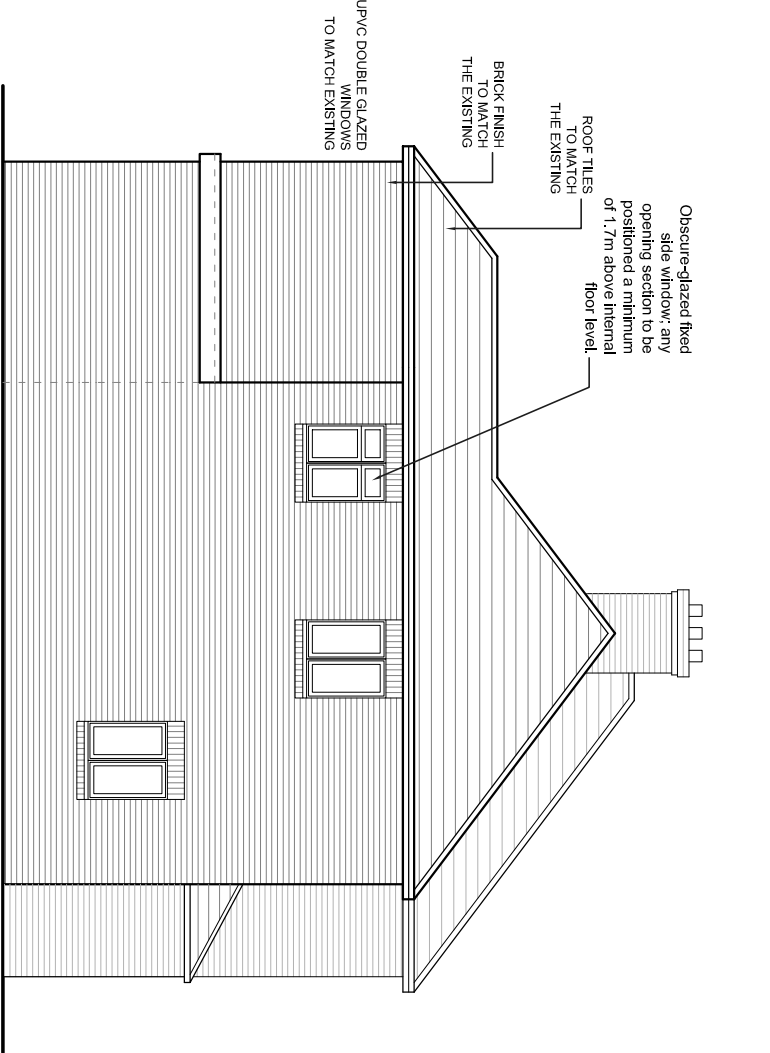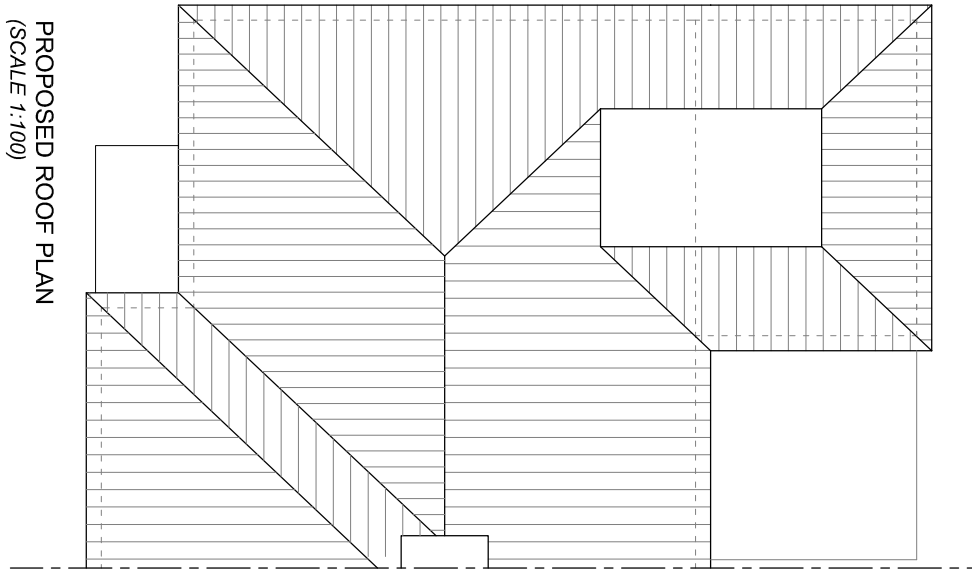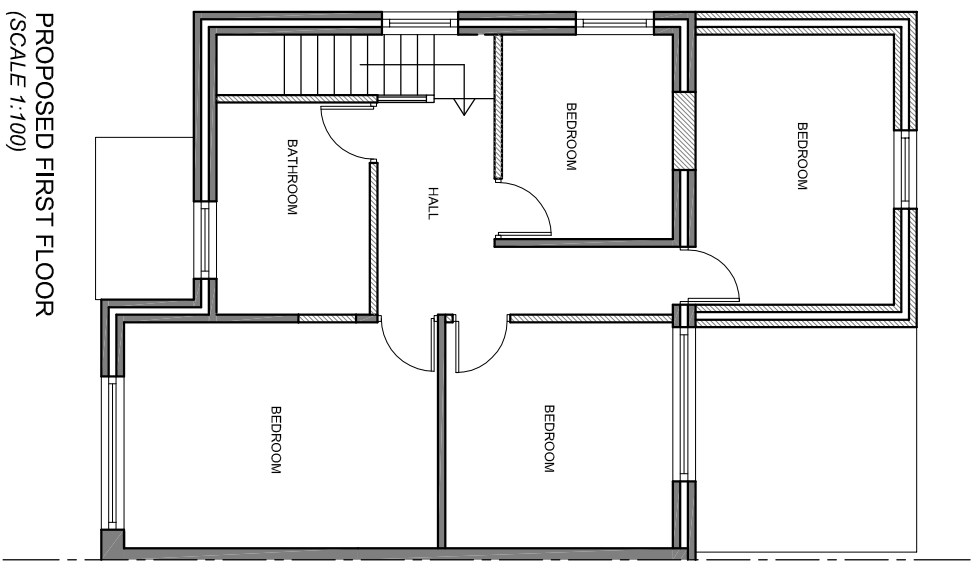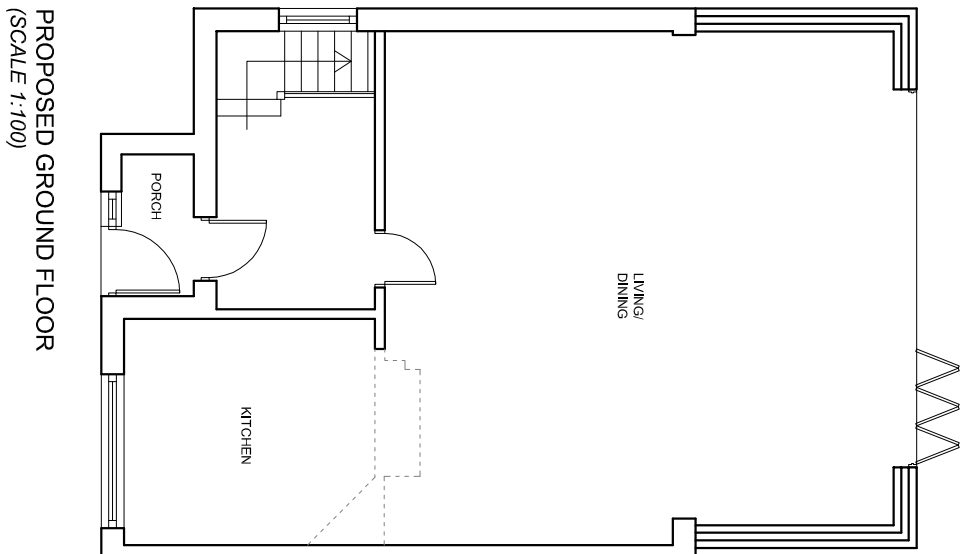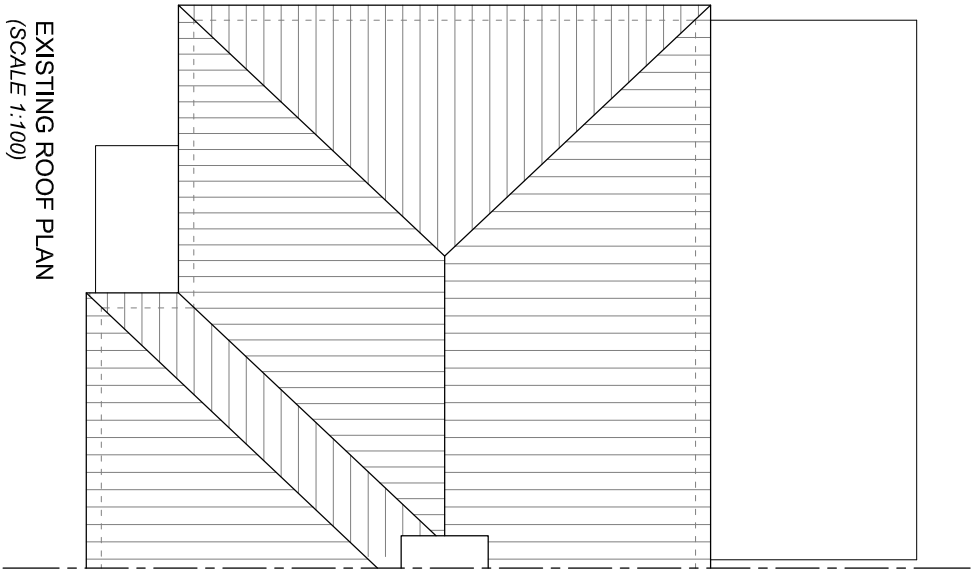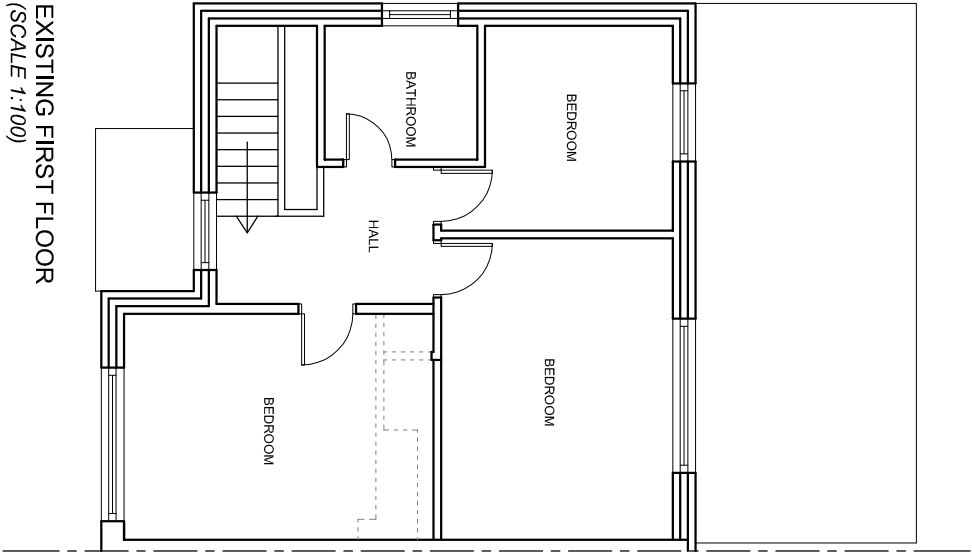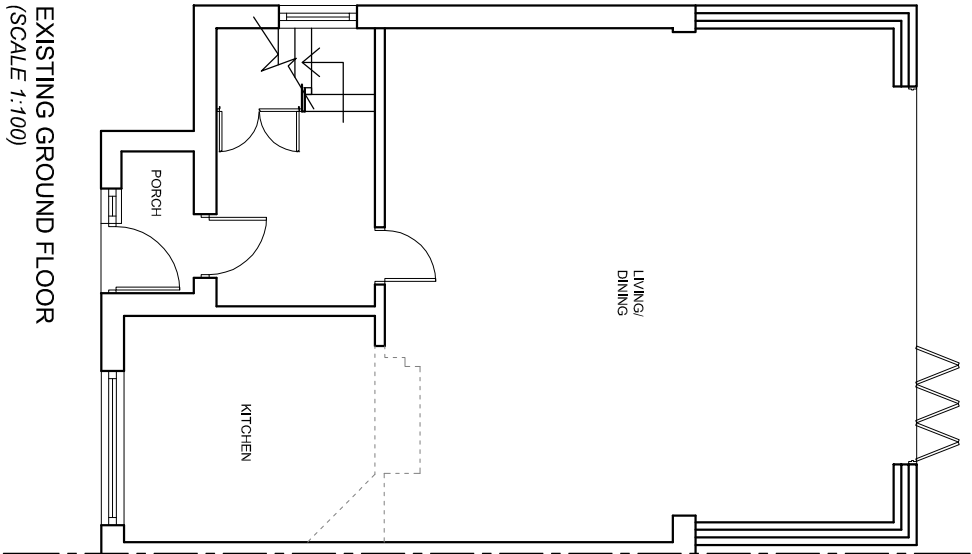


PROPOSED SIDE ELEVATION
(SCALE 1:100)

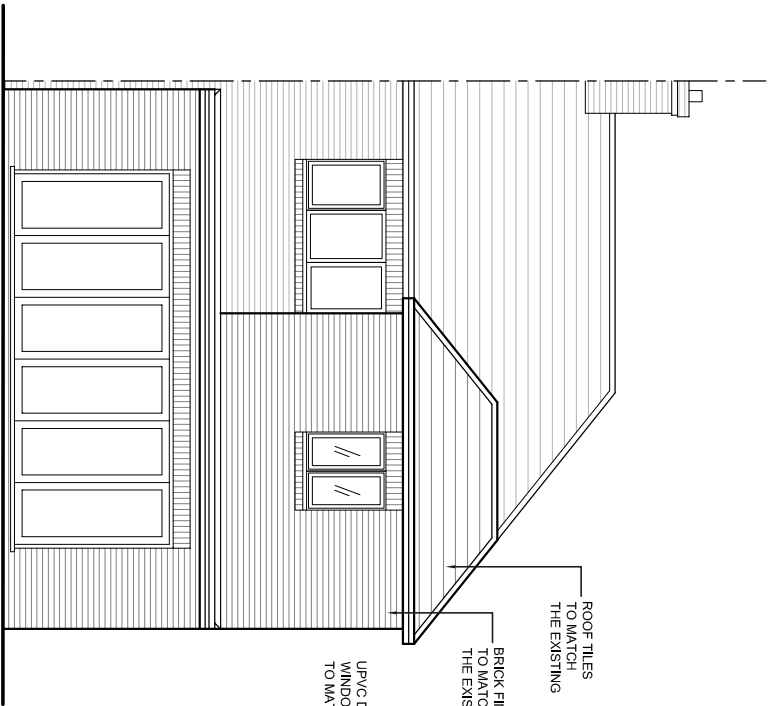


PROPOSED REAR ELEVATION
(SCALE 1:100)

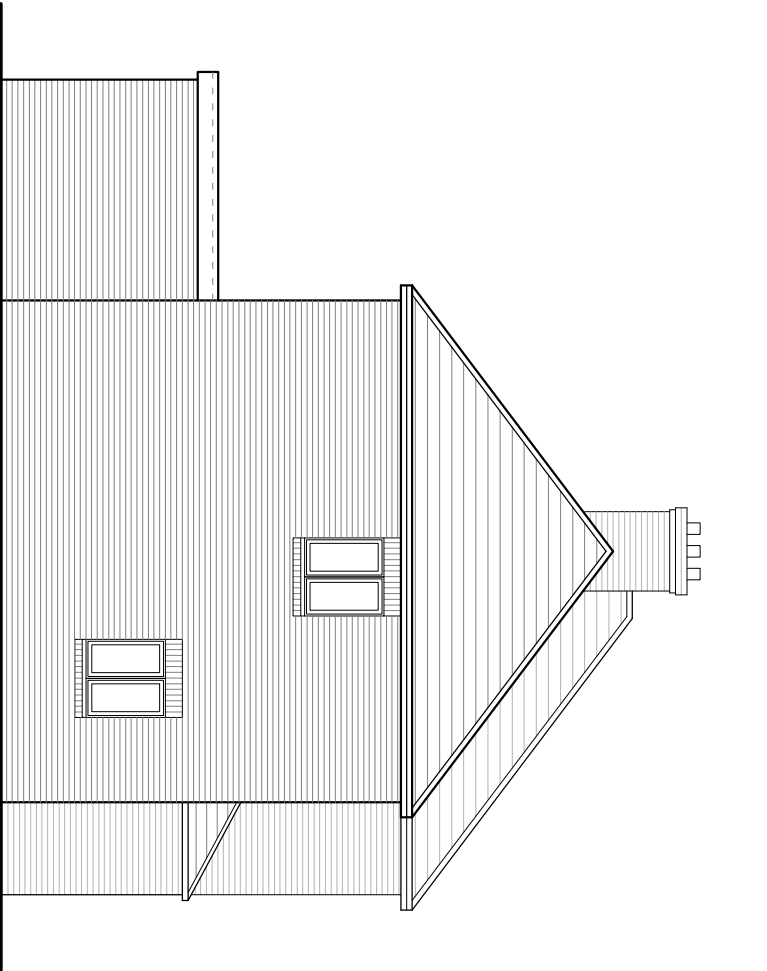


EXISTING SIDE ELEVATION
(SCALE 1:100)

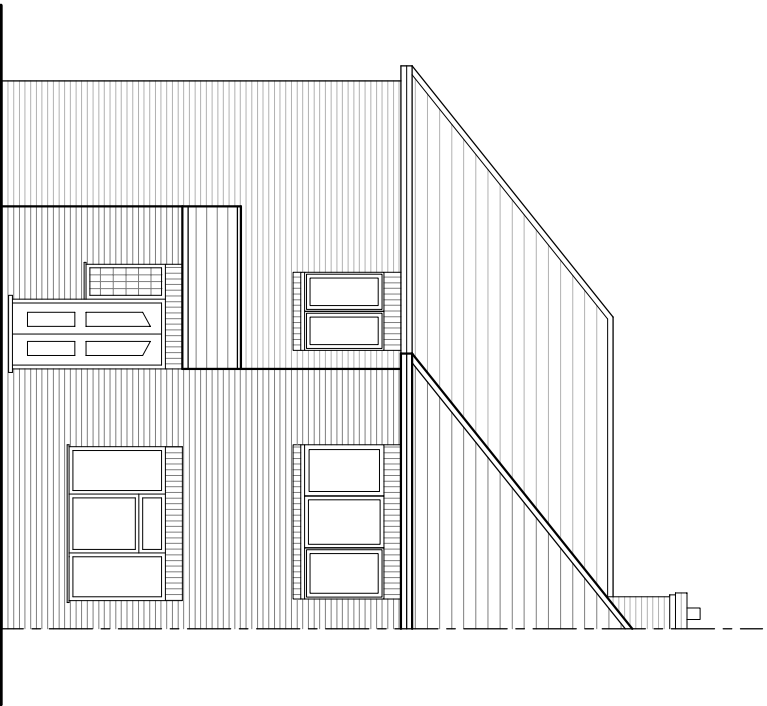

EXISTING FRONT ELEVATION
(SCALE 1:100)

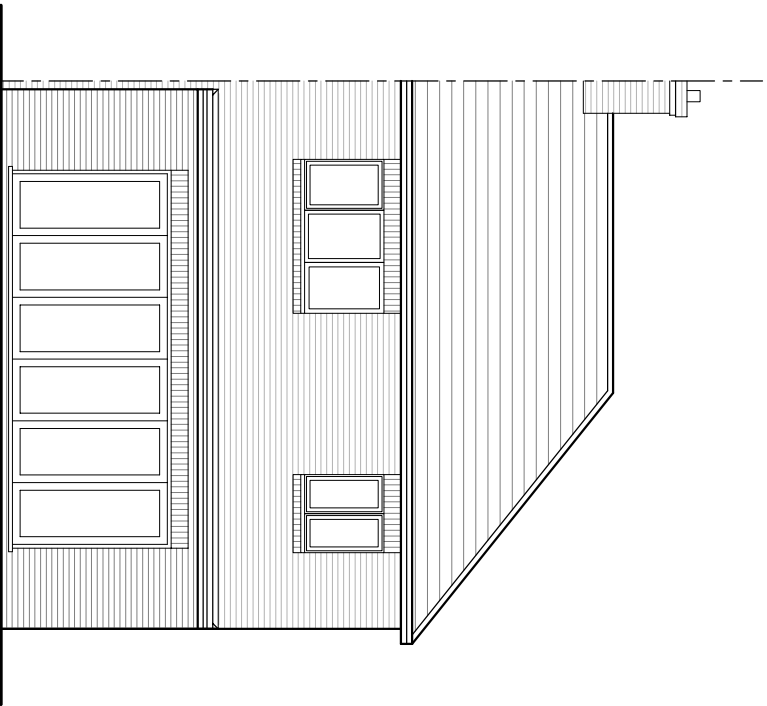

EXISTING REAR ELEVATION
(SCALE 1:100)

 

© PLANNING ISSUE

REVISIONS		DATE
K ompas London DESIGN & BUILD		
16 ELECTRIC PARADE SEVEN KINGS ROAD LIFORD, ESSEX, IG3 8BY TEL : 020 8298 9192 FAX : 020 8298 9173 d e s i g n @ k o m p a s . c o . u k		
PROJECT ERECTION OF FIRST FLOOR PART REAR EXTENSION, 66 LANES AVENUE, DA11 7HS NORTHLEET, GRAVESEND		
DRAWING EXISTING AND PROPOSED PLANS & ELEVATIONS		
CLIENT		
DATE	SCALE	
JUN 2026	1:100 @ A2	
DRG NO.	REVISIONS	
KL/1504-1		