


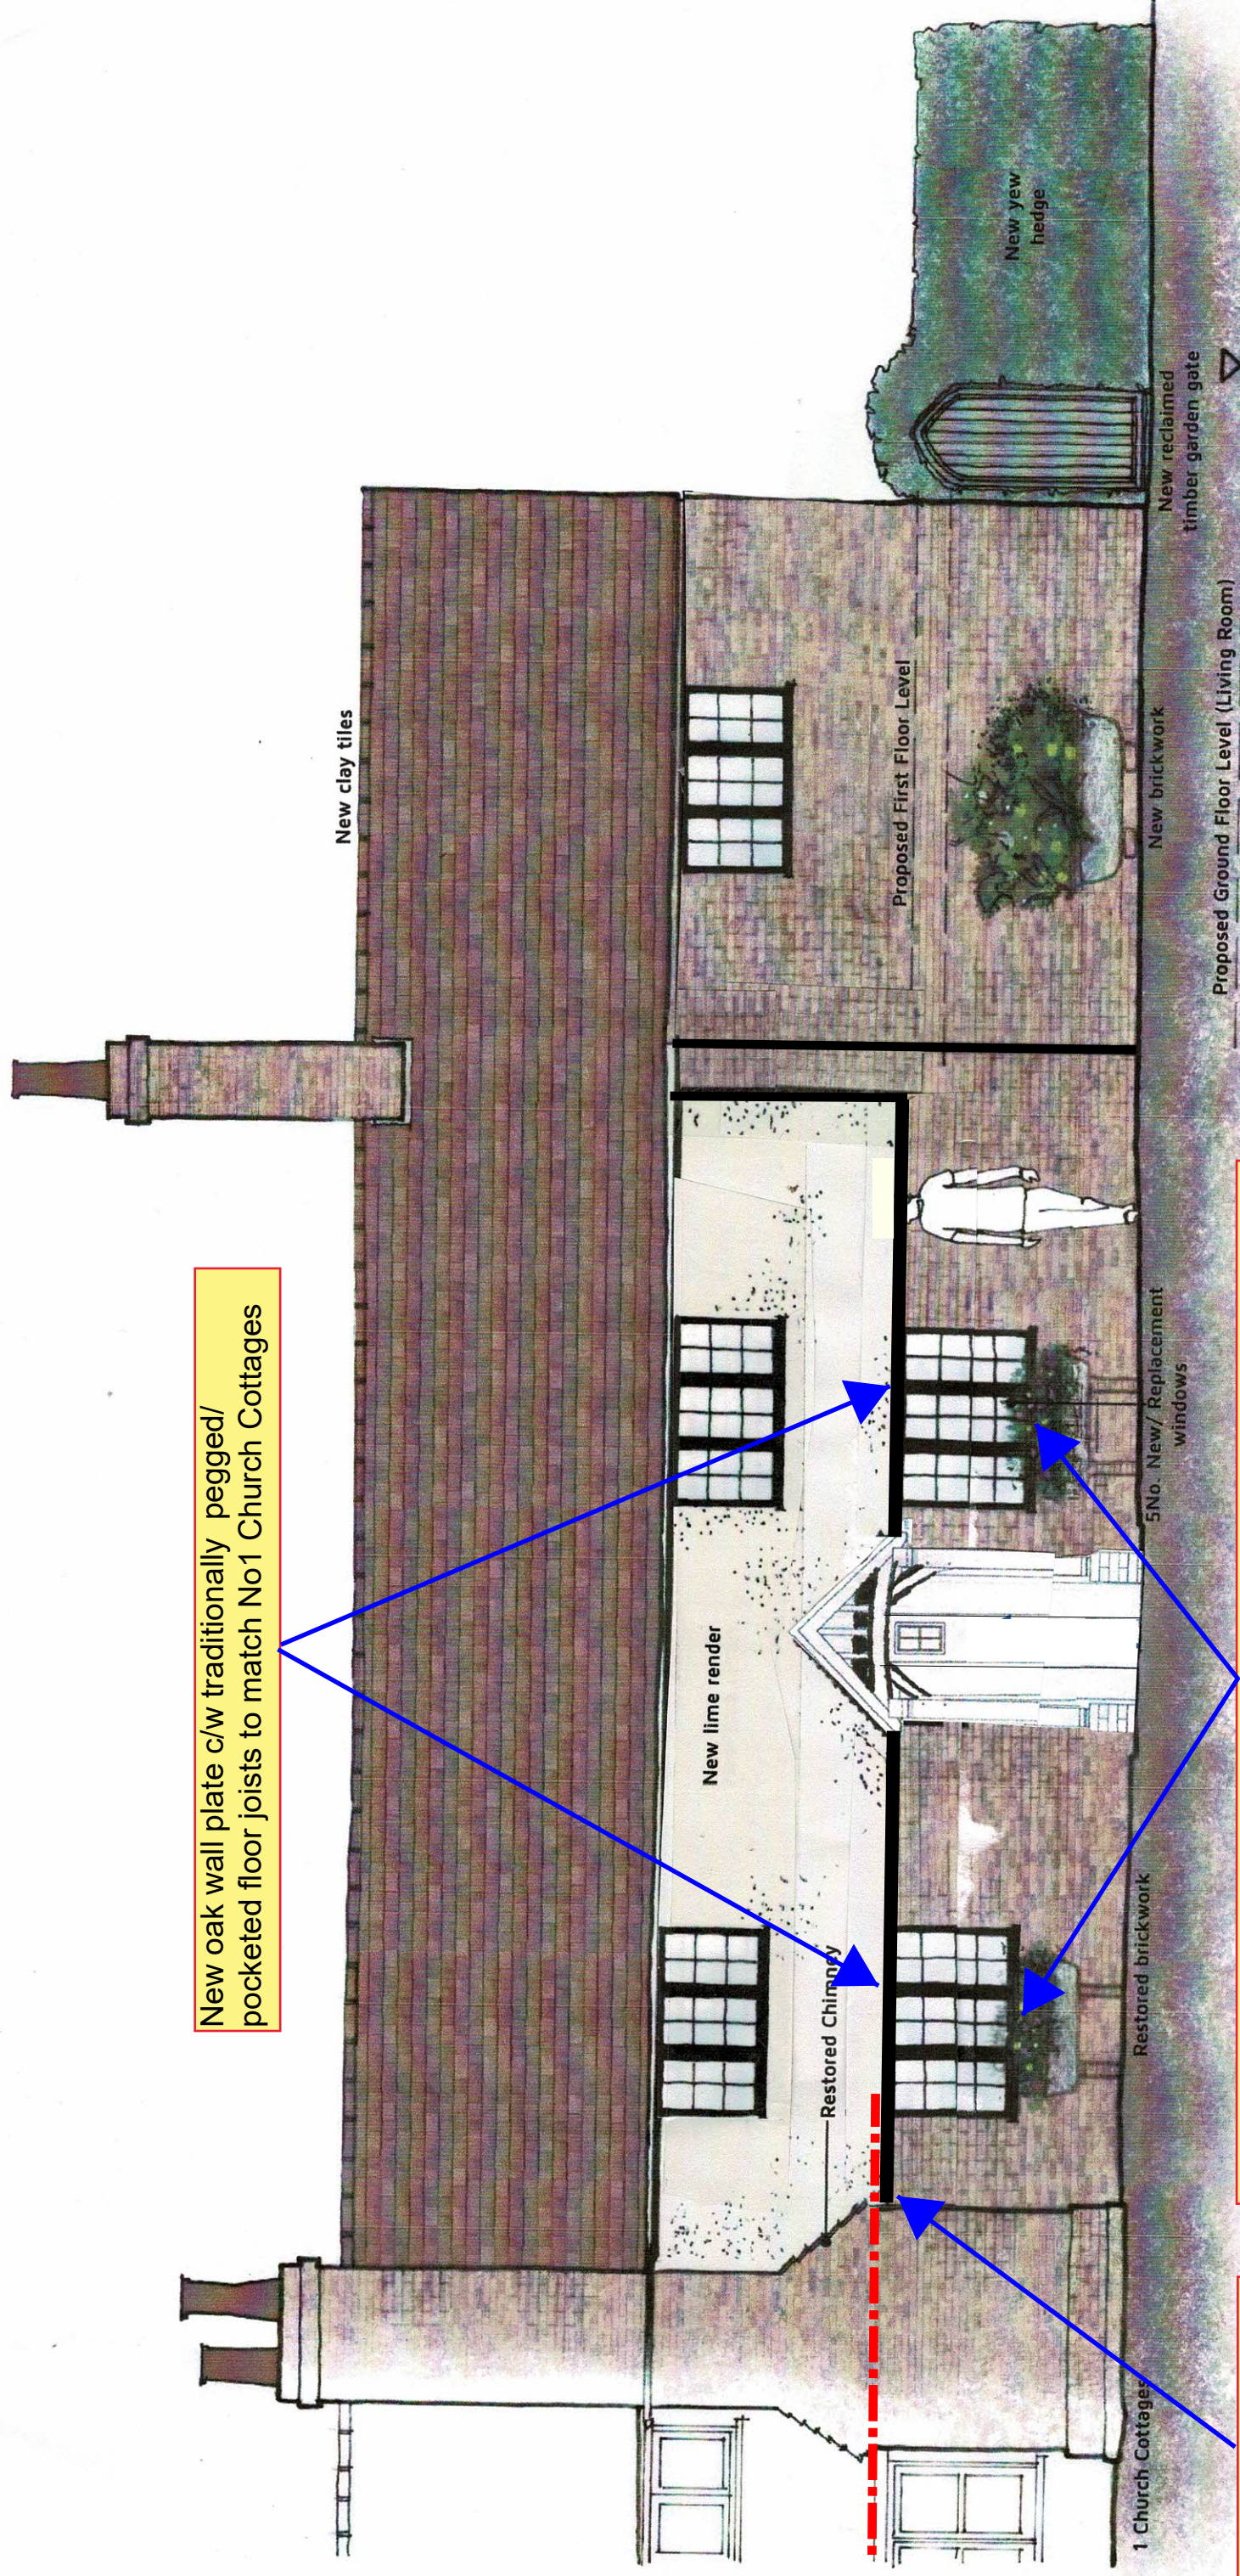


New oak wall plate c/w traditionally pegged/pocketed floor joists to match No1 Church Cottages

Due to removal of 70's structurally unsound, (insitu poured), concrete beam, original door and window heights restored to match No1 Church Cottages

Wall Plate aligned through with number 1 Church Cottages

Proposed Front Elevation
1:50 @ A3

 

cha

Eclipse House, Eclipse Park, Sittingbourne Road
Huddersfield, West Yorkshire, WF14 1LN
T 01482 270227
Graham@cha.co.uk W www.cha.co.uk

Client

MR A. SMITH

Date

Rev

Project

2 CHURCH COTTAGES, WROTHAM ROAD,
MEADOWS, CHURCH COTTAGES

Date

20.12.22

Drawn

AS

Drawing No

SK001

Title

Proposed Updated Front Elevation

Rev

cha

Eclipse House, Eclipse Park, Sittingbourne Road
Huddersfield, West Yorkshire, WF14 1LN
T 01482 270227
Graham@cha.co.uk W www.cha.co.uk

Client

MR A. SMITH

Date

Rev

Project

2 CHURCH COTTAGES, WROTHAM ROAD,
MEADOWS, CHURCH COTTAGES

Date

20.12.22

Drawn

AS

Drawing No

SK001

Title

Proposed Updated Front Elevation

Rev