




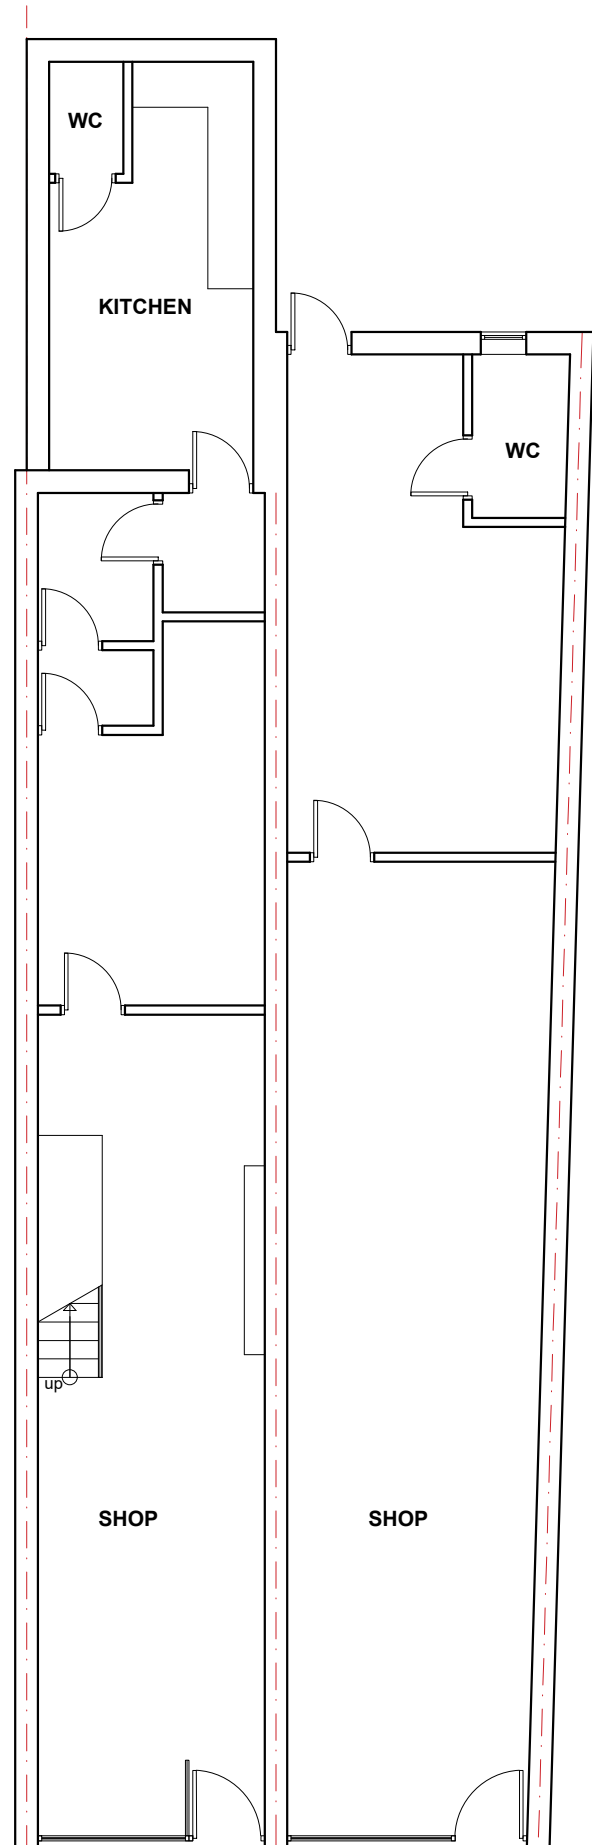

EXISTING GROUND FLOOR PLAN

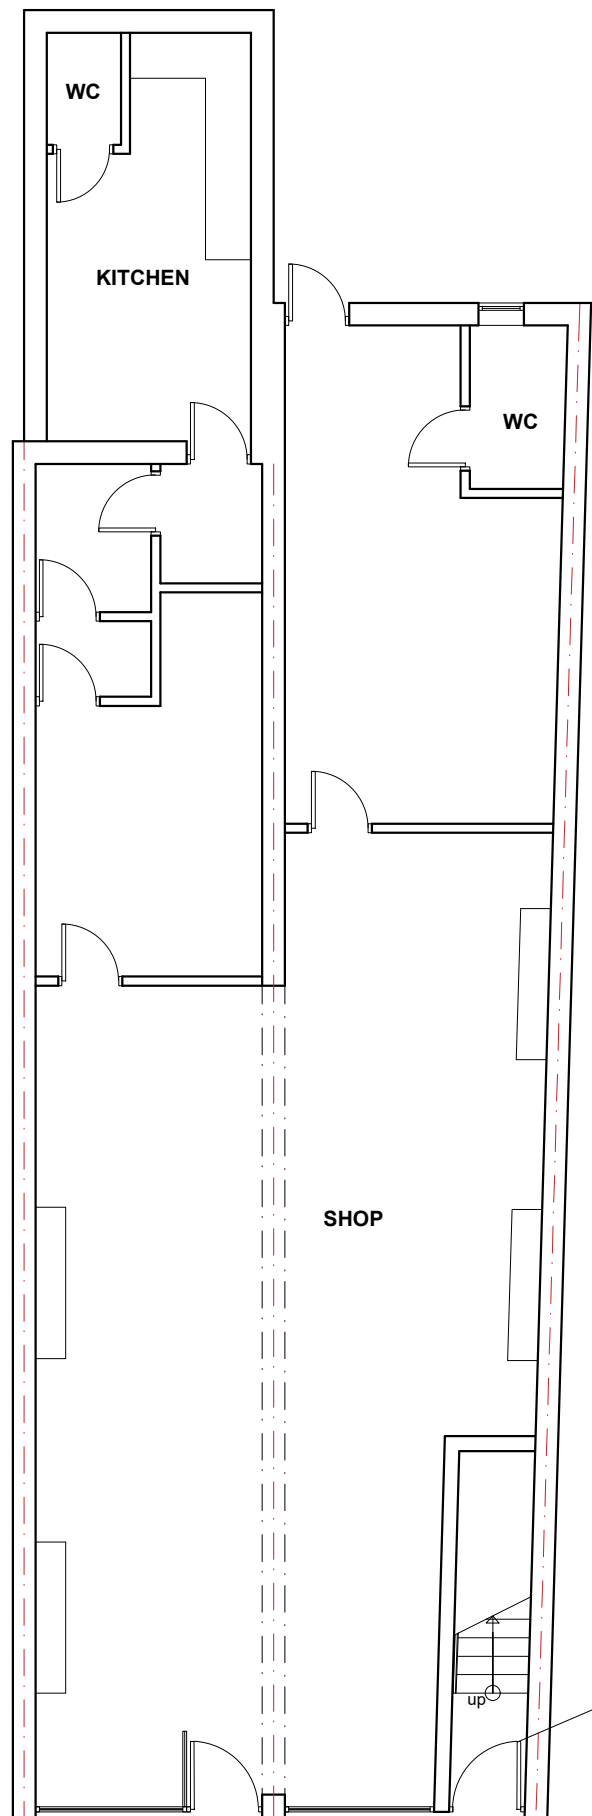

PROPOSED GROUND FLOOR PLAN

 

MATCHING MATERIALS TO BE USED FOR SHOP EXTENSION.
SHOP EXTENSION TO BE TILE HUNG WITH MATERIALS
TO MATCH EXISTING.
ALL DIMENSIONS IN MILLIMETRES & TO BE CHECKED ON SITE
PRIOR TO COMMENCEMENT OF ANY BUILDING WORKS.
FOR EXTENSION TO HABITABLE ROOFSpace INVOLVING DEMOLITION
OF EXISTING SIDE ELEMENT.
THIS DRAWING IS THE COPYRIGHT OF REHAL PLANNING.
IT MUST NOT BE COPIED OR REPRODUCED OR USED IN ANY WAY
WITHOUT WRITTEN PERMISSION FROM REHAL PLANNING

P: +44 7453 333775
E: enquiries@rehalplanning.co.uk

Project
14-15 KING STREET
GRAVESEND, DA12 2EB

Drawing Title
PROPOSED SHOP EXTENSION

Scale 1:100	Date 1912/21	Drawn By NC	Checked REH
Drawing Number D01			Revision