


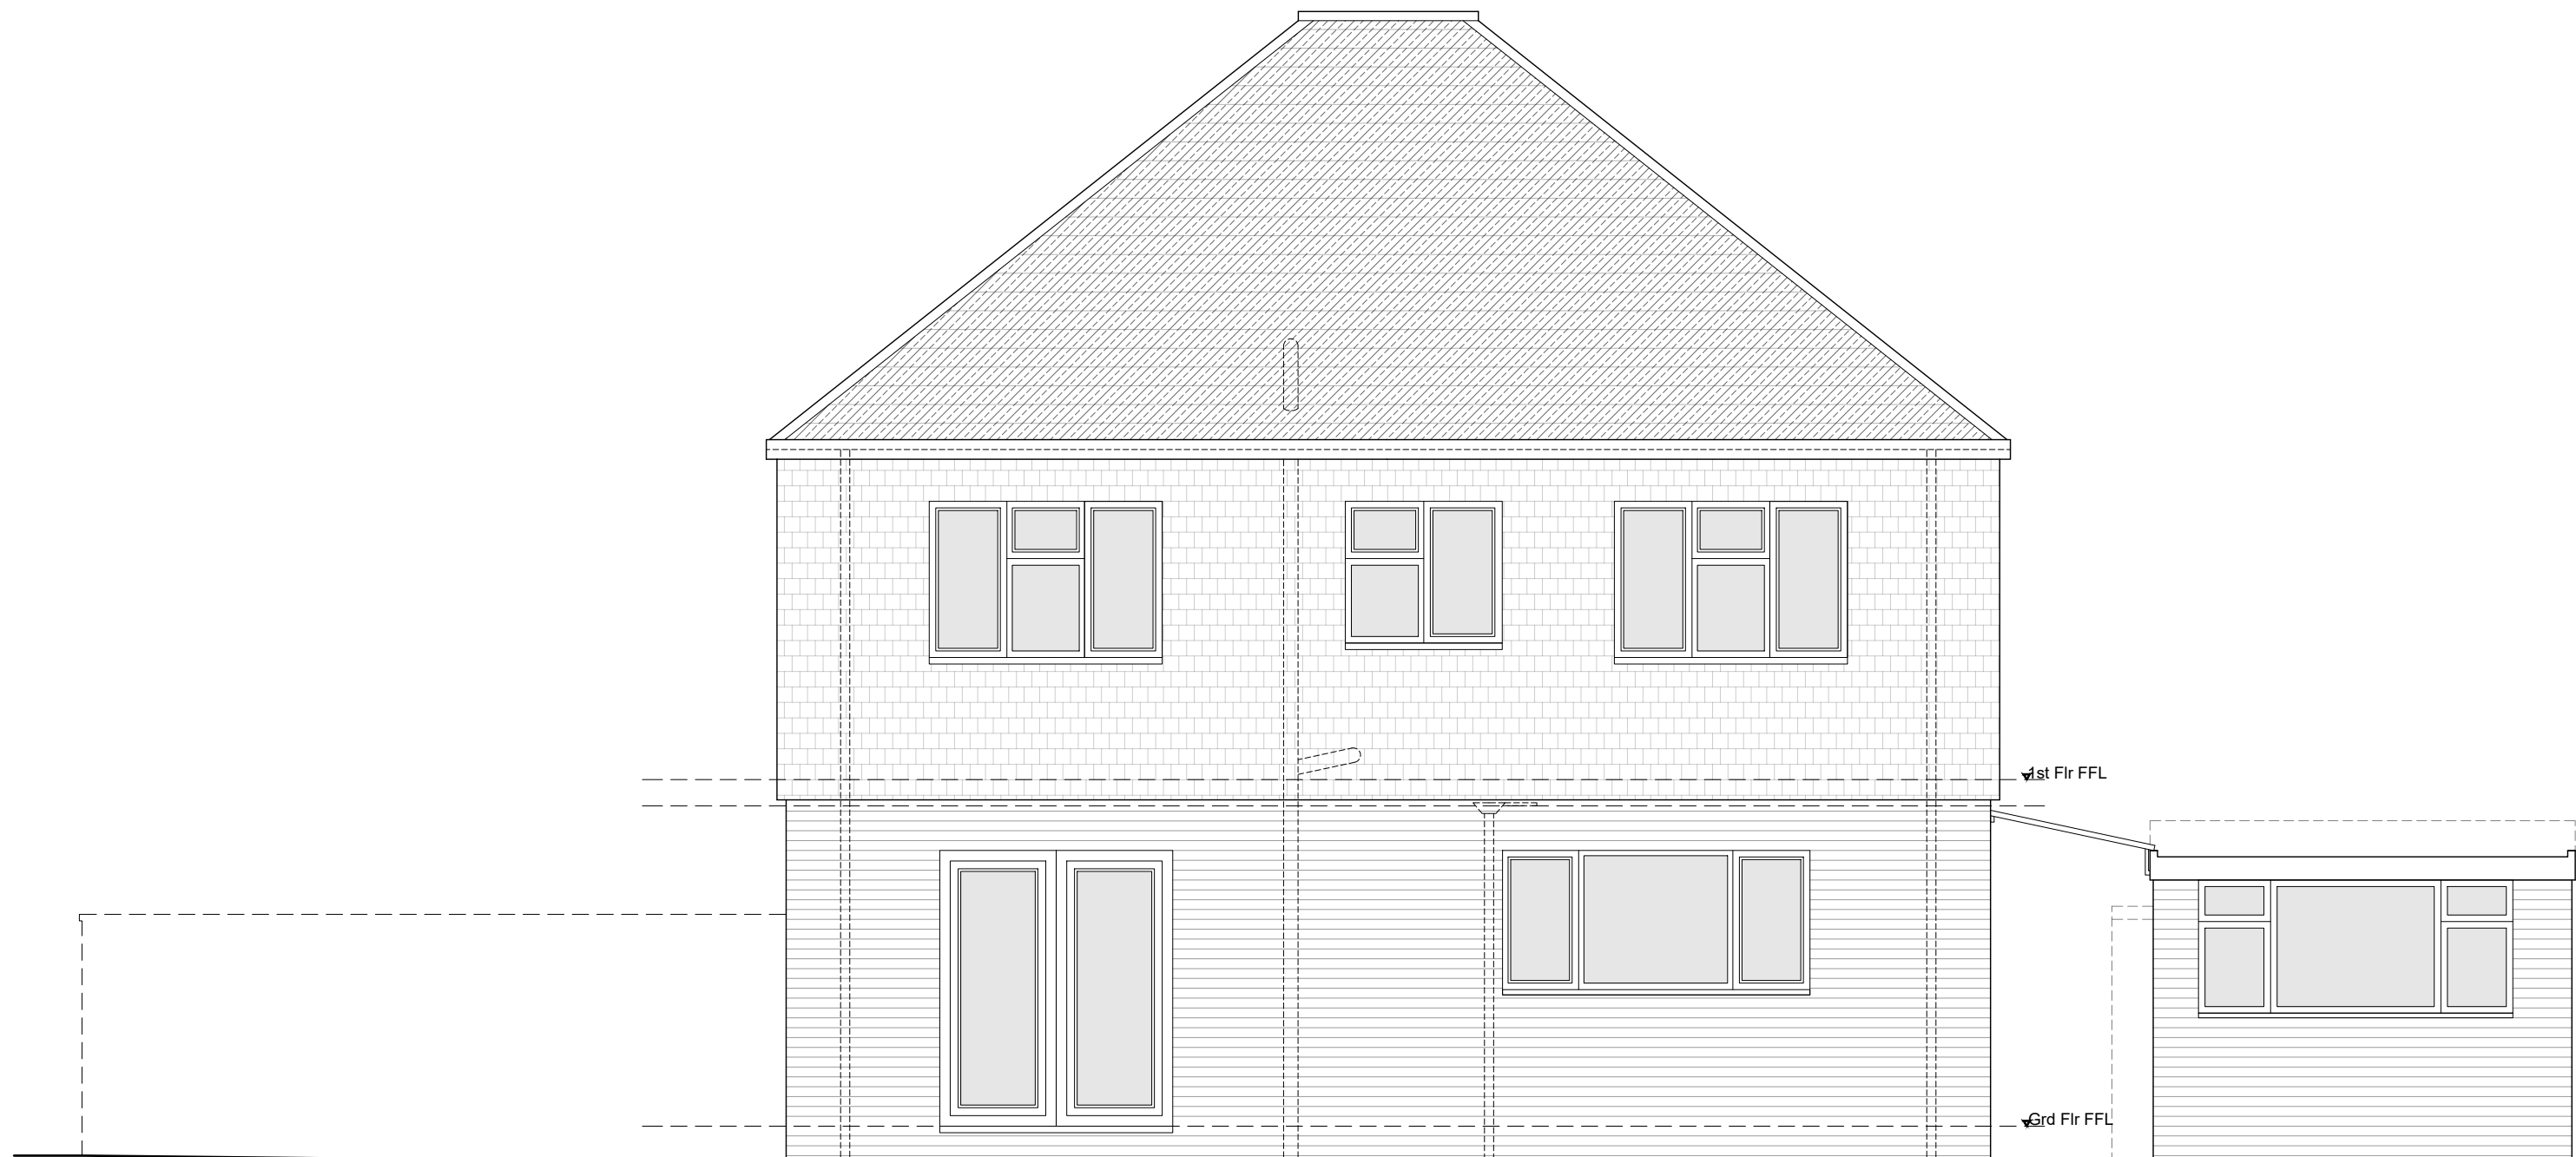


Legal Info

- ©Bucknall Design.
- Scales are for Planning Purposes only. Drawing not for construction. Contractors are not to scale from this drawing in either paper or digital form. Use written dimensions only. All dimensions are given in millimeters unless otherwise stated.
- All survey information by others. Check all dimensions on site. Site boundaries to be confirmed by client solicitors with reference to title deeds.
- This drawing is intended for use by the commissioning client only. BD do not assume any liability to any third party for the information herein.

EX 07 Existing Rear Elevation

1:50

 

- 00/00/00
First Issue

XX

JOB TITLE

16 Court Lodge, Shorne,
Gravesend DA12 3EQ

DWG TITLE

Existing Rear Elevation

DATE

CHECKED BY

01/04/25

TB

DWG NO.

REV. STATUS

1075[EX]07

Preliminary

A3

©BUCKNALL DESIGN
Do not scale this drawing. All dimensions to be checked on site.



Architect
RIBA Chartered Practice

bucknalldesign.co.uk
tom@bucknalldesign.co.uk