


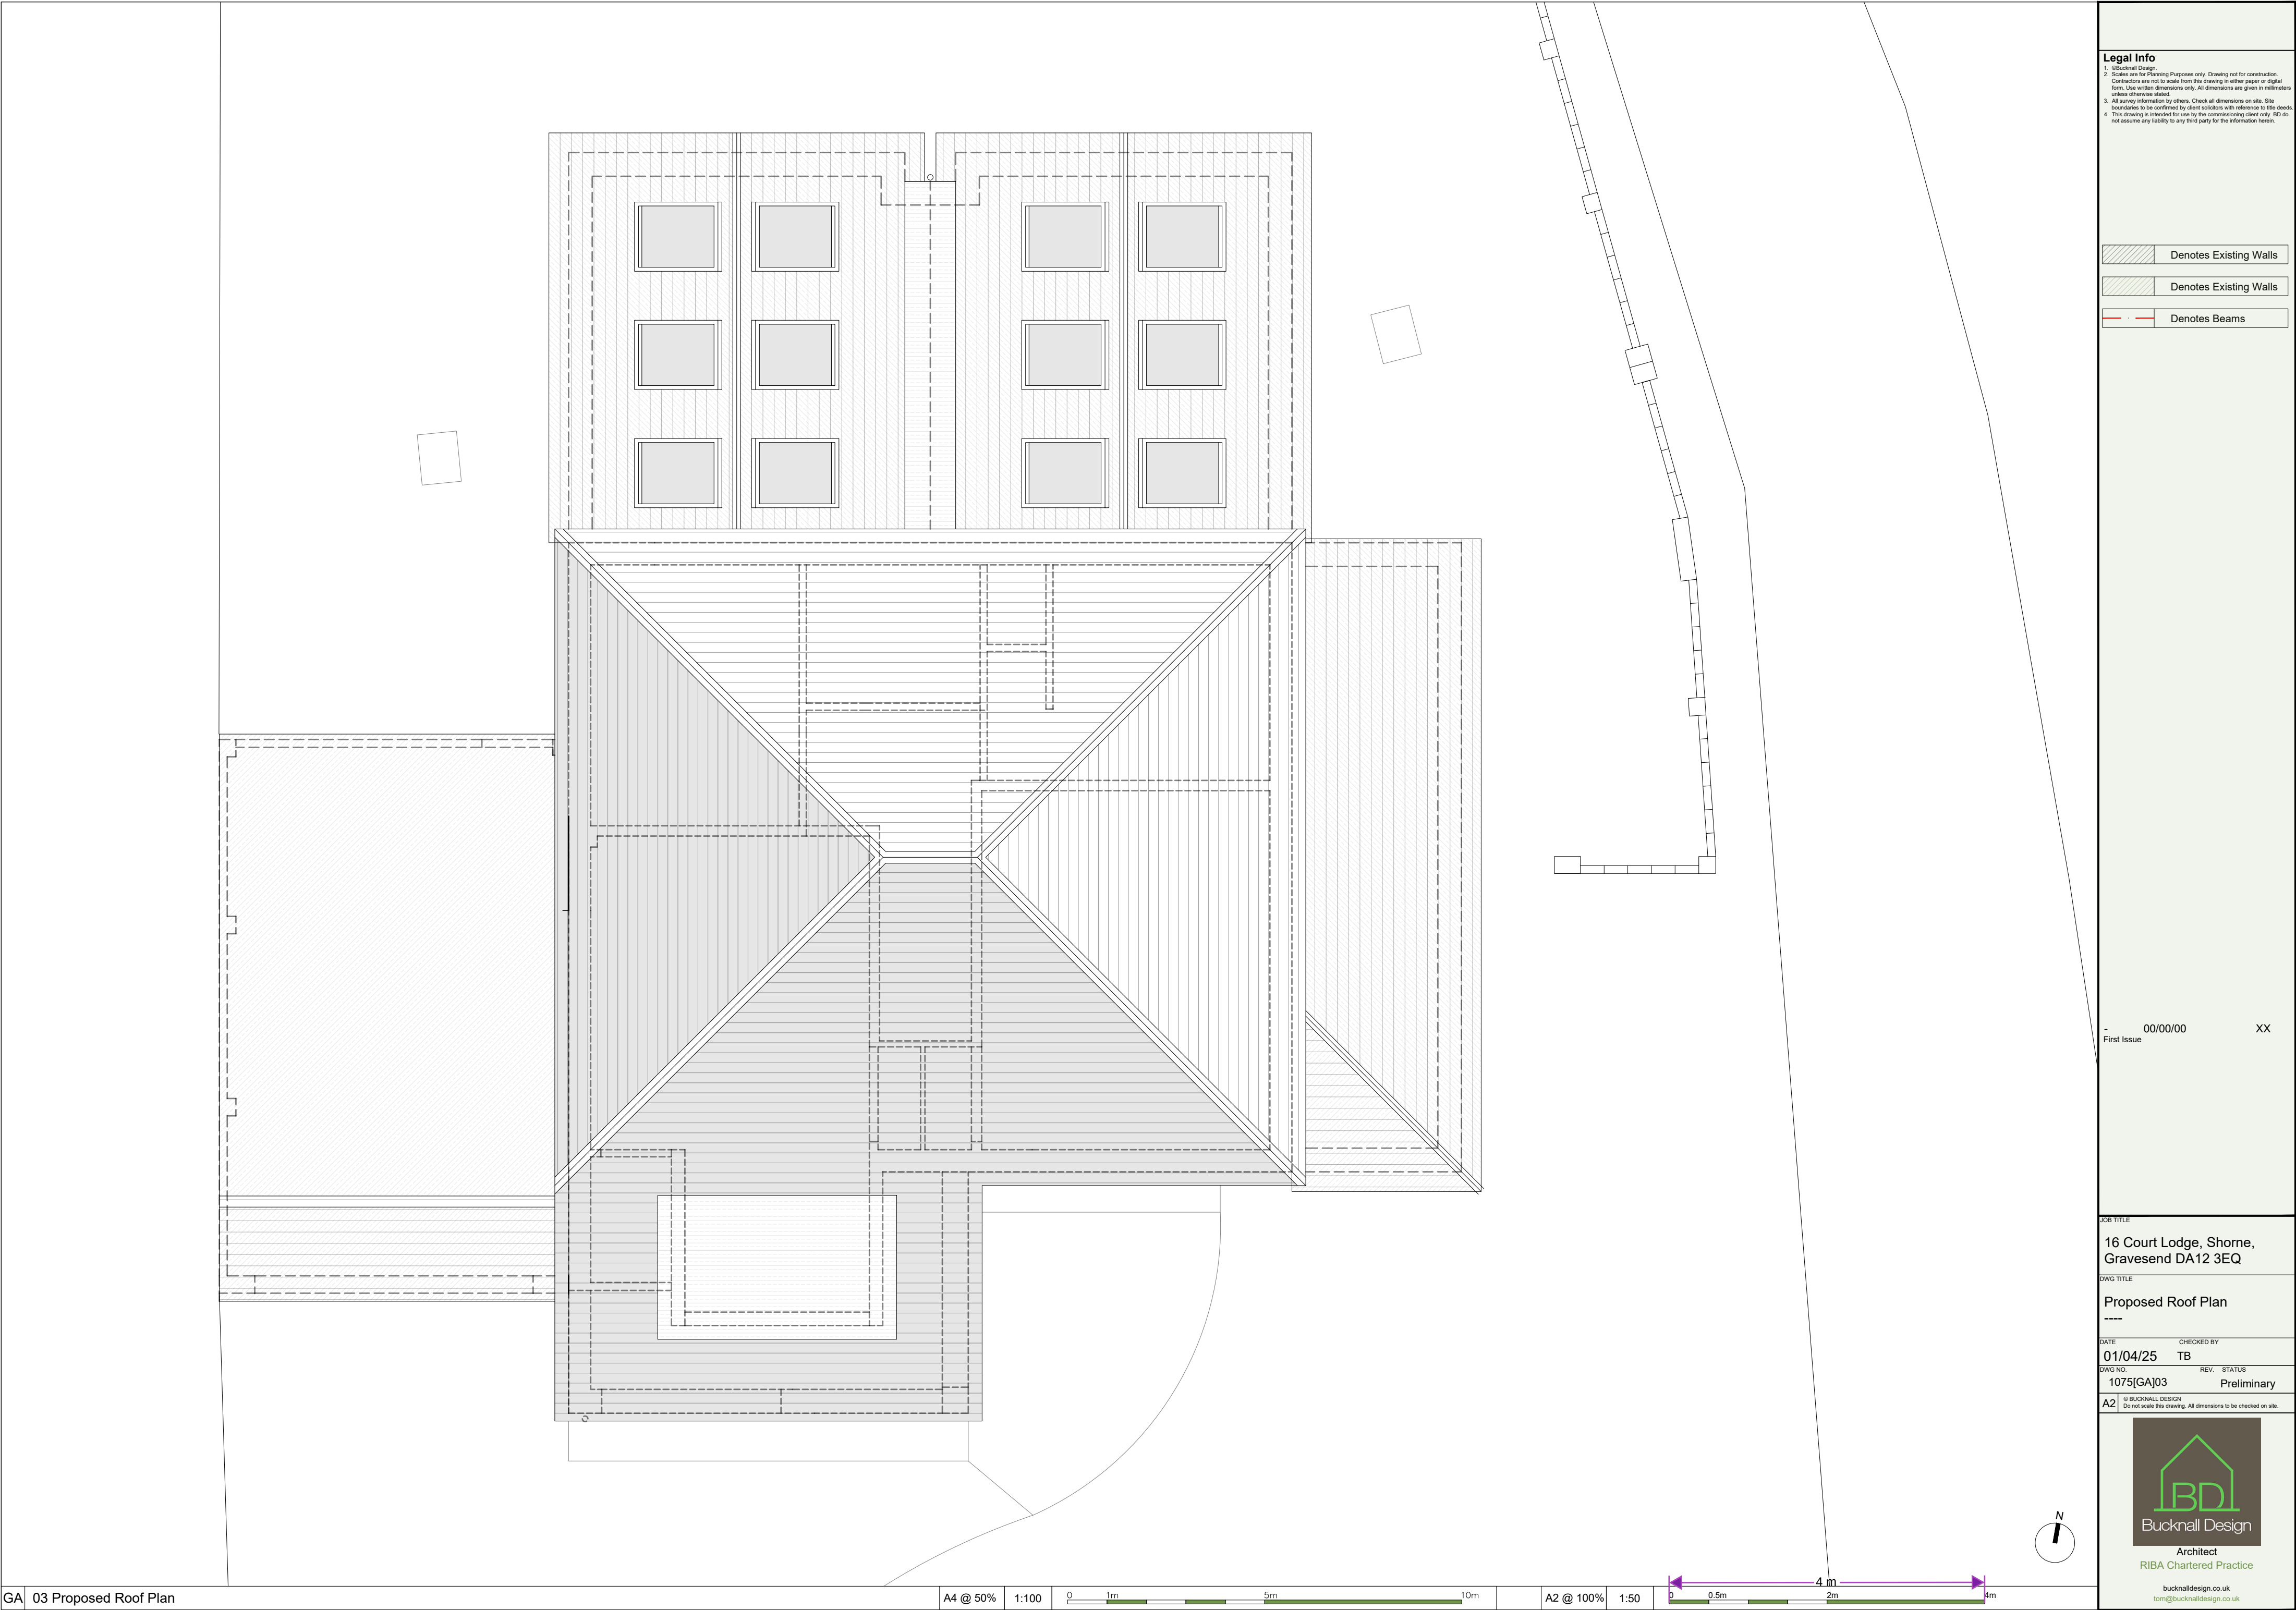

Legal Info
1. ©Bucknall Design.
2. Scales are for Planning Purposes only. Drawing not for construction. Contractors are not to scale from this drawing in either paper or digital form. Use written dimensions only. All dimensions are given in millimetres unless otherwise stated.
3. All survey information by others. Check all dimensions on site. Site boundaries to be confirmed by client solicitors with reference to title deeds.
4. This drawing is intended for use by the commissioning client only. BD do not assume any liability to any third party for the information herein.

Denotes Existing Walls

Denotes Existing Walls

Denotes Beams

00/00/00 XX
First Issue

JOB TITLE
16 Court Lodge, Shorne,
Gravesend DA12 3EQ

DWG TITLE
Proposed Roof Plan

DATE 01/04/25 CHECKED BY TB

DWG NO. 1075[GA]03 REV. STATUS Preliminary

A2 © BUCKNALL DESIGN Do not scale this drawing. All dimensions to be checked on site.



Architect
RIBA Chartered Practice

bucknalldesign.co.uk
tom@bucknalldesign.co.uk