


Partywall



Proposed Front Elevation

Proposed Porch in fill

Partywall

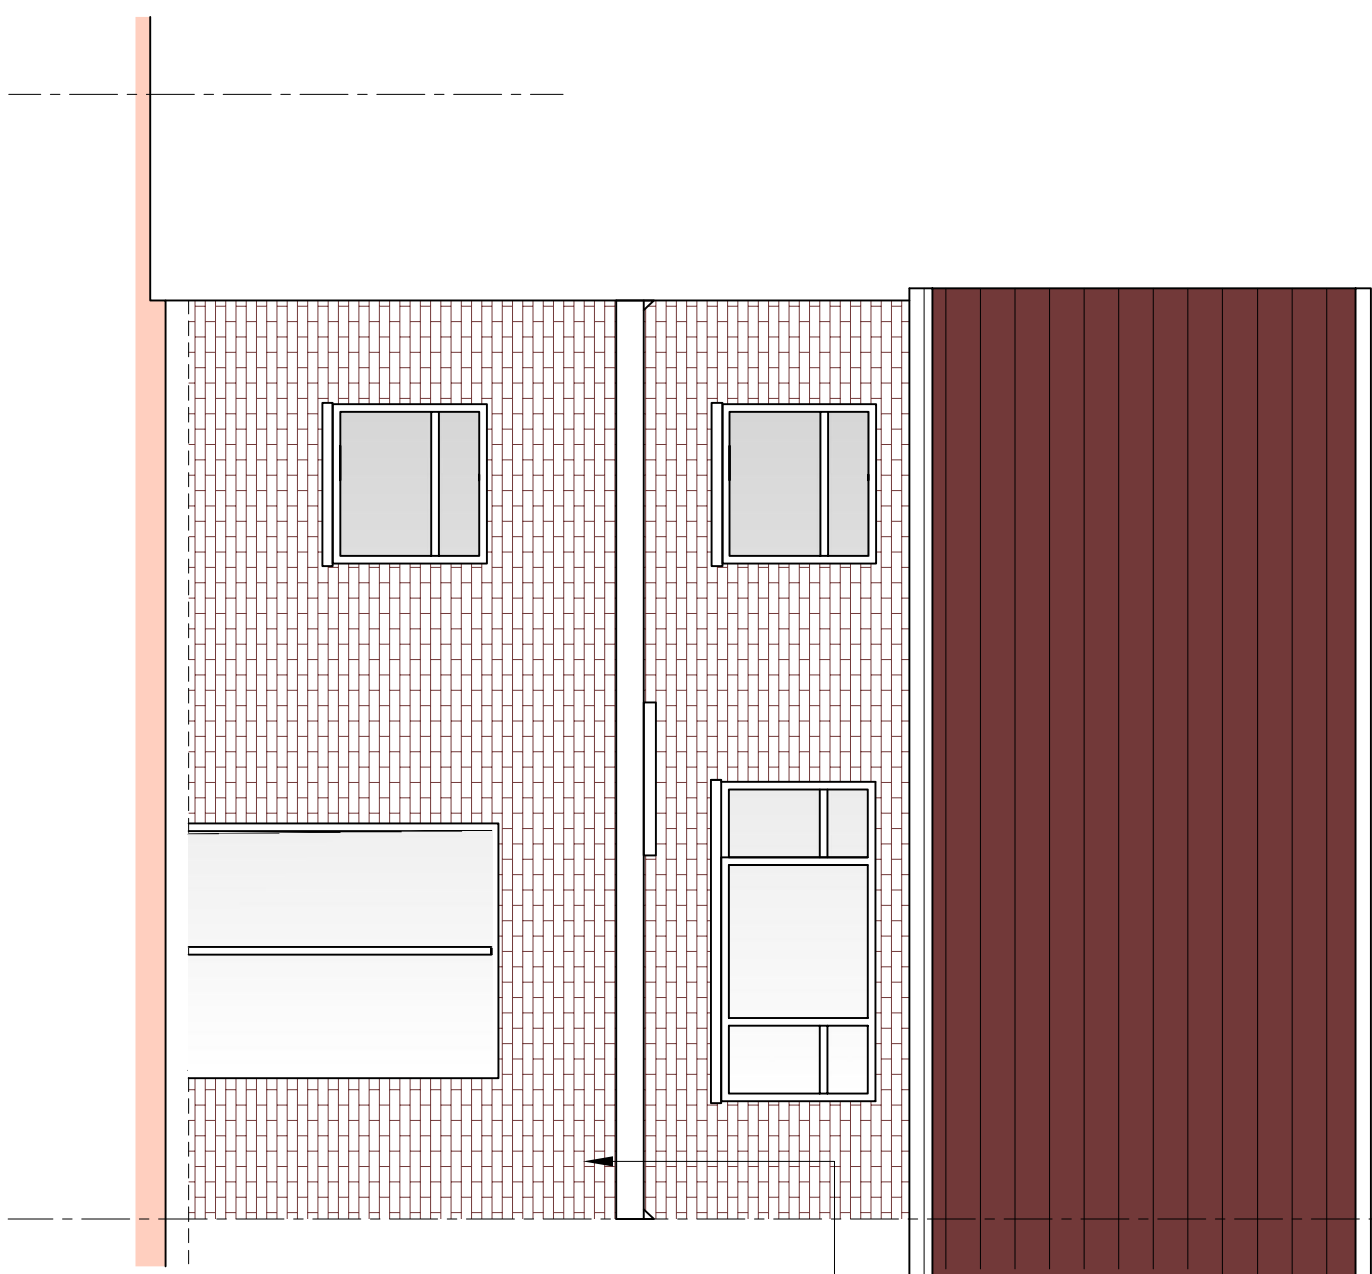


Proposed Rear Elevation


3000

2500


Typical Side Elevations

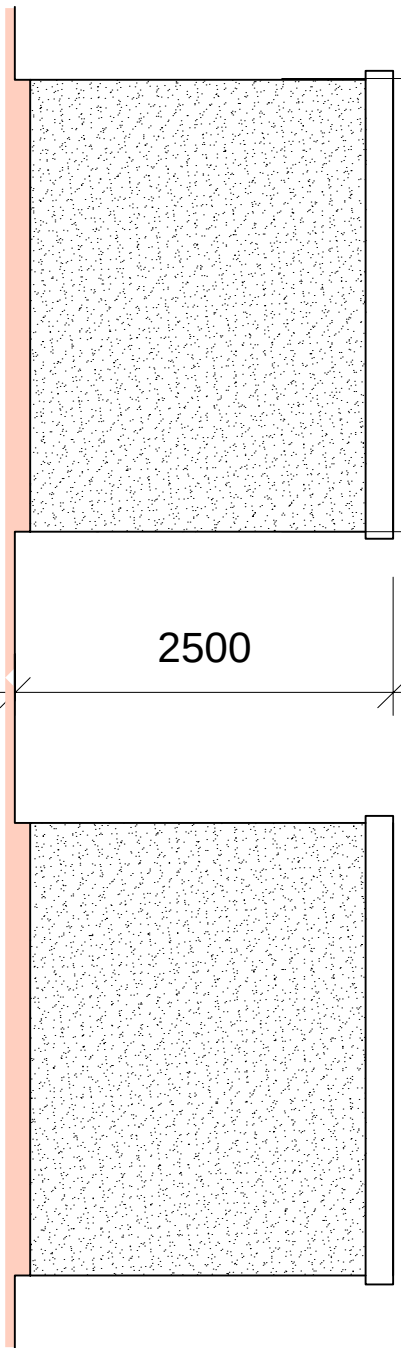


Single storey
rear extension

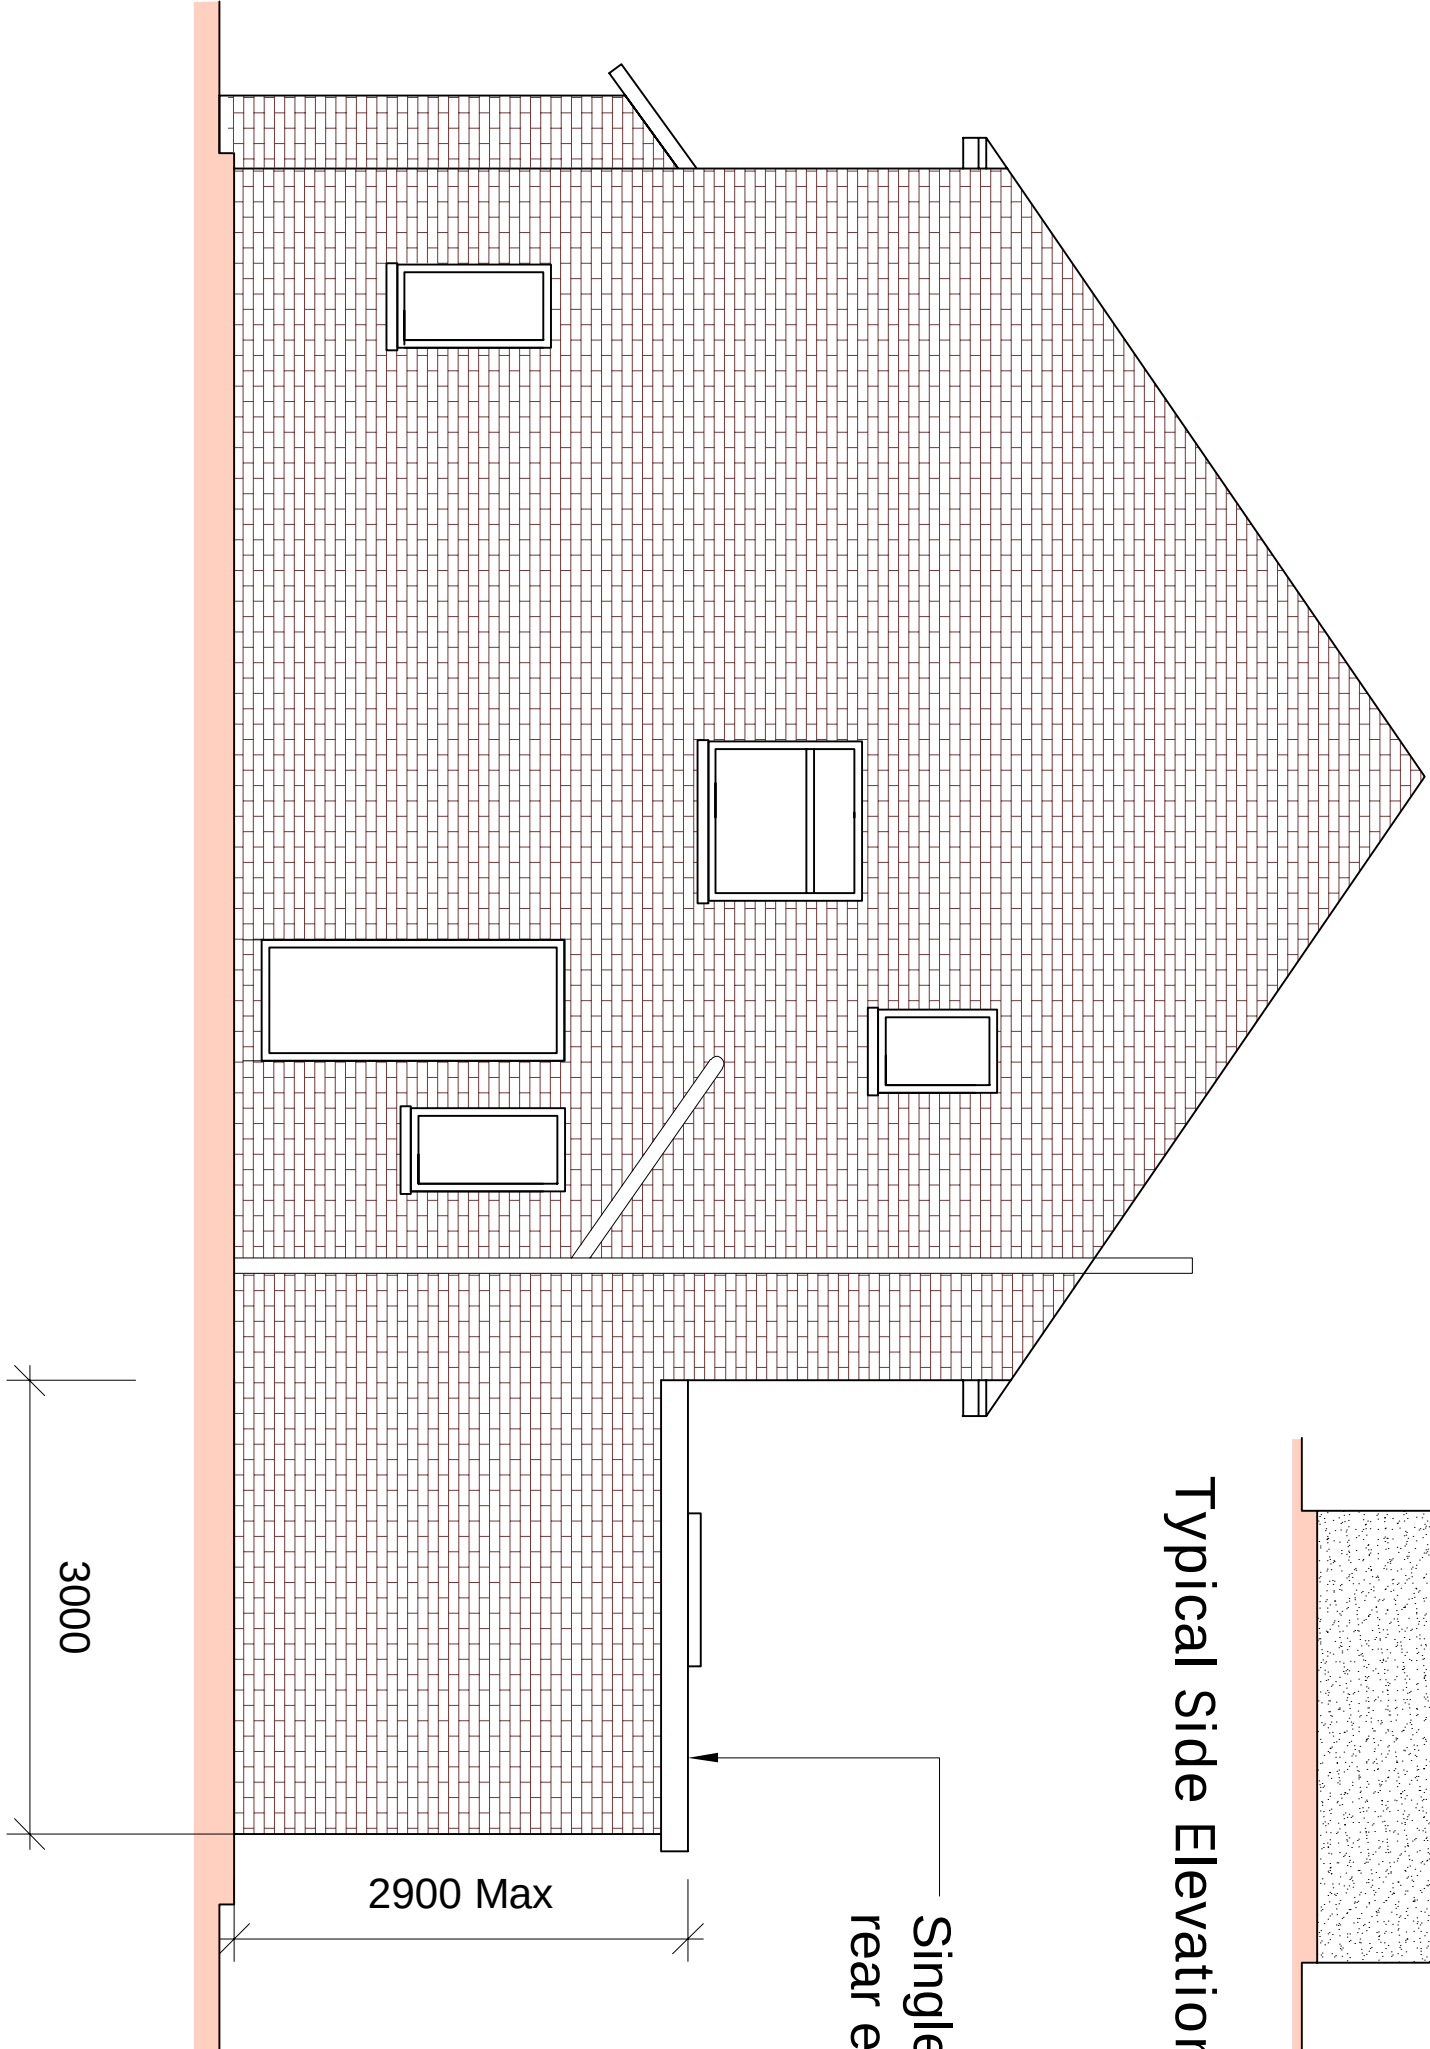

Proposed Rear Elevation

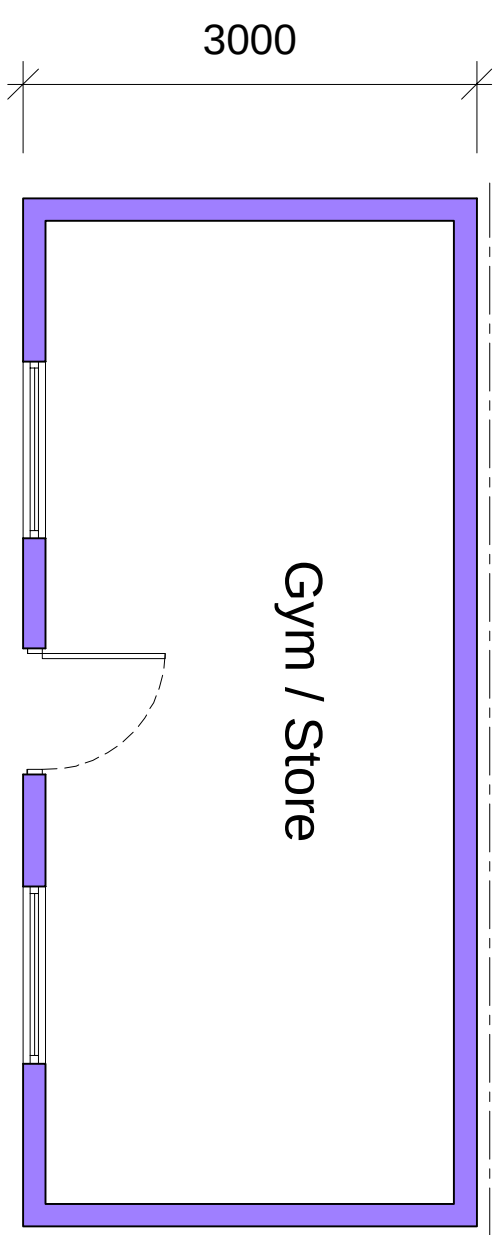


Plan of rear outbuilding

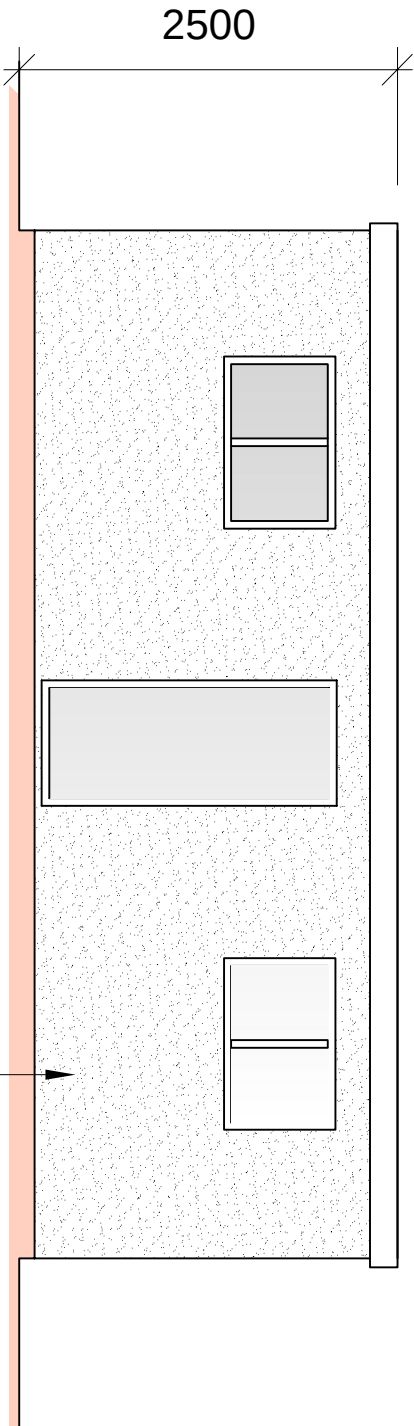


Front Elevation


Render / Paint Finish

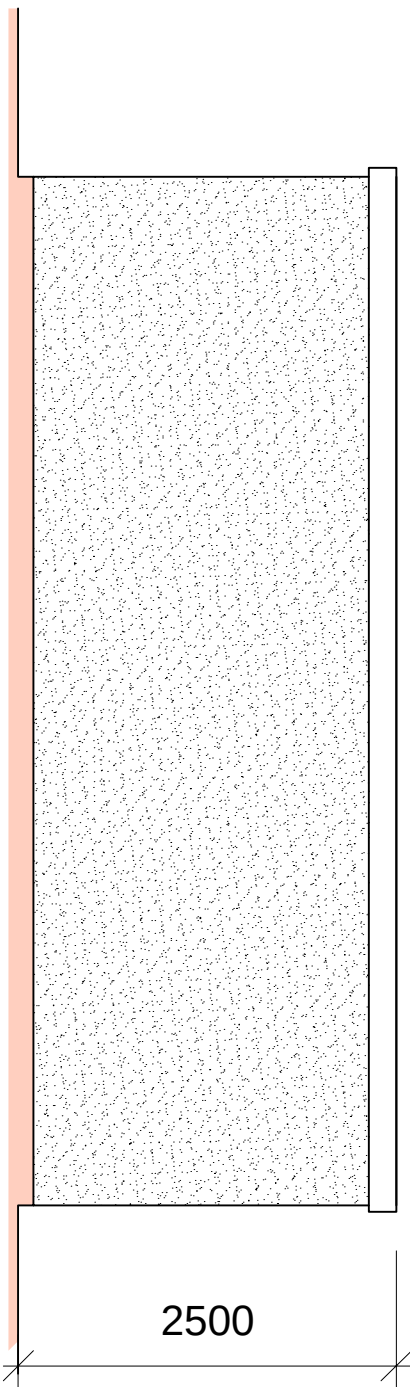

Rear Elevation

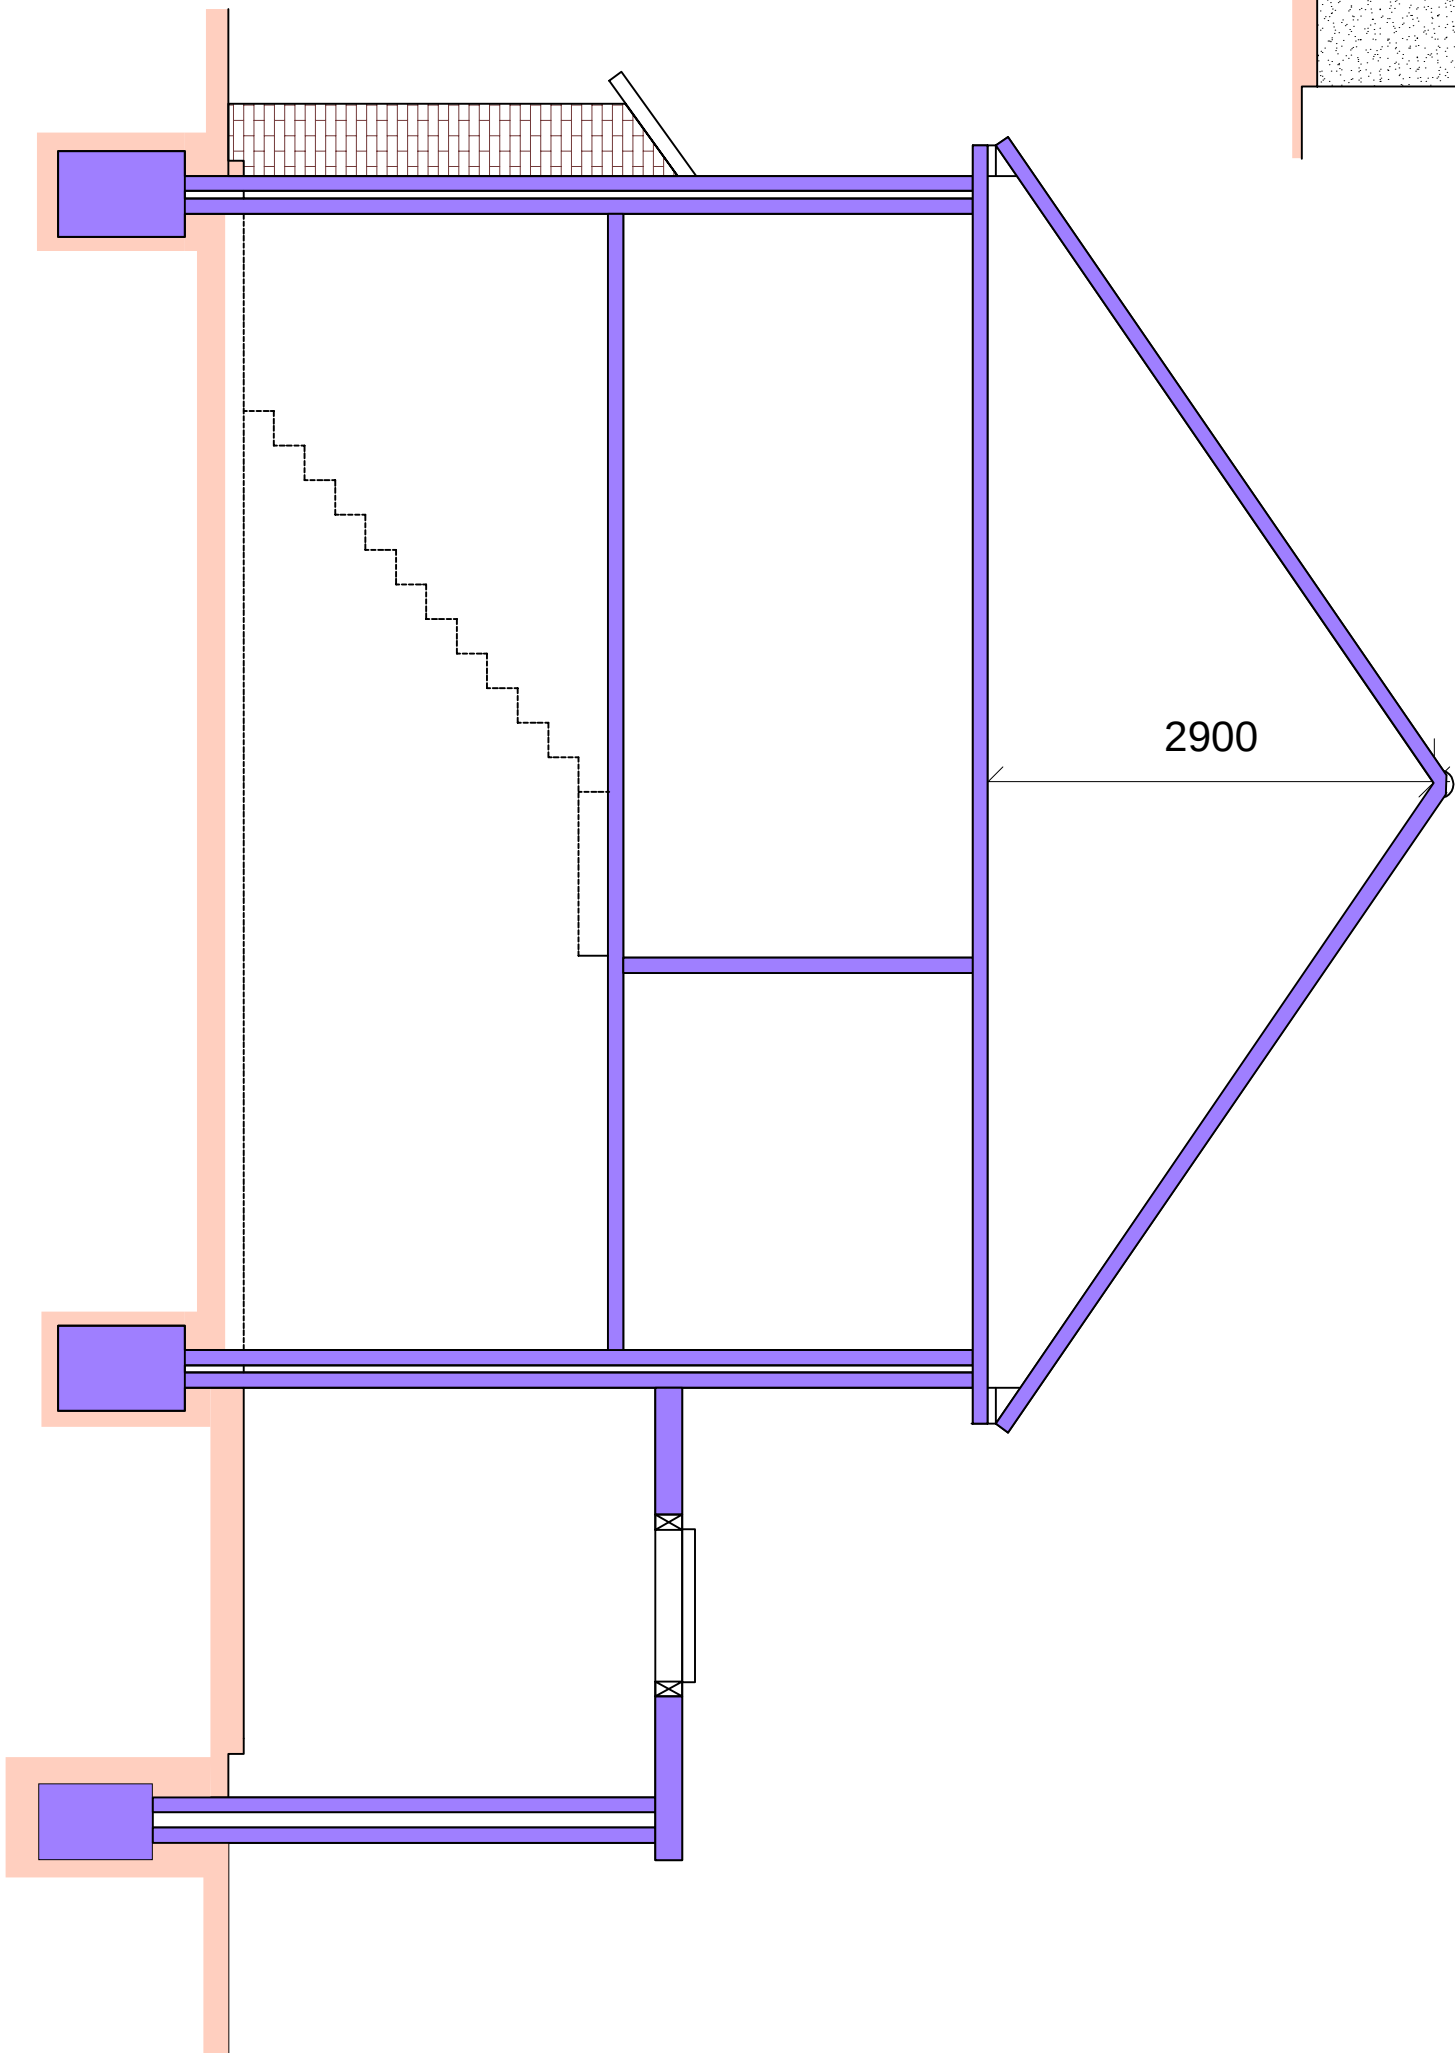


Proposed Section A-A

 

Permitted
Development

PI	59420 TO PLANNING	XJ.O4.23 MC	
Rev		Date	

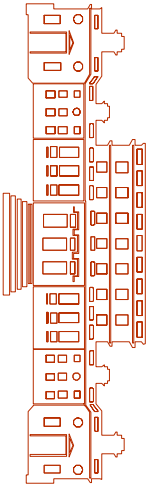

designer plans ltd
Structural & Architectural Solutions
9A THE PINNACLE - 160 HIGH ROAD - CHADWELL HEATH RM6 6PN
07940121222

Job file

11 Osney Way Gravesend DA12 2NB

Drawing title

Proposed Elevations

Scale	Date		
1:100 @ A1			
Job No.	Dwg No.	Rev	
51-1000-989	S06	P1	