

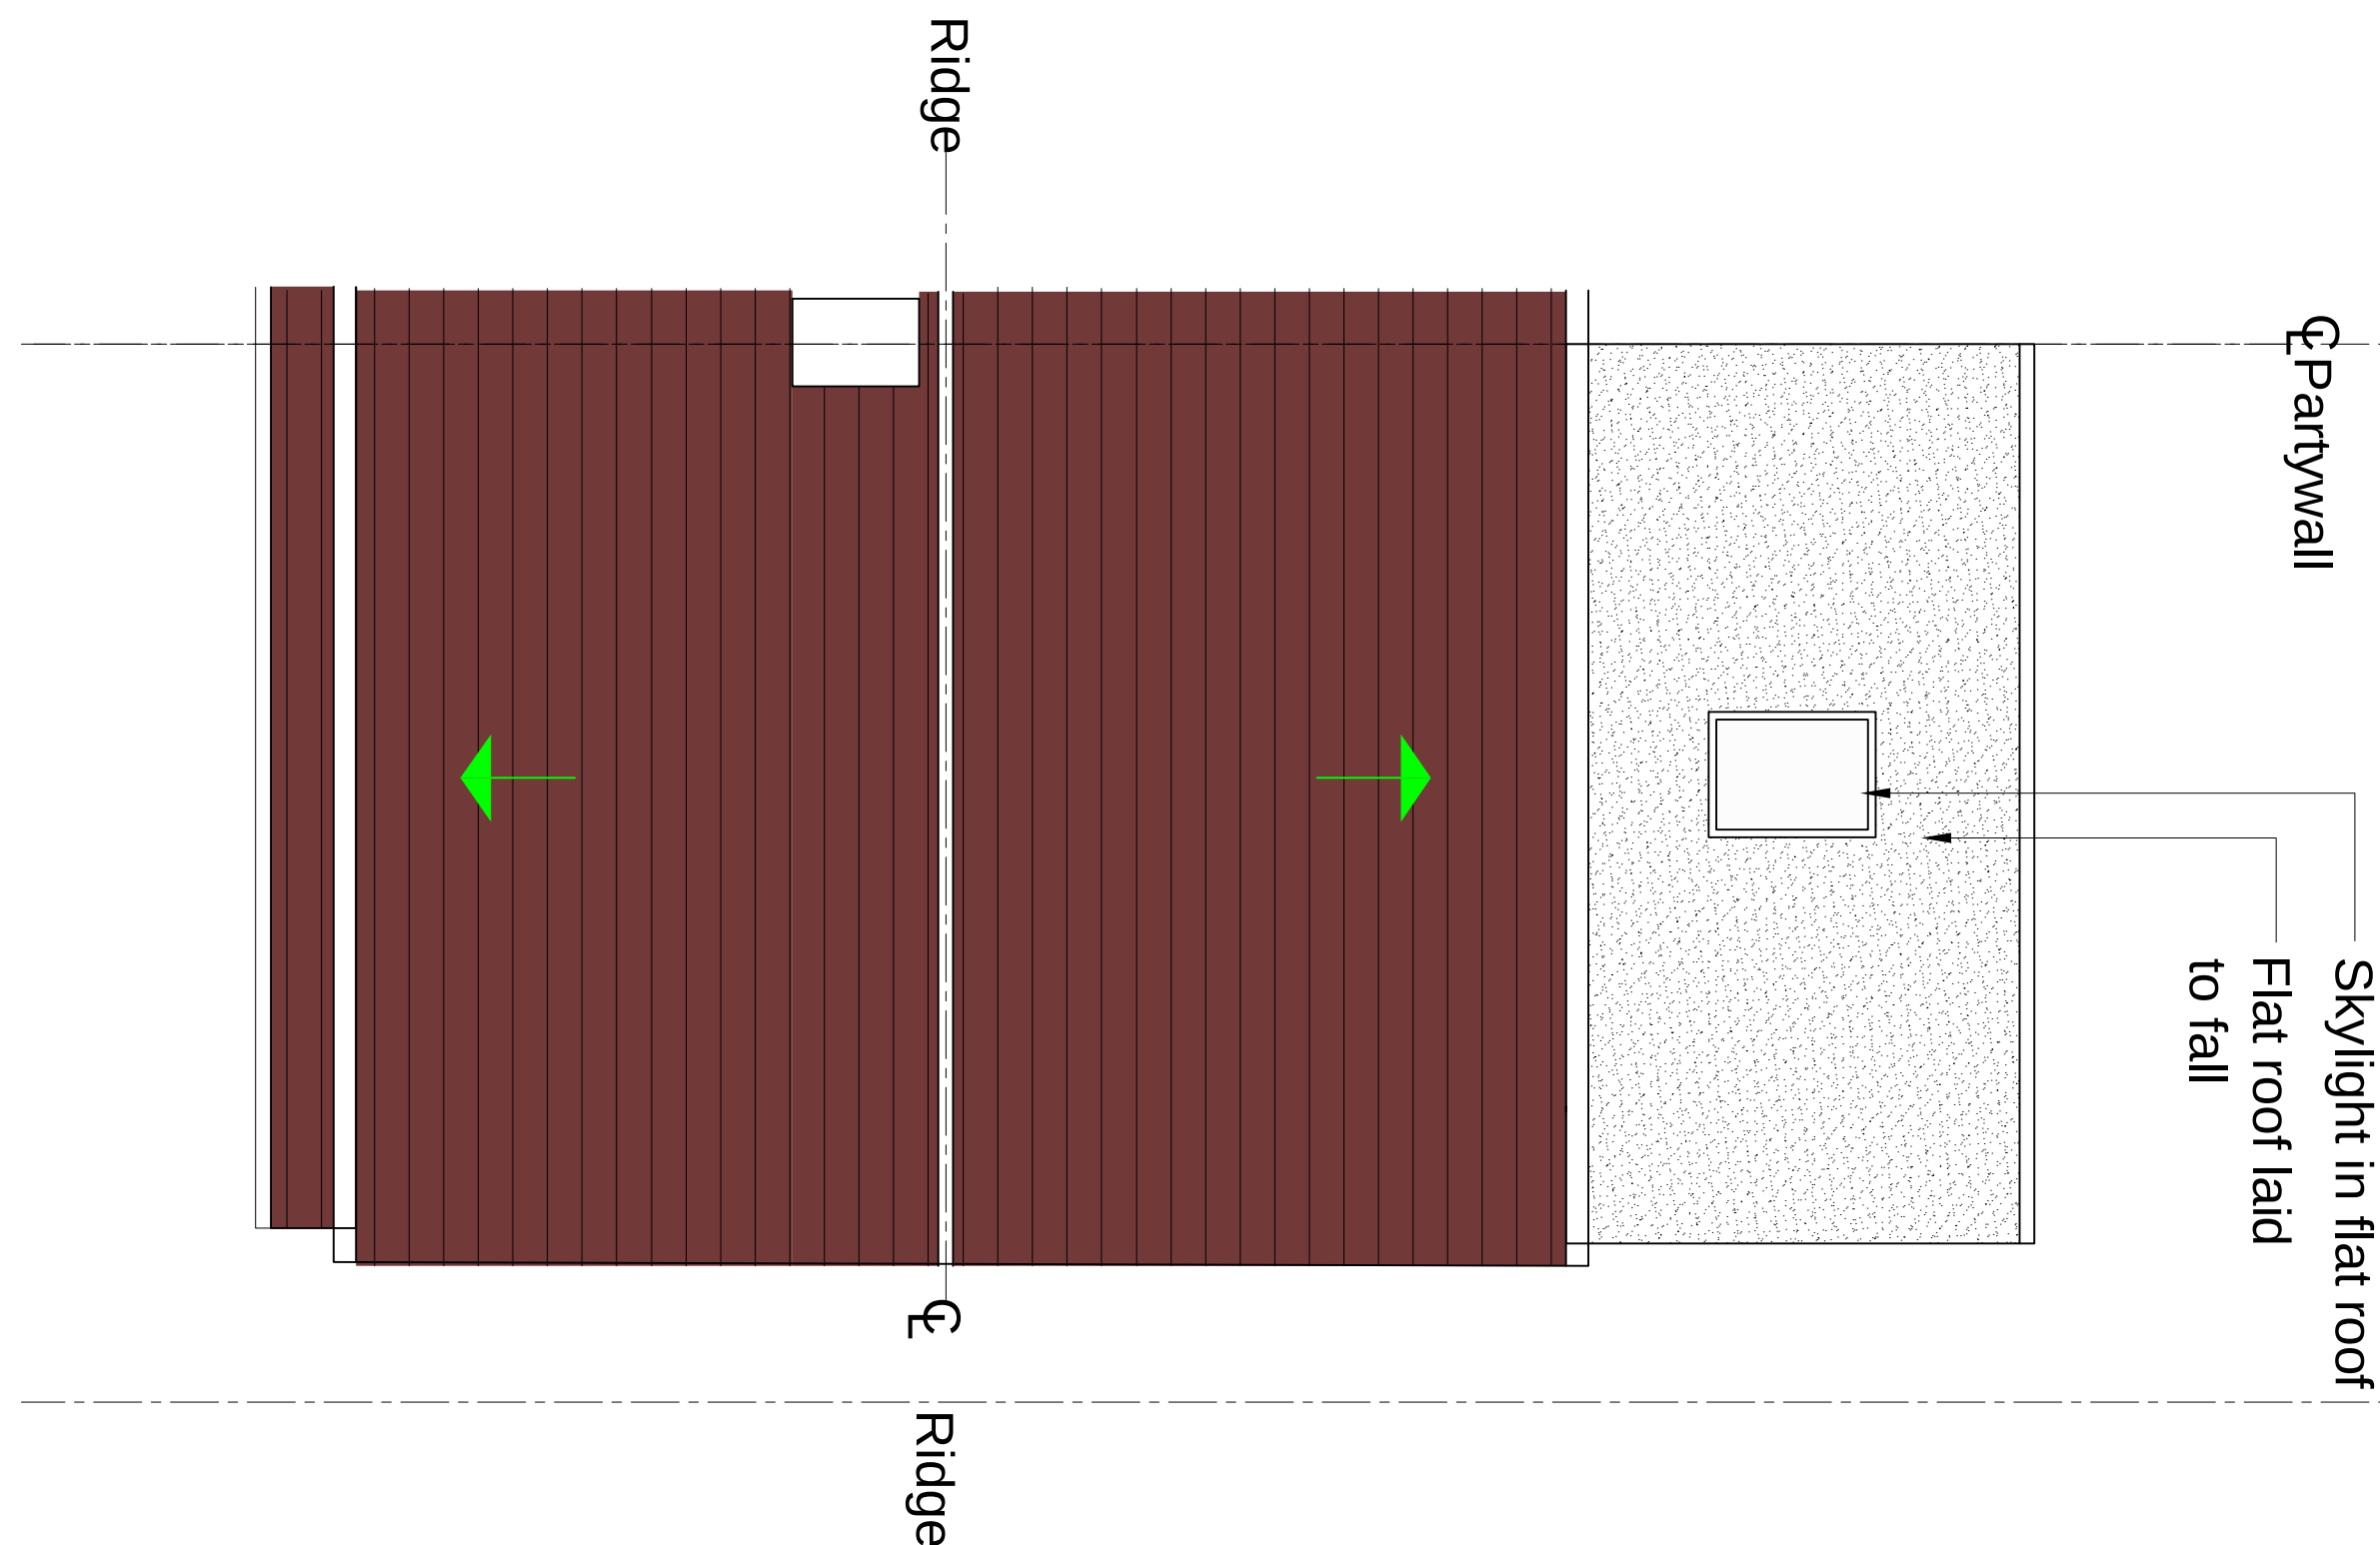
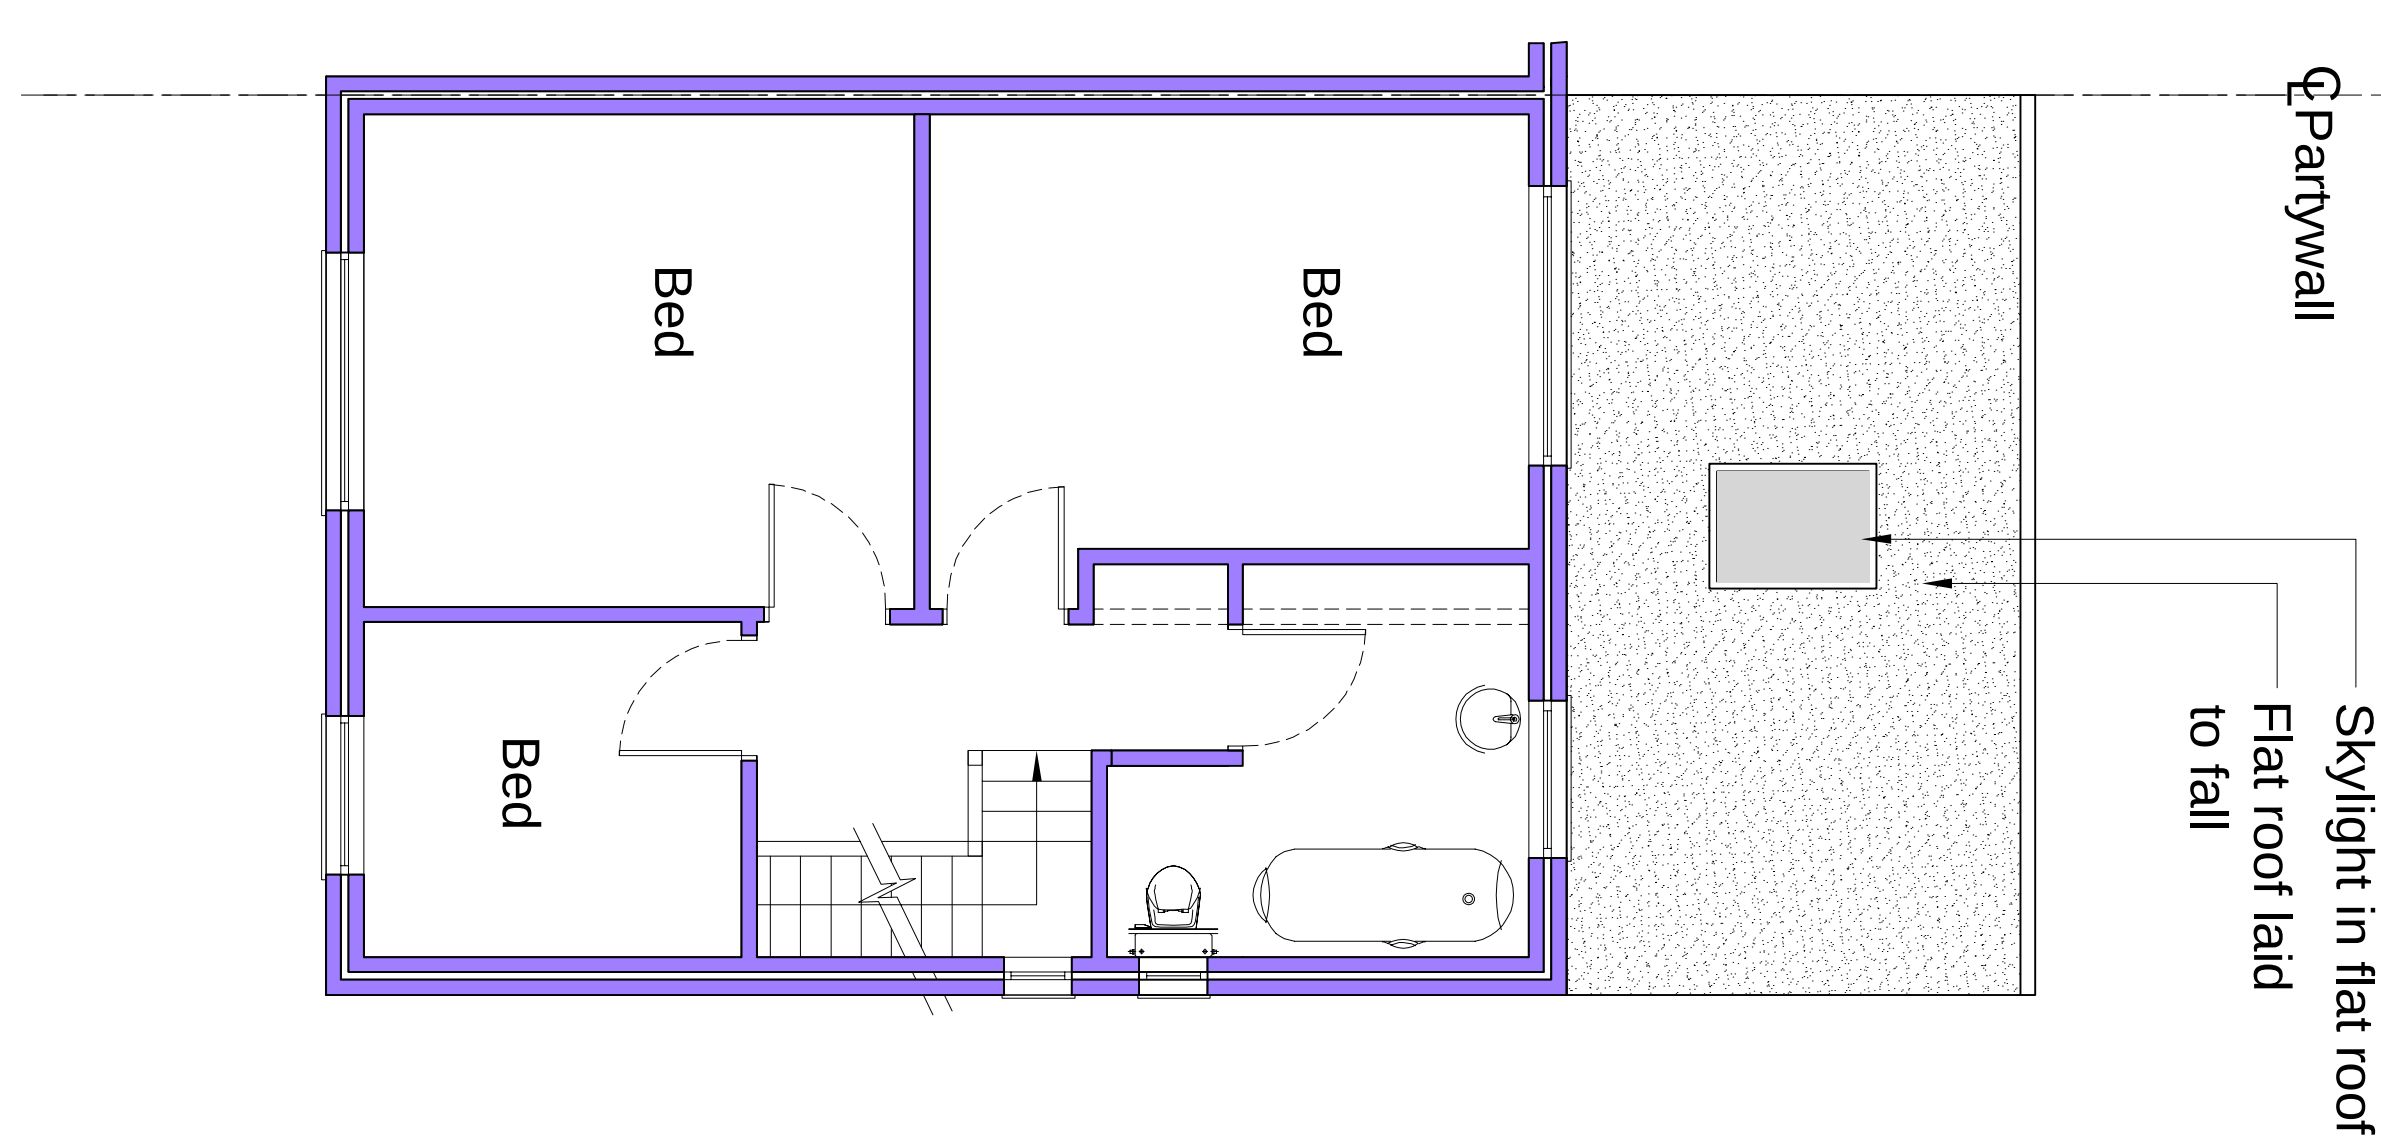
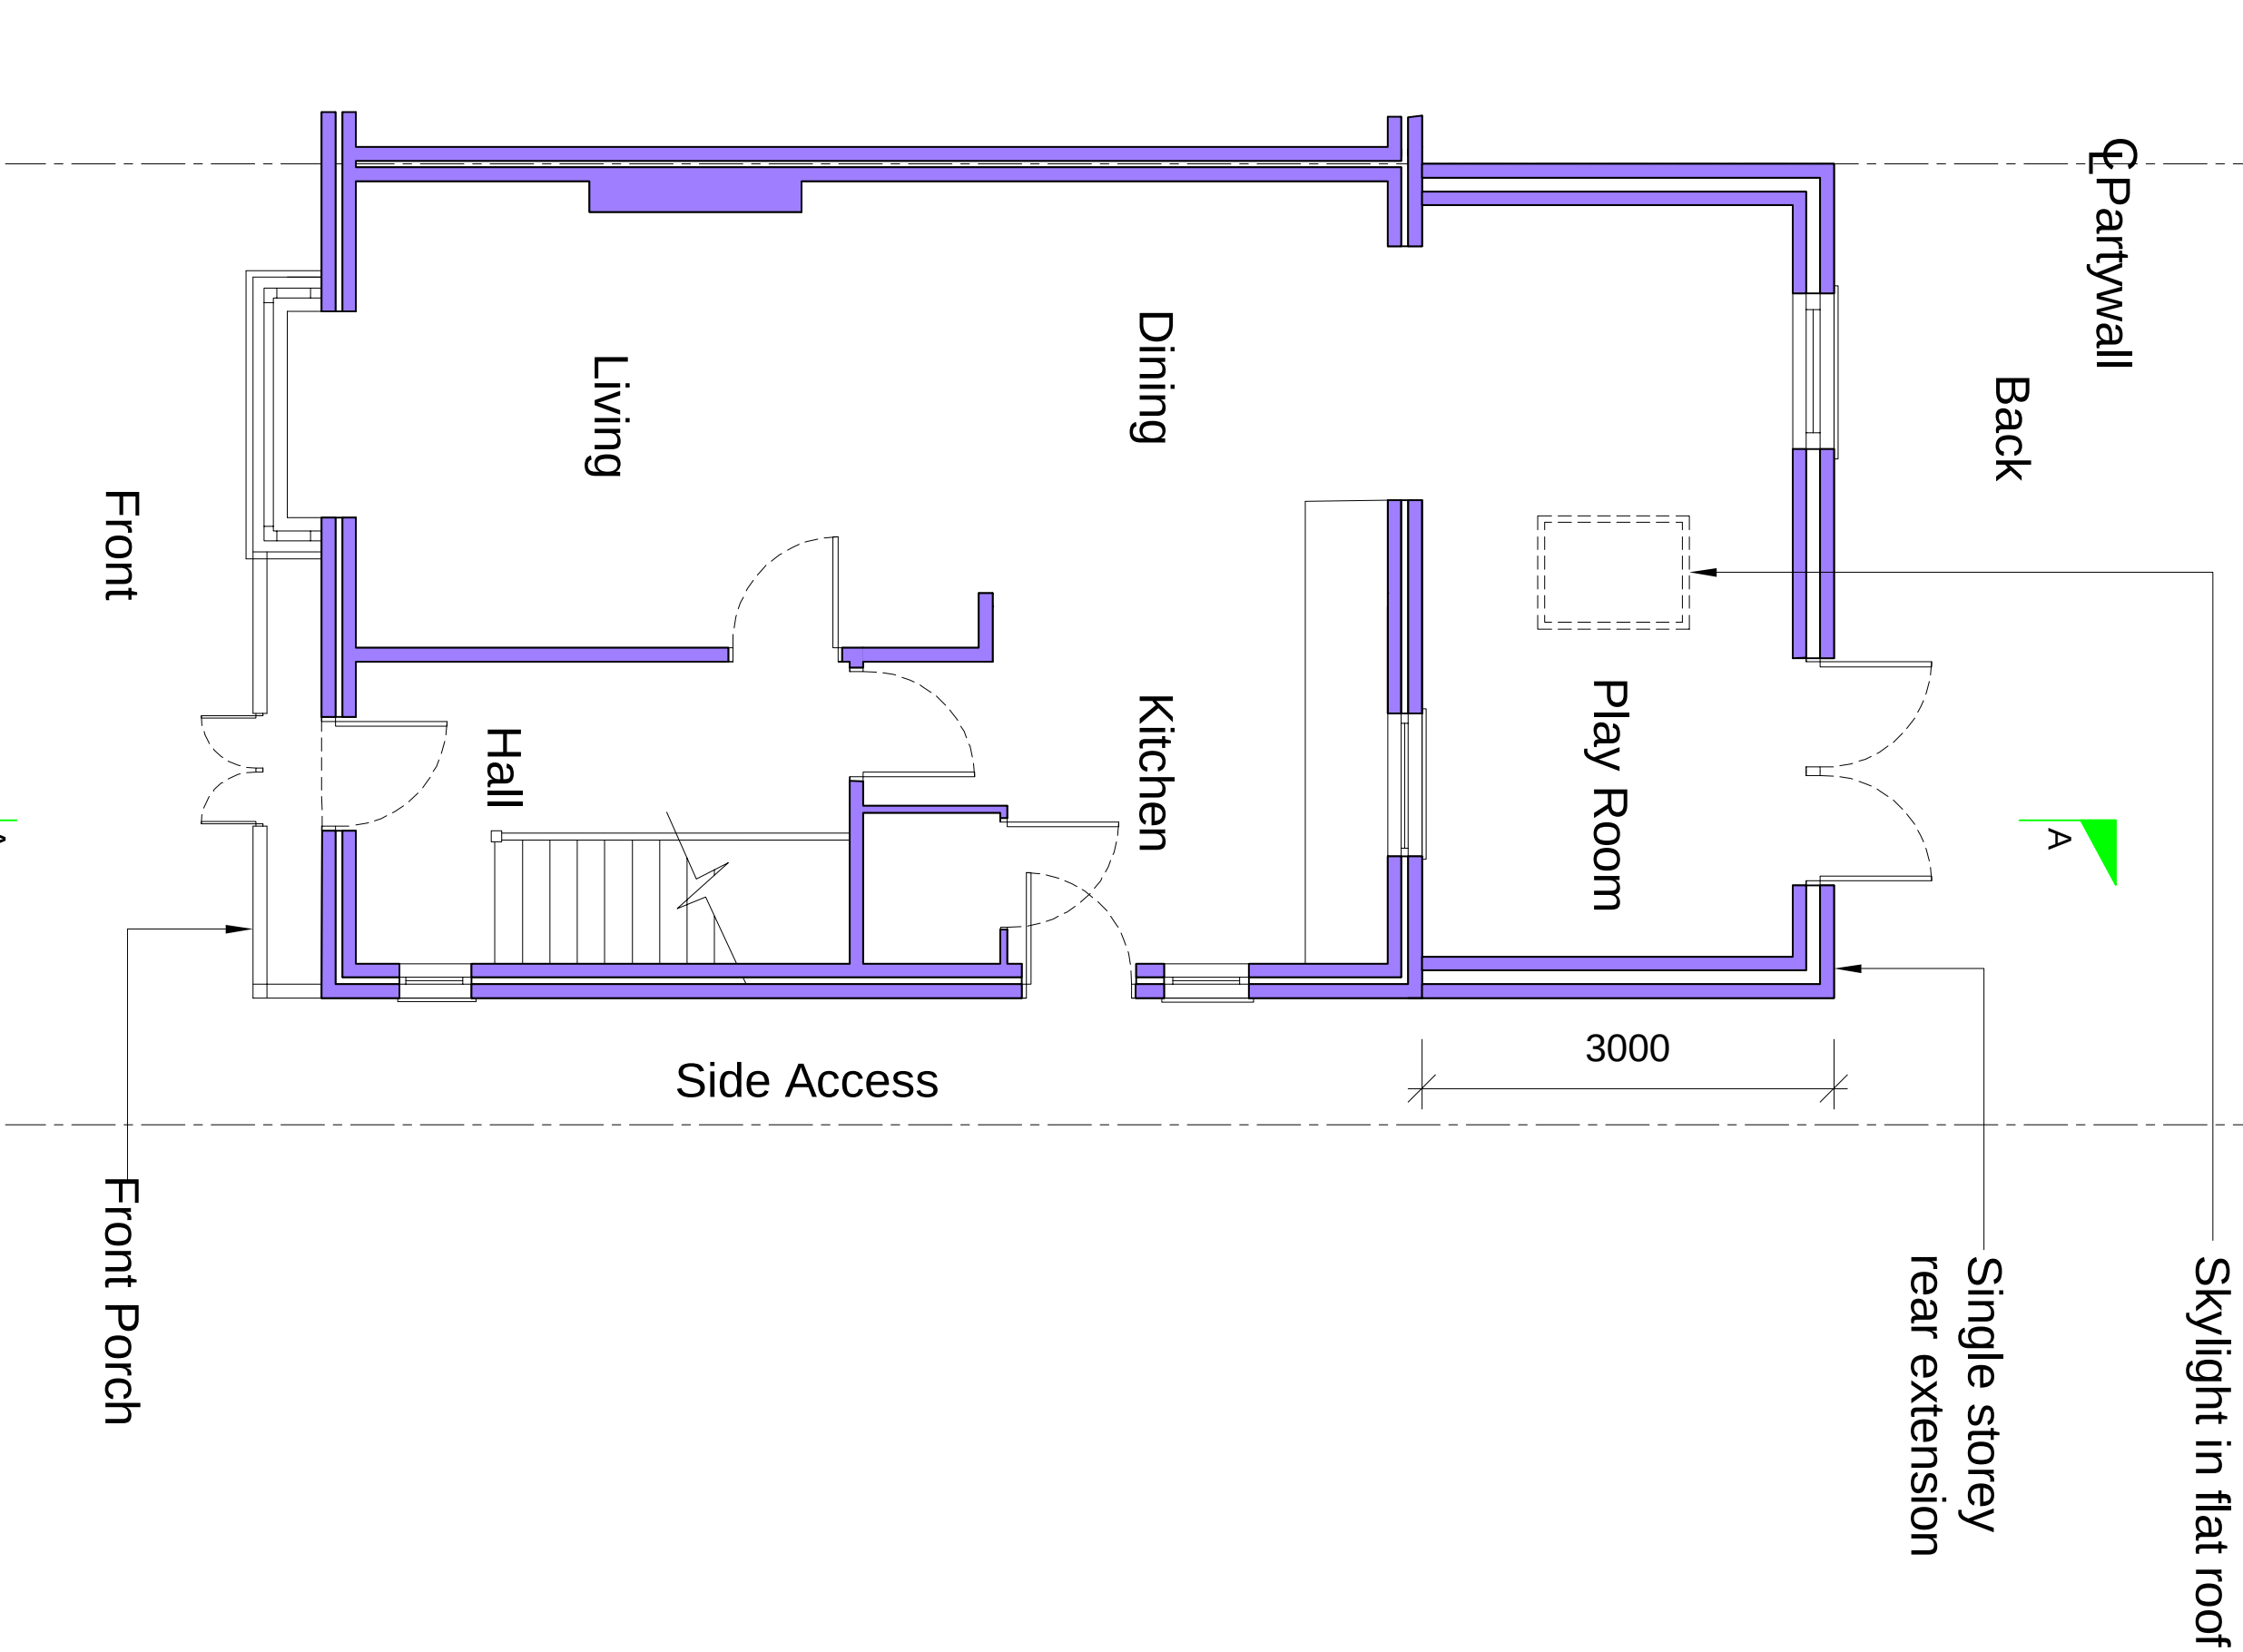
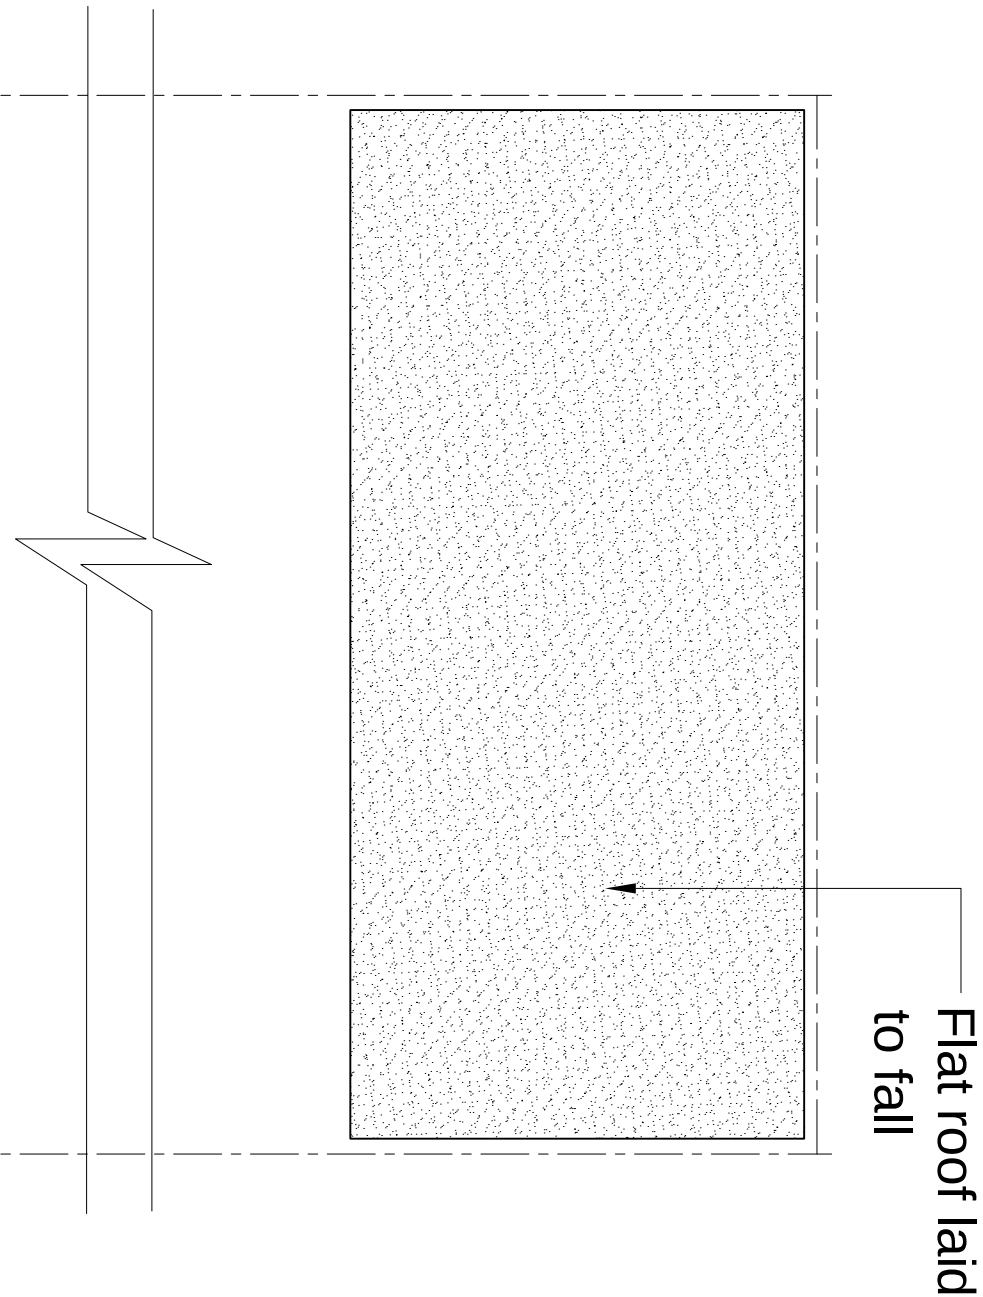
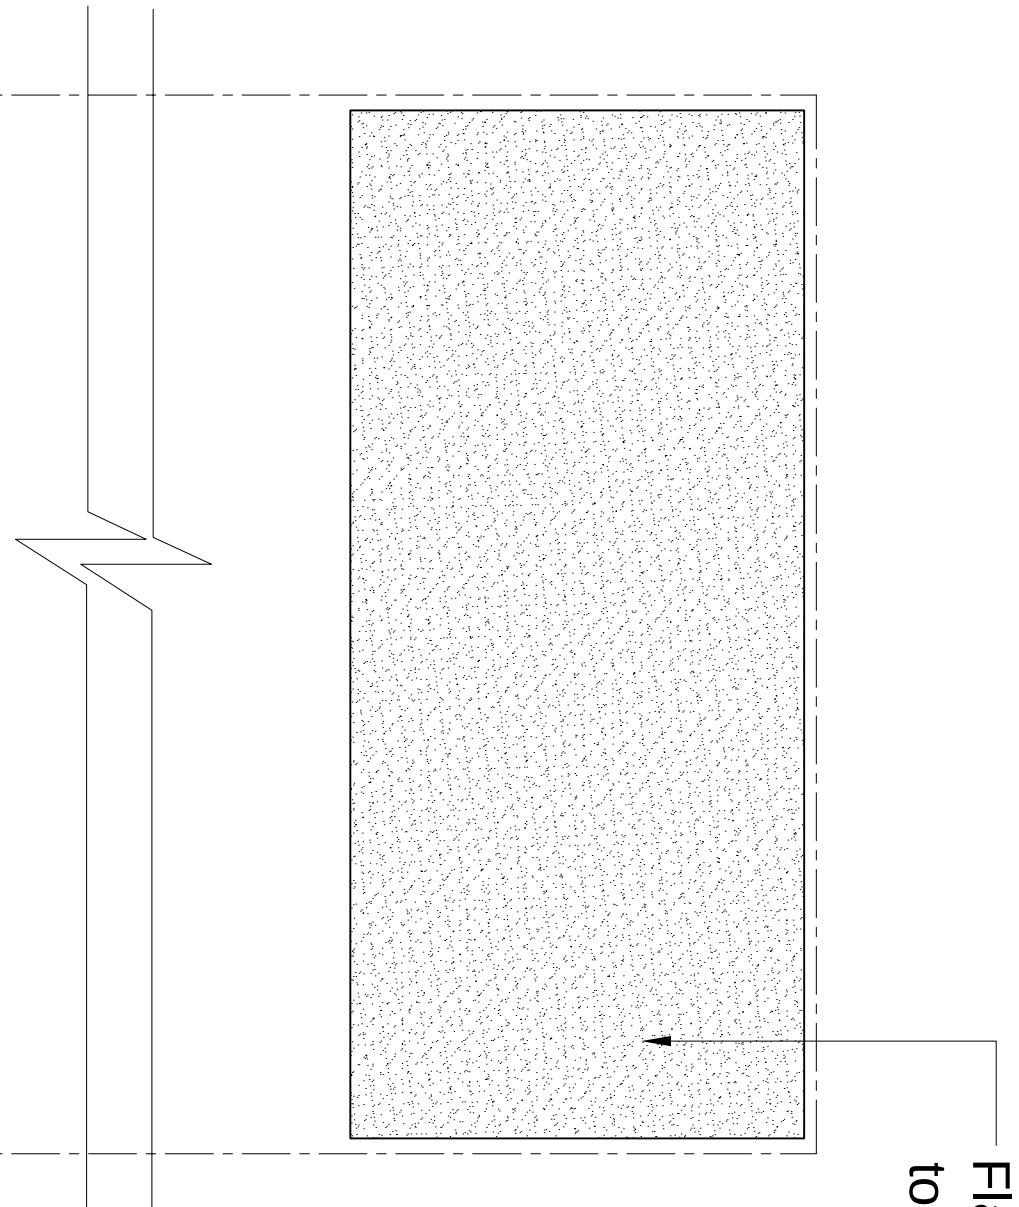


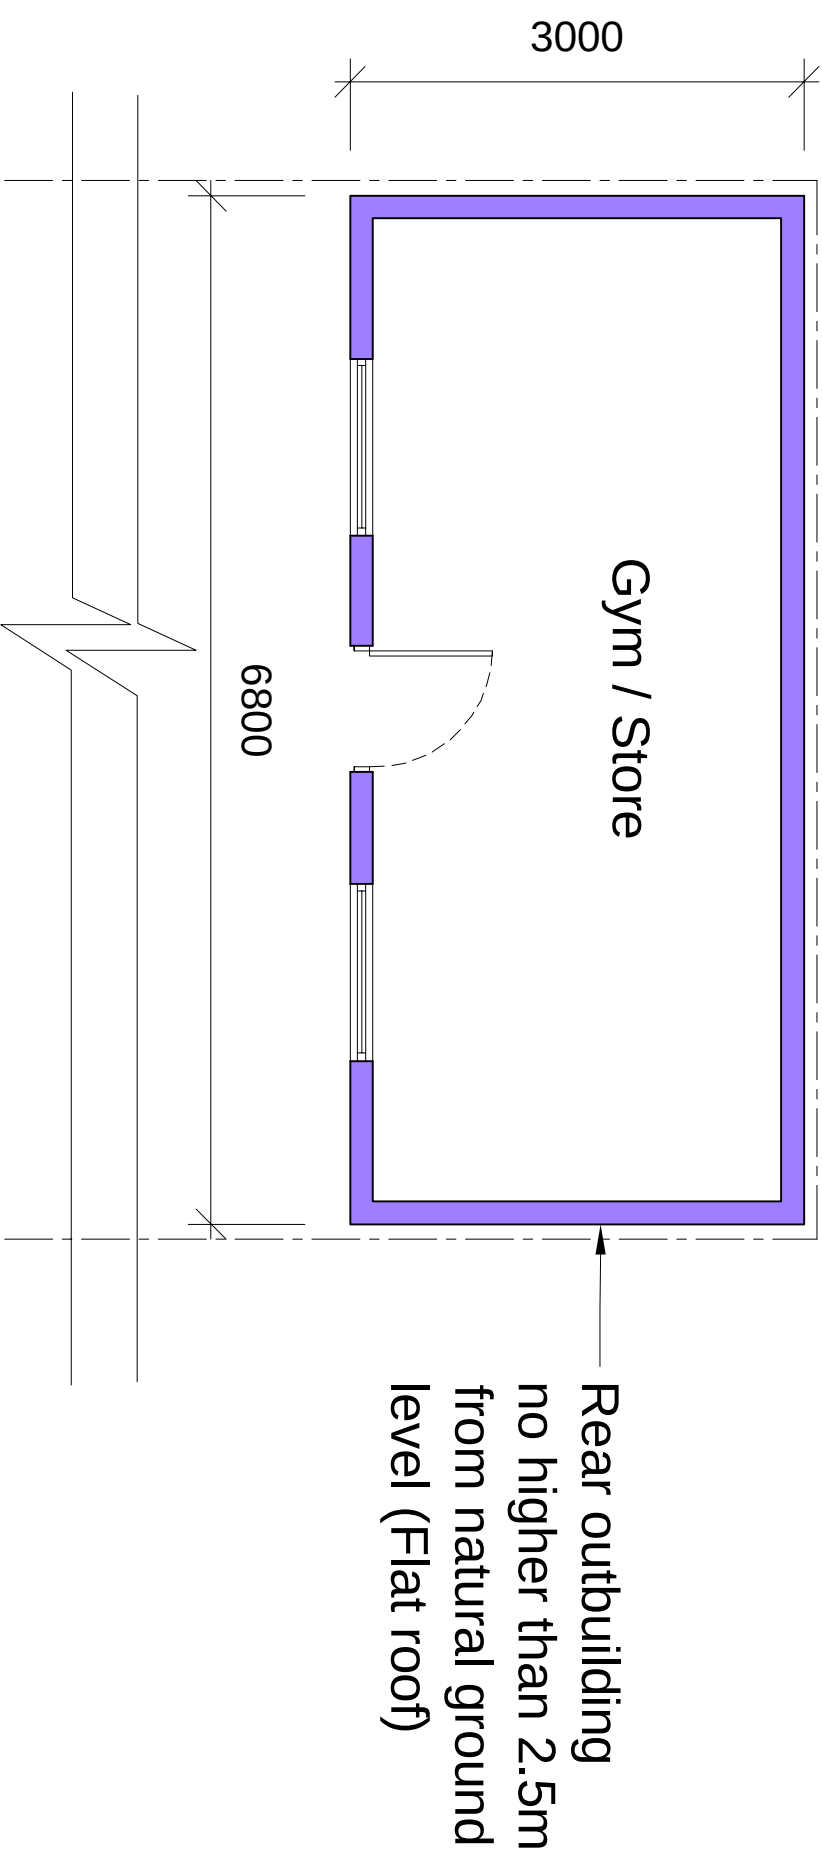


Proposed Ground Floor Plan

Proposed First Floor Plan

Proposed Roof Plan

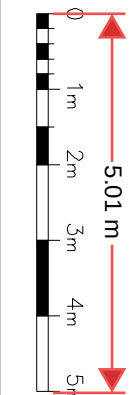

Drawing Title			
Proposed Plans			
Scale	Date		
1:50 @ A1			
Job No.	Proj No.	Rev	
51-1000-989	S05	P1	

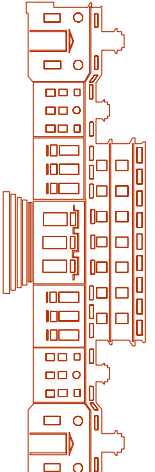

designer plans ltd
Structural & Architectural Solutions
9A THE PINNACLE - 180 HIGH ROAD - CHADWELL HEATH RM6 6PN
07940121222

P1		ISSUED TO PLANNING	W04.23	INC	
Rev		Date			

