


FRONT FACE OF DORMERS TO BE MINIMUM 200mm FROM FACE OF EXISTING WALL

ROOFLIGHTS TO PROTRUDE MAXIMUM 150mm FROM SURFACE OF ROOF

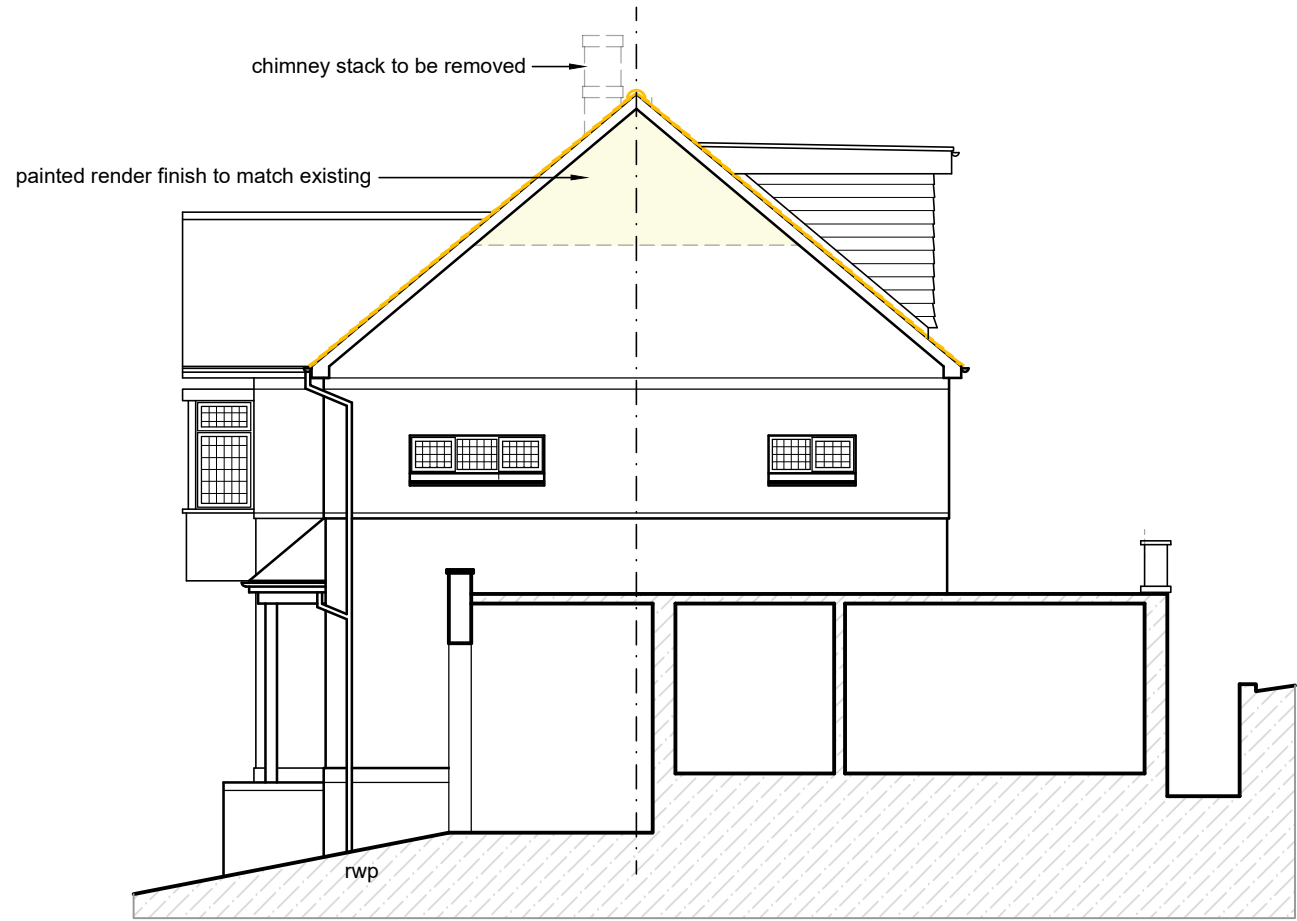


SIDE ELEVATION
(1:100)



REAR ELEVATION
(1:100)




SIDE ELEVATION
(1:100)

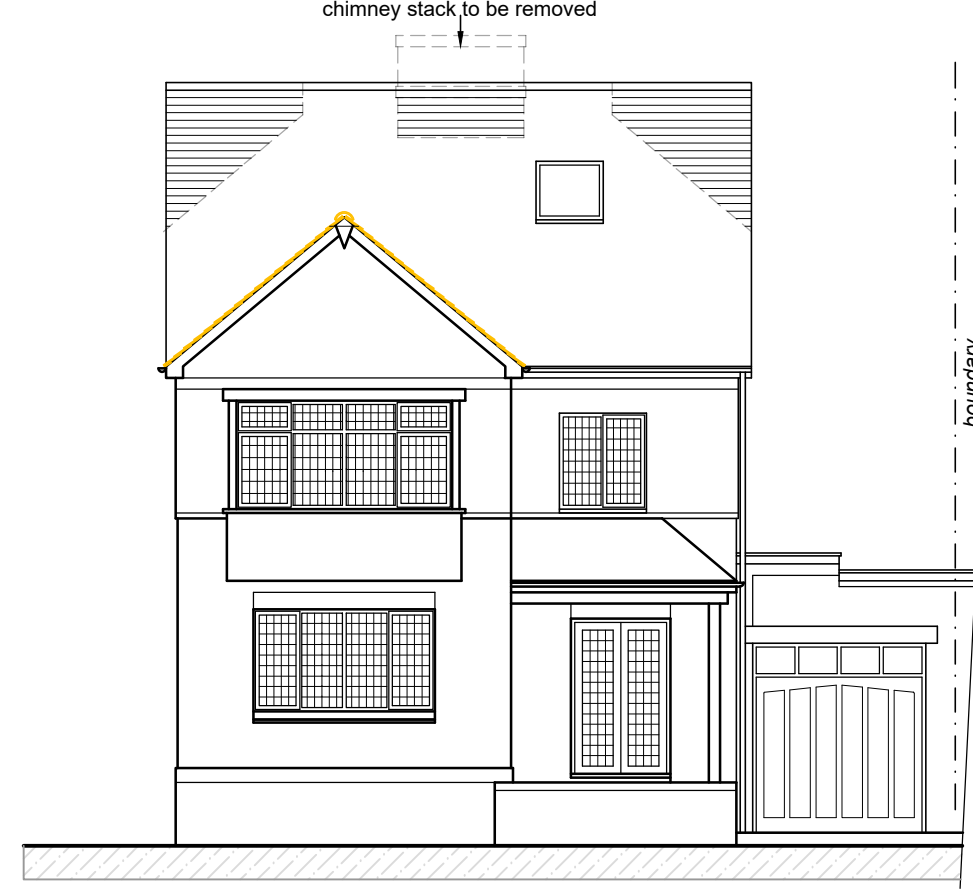


FRONT ELEVATION
(1:100)

MATERIALS


GABLE WALL - PAINTED RENDER FINISH TO MATCH EXISTING
ROOF - SINGLE PLY MEMBRANE OR FELT TO FLAT ROOF
WALLS - TILE HANGING TO MATCH EXISTING
WINDOWS - WHITE uPVC TO MATCH EXISTING

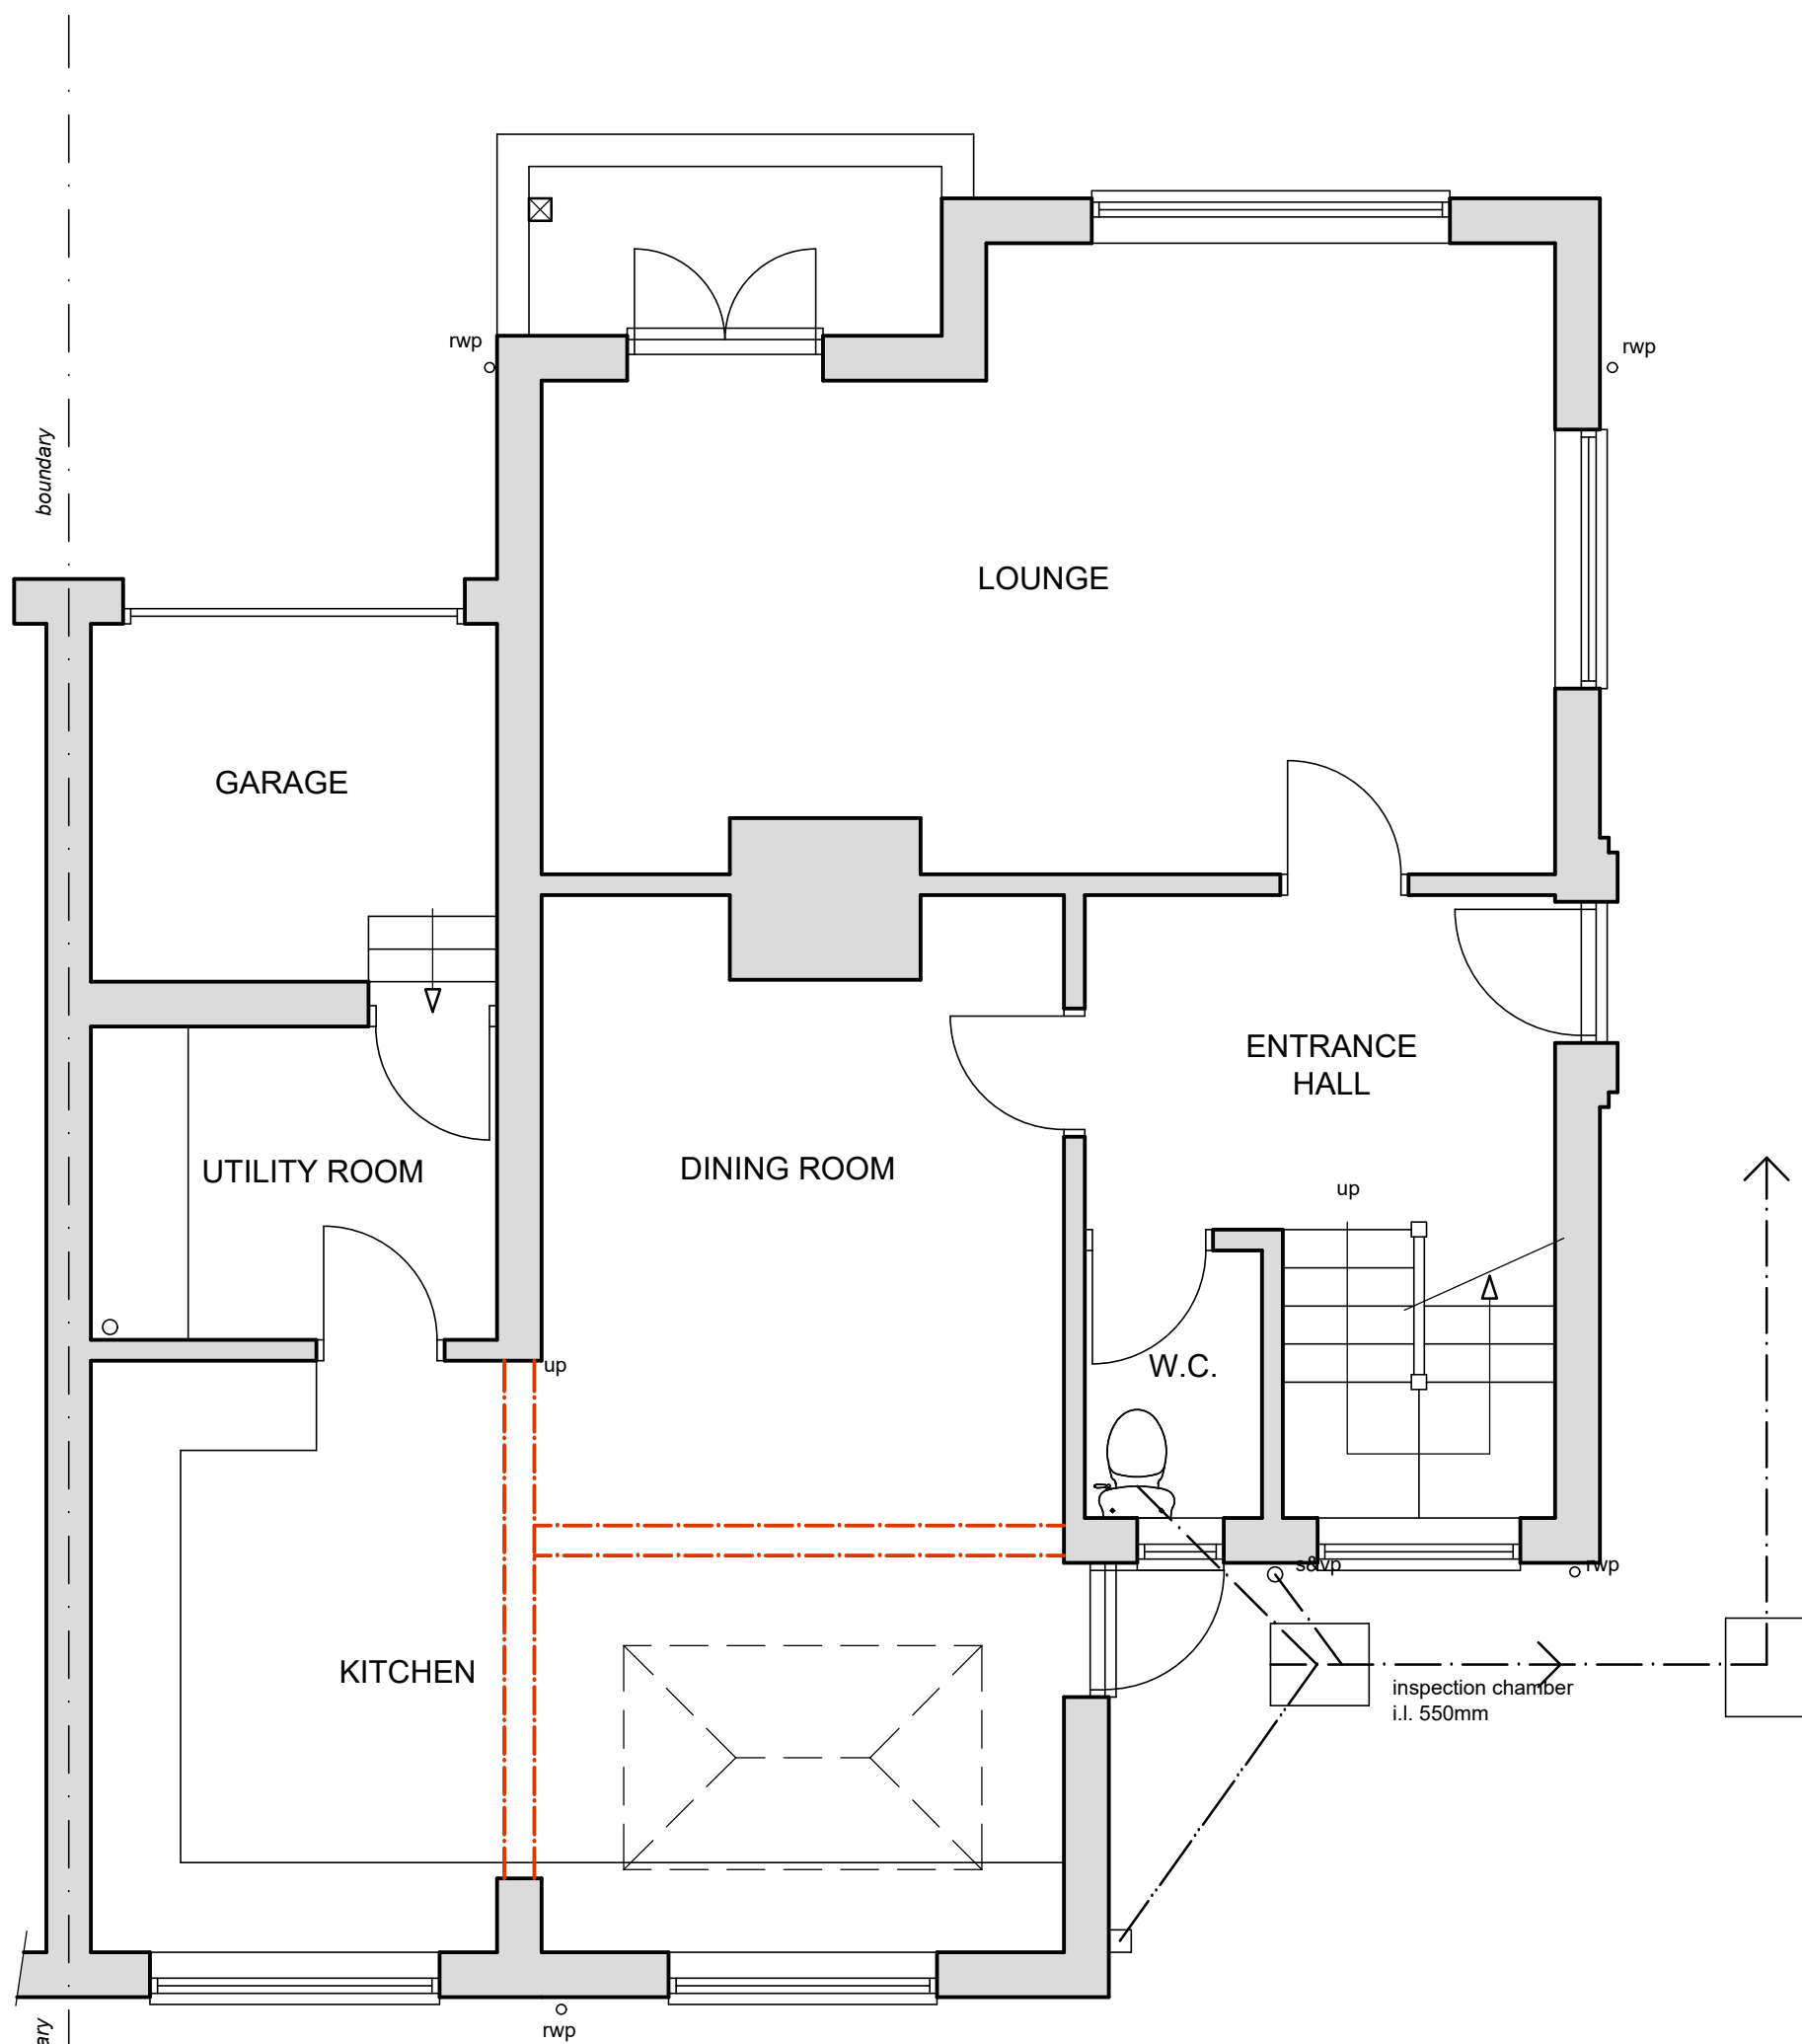

GROUND FLOOR PLAN
(1:50)

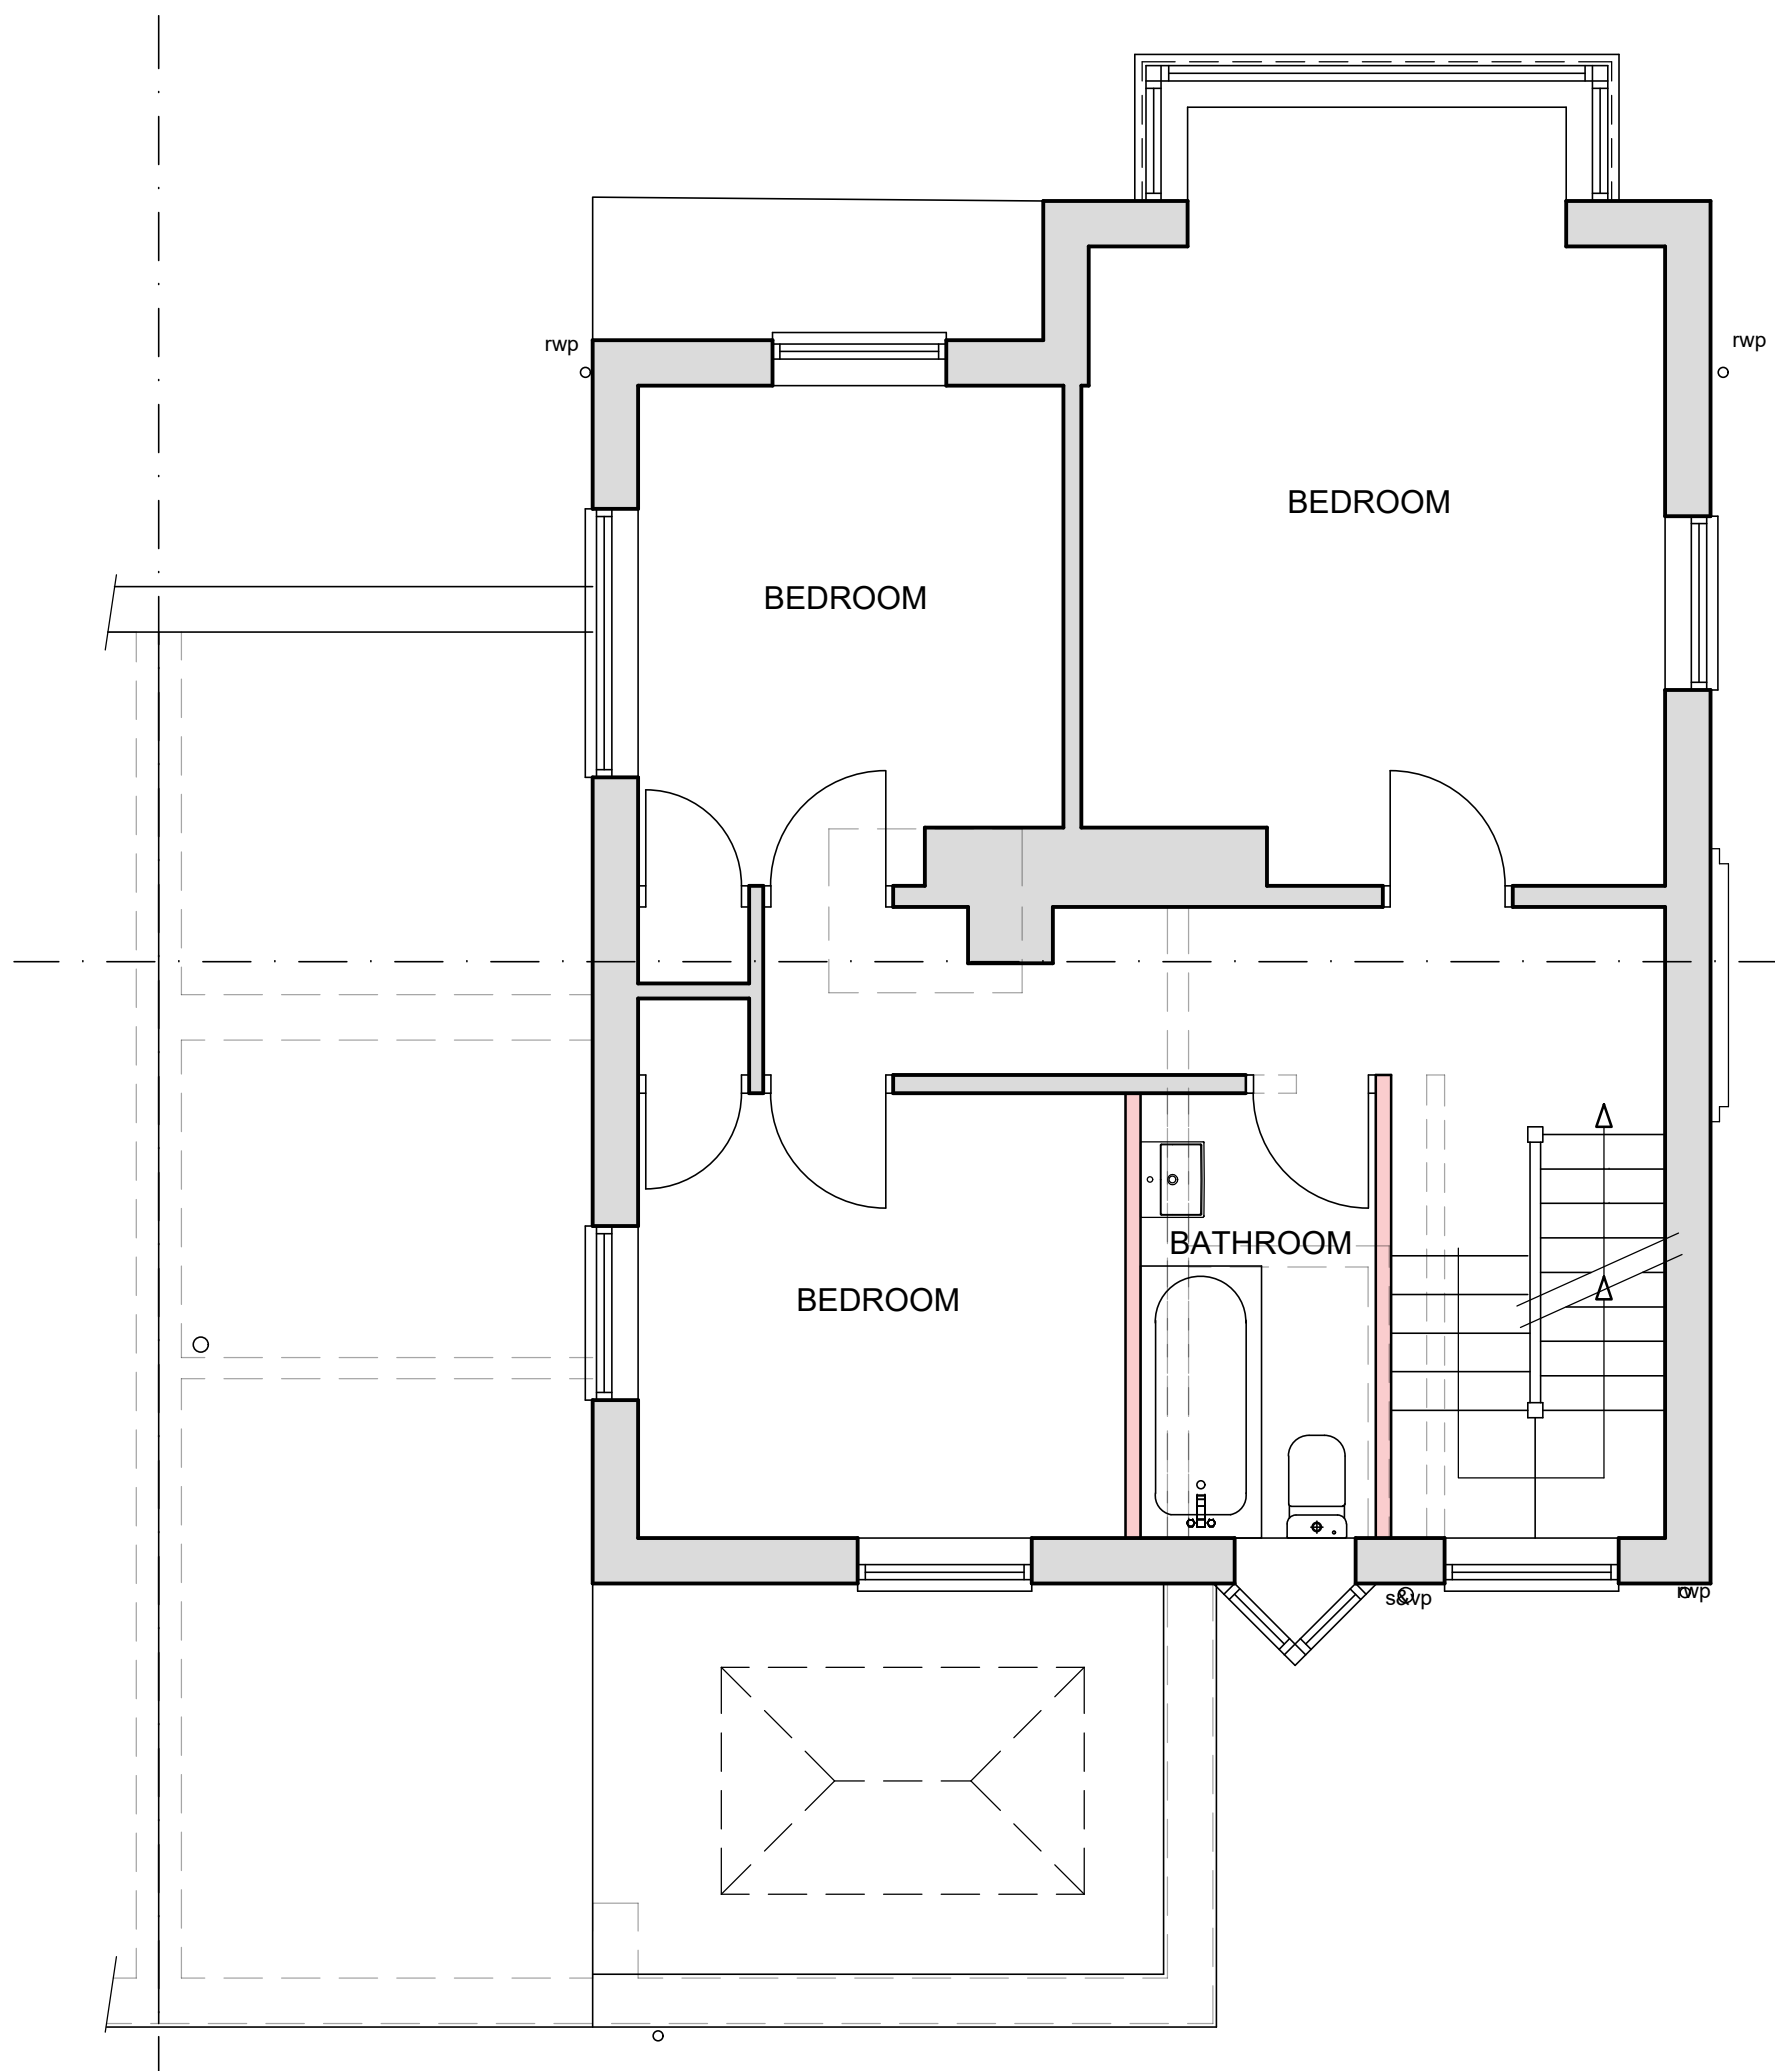

FIRST FLOOR PLAN
(1:50)

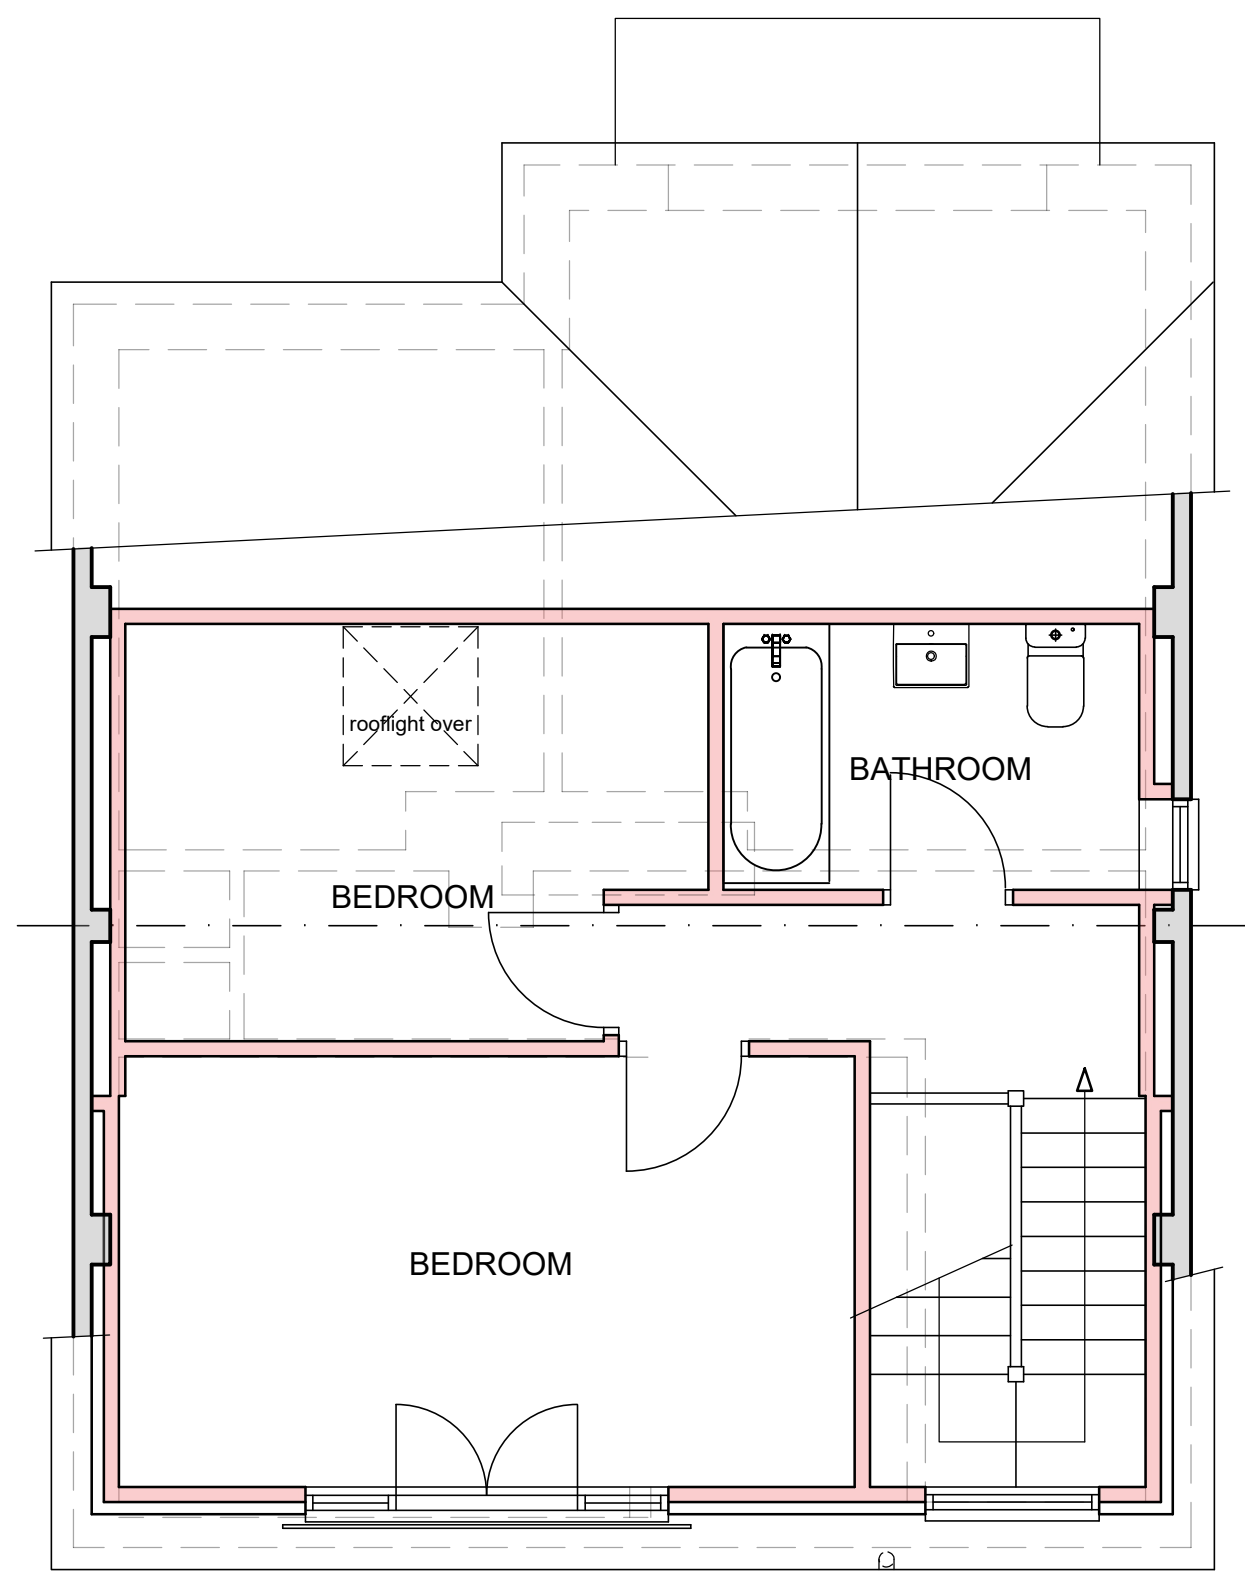


ATTIC/ROOF VOID PLAN
(1:50)

FRONT FACE OF DORMERS TO BE MINIMUM 200mm FROM FACE OF EXISTING WALL



SCALE

SCALE BAR @ 1:100

 

SCALE

SCALE BAR @ 1:50

Date	No	Revision
Penfold Project Services		
Epmarket, Wrotham Road, Meopham, Kent, DA13 0JH Telephone: 01474 816690 e-mail: apenfold448@btinternet.com		
Job Title:	2 COPPERFIELD CRESCENT HIHGAM ROCHESTER KENT ME3 7NJ	
Dwg Title:	PLANS & ELEVATIONS AS PROPOSED	
Scale:	1:50 & 1:100 @ A1	
Dwg No.:	102	
Date:	November 2023	