

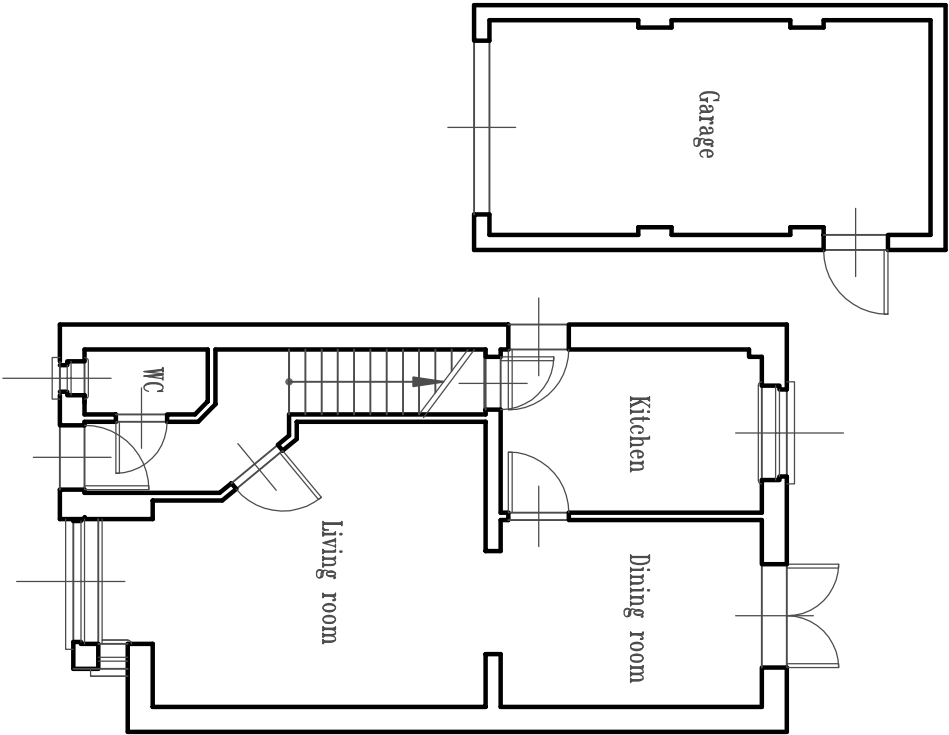


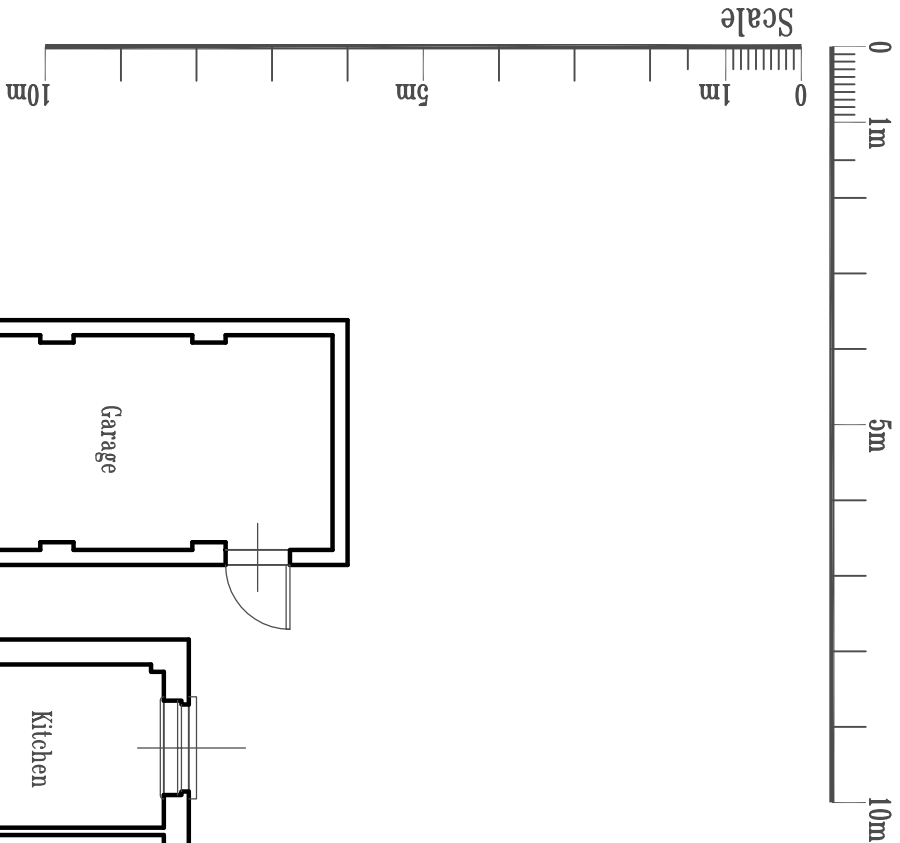

Existing Ground Floor Plan

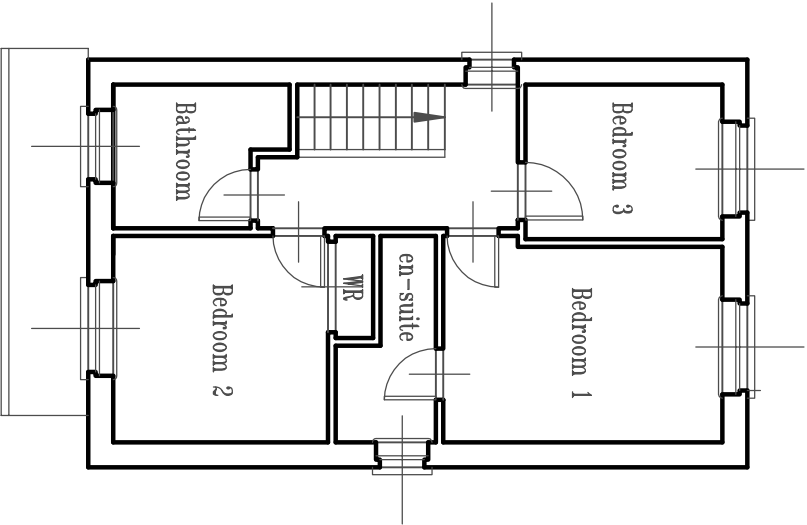

Existing First Floor Plan

LDP Leads Design Partnership Chartered Architects, Engineers and Surveyors Planning Supervisors and Construction Project Managers 86 Chestnut Road Enfield EN3 6SY Tel: 01992 767 937		
Client; Mr Amrit Pal Singh & Mrs Raminder Singh		
Site: 47 Marsh View Gravesend DA12 2LX		
Drawing; Existing Floor Plans		
Date Map 2023	Pr/Drawing Number LDP/493/01/A	Scale 1:100 @ A3
The copyright of this drawing is vested in the architect and must not be copied or reproduced without his written consent. If used, dimensions shall be taken from this drawing. All Contractors must visit the site and be responsible for taking and checking all dimensions relative to this work. If IN DOUBT ASK. 01		