


- All dimensions to be verified on site and is in mm.
- Builder to verify all dimensions, heights and levels prior to commencement of work.
- All documents shall be checked to ensure that they are compatible by the contractor before construction commences. In the event of apparent ambiguity or contradiction the engineer and/ or architect shall be notified immediately.
- The contractor in preparing his estimate shall visit the site and acquaint himself with the problems involved .
- The contractor shall issue all statutory notices to the local Authority during progress and completion of works.

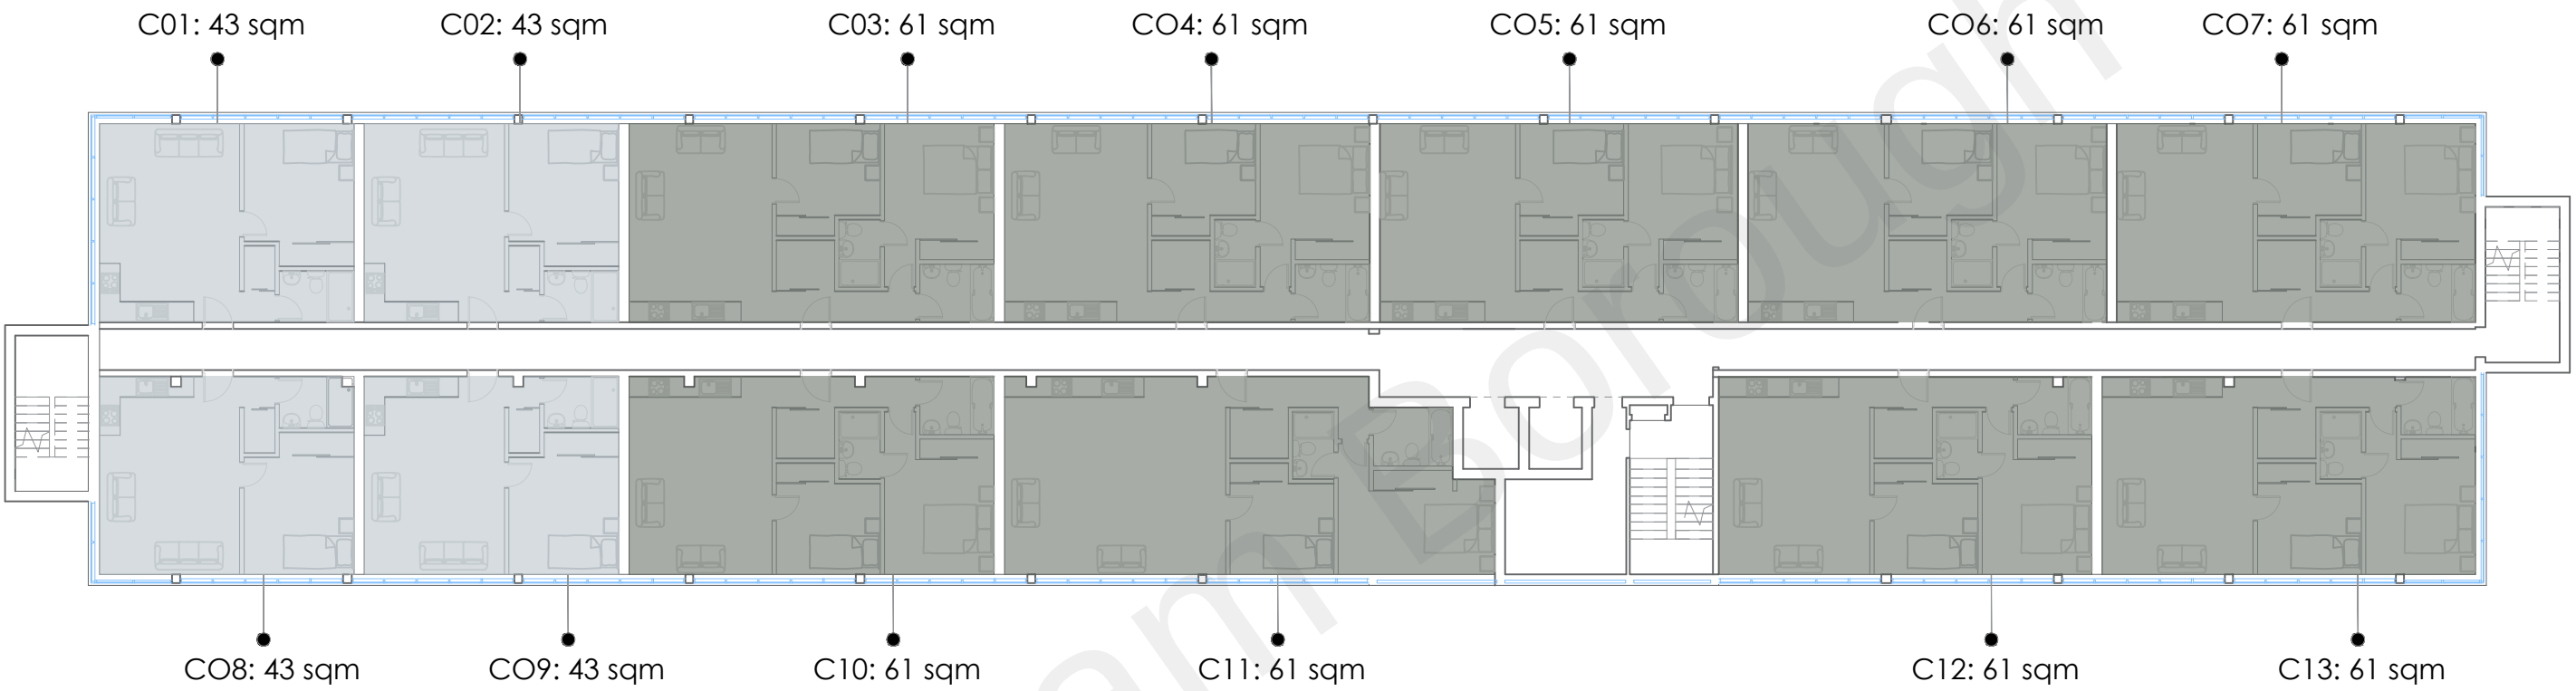

Name	Area	Type
C01	43 sqm	1B 1P
C02	43 sqm	1B 1P
C03	61 sqm	2B 3P
C04	61 sqm	2B 3P
C05	61 sqm	2B 3P
C06	61 sqm	2B 3P
C07	61 sqm	2B 3P
C08	43 sqm	1B 1P
C09	43 sqm	1B 1P
C10	61 sqm	2B 3P
C11	61 sqm	2B 3P
C12	61 sqm	2B 3P
C13	61 sqm	2B 3P

1 Bed

2 Bed

REV:	DESCRIPTION:	BY:	DATE:
------	--------------	-----	-------

STATUS: PLANNING



Whitehall Place
47 The Terrace,
Gravesend, Kent
DA12 2DL
01474 247 787
info@barronedwards.co.uk
www.barronedwards.co.uk

SITE:	Joynes House New Road Gravesend DA11 0AT
-------	---

TITLE:	NMA for 20210962 Third Floor Plan
--------	--------------------------------------

Scale 1:200



SCALE: AT A2:	DATE:	DRAWN:
1:200	04.04.2022	BES
PROJECT NO:	DRAWING NO:	REVISION:
220301	003	A