


Notes:

- Do not scale from this drawing.
- All dimensions to be verified on site and is in mm.
- Builder to verify all dimensions, heights and levels prior to commencement of work.
- All documents shall be checked to ensure that they are compatible by the contractor before construction commences. In the event of apparent ambiguity or contradiction the engineer and/ or architect shall be notified immediately.
- The contractor in preparing his estimate shall visit the site and acquaint himself with the problems involved.
- The contractor shall issue all statutory notices to the local Authority during progress and completion of works.

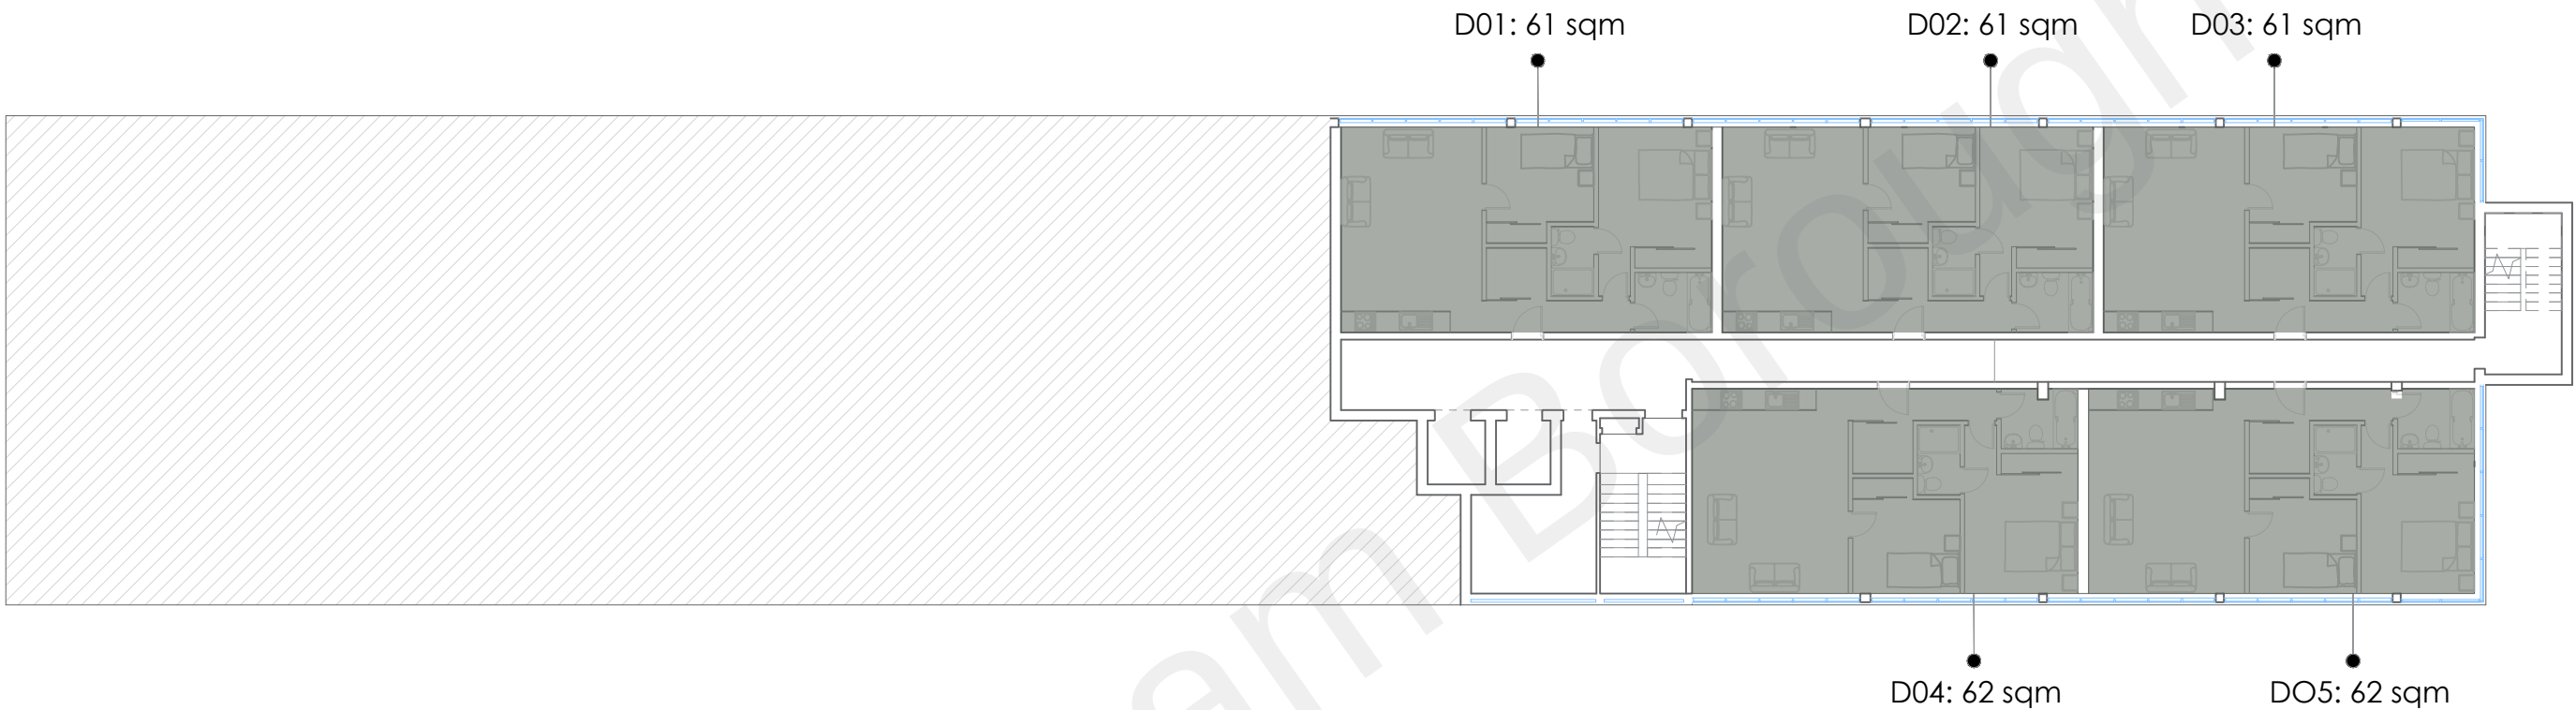

Name	Area	Type
D01	61 sqm	2B 3P
D02	61 sqm	2B 3P
D03	61 sqm	2B 3P
D04	62 sqm	2B 3P
D05	62 sqm	2B 3P

1 Bed

2 Bed

REV:	DESCRIPTION:	BY:	DATE:
------	--------------	-----	-------

STATUS: PLANNING



Whitehall Place
47 The Terrace,
Gravesend, Kent
DA12 2DL
01474 247 787
info@barronedwards.co.uk
www.barronedwards.co.uk

SITE:	Joynes House New Road Gravesend DA11 0AT
-------	---

TITLE:	NMA for 20210973 First Floor Plan
--------	--------------------------------------

SCALE: AT: A2: 1:200	DATE: 04.04.2022	DRAWN: BES
PROJECT NO: 220301	DRAWING NO: 001	REVISION: A

Scale 1:200

