


Norah Lane

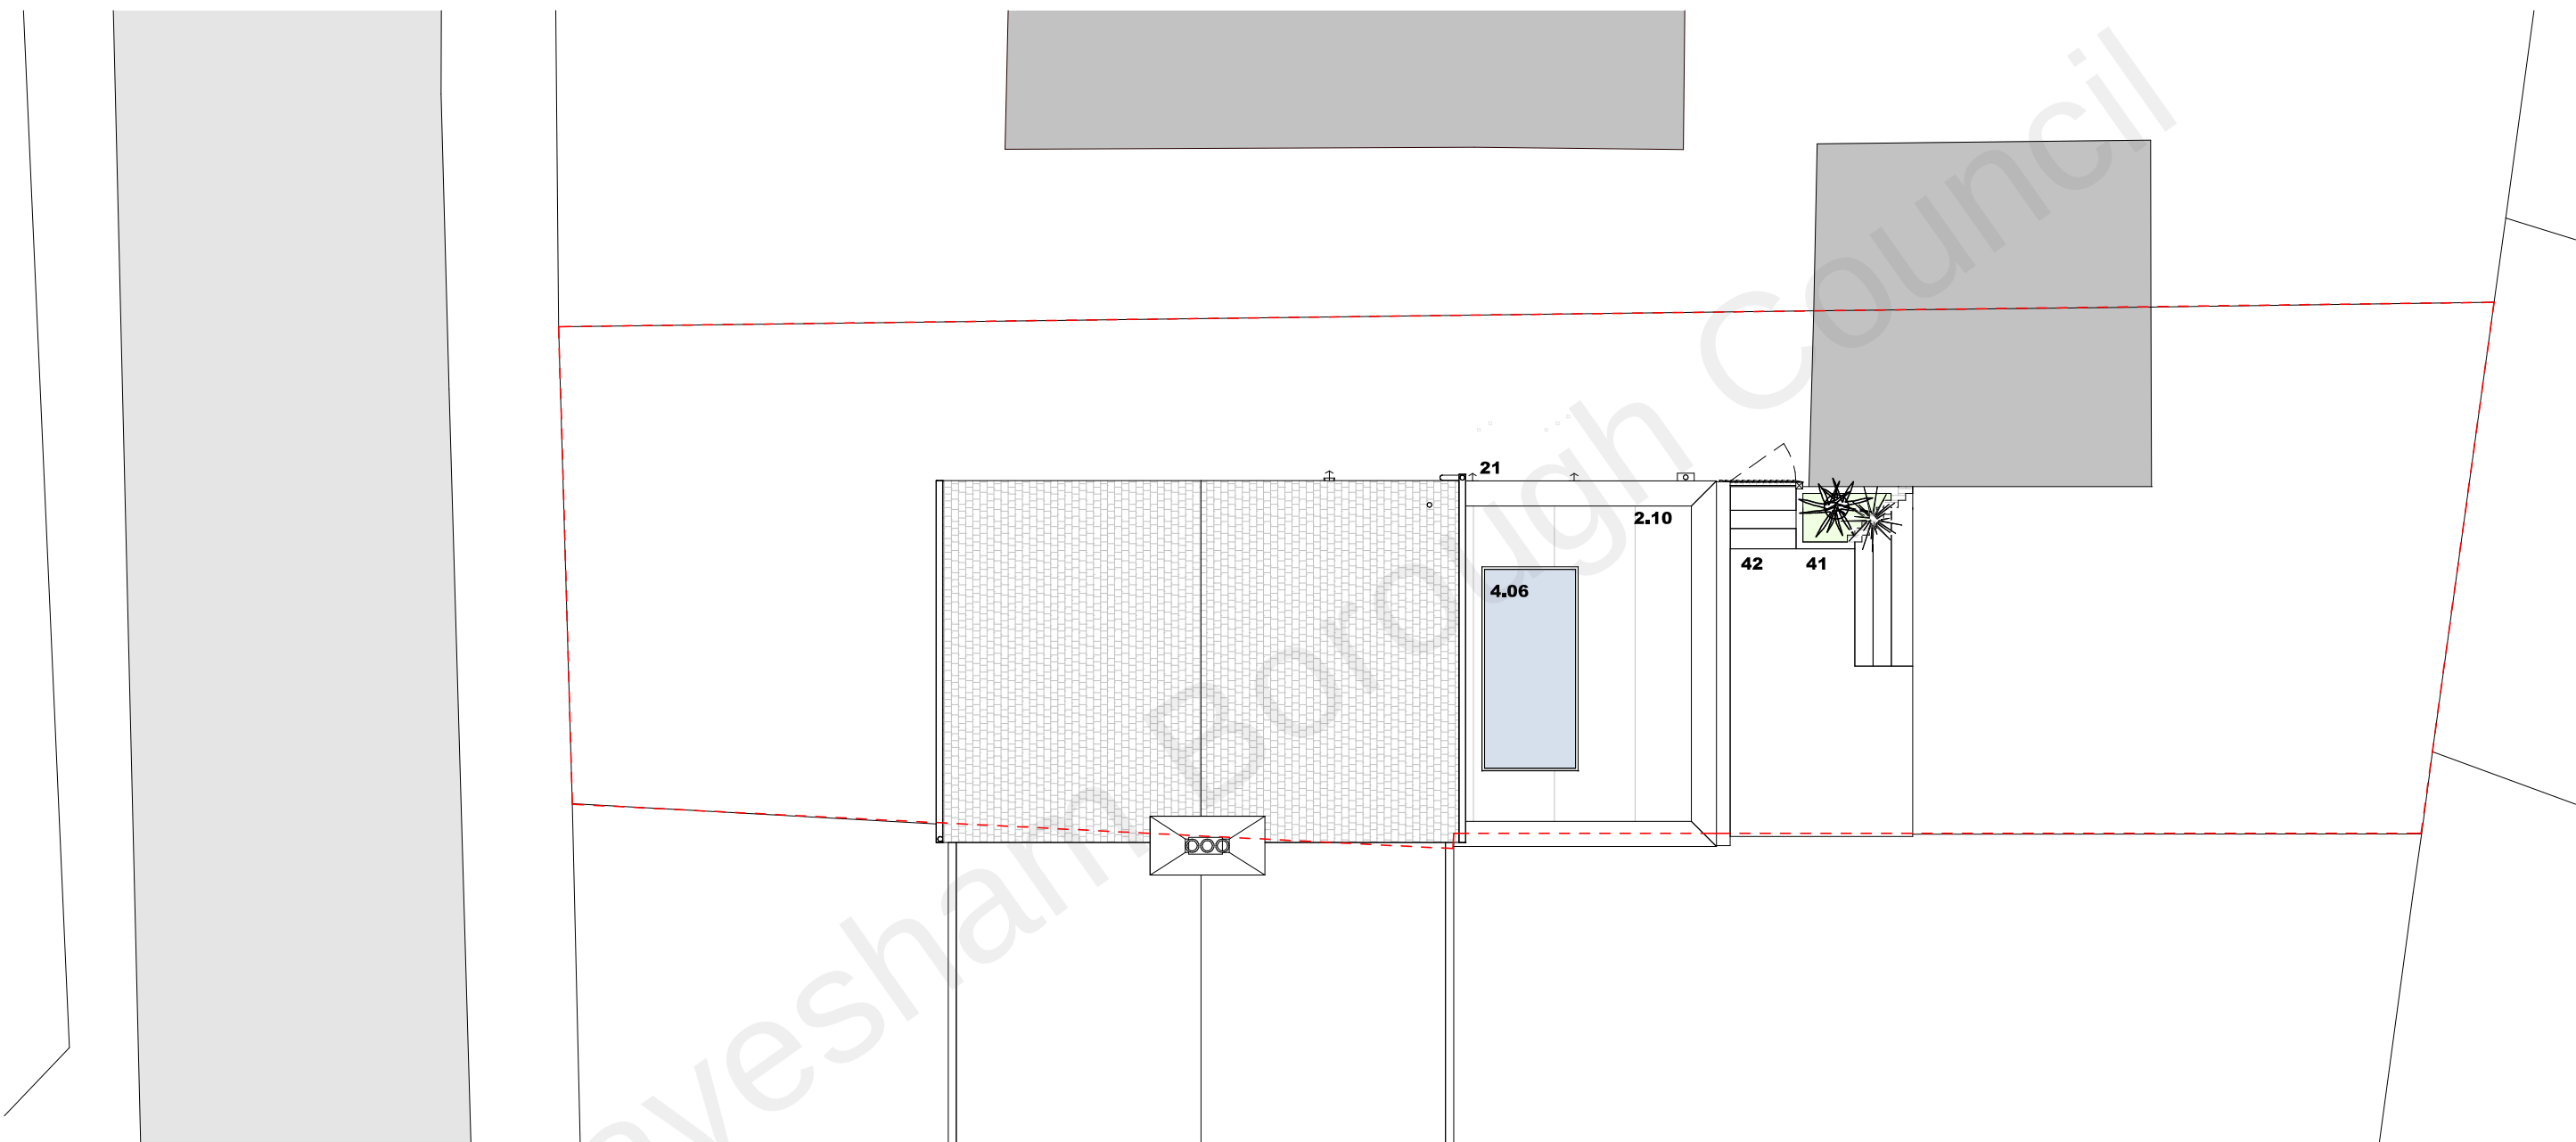


- KEY**
- 2.10 new flat roof, grey felt
 - 4.06 new flat roof light, safety glass, grey frame
 - 21 proposed single story rear extension
 - 41 proposed landscape
 - 42 proposed patio

A3



- KEY**
- Red Line - Property Boundary
 - Grey Lines - Exist. Structures
 - Blue Lines - Demolition
 - Black Lines - New Elements
 - Orange Lines - Planning Matters

 

PROJECT
House Refurbishment

CLIENT
Alex & Tom Doherty

ADDRESS
20 Norah Lane
Higham
ME3 7EP

TITLE
Proposed Site Plan

PURPOSE OF ISSUE
Planning

SCALE
1 : 100

JOB NO.
2201-ME3

D
MD

C
MD

DRAWING NO.
A-P1-001

DATE
14.02.2022

REVISION

/ architecture
/ interiors
/ design

07956805212
www.marchindesign.com
march.in.design@gmail.com

