



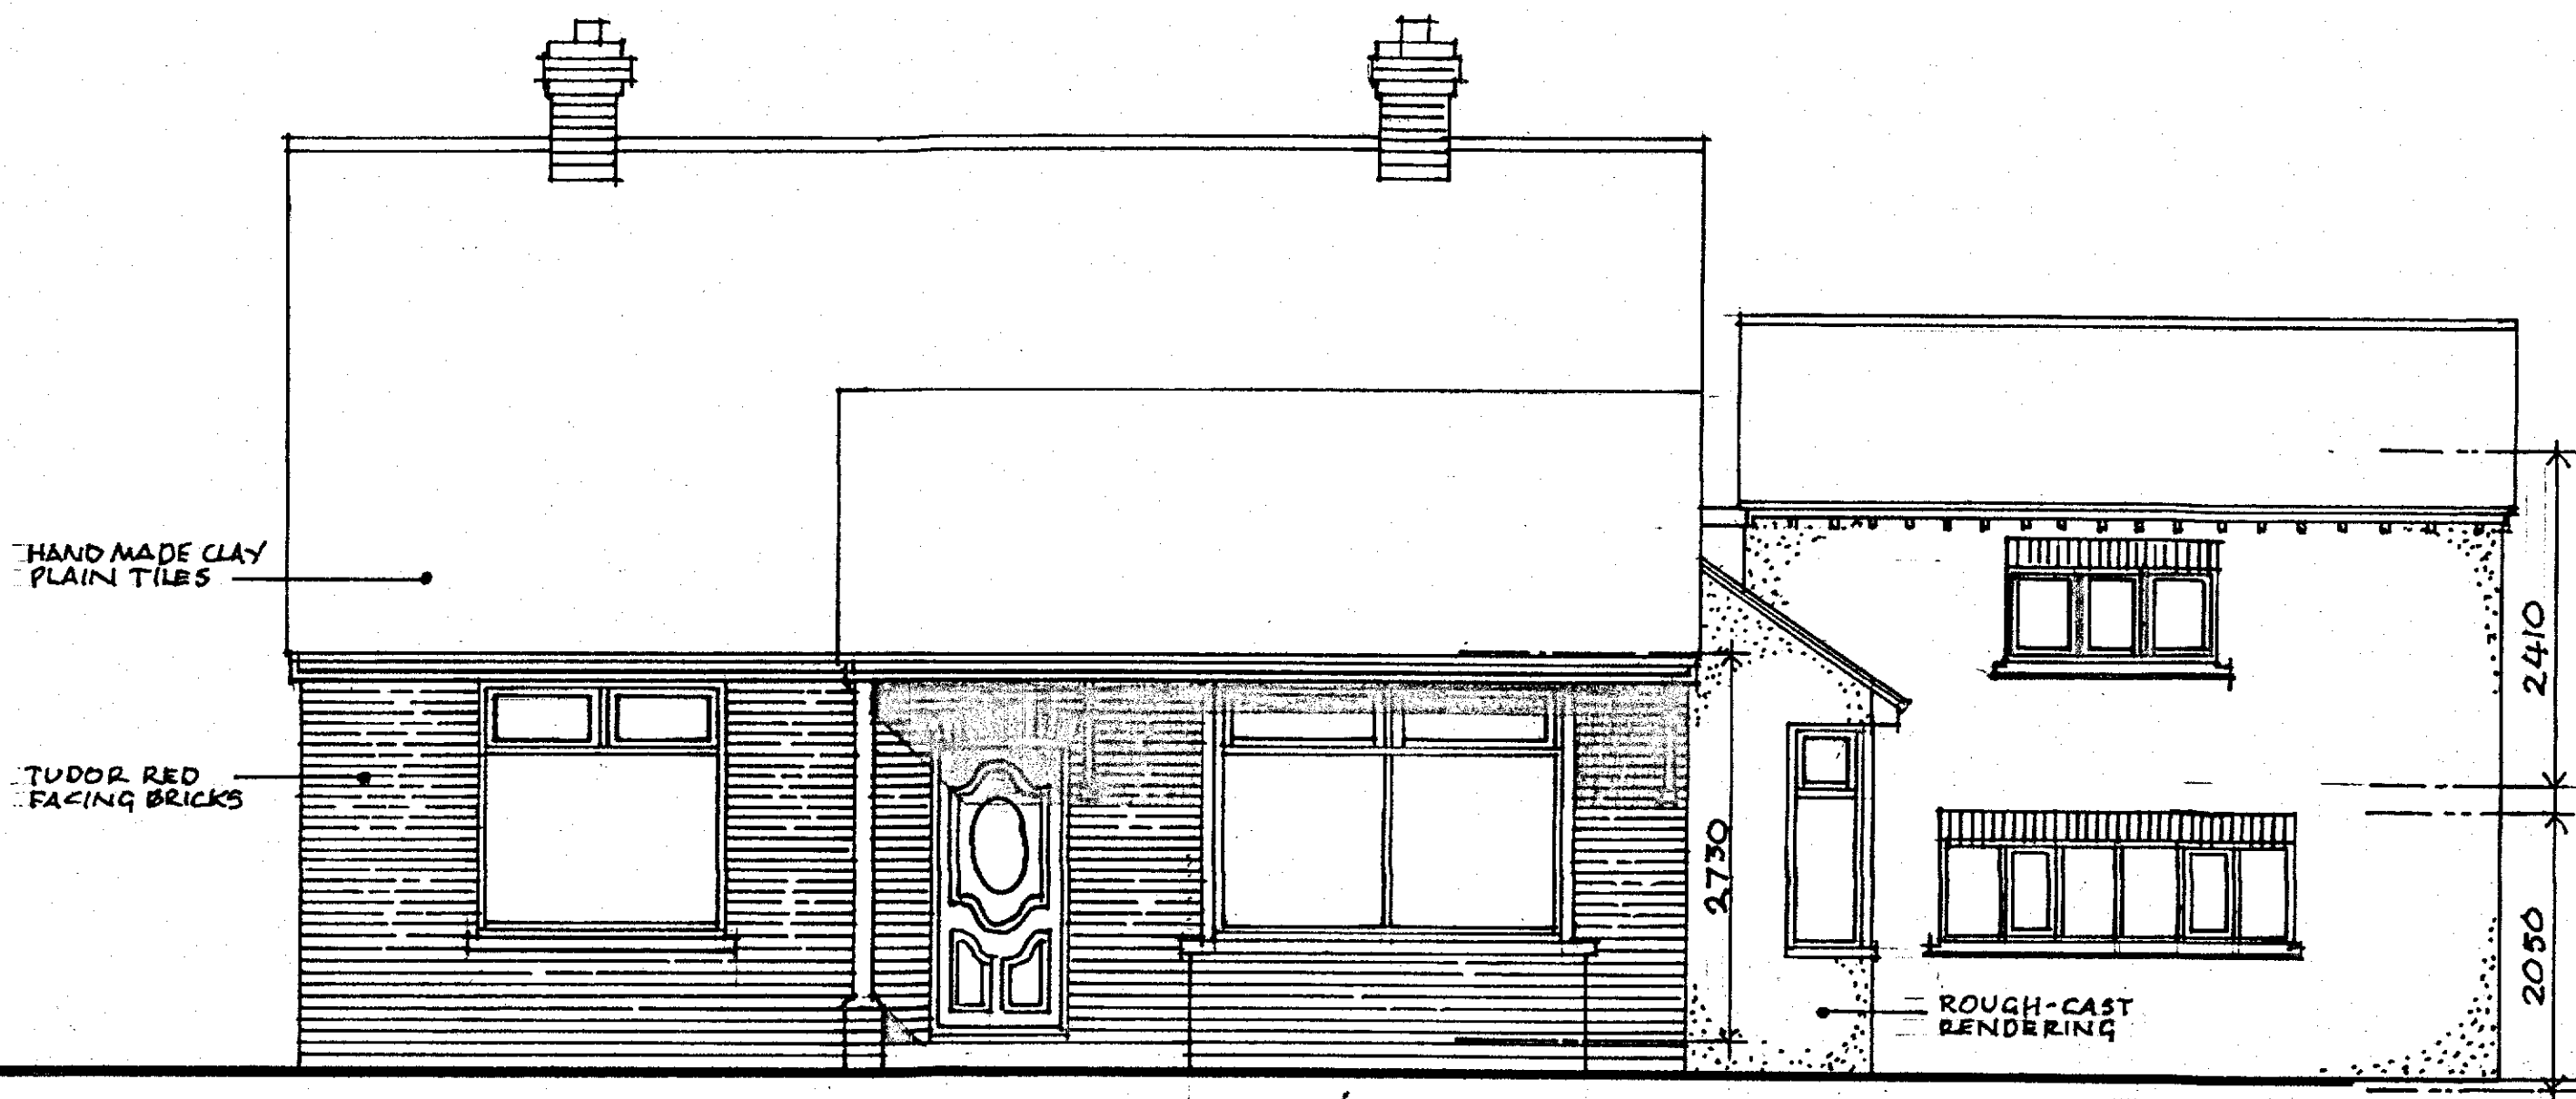


FRONT ELEVATION AS EXISTING



REAR ELEVATION AS EXISTING

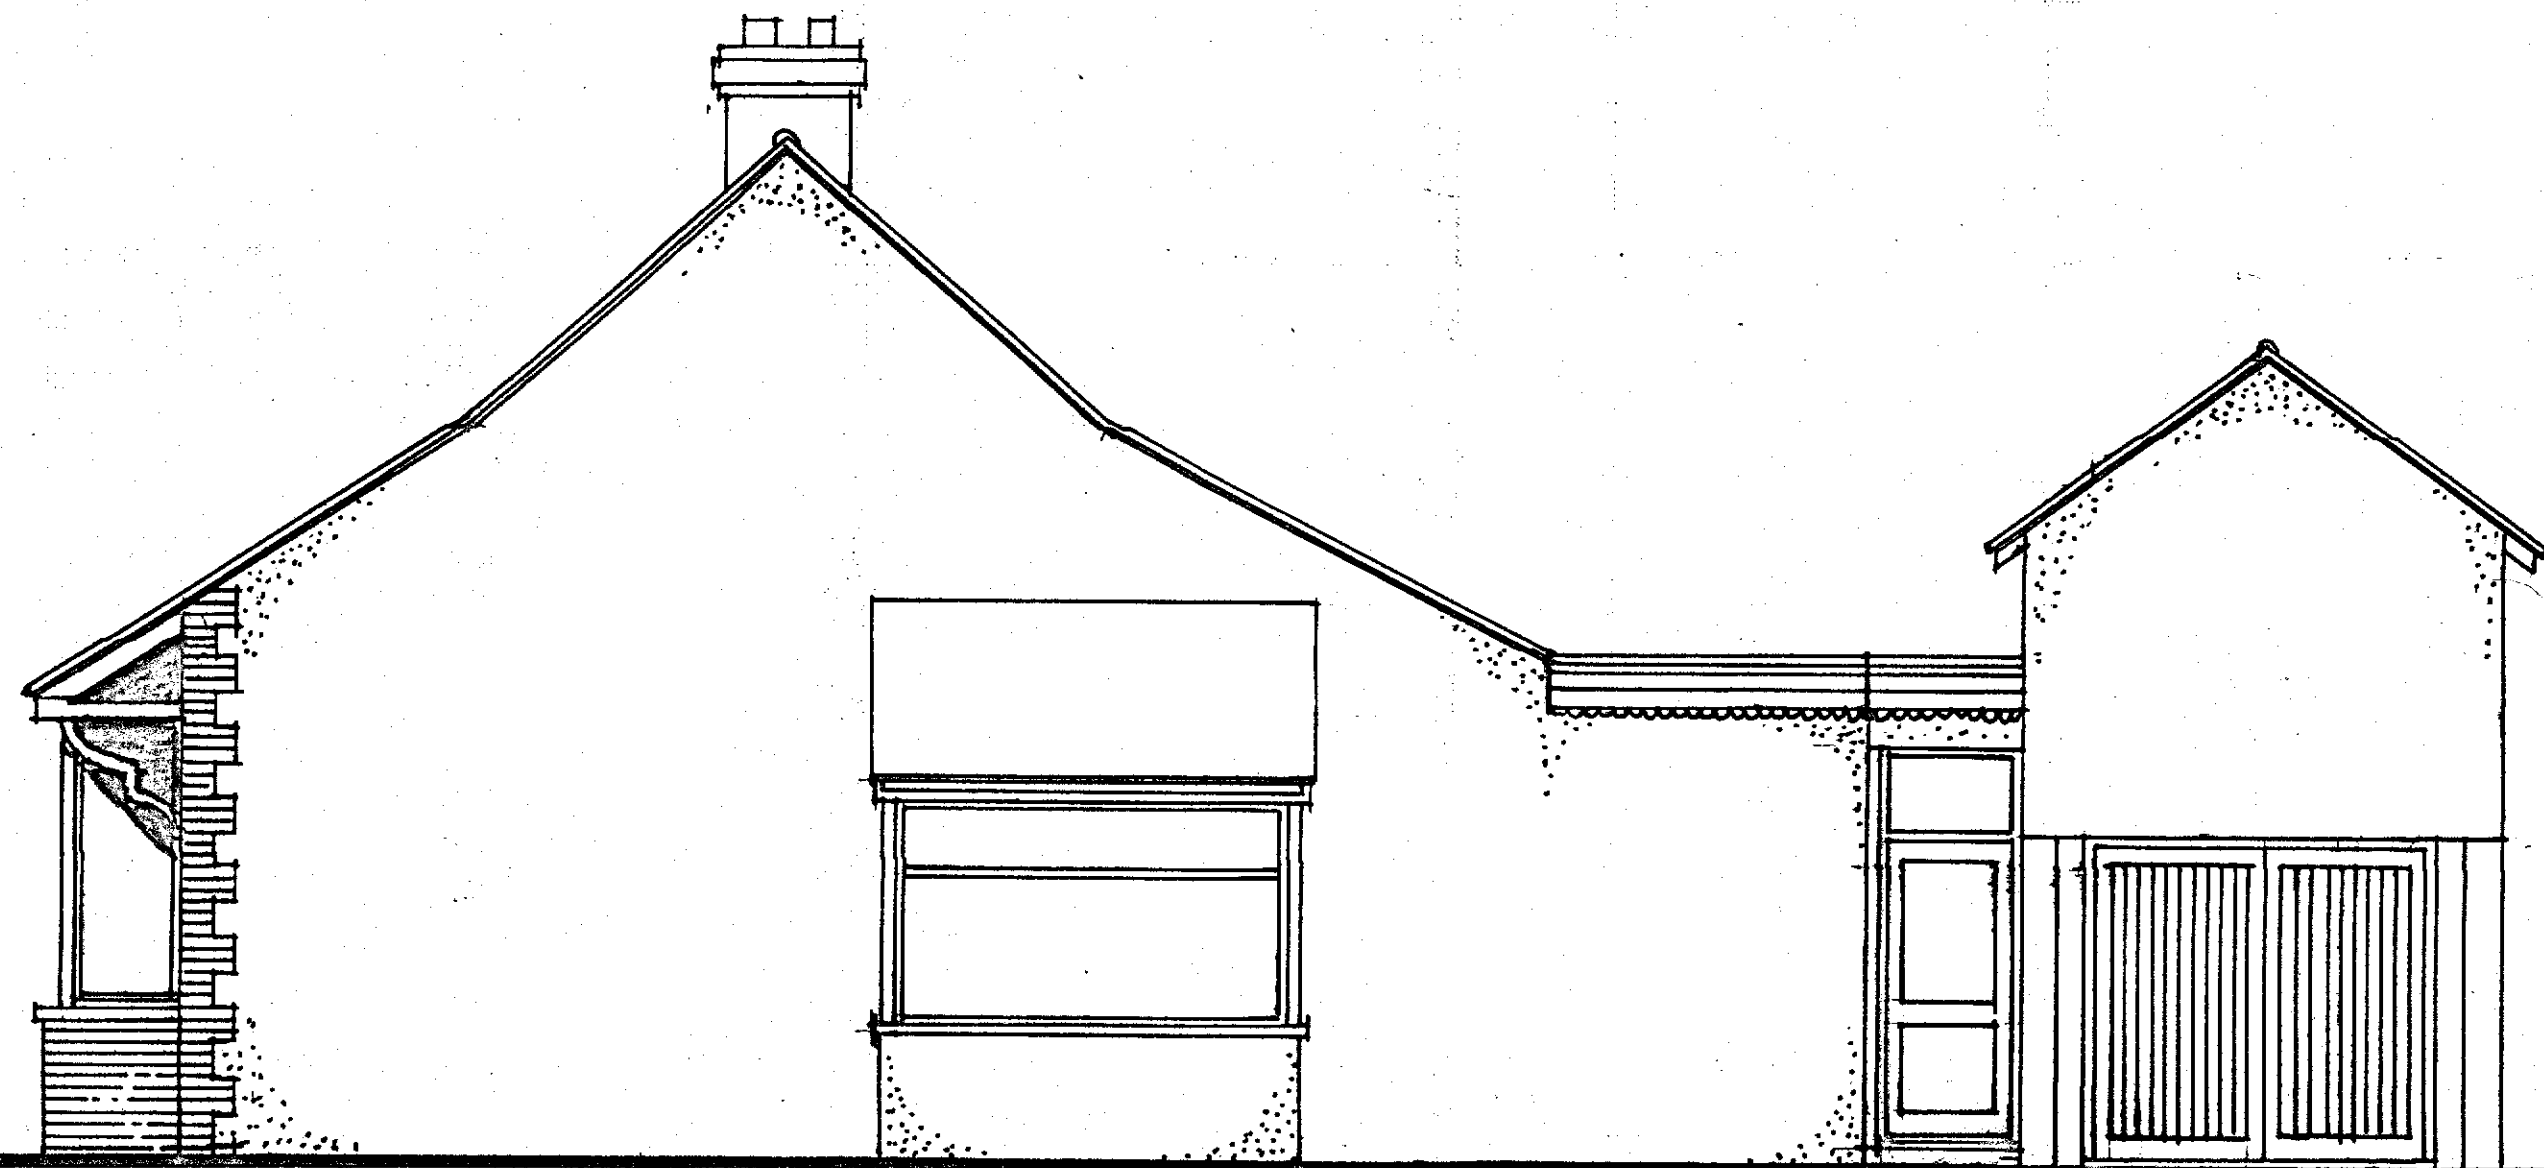

SIDE ELEVATION AS EXISTING

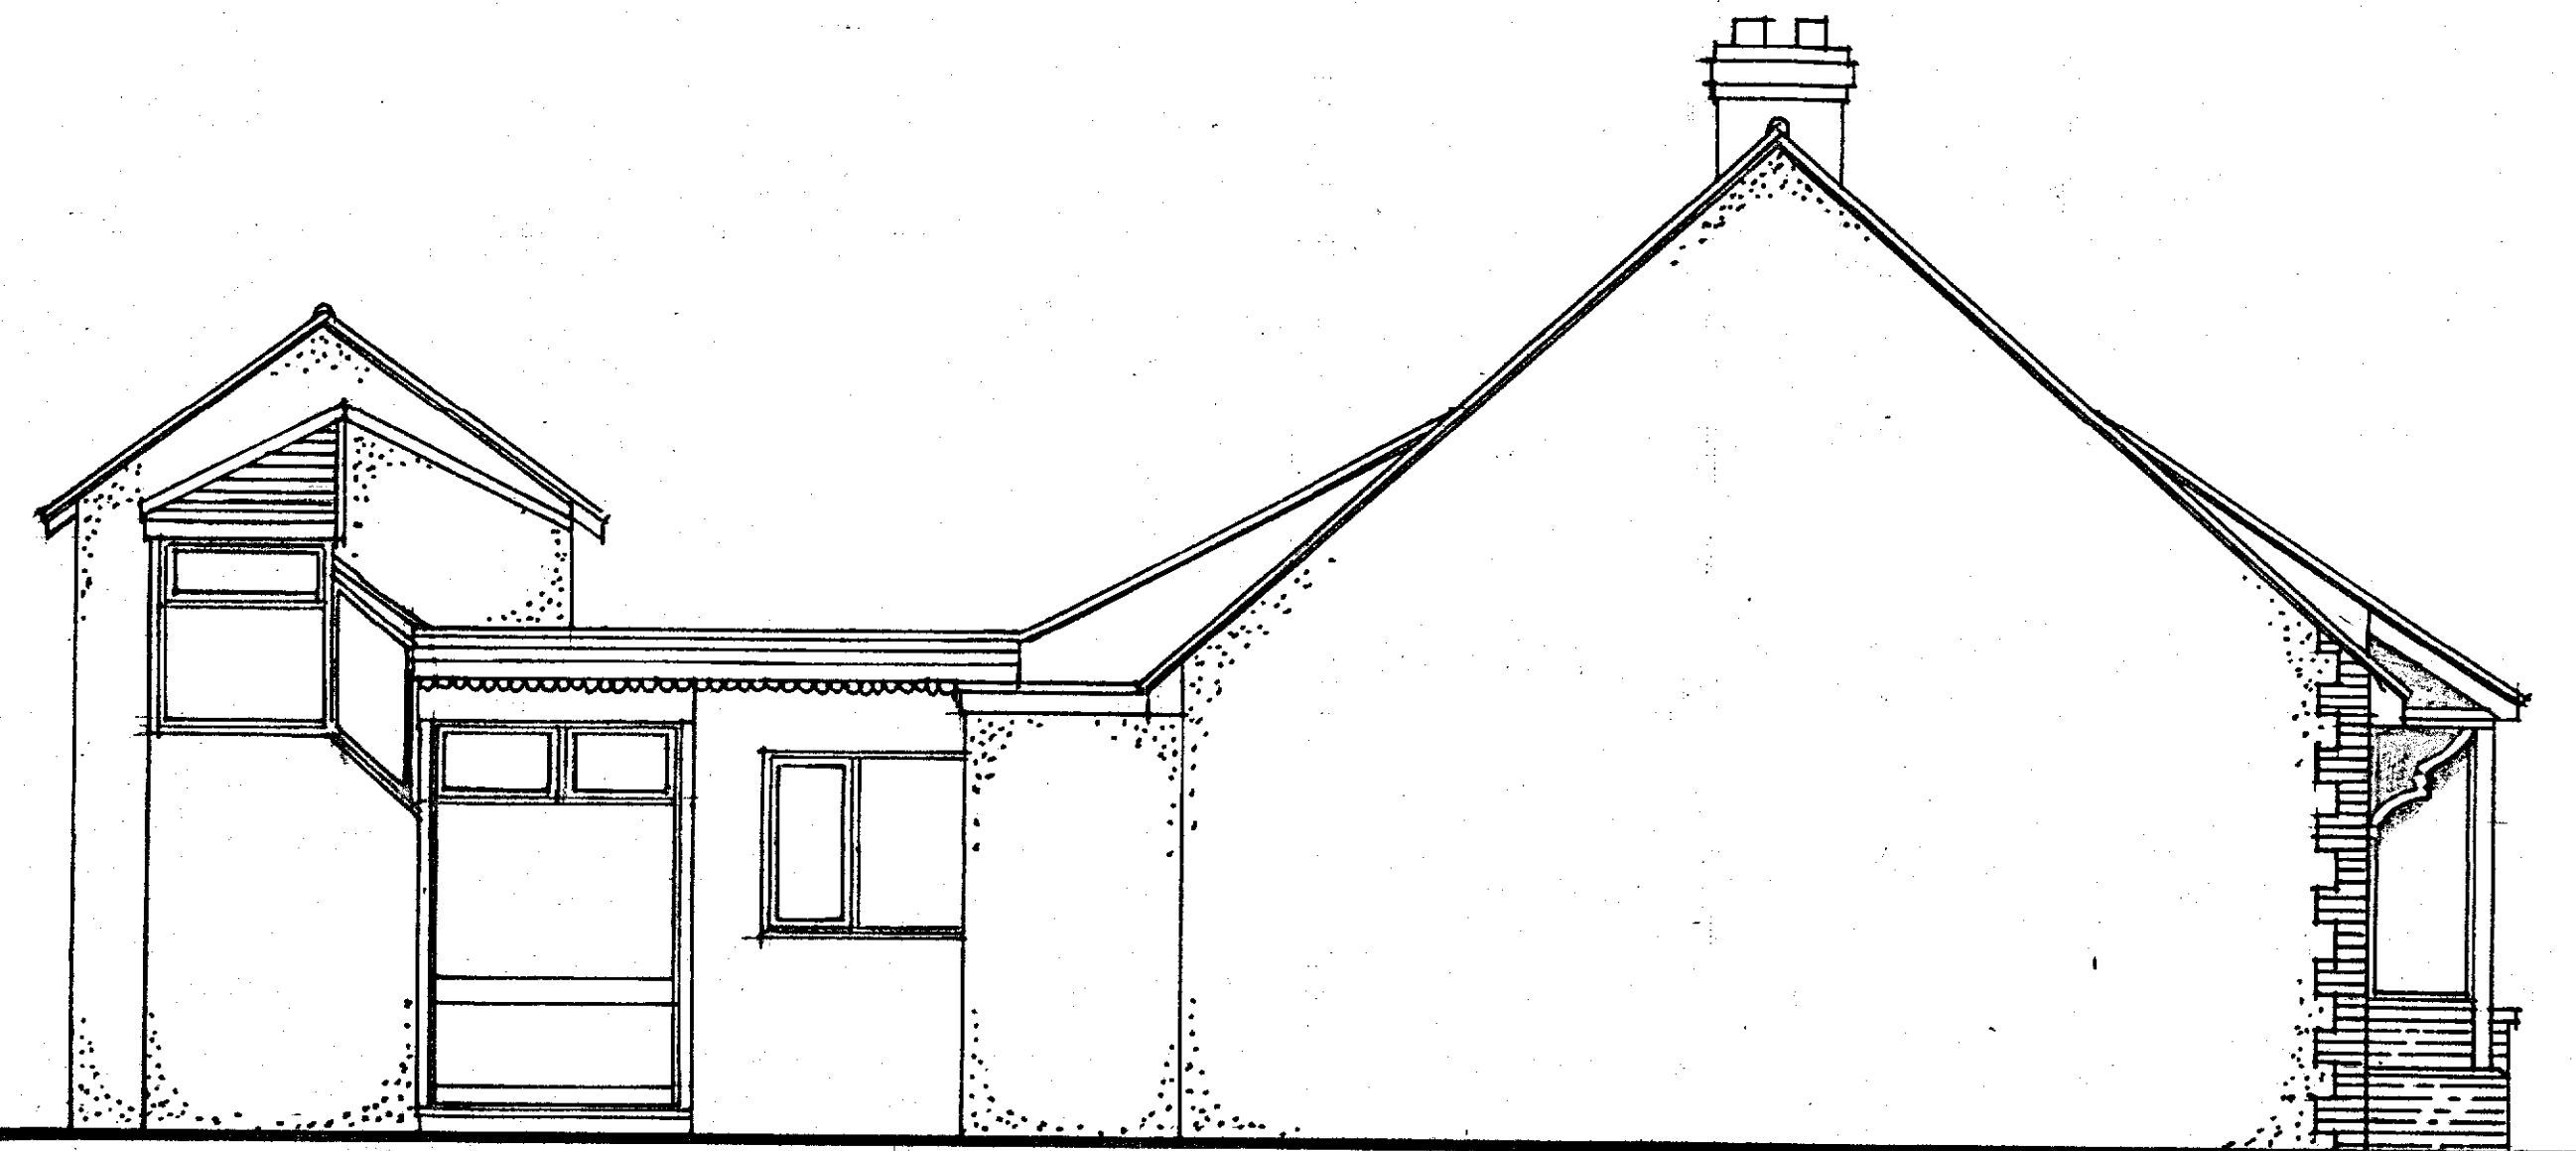

SIDE ELEVATION AS EXISTING

PROPOSED LOFT CONVERSION AT 'CHEPSTOW' WROTHAM ROAD MEOPHAM NR GRAVESEND KENT

SCALE: 1:50

DRGN° 25/ST/33/PO2

