




filename: w\1344 gravesend\hed\cad\eastern quarter workstages\5general arrangement plans\hed-1344-rf-ex-dr-l-105 landscape ga roof gardens.dwg; printed on 2025-03-06 on iso full bleed at (594.00 x 841.00 mm) @ 100% of original scale

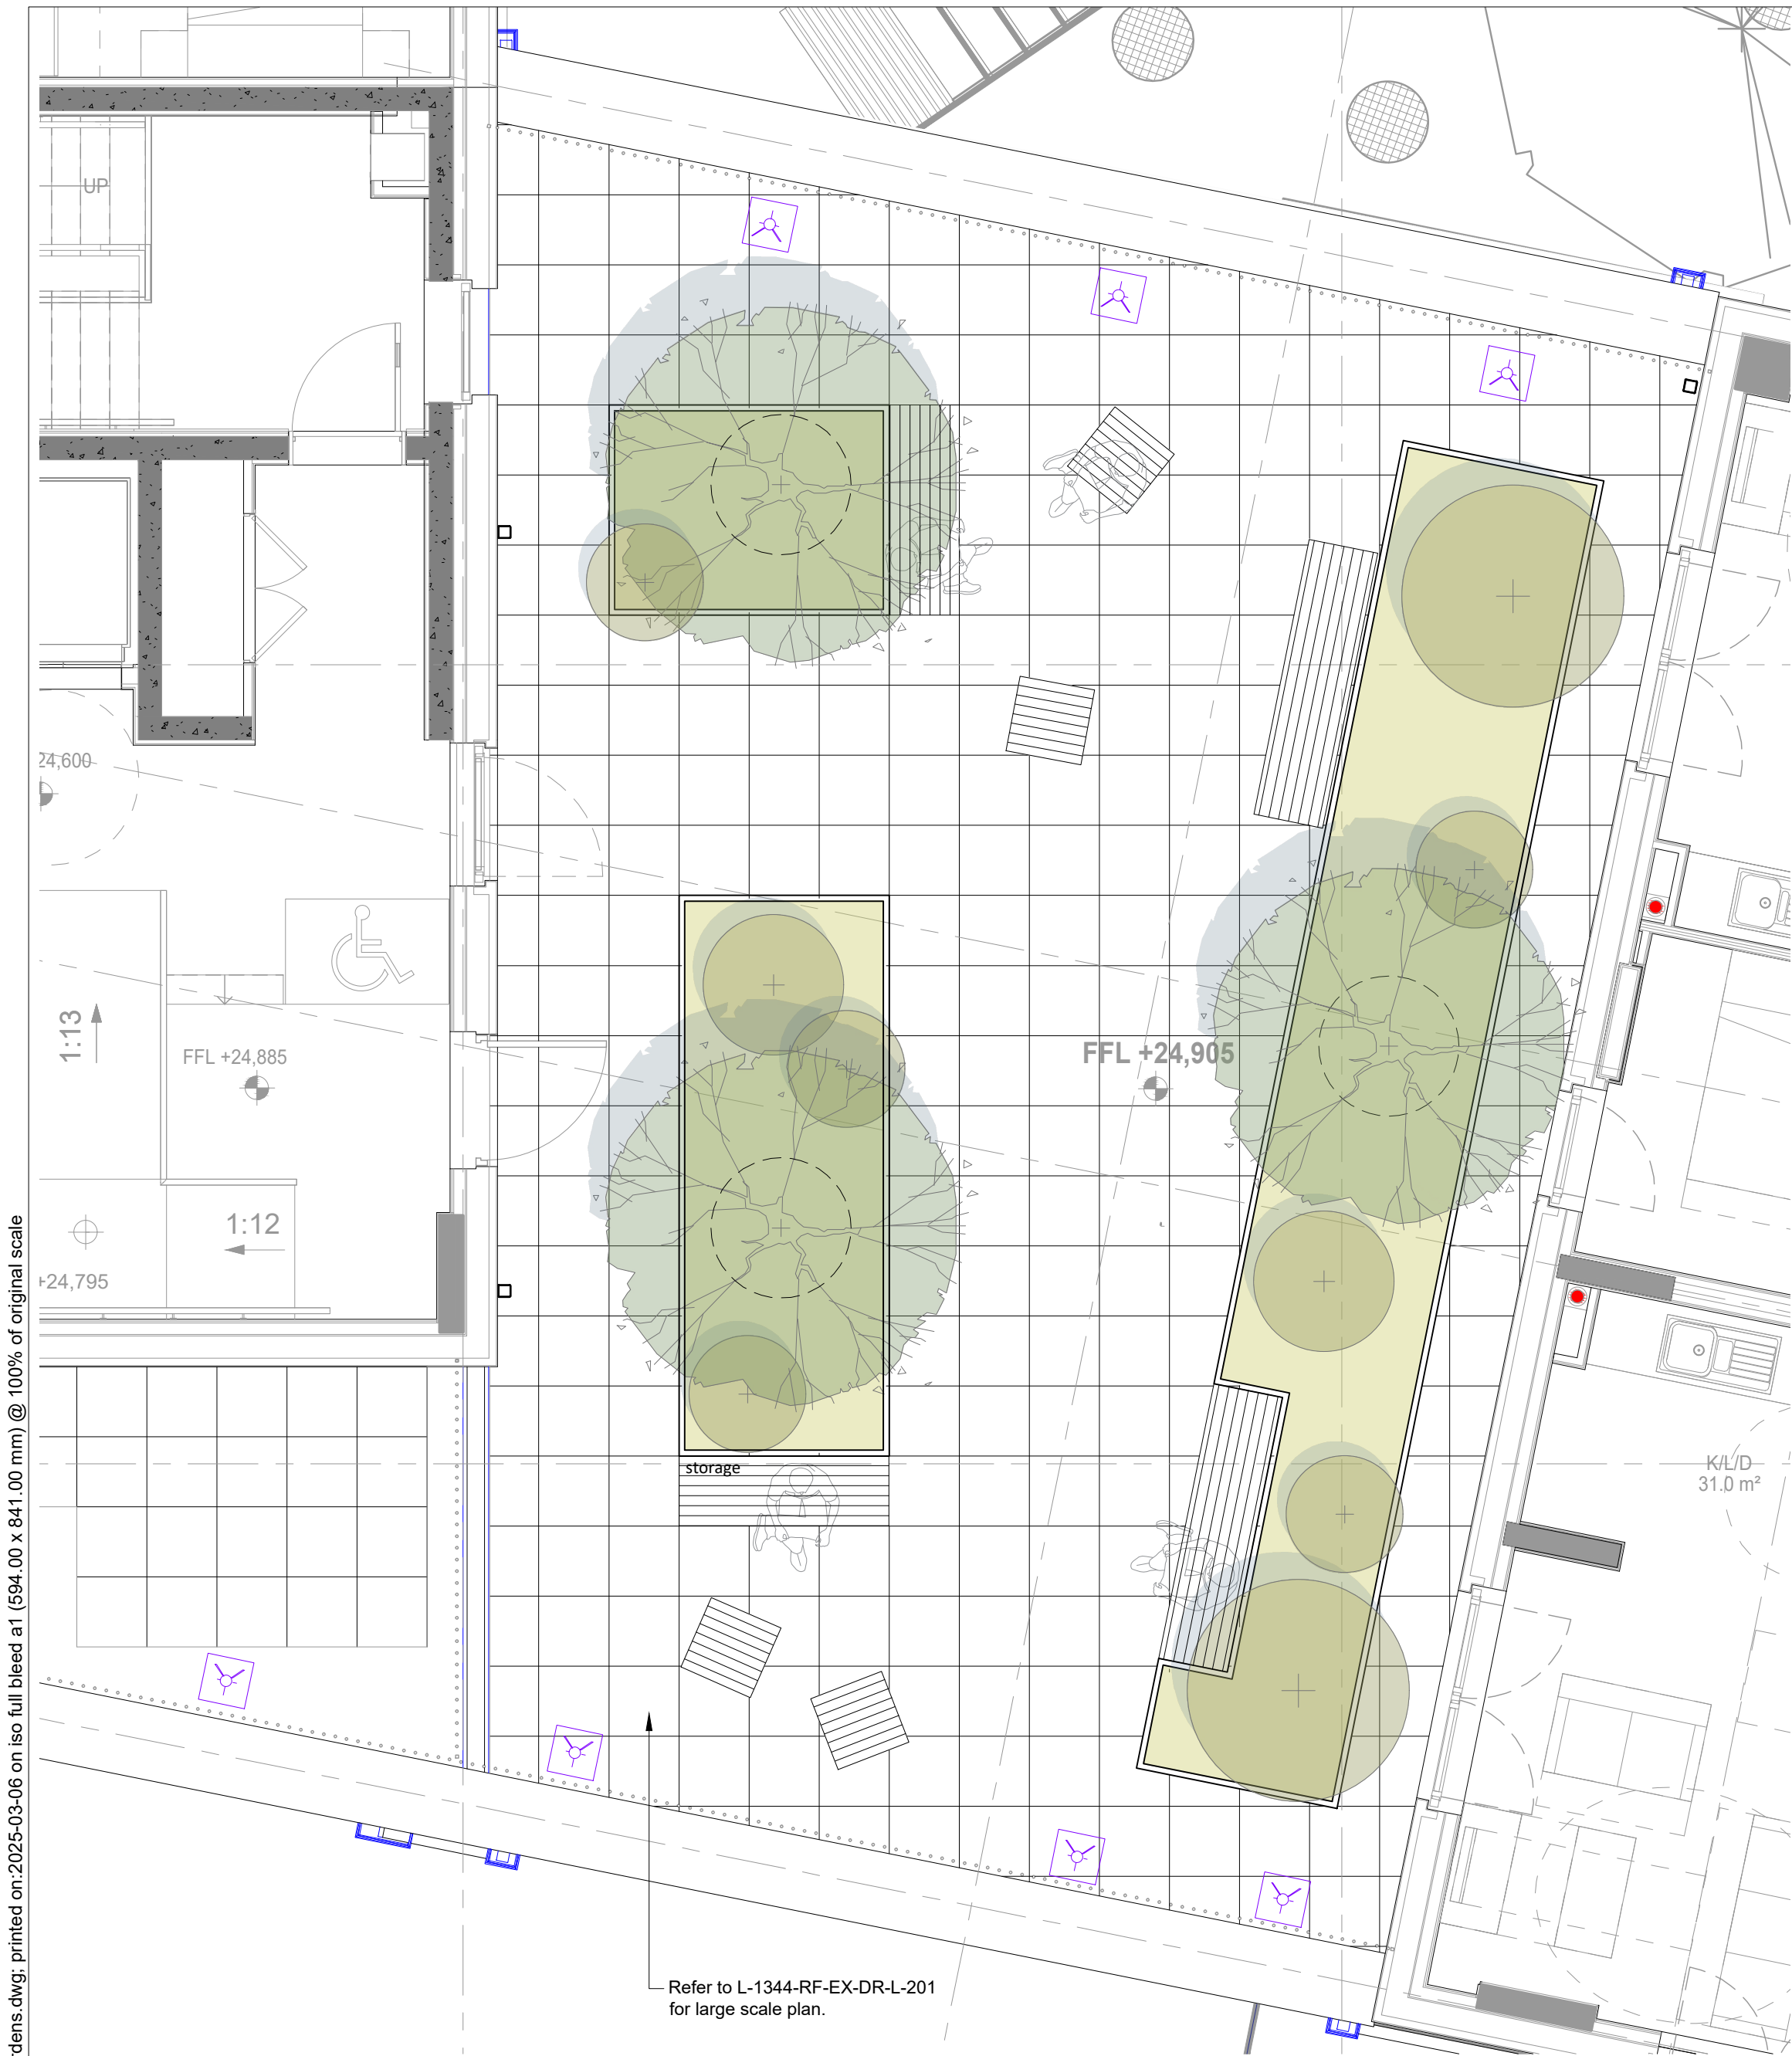


1 GA PLAN: BLOCK E01 LEVEL 04
1:50

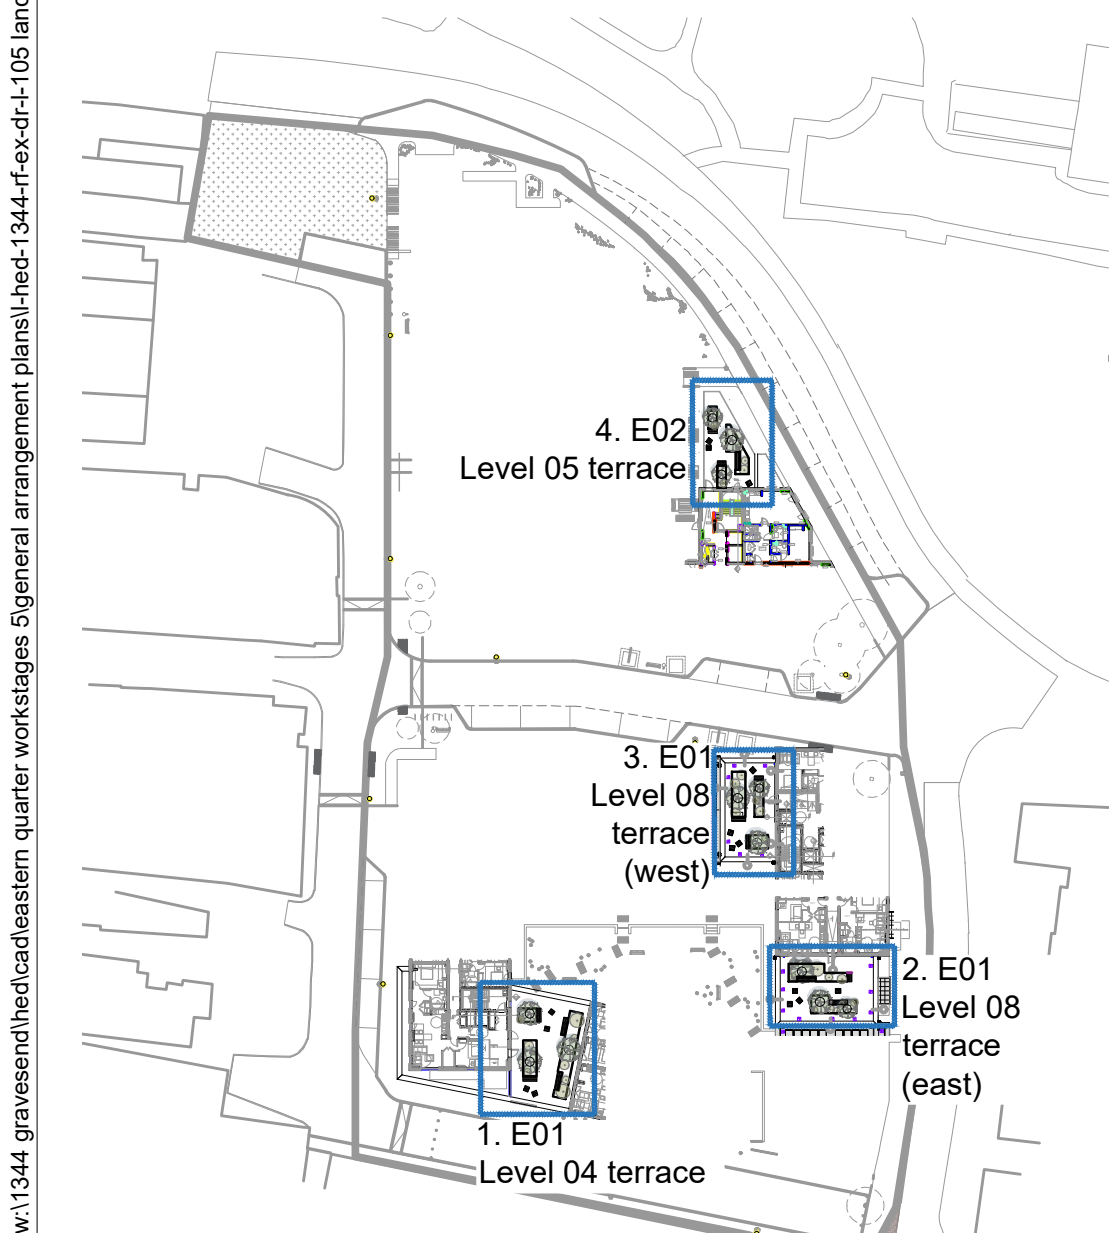

KEY PLAN - ROOF PLAN

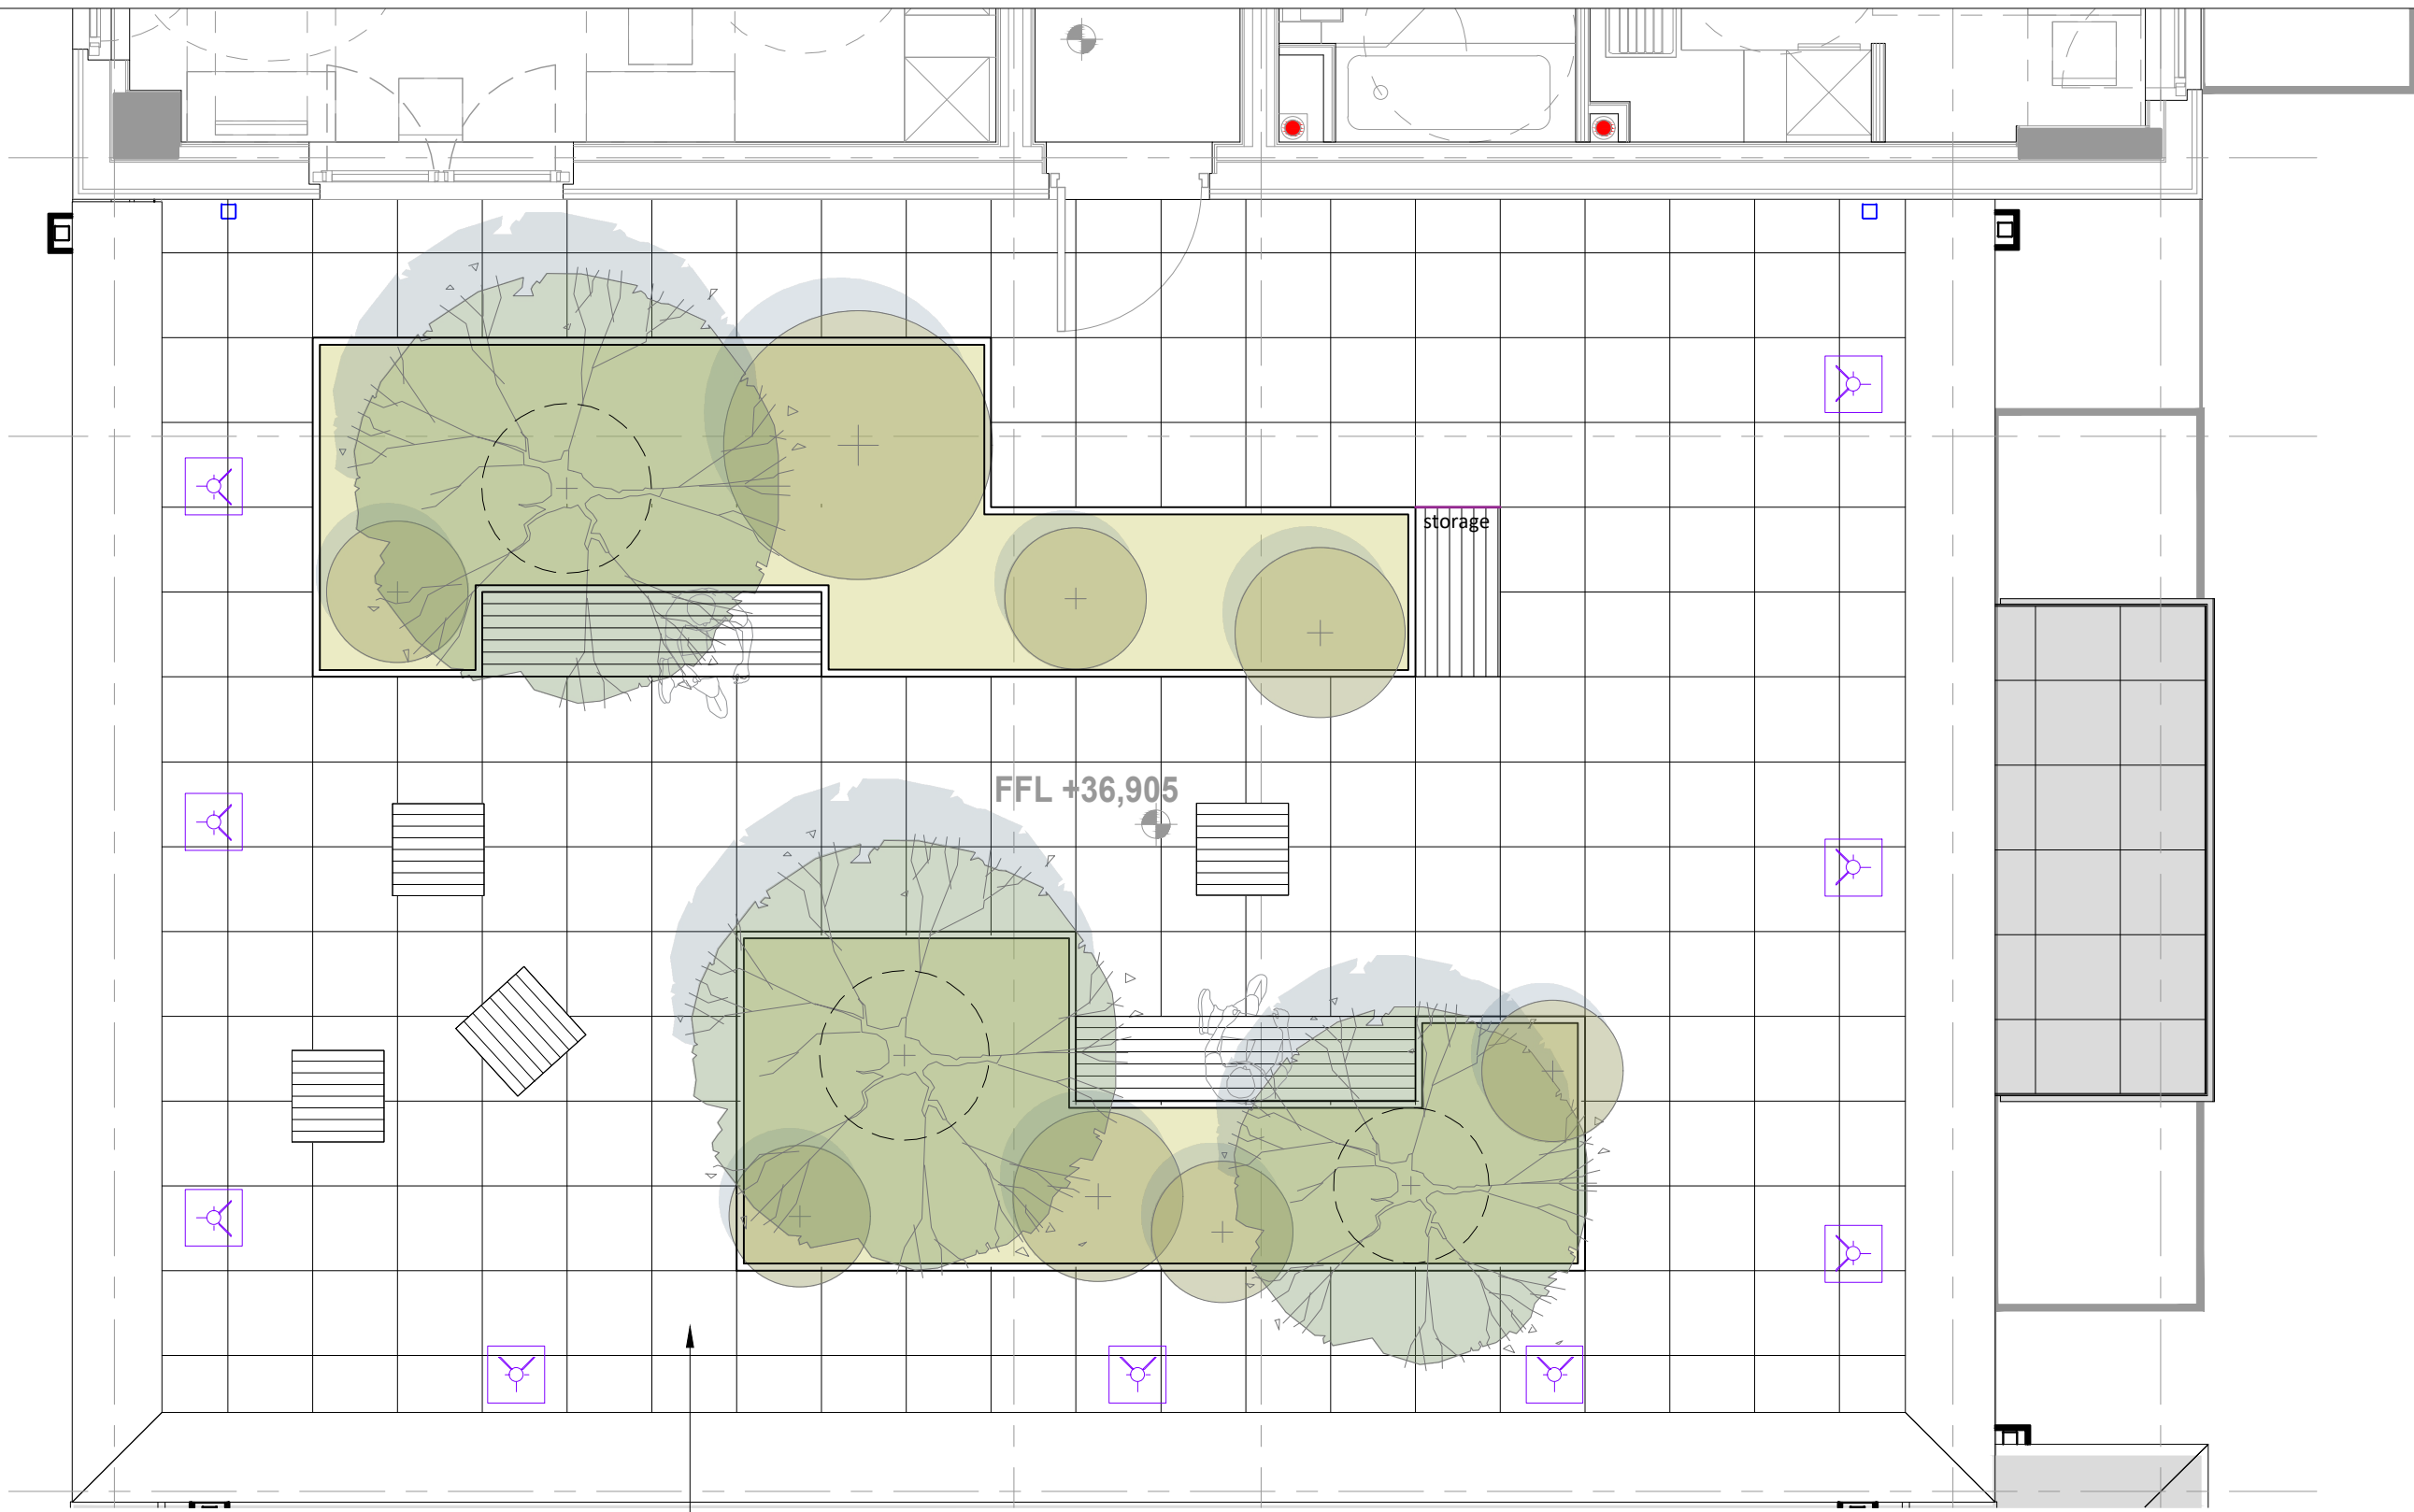


2 GA PLAN: BLOCK E01 LEVEL 08 (EAST)
1:50

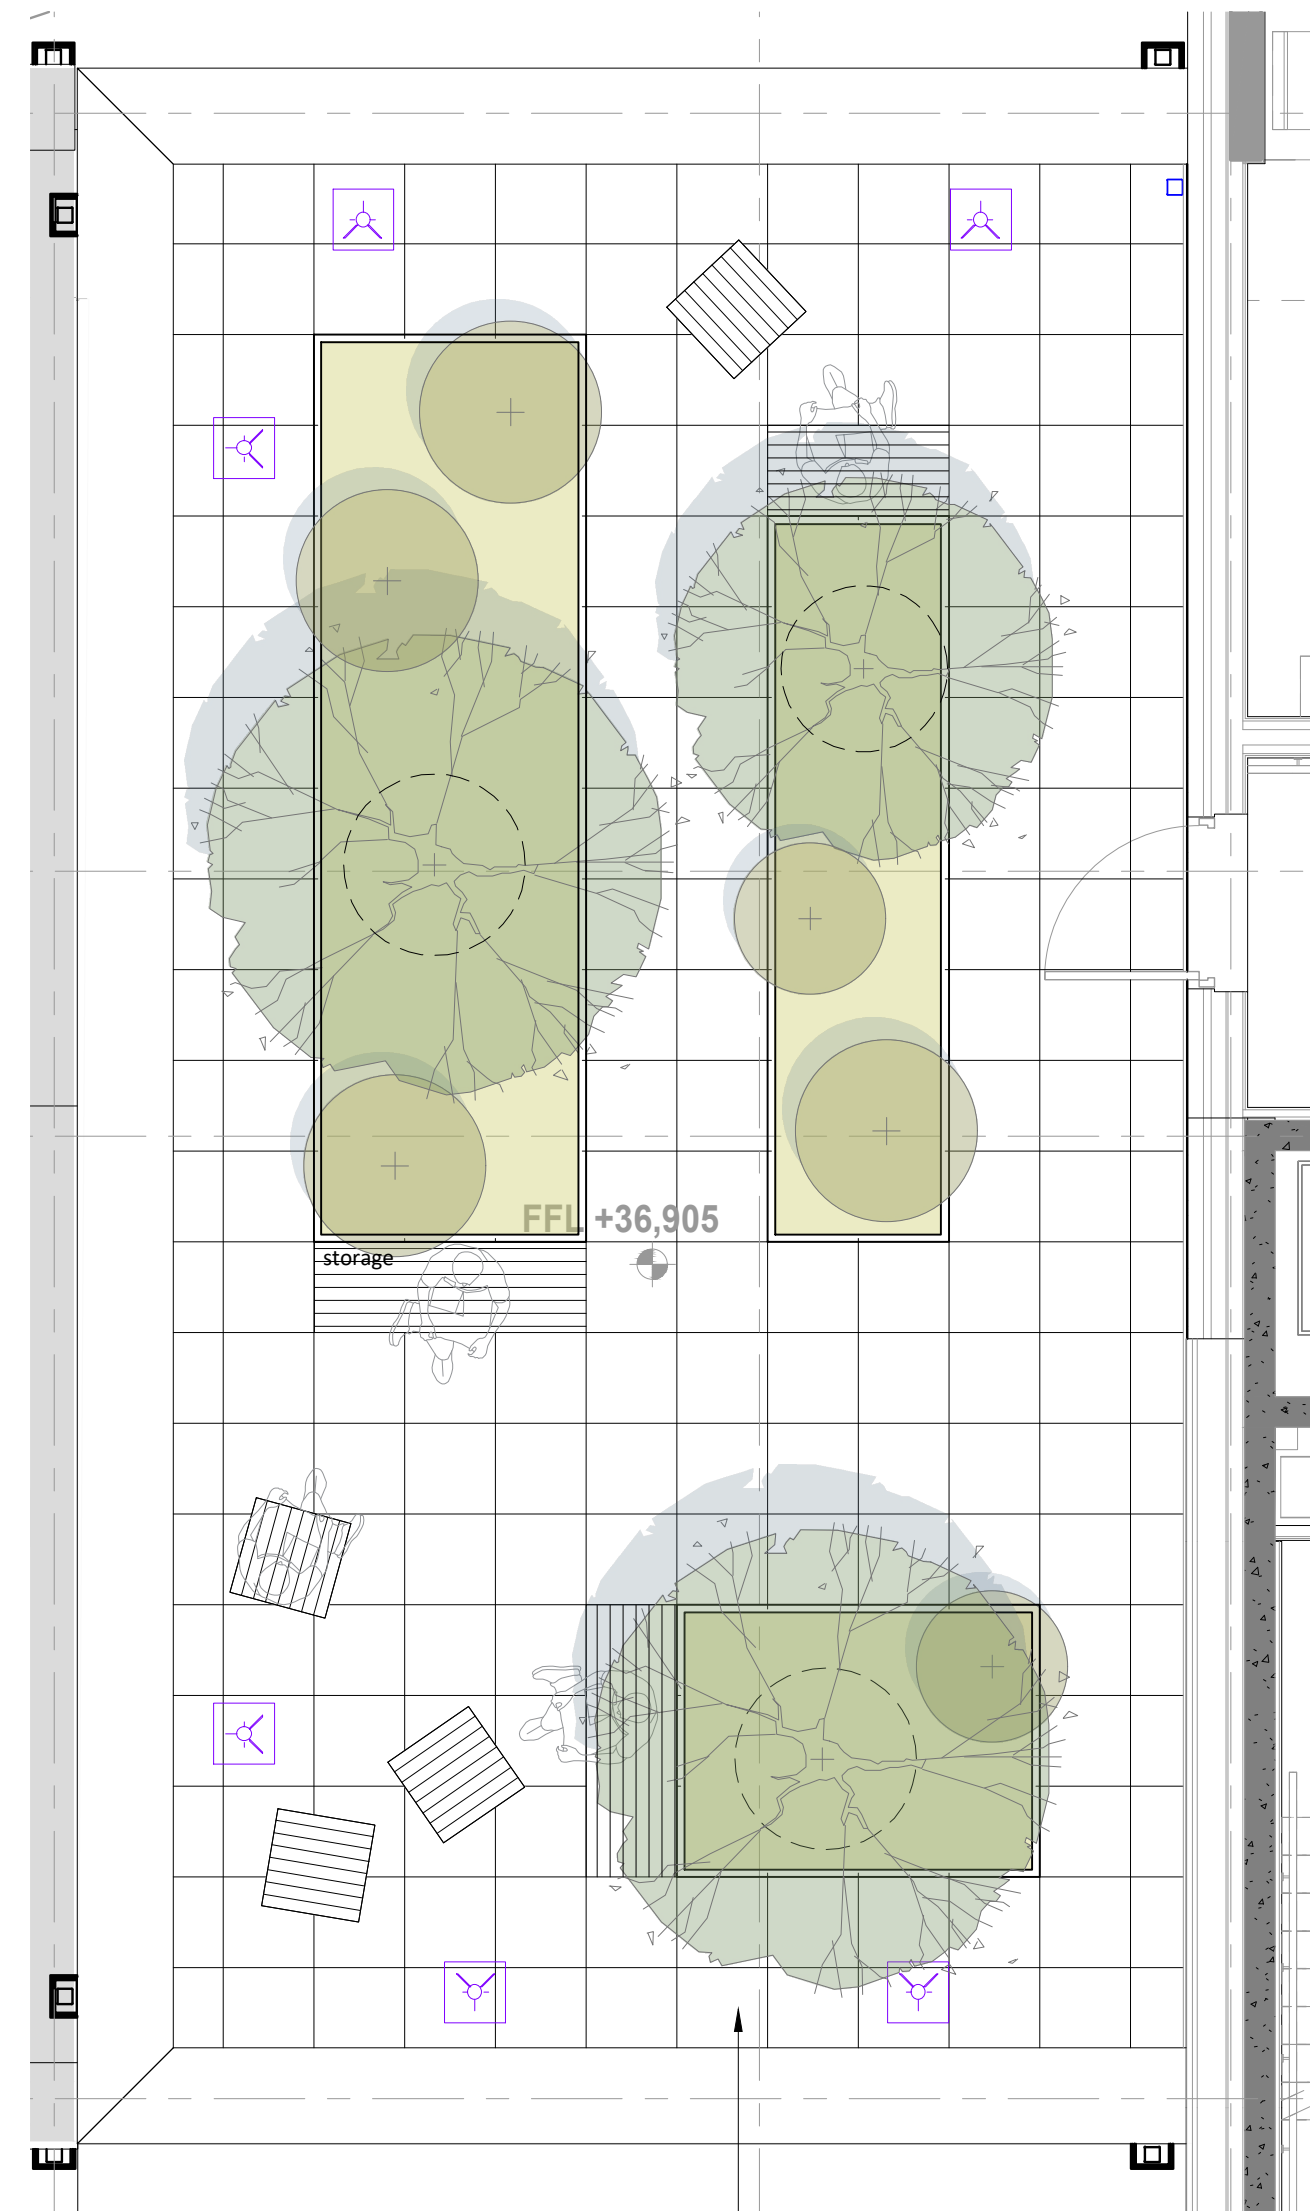

3 GA PLAN: BLOCK E01 - LEVEL 08 (WEST)
1:50



4 GA PLAN: BLOCK E02 - LEVEL 05
1:50

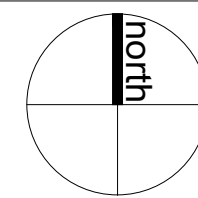

NOTES:
This drawing is the copyright of Hyland Edgar Driver. It must not be copied or reproduced without written consent. Only figured dimensions are to be taken from this drawing. All contractors must visit the site and be responsible for taking and checking all dimensions related to the works shown on this drawing.

NOTES


- PORCELAIN TILE SIZES & LAYING PATTERN TO LJA DETAILS.
- FINAL PLANTER SIZES SUBJECT TO MANUFACTURER FABRICATION DRAWINGS FOR COMMENT/ APPROVAL BY LANDSCAPE ARCHITECT

Landscape Furniture:


- F7.1 Integrated Timber bench (1380mm long)
- F7.2 Integrated Timber seat (2400mm long)
- F7.3 Integrated Timber bench (2400mm long)
- F8.1 Timber bench (1200mm long)
- F8.2 Timber seat (1800mm long)
- F8.3 Timber bench (2400mm long)
- F8.4 Timber bench (2750mm long)
- F9 - Timber podium bench (2135 x 1480mm)
- F10 Storage box with hose point / bib tap

All Planters 450mm high from adjacent paving

KEY

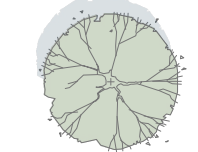

Proposed Multi-stem Trees
Refer to L-HED-1344-RF-EX-DR-L-303 for details and specifications

 


Proposed Specimen Shrubs
Refer to L-HED-1344-RF-EX-DR-L-303 for details and specifications




Perennial Planting
Refer to L-HED-1344-RF-EX-DR-L-303 for details and specifications




Porcelain tiles to LJA details

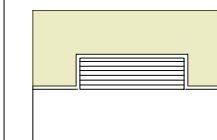

Timber Seating
Final decking to be aligned with LJA proposals

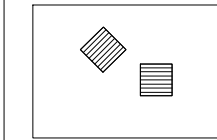

Free-standing Seating
Specified and provided by operator

 

C4	Changes to match LJA paving layout	06/03/2025	DW
C3	Updates as per LJA changes	28/02/2025	DW
C2	Issue for construction	21/03/2023	DM
C1	Issue for information / approval	11/03/2022	AW
P03	Roof layout updated, benches and metal edge revised	12/07/2021	AW
P02	Landscape updated to latest architectural base	28/06/2021	RKC
P01	Stage 4 Issue	18/03/2021	JSW

REVISIONS

H | E | D
Hyland Edgar Driver

Landscape Architects and Urban Designers

One Wessex Way, Colson Common, Winchester, Hampshire, SO21 1WG
Telephone 01962 711600 Facsimile 01962 713945

PROJECT

THE CHARTER
HORN YARD AND MARKET SQUARE

SUBJECT

GENERAL ARRANGEMENT PLAN
Amenity Roof

DATE
05.03.25

DRAWN BY
DM

SCALE
1:100

CHECKED BY
AW

DRAWING NUMBER
L-HED-1344-RF-EX-DR-L-105

REVISION
C4

DRAWING STATUS
F

A - PRELIMINARY B - ISSUED FOR PLANNING C - ISSUED FOR DESIGN D - ISSUED FOR TENDER
E - ISSUED FOR APPROVAL F - ISSUED FOR CONSTRUCTION G - AS BUILT