






1 SOIL DEPTH PLAN: BLOCK E01 LEVEL 04
1:50

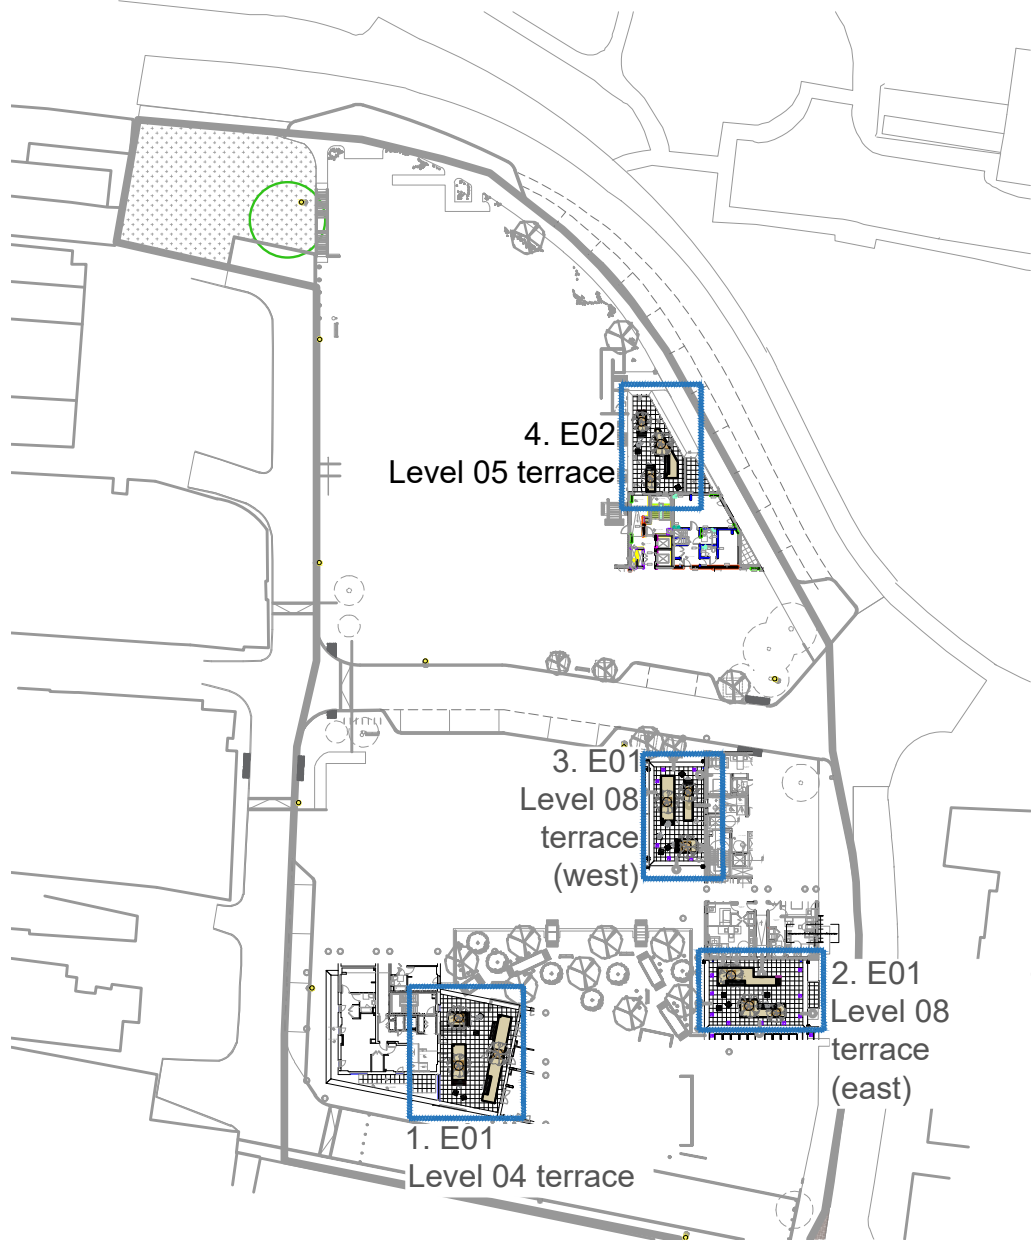

KEY PLAN - ROOF PLAN

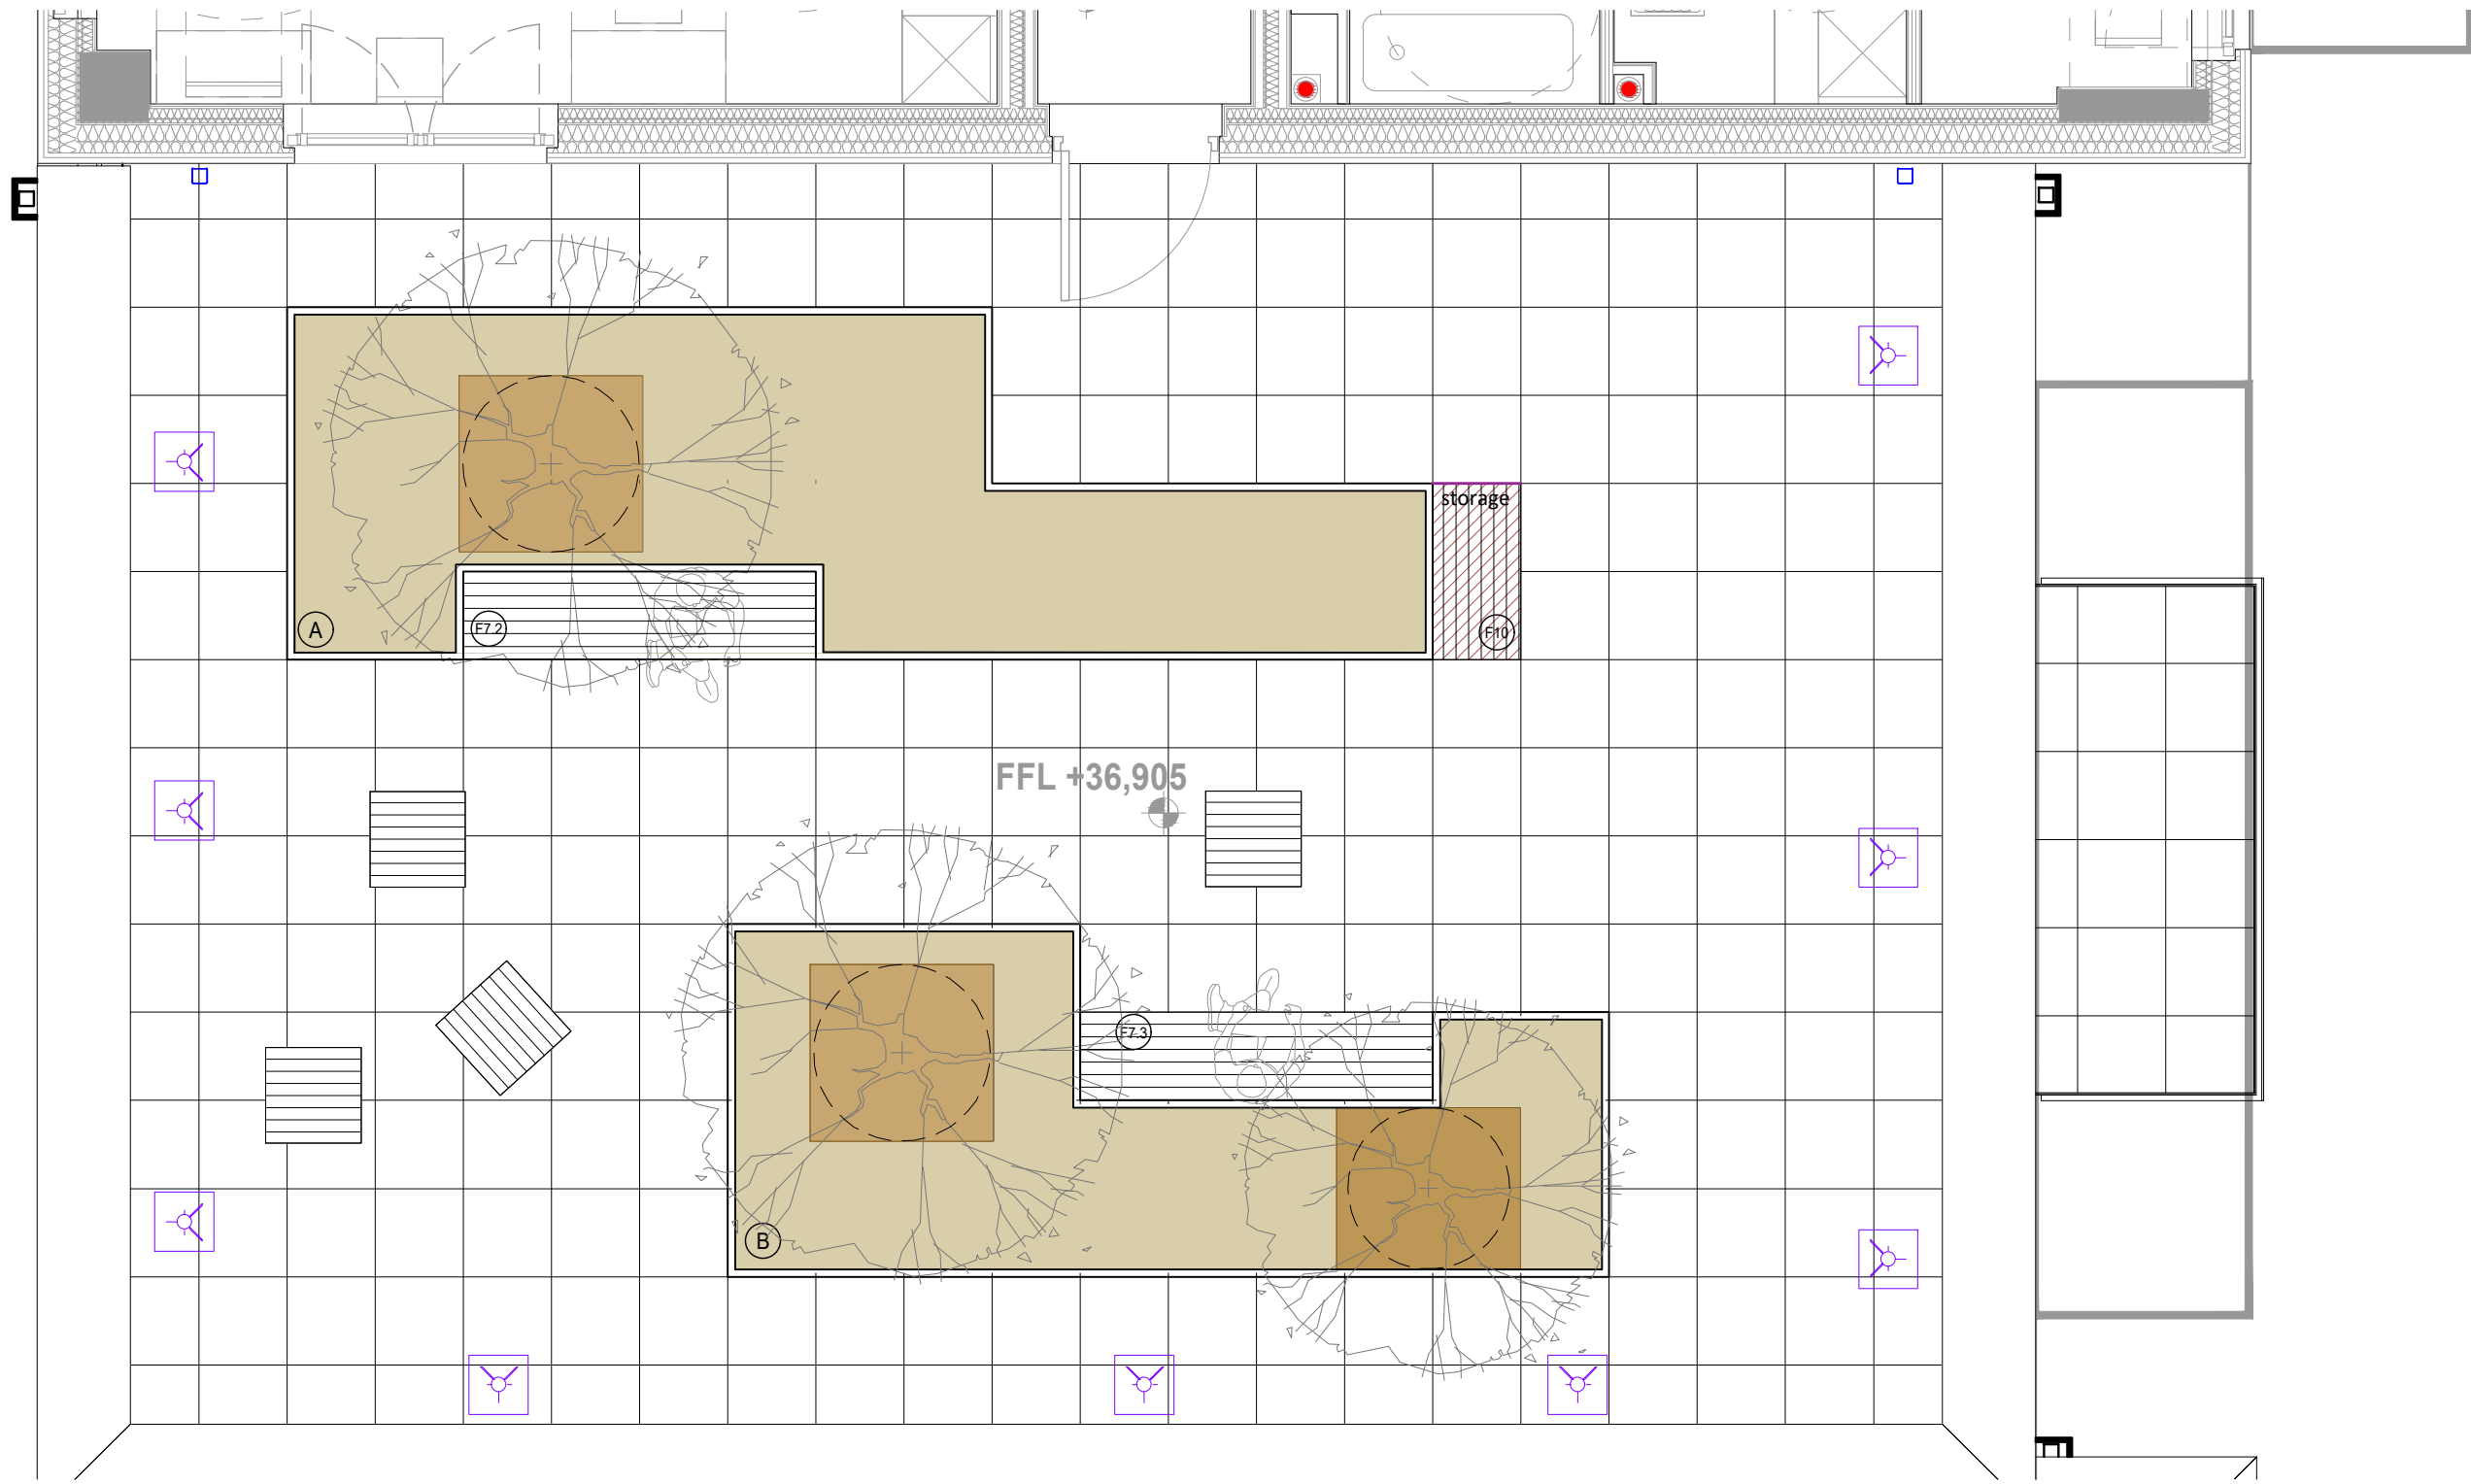

2 SOIL DEPTH PLAN: BLOCK E01 LEVEL 08 (EAST)
1:50

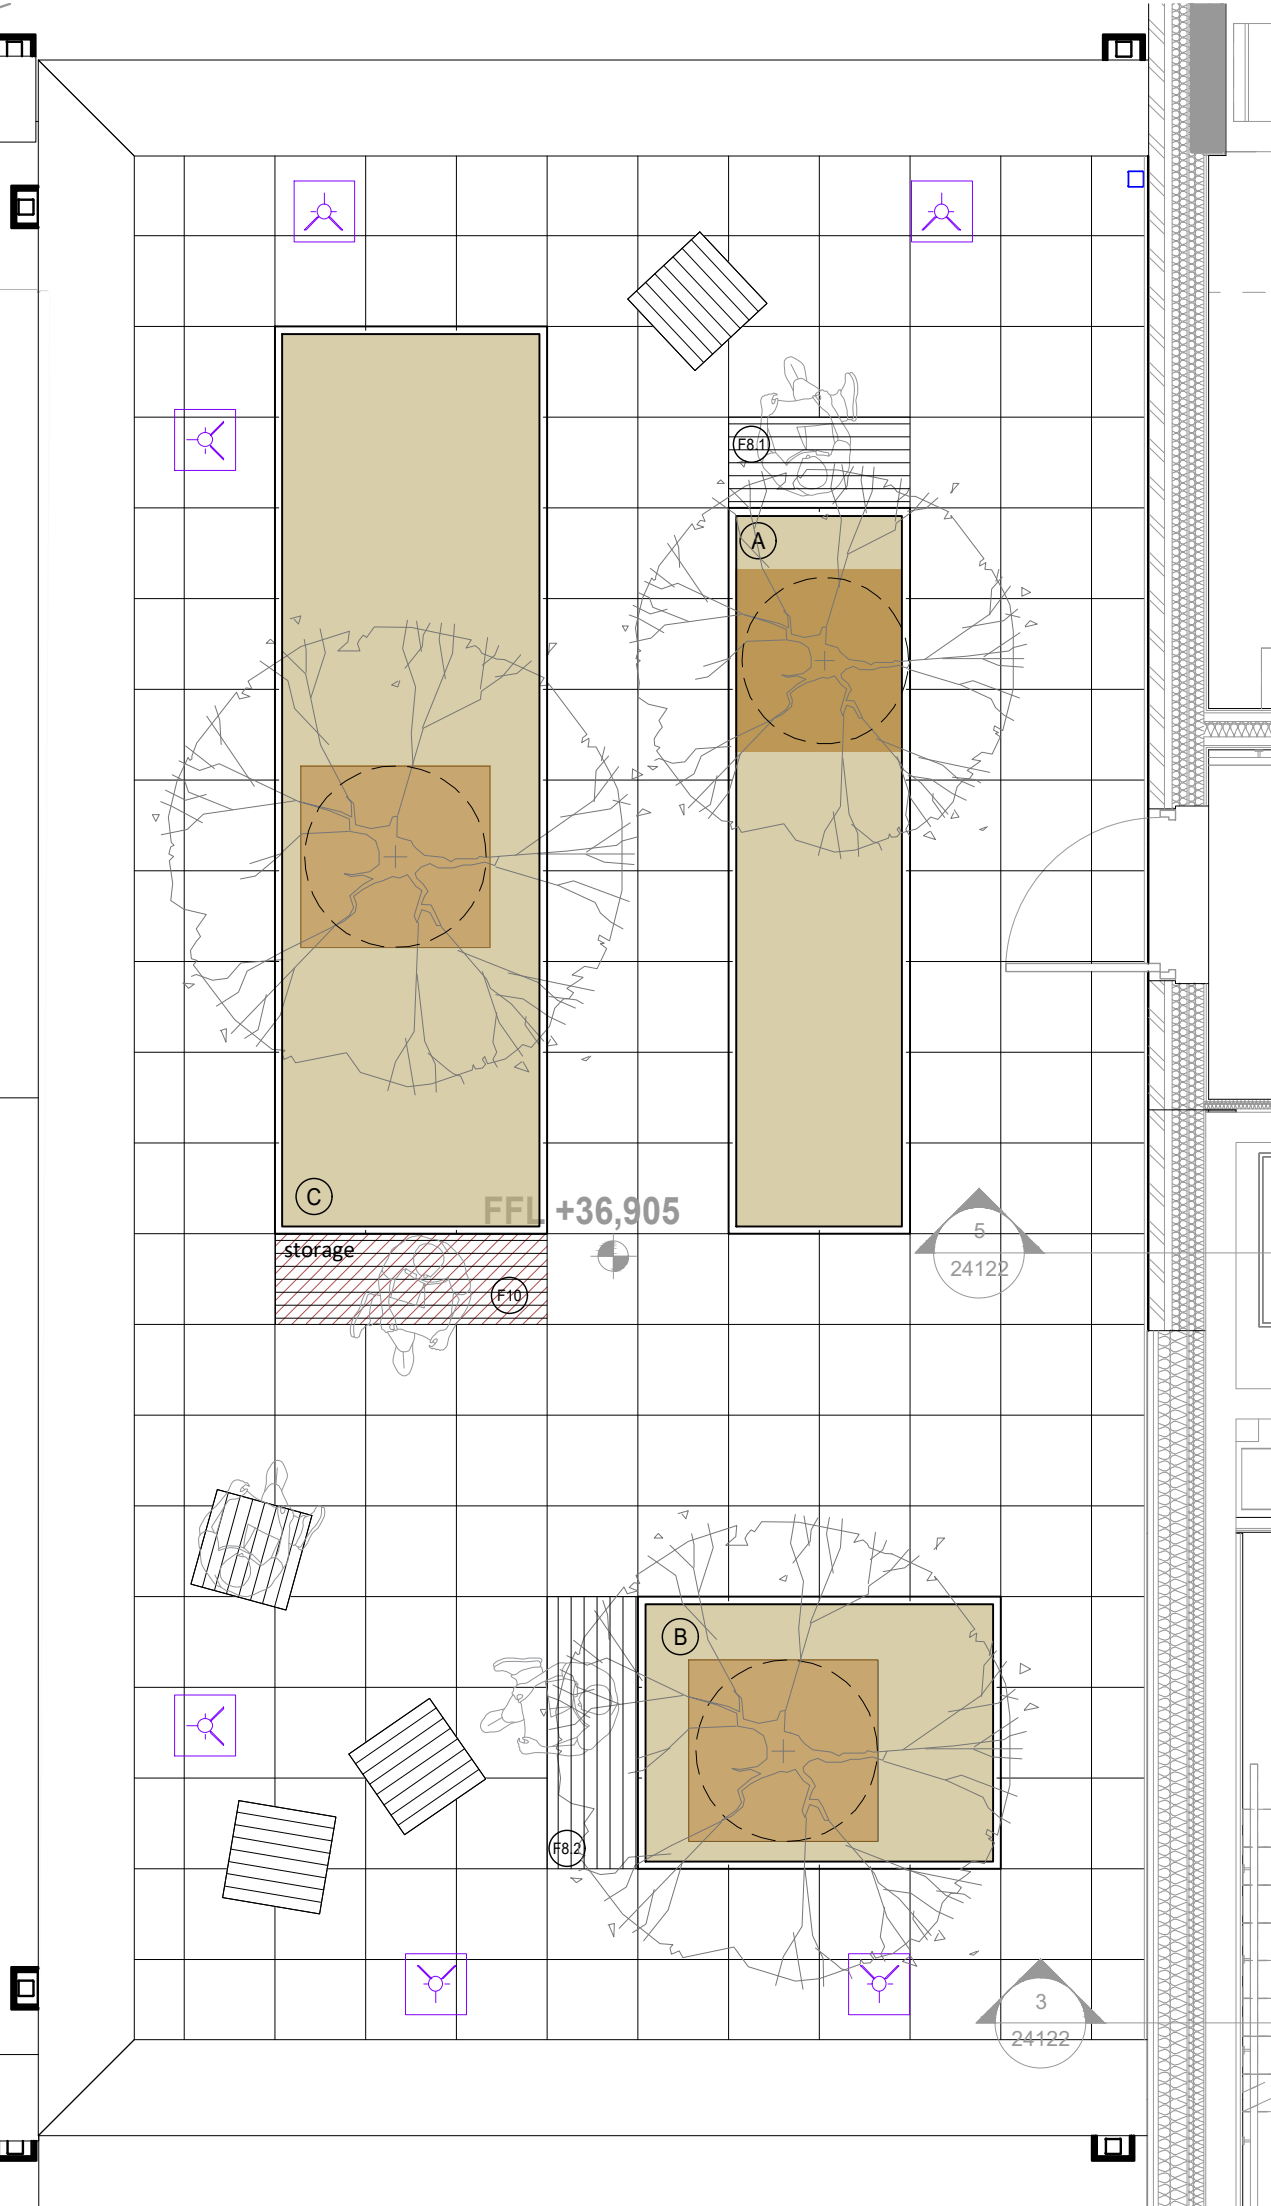

3 SOIL DEPTH PLAN: BLOCK E01 - LEVEL 08 (WEST)
1:50



4 SOIL DEPTH PLAN: BLOCK E02 - LEVEL 05
1:50

NOTES:
This drawing is the copyright of Hyland Edgar Driver. It must not be copied or reproduced without written consent. Only figured dimensions are to be taken from this drawing. All contractors must visit the site and be responsible for taking and checking all dimensions related to the works shown on this drawing.

NOTES

E01 Level 04 roof garden
Planter A: 2.4m long x 1.8m wide, with 0.3m deep soil, 1.2 x 1.25 x 0.45m deep shrub pit. Seat on end.
Planter B: 4.8m x 1.8m x 0.3m deep soil with 1.2 x 1.25 x 0.45m deep shrub pit. 1no. Storage box with Hose point.
Planter C: 11.6m x 1.75m x 0.3m deep soil with 1.2 x 1.25 x 0.45m deep shrub pit, 1no. integrated seat. 1 no. bench.

E01 Level 08 (east) roof garden
Planter A: Polygonal, 7.8m long, with 0.3m deep soil, 1.2 x 1.25 x 0.45m deep shrub pit, 1no. integrated seat and 1no. Storage box with Hose point
Planter B: Polygonal 6m long with 0.3m deep soil and 2 no. 1.2 x 1.25 x 0.45m deep shrub pit and 1no. integrated seat.

E01 Level 08 (west) roof garden
Planter A: 4.8m x 1.2m wide, with 0.3m deep soil, 1.2 x 1.25 x 0.45m deep shrub pit. Bench on end.
Planter B: 2.4m x 1.8m x 0.3m deep soil with 1.2 x 1.25 x 0.45m deep shrub pit. Seat on end.
Planter C: 6.0m x 1.8m x 0.3m deep soil with 1.2 x 1.25 x 0.45m deep shrub pit, and 1no. Storage box with Hose point.

E02 Level 05 roof garden
Planter A: 1.2m x 3.0m x 0.3m deep soil with 1.2 x 1.25 x 0.45m deep shrub pit. Bench on end.
Planter B: 2.4m x 1.2m x 0.3m deep soil with 1.2 x 1.25 x 0.45m deep shrub pit and 1no. Storage box with Hose point. Bench on end.
Planter C: Polygonal 6.6m with 0.3m deep soil, 2 x 1.25 x 0.45m deep shrub pit, 1no. integrated seat

All planter lengths to be checked with paving unit sizes before fabrication.

KEY

- Proposed Multi-stem Trees
Refer to L-HED-1344-RF-EX-DR-L-303 for details and specifications
- Soil Depth - 300mm
Levels raised underneath using void formers
- Soil Depth - 450mm
Full depth and local mounding
- Integrated storage
Refer to L-HED-1344-RF-EX-DR-L-503



C3	Adjustments to match LJA tiling layout	06/03/2025	AW
C2	Updates to roof amenity layout	27/02/2025	AW
C1	Issue for construction	21/03/2023	DM

REVISIONS

H | E | D
Hyland Edgar Driver

Landscape Architects and Urban Designers

One Wessex Way, Golden Common, Winchester, Hampshire, SO21 1WG
Telephone 01962 711600 Facsimile 01962 713945

PROJECT
THE CHARTER
HORN YARD AND MARKET SQUARE

SUBJECT
SOIL DEPTH PLAN
Amenity Roof

DATE	05.03.25	DRAWN BY	DM
SCALE	1:100	CHECKED BY	AW
DRAWING NUMBER	L-1344-HED-ZZ-EX-DR-L-106	REVISION	C3
DRAWING STATUS	F		
A - PRELIMINARY	B - ISSUED FOR PLANNING	C - ISSUED FOR DESIGN	D - ISSUED FOR TENDER
E - ISSUED FOR APPROVAL	F - ISSUED FOR CONSTRUCTION	G - AS BUILT	