



filename: w:\1344_gravesend\hed\cad\eastern_quarter_workstages\5\general_arrangement_plans\hed-1344-rf-ex-dr-l-201_level_04.dwg; printed on:2025-03-06 on iso full bleed at (594.00 x 841.00 mm) @ 100% of original scale

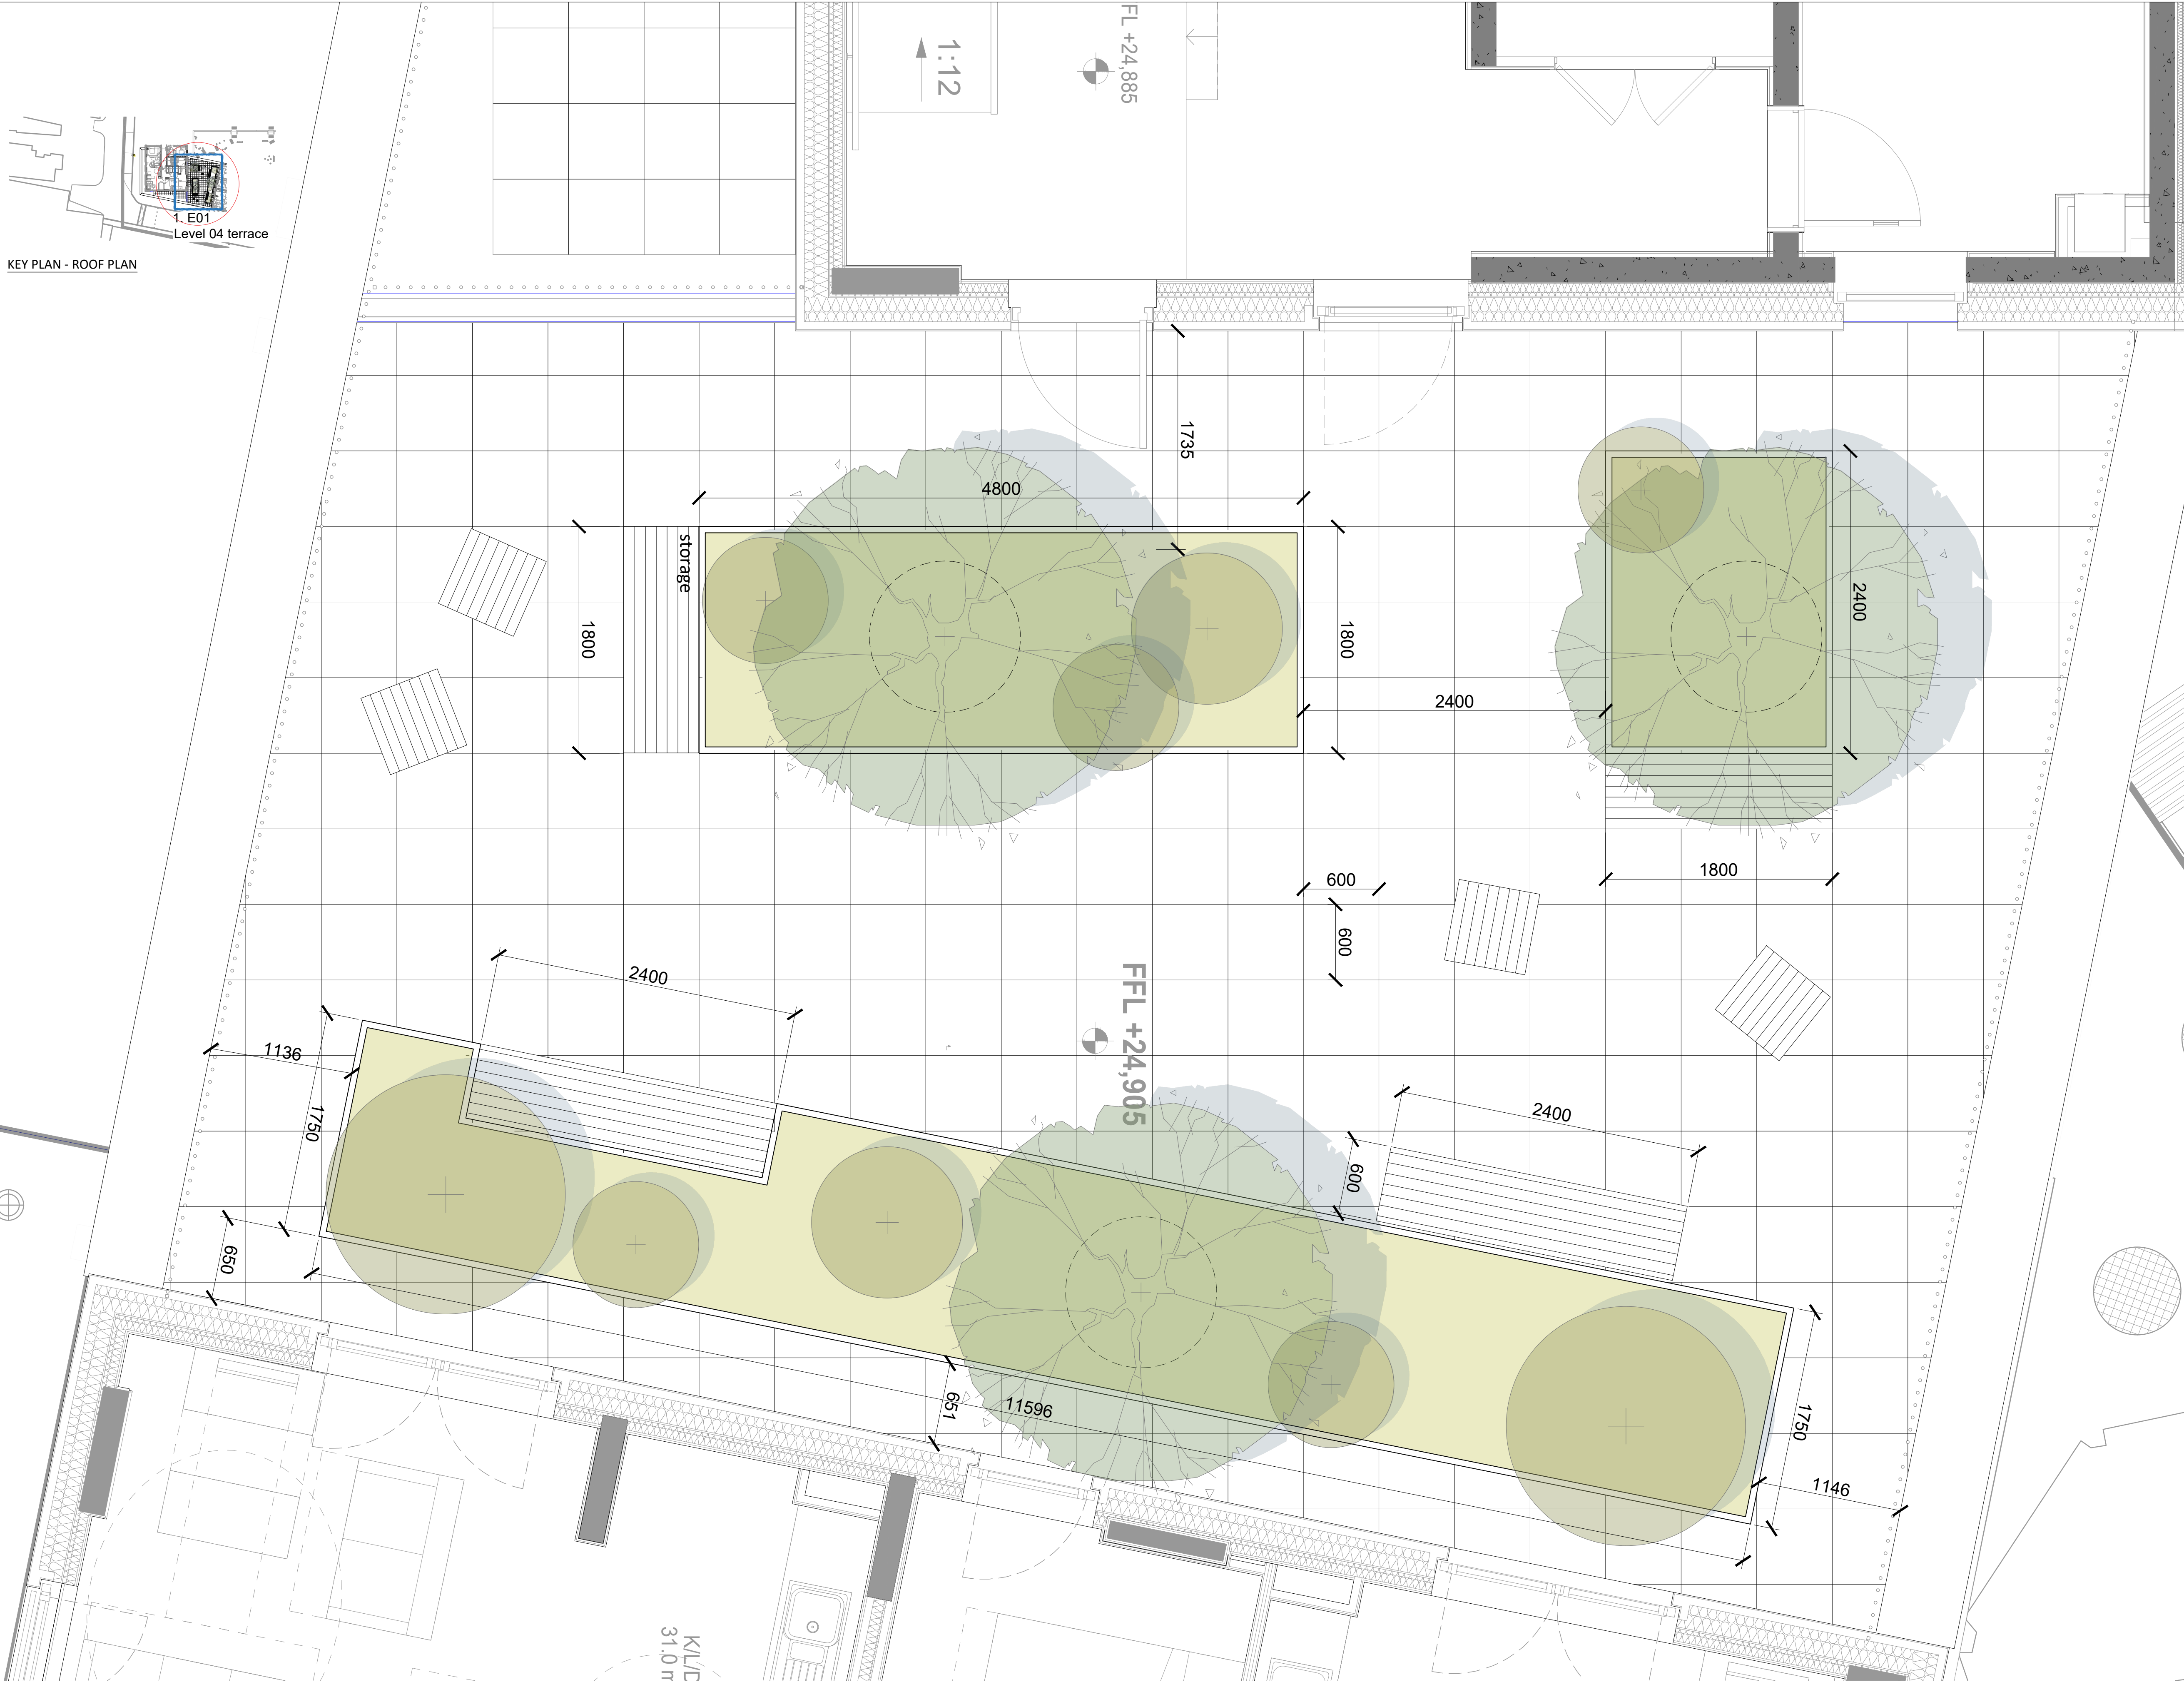

KEY PLAN - ROOF PLAN

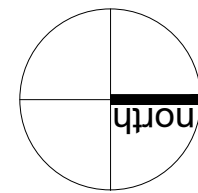

NOTES:
This drawing is the copyright of Hyland Edgar Driver. It must not be copied or reproduced without written consent. Only figured dimensions are to be taken from this drawing. All contractors must visit the site and be responsible for taking and checking all dimensions related to the works shown on this drawing.

NOTES

- PORCELAIN TILE SIZES & LAYING PATTERN TO LJA DETAILS.
- FINAL PLANTER SIZES SUBJECT TO MANUFACTURER FABRICATION DRAWINGS FOR COMMENT/ APPROVAL BY LANDSCAPE ARCHITECT


Landscape Furniture:

- F7.1 Integrated Timber bench (1380mm long)
- F7.2 Integrated Timber seat (2400mm long)
- F7.3 Integrated Timber bench (2400mm long)
- F8.1 Timber bench (1200mm long)
- F8.2 Timber seat (1800mm long)
- F8.3 Timber bench (2400mm long)
- F8.4 Timber bench (2750mm long)
- F9 Timber podium bench (2135 x 1480mm)
- F10 Storage box with hose point / bib tap

All Planters 450mm high from adjacent paving

KEY

- Proposed Multi-stem Trees
Refer to L-HED-1344-RF-EX-DR-L-303 for details and specifications
- Proposed Specimen Shrubs
Refer to L-HED-1344-RF-EX-DR-L-303 for details and specifications
- Perennial Planting
Refer to L-HED-1344-RF-EX-DR-L-303 for details and specifications
- Porcelain tiles to LJA details
- Timber Seating
Final decking to be aligned with LJA proposals
- Free-standing Seating
Specified and provided by operator

 

C2	Adjustments as per LJA tiling layout	06/03/2025	AW
C1	Updates as per LJA changes	26/02/2025	DW

REVISIONS

H | E | D
Hyland Edgar Driver

Landscape Architects and Urban Designers

One Wessex Way, Golden Common, Winchester, Hampshire, SO21 1WG
Telephone 01962 711600 Facsimile 01962 713945

PROJECT
THE CHARTER
HORN YARD AND MARKET SQUARE
SUBJECT
AMENITY TERRACE - LEVEL 04

DATE	05.03.25	DRAWN BY	DM
SCALE	1:25	CHECKED BY	AW
DRAWING NUMBER	L-HED-1344-RF-EX-DR-L-201	REVISION	C2
DRAWING STATUS	F		
A - PRELIMINARY	B - ISSUED FOR PLANNING	C - ISSUED FOR DESIGN	D - ISSUED FOR TENDER
E - ISSUED FOR APPROVAL	F - ISSUED FOR CONSTRUCTION	G - AS BUILT	