


filename: w\1344 gravesend\hed\cad\eastern quarter workstages 5\general arrangement plans\hed-1344-rf-ex-dr-l-202 level 08.dwg; printed on:2025-03-06 on iso full bleed at (594.00 x 841.00 mm) @ 100% of original scale

KEY PLAN - ROOF PLAN

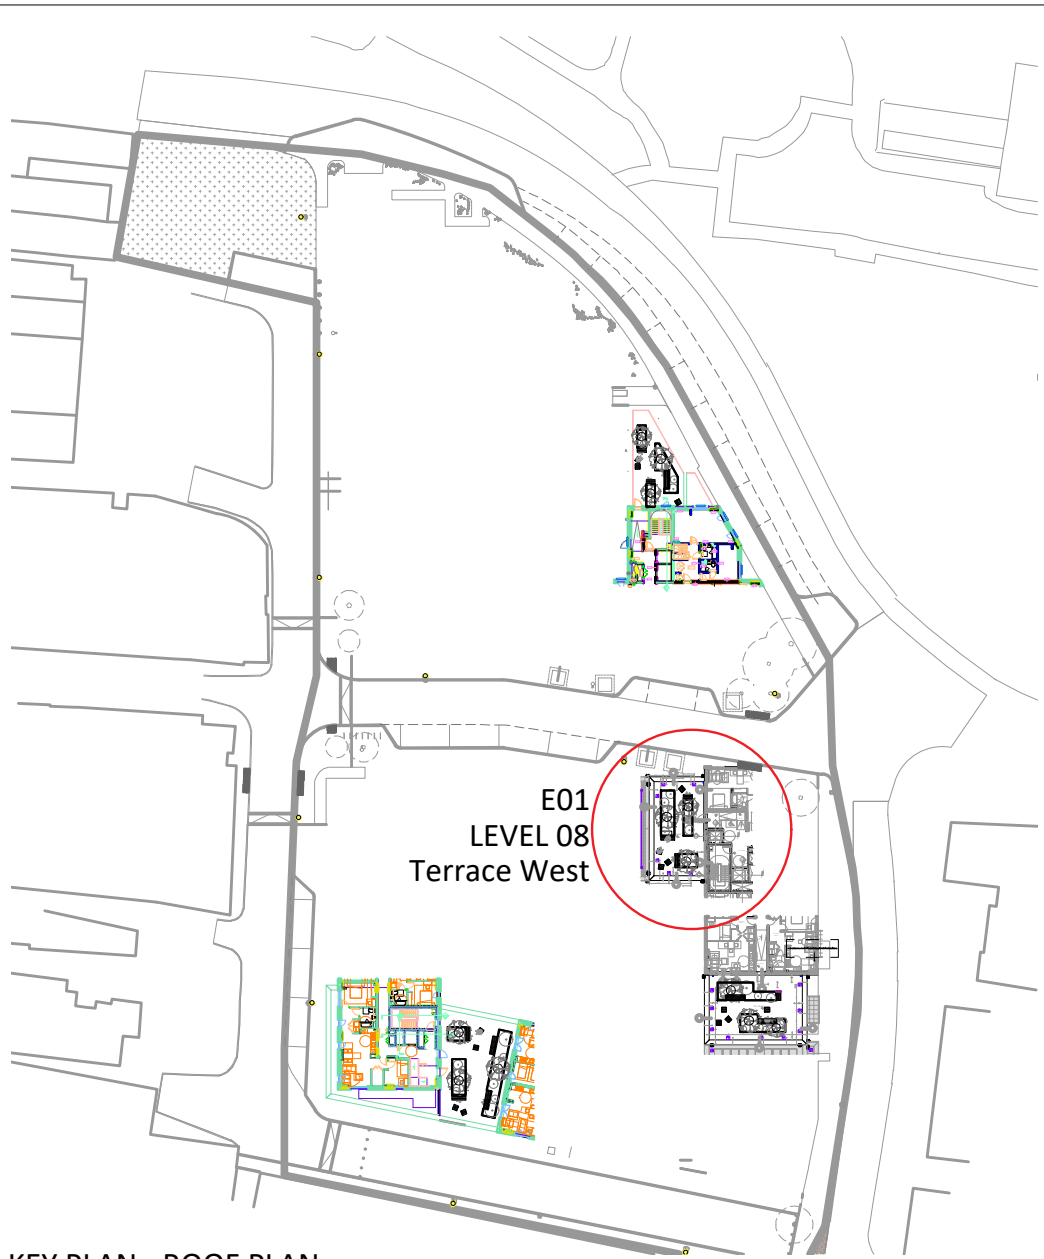

North

NOTES:
This drawing is the copyright of Hyland Edgar Driver. It must not be copied or reproduced without written consent. Only figured dimensions are to be taken from this drawing. All contractors must visit the site and be responsible for taking and checking all dimensions related to the works shown on this drawing.

NOTES

- PORCELAIN TILE SIZES & LAYING PATTERN TO LJA DETAILS.
- FINAL PLANTER SIZES SUBJECT TO MANUFACTURER FABRICATION DRAWINGS FOR COMMENT/ APPROVAL BY LANDSCAPE ARCHITECT

Landscape Furniture:

F7.1 Integrated Timber bench (1380mm long)
F7.2 Integrated Timber seat (2400mm long)
F7.3 Integrated Timber bench (2400mm long)
F8.1 Timber bench (1200mm long)
F8.2 Timber seat (1800mm long)
F8.3 Timber bench (2400mm long)
F8.4 Timber bench (2750mm long)
F9 Timber podium bench (2135 x 1480mm)
F10 Storage box with hose point / bib tap

All Planters 450mm high from adjacent paving

KEY

Proposed Multi-stem Trees
Refer to L-HED-1344-RF-EX-DR-L-303 for details and specifications

Proposed Specimen Shrubs
Refer to L-HED-1344-RF-EX-DR-L-303 for details and specifications

Perennial Planting
Refer to L-HED-1344-RF-EX-DR-L-303 for details and specifications

Porcelain tiles to LJA details

Timber Seating
Final decking to be aligned with LJA proposals

Free-standing Seating
Specified and provided by operator

02505001250

1:25

C2 Adjustments to match LJA tiling layout 06/03/2025 AW
C1 Updates as per LJA changes 26/02/2025 DW

REVISIONS

H | E | D

Hyland Edgar Driver

Landscape Architects and Urban Designers

One Wessex Way, Colson Common, Winchester, Hampshire, SO21 1WG
Telephone 01962 711600 Facsimile 01962 713945

PROJECT

THE CHARTER
HORN YARD AND MARKET SQUARE

SUBJECT

AMENITY TERRACE - LEVEL 08 WEST

DATE 06.03.25 DRAWN BY DM
SCALE 1:25 CHECKED BY AW
DRAWING NUMBER L-HED-1344-RF-EX-DR-L-202 C2
DRAWING STATUS F

A - PRELIMINARY
E - ISSUED FOR APPROVAL

B - ISSUED FOR PLANNING
F - ISSUED FOR CONSTRUCTION

C - ISSUED FOR DESIGN INFORMATION
G - AS BUILT

D - ISSUED FOR TENDER