
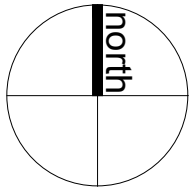


filename: w:\1344 gravesend\hed\cad\eastern quarter workstages\5general arrangement plans\hed-1344-rf-ex-dr-l-203 level 08.dwg; printed on:2025-03-06 on iso full bleed at (594.00 x 841.00 mm) @ 100% of original scale

KEY PLAN - ROOF PLAN

E01  
LEVEL 08  
Terrace East

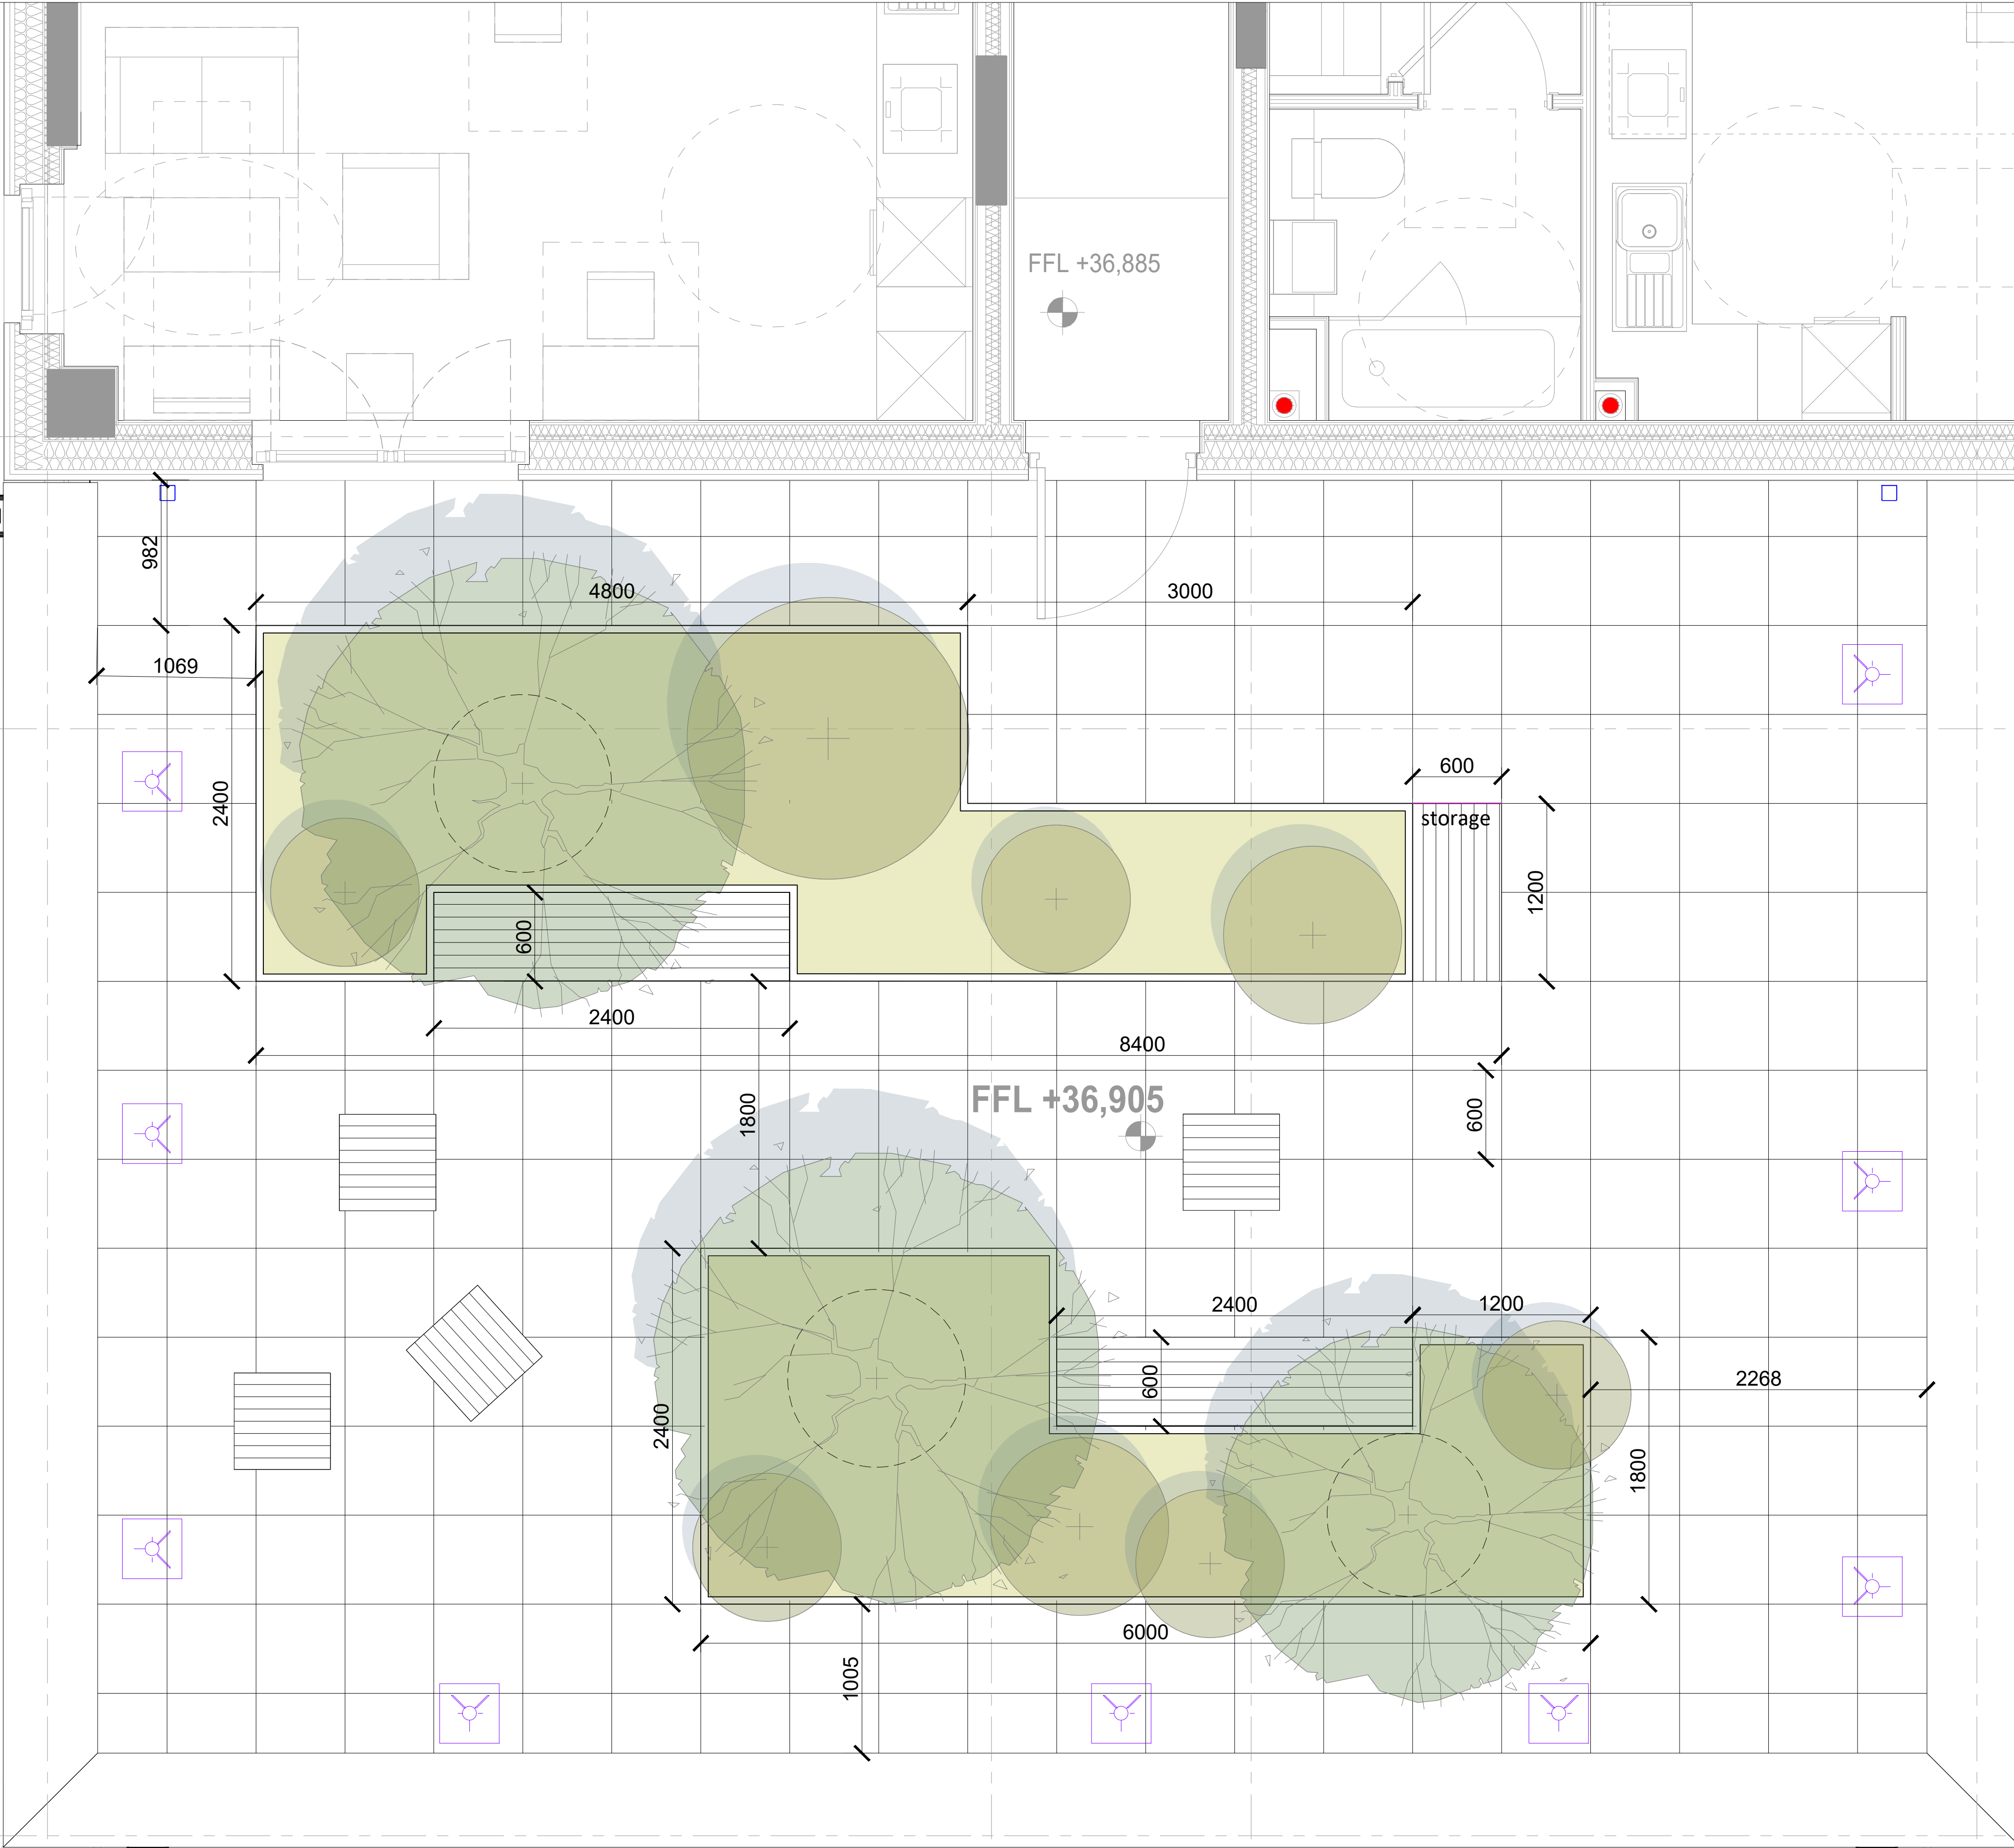

NOTES:  
This drawing is the copyright of Hyland Edgar Driver. It must not be copied or reproduced without written consent. Only figured dimensions are to be taken from this drawing. All contractors must visit the site and be responsible for taking and checking all dimensions related to the works shown on this drawing.


NOTES

- PORCELAIN TILE SIZES & LAYING PATTERN TO LJA DETAILS.
- FINAL PLANTER SIZES SUBJECT TO MANUFACTURER FABRICATION DRAWINGS FOR COMMENT/ APPROVAL BY LANDSCAPE ARCHITECT


Landscape Furniture:

- F7.1 Integrated Timber bench (1380mm long)
- F7.2 Integrated Timber seat (2400mm long)
- F7.3 Integrated Timber bench (2400mm long)
- F8.1 Timber bench (1200mm long)
- F8.2 Timber seat (1800mm long)
- F8.3 Timber bench (2400mm long)
- F8.4 Timber bench (2750mm long)
- F9 Timber podium bench (2135 x 1480mm)
- F10 Storage box with hose point / bib tap


KEY

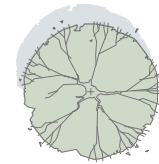

Proposed Multi-stem Trees  
Refer to L-HED-1344-RF-EX-DR-L-303 for details and specifications

 


Proposed Specimen Shrubs  
Refer to L-HED-1344-RF-EX-DR-L-303 for details and specifications

 


Perennial Planting  
Refer to L-HED-1344-RF-EX-DR-L-303 for details and specifications



Porcelain tiles to LJA details

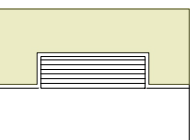

Timber Seating  
Final decking to be aligned with LJA proposals

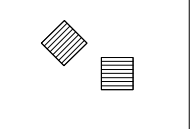

Free-standing Seating  
Specified and provided by operator



|    |                                        |            |    |
|----|----------------------------------------|------------|----|
| C2 | Adjustments to match LJA tiling layout | 06/03/2025 | DW |
| C1 | Updates as per LJA changes             | 26/02/2025 | DW |

REVISIONS

**H | E | D**  
Hyland Edgar Driver

Landscape Architects and Urban Designers

One Wessex Way, Colson Common, Winchester, Hampshire, SO21 1WG  
Telephone 01962 711600 Facsimile 01962 713945

PROJECT

THE CHARTER  
HORN YARD AND MARKET SQUARE

SUBJECT

AMENITY TERRACE - LEVEL 08 EAST

|                         |                             |                       |                       |
|-------------------------|-----------------------------|-----------------------|-----------------------|
| DATE                    | 28.02.25                    | DRAWN BY              | DM                    |
| SCALE                   | 1:25                        | CHECKED BY            | AW                    |
| DRAWING NUMBER          | L-HED-1344-RF-EX-DR-L-203   | REVISION              | C2                    |
| DRAWING STATUS          | F                           |                       |                       |
| A - PRELIMINARY         | B - ISSUED FOR PLANNING     | C - ISSUED FOR DESIGN | D - ISSUED FOR TENDER |
| E - ISSUED FOR APPROVAL | F - ISSUED FOR CONSTRUCTION | G - AS BUILT          |                       |