





Rear Elevation


Scale 1:100

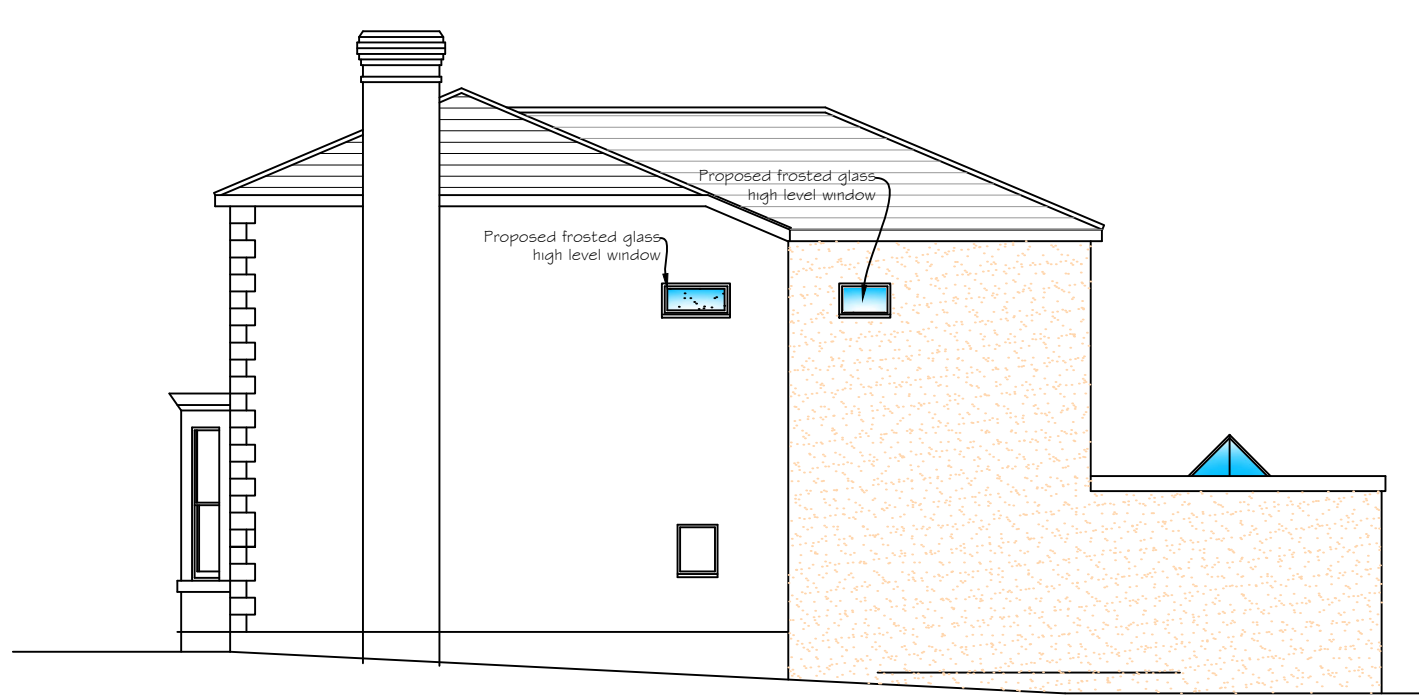

Side Elevation

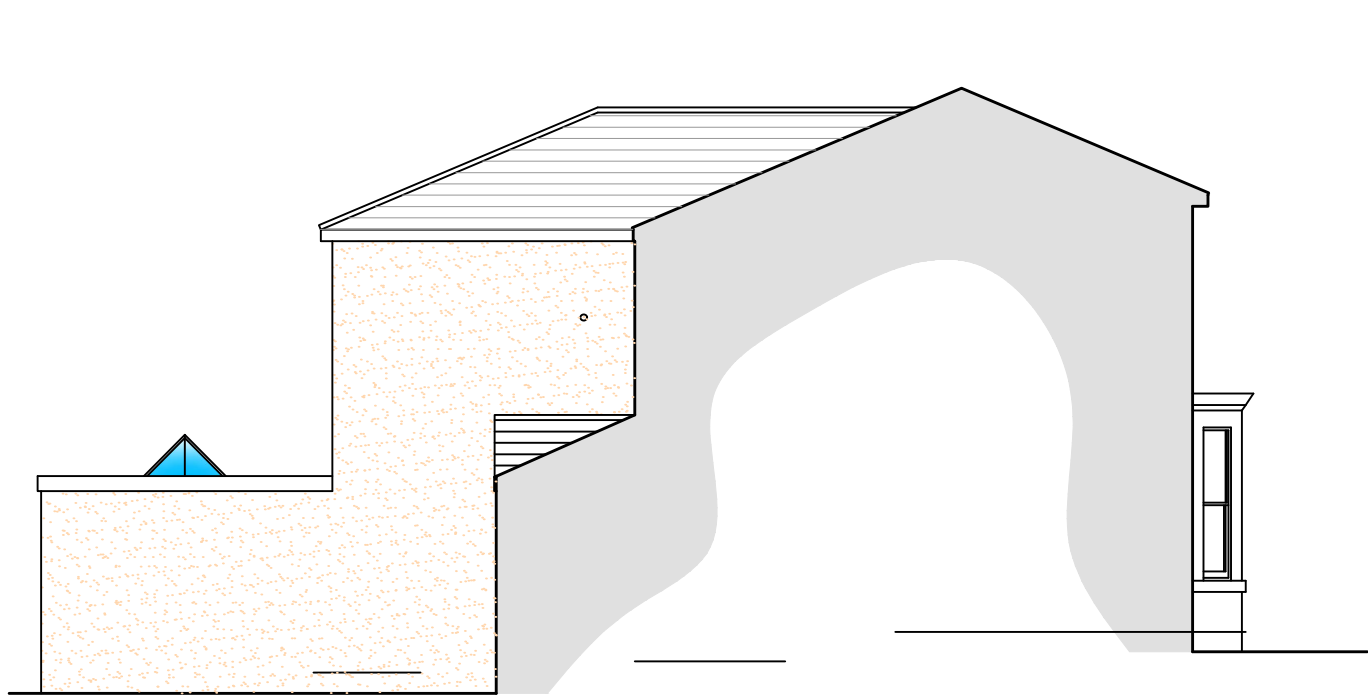


Part Side Elevation

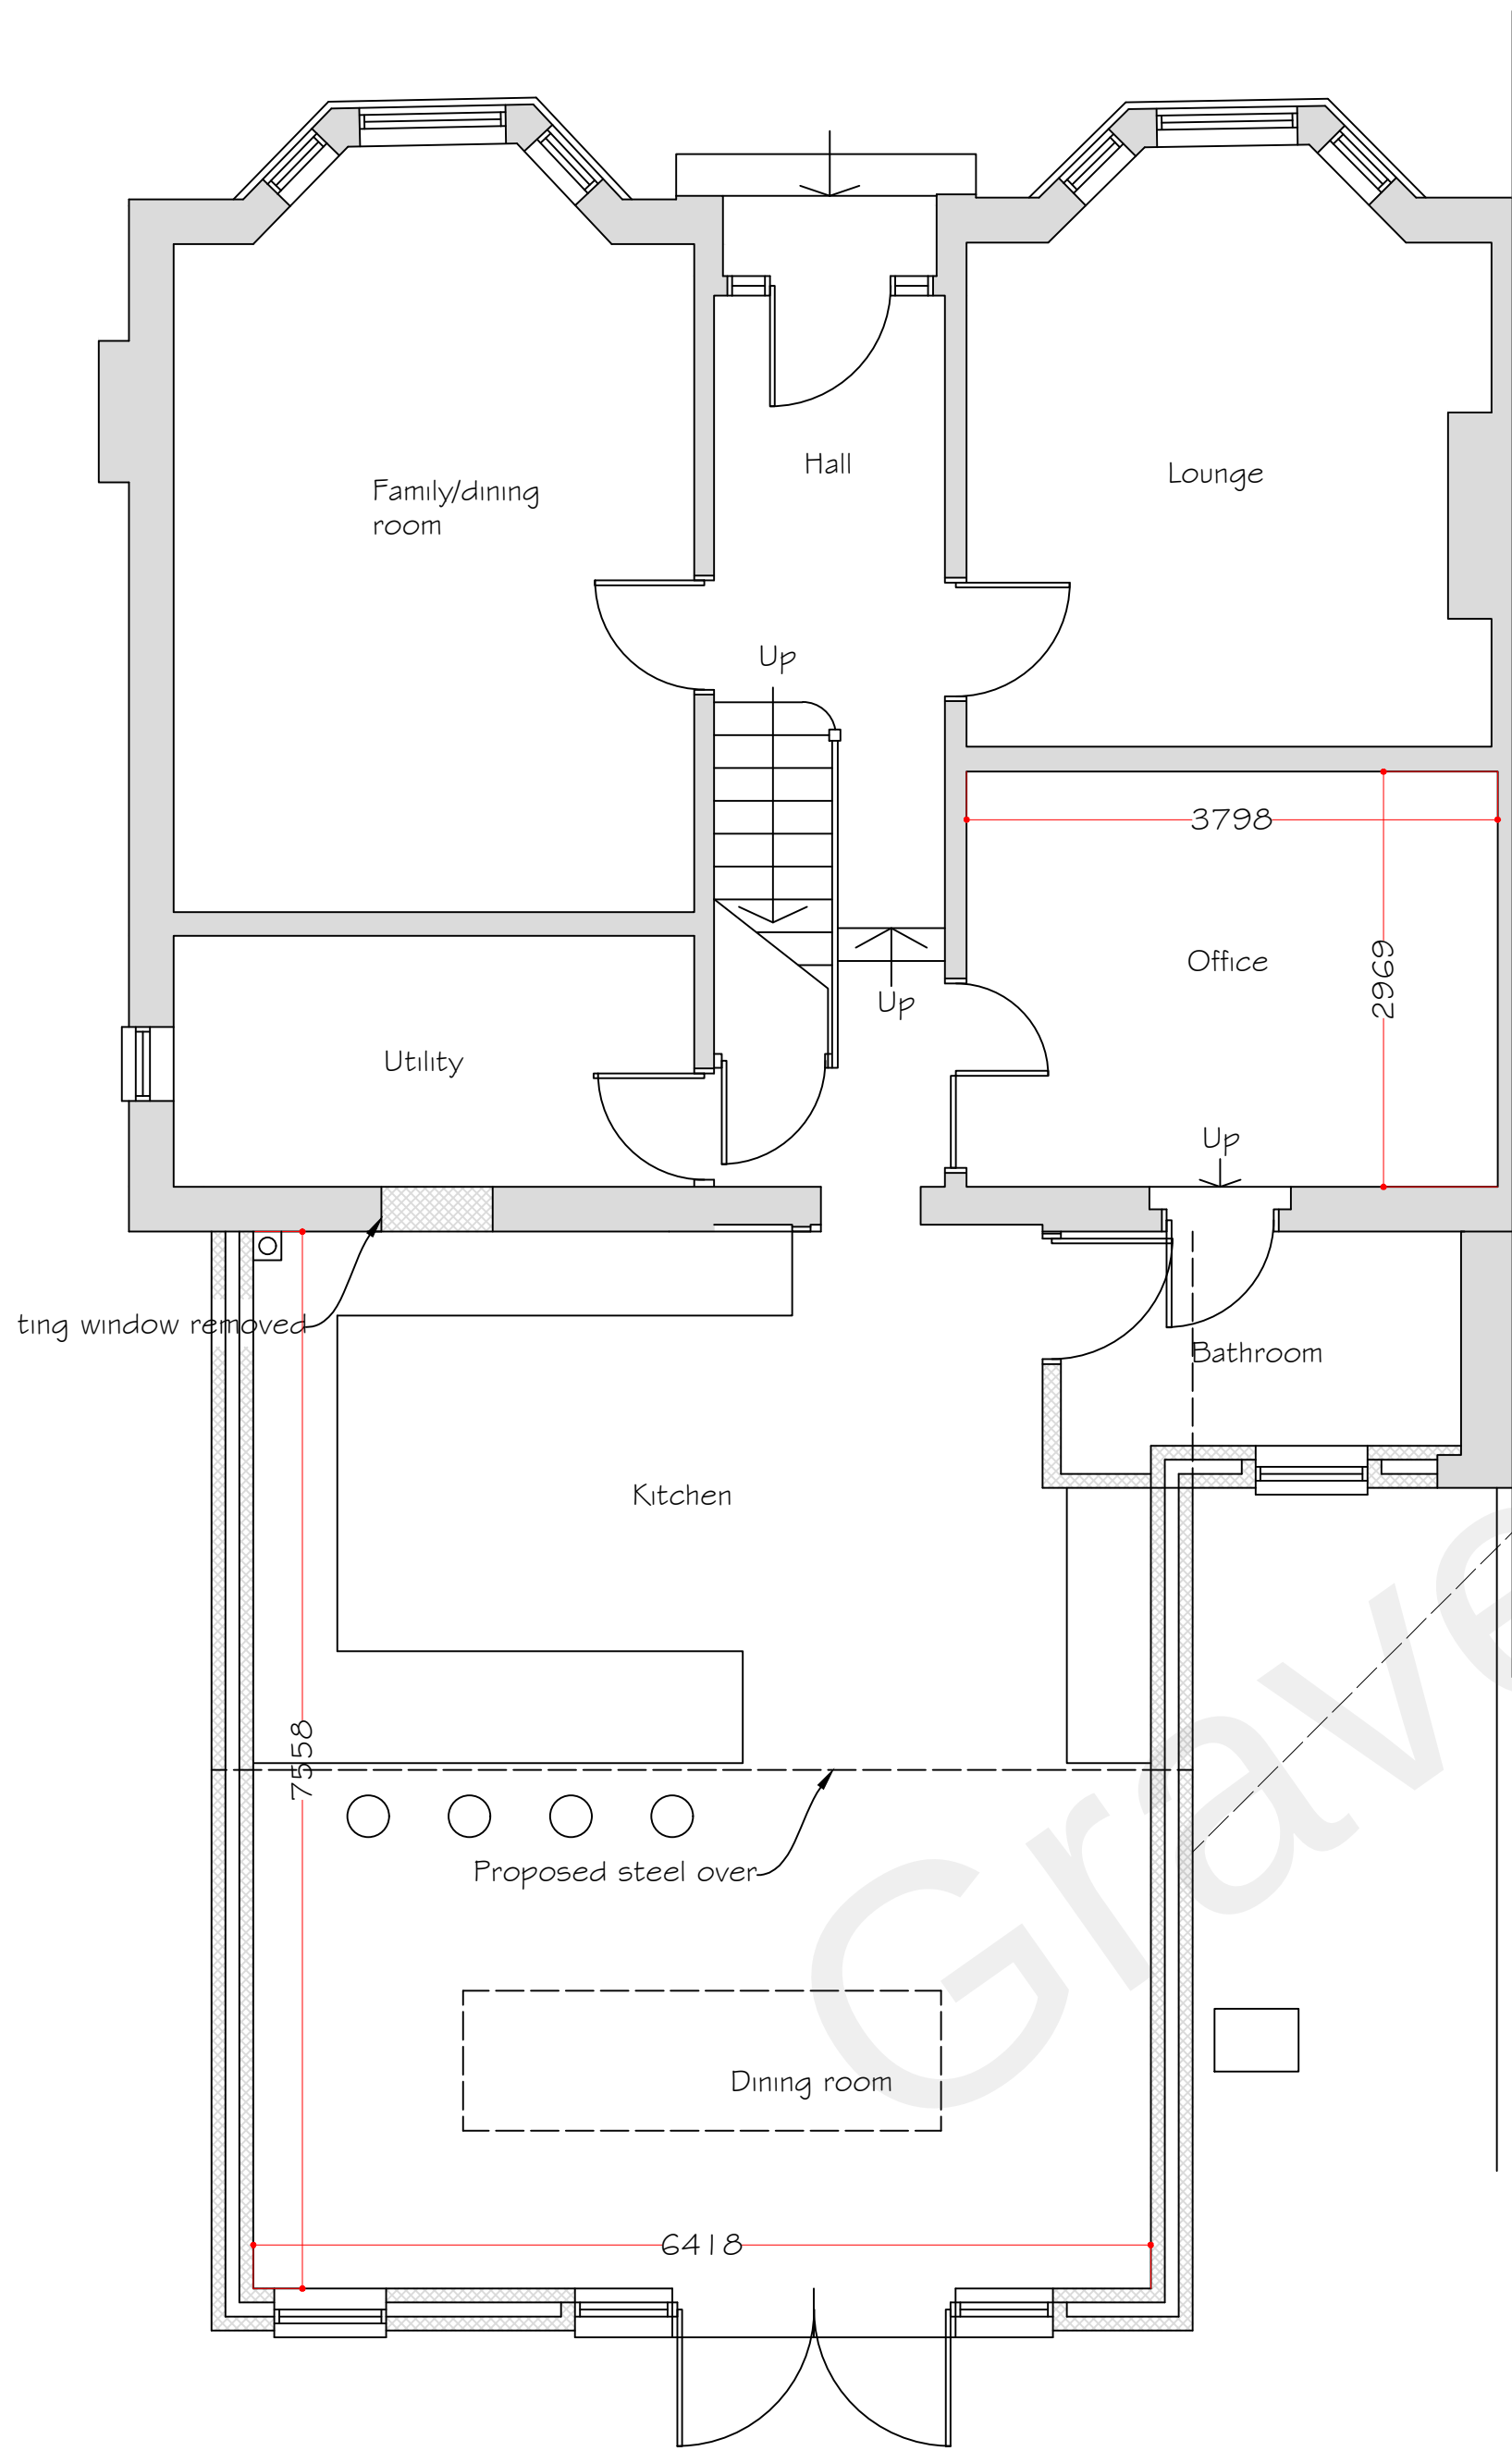


Ground Floor Plan

Scale 1:50

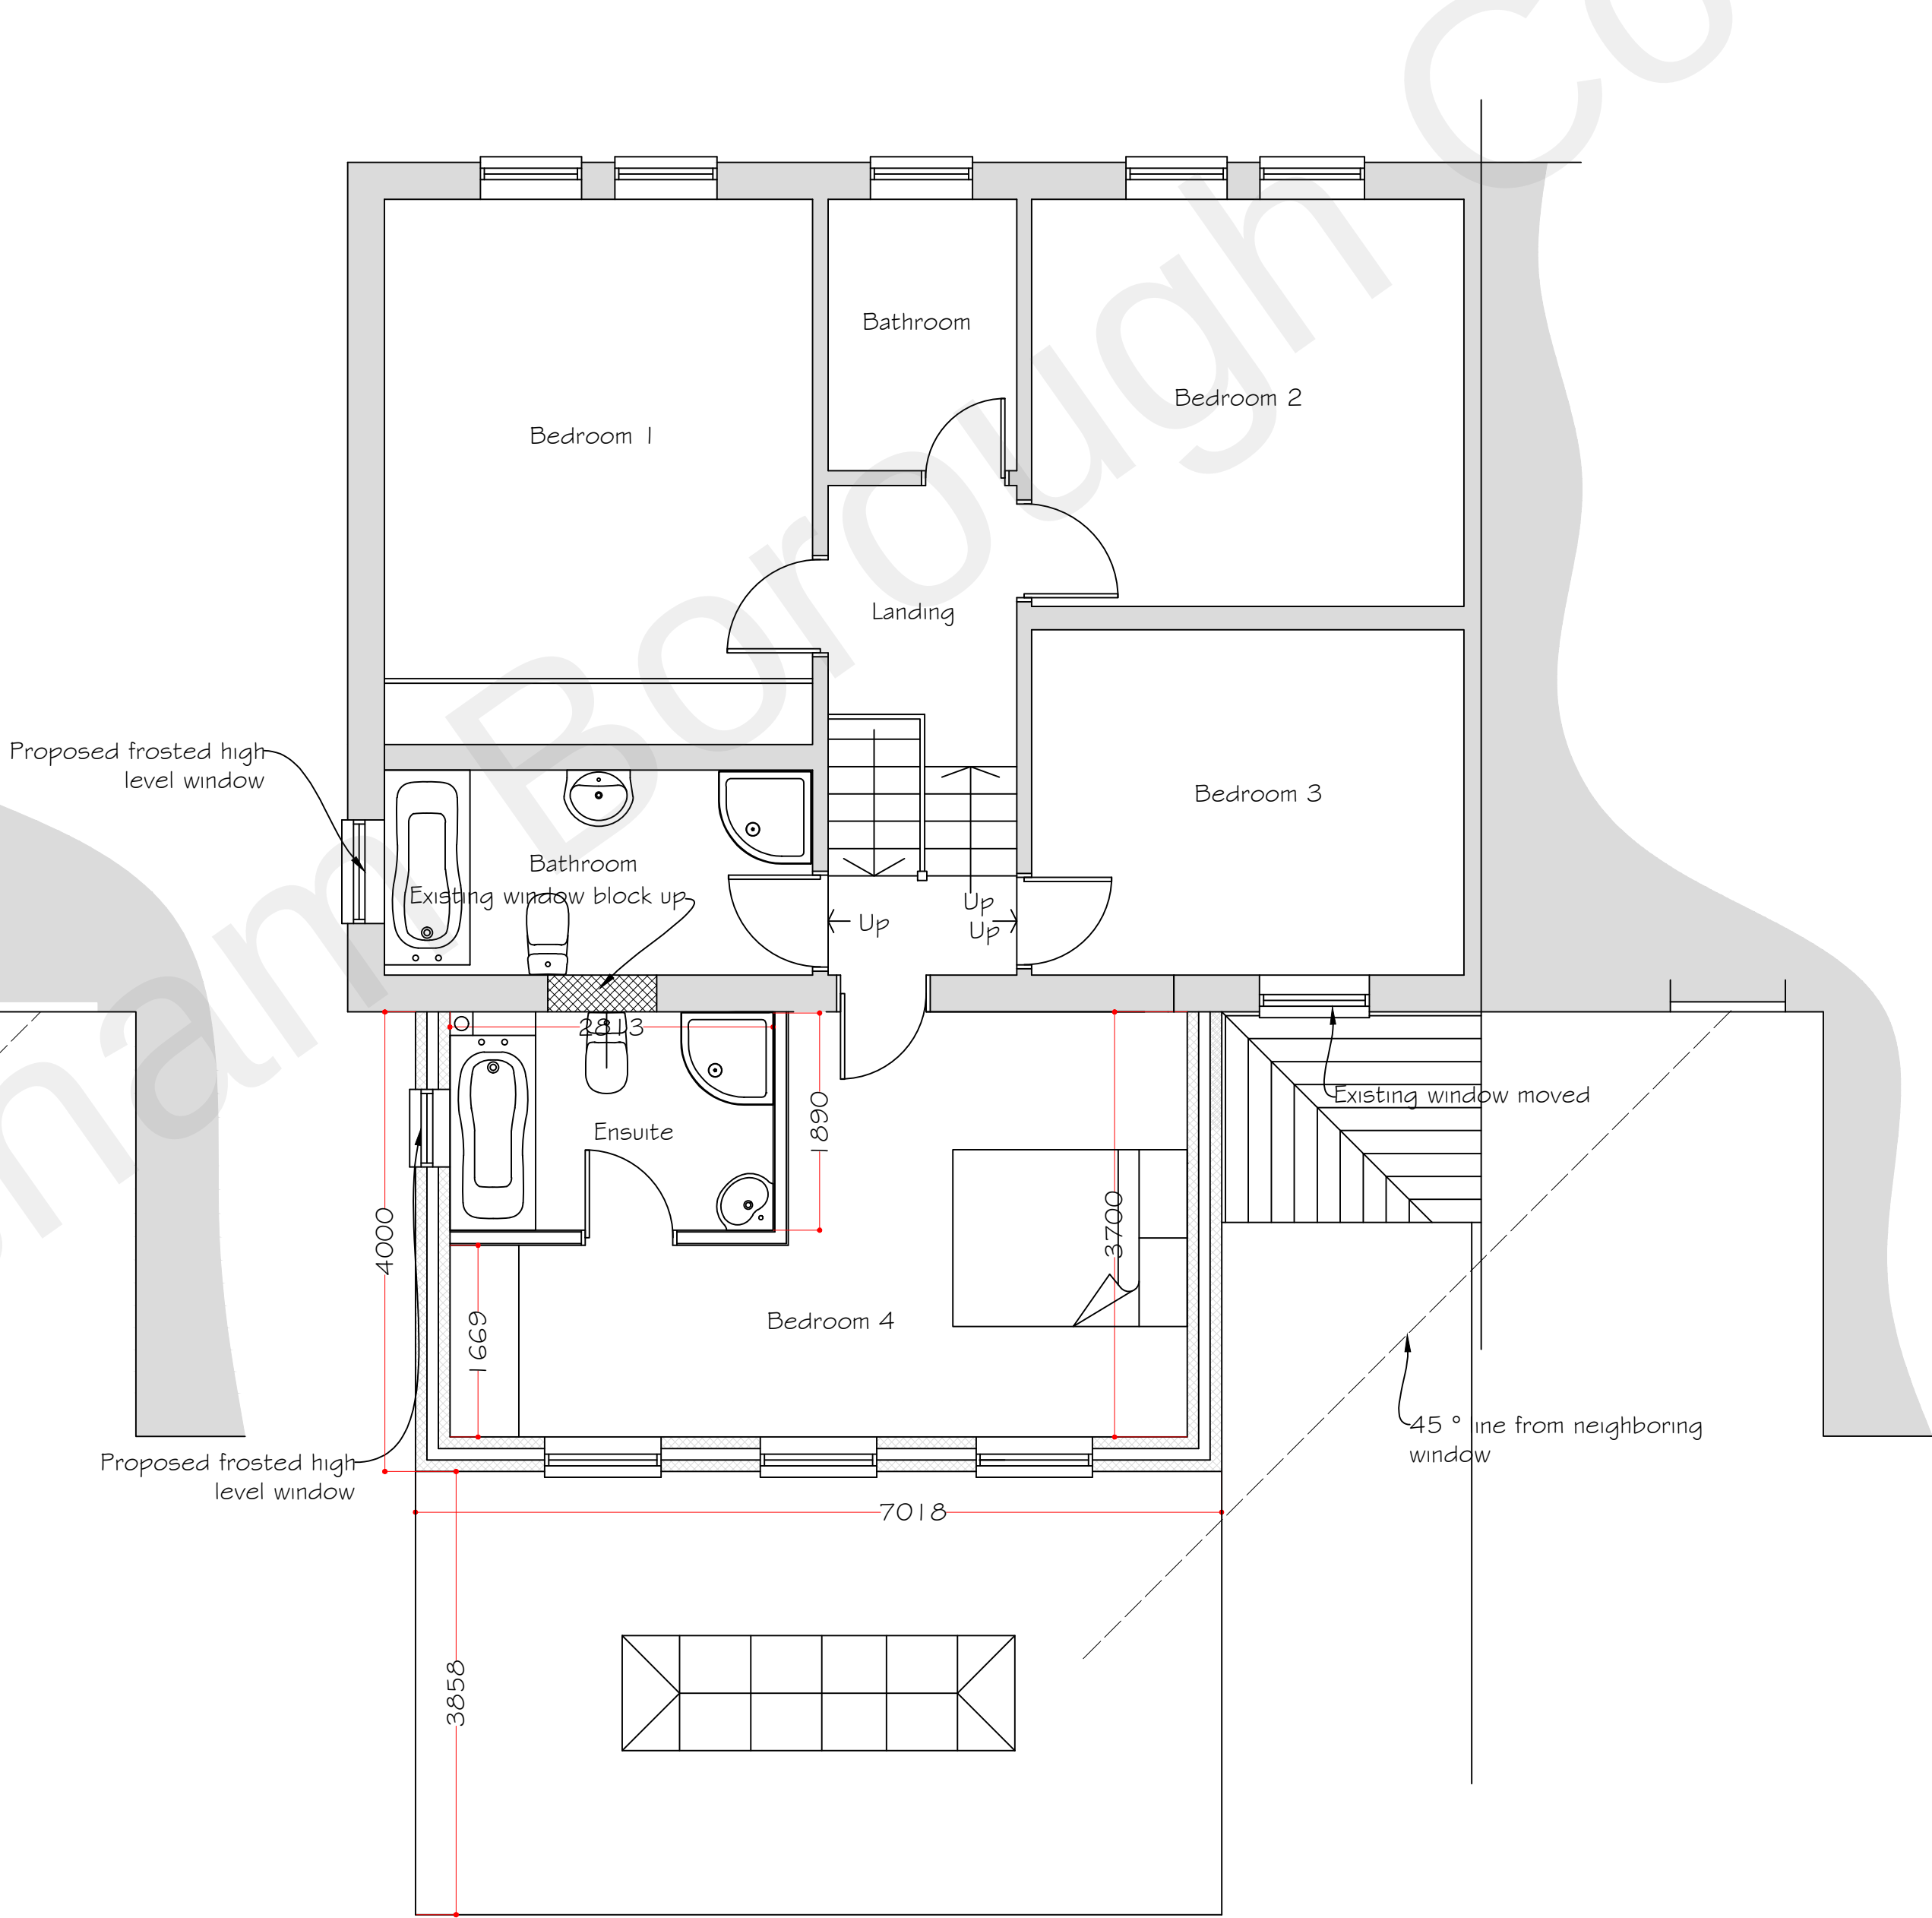


First Floor Plan

Scale 1:50

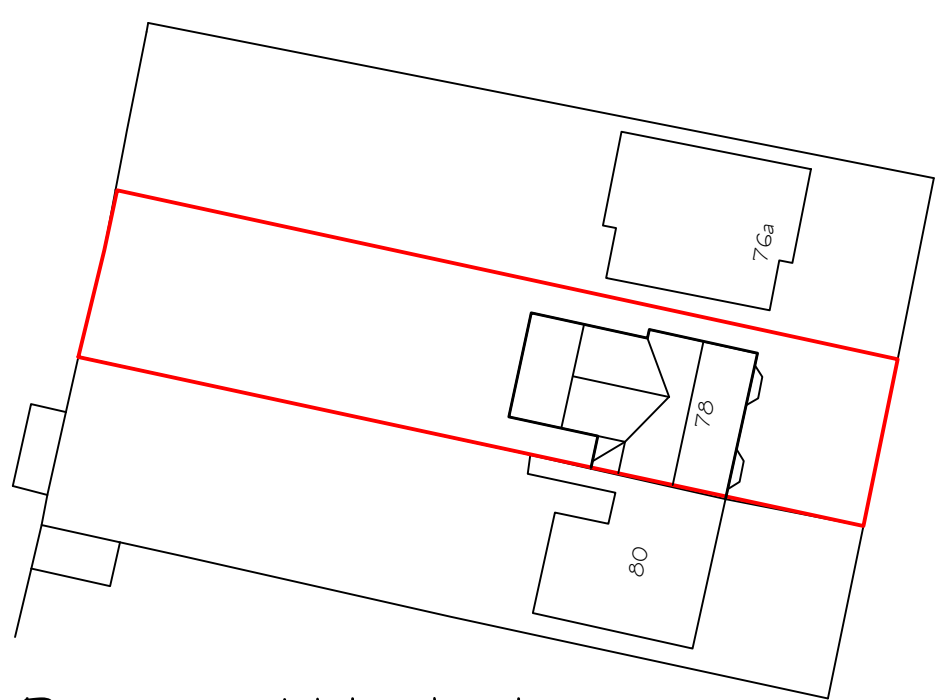

Proposed block plan

Scale 1:500

 

Rev D- Amended rear first floor. 3 February 2022
Rev C- Amended rear first floor. 1 February 2022
Rev B- Amended rear first floor. 8 December 2021
Rev A- Front elevation photo added. 3 March 2021

Synergy

Planning & Property Consultants Ltd
Suite 6 Laser Quay
Marine City Centre
Rochester
Kent ME2 4HU

Client
Mr T Saeed

Address
78 Darnley Road Gravesend

Drawing title
Proposed plans and elevation

Scale
1:100/1:50

Date
December 2020

Drawing No
20/309/02

D