
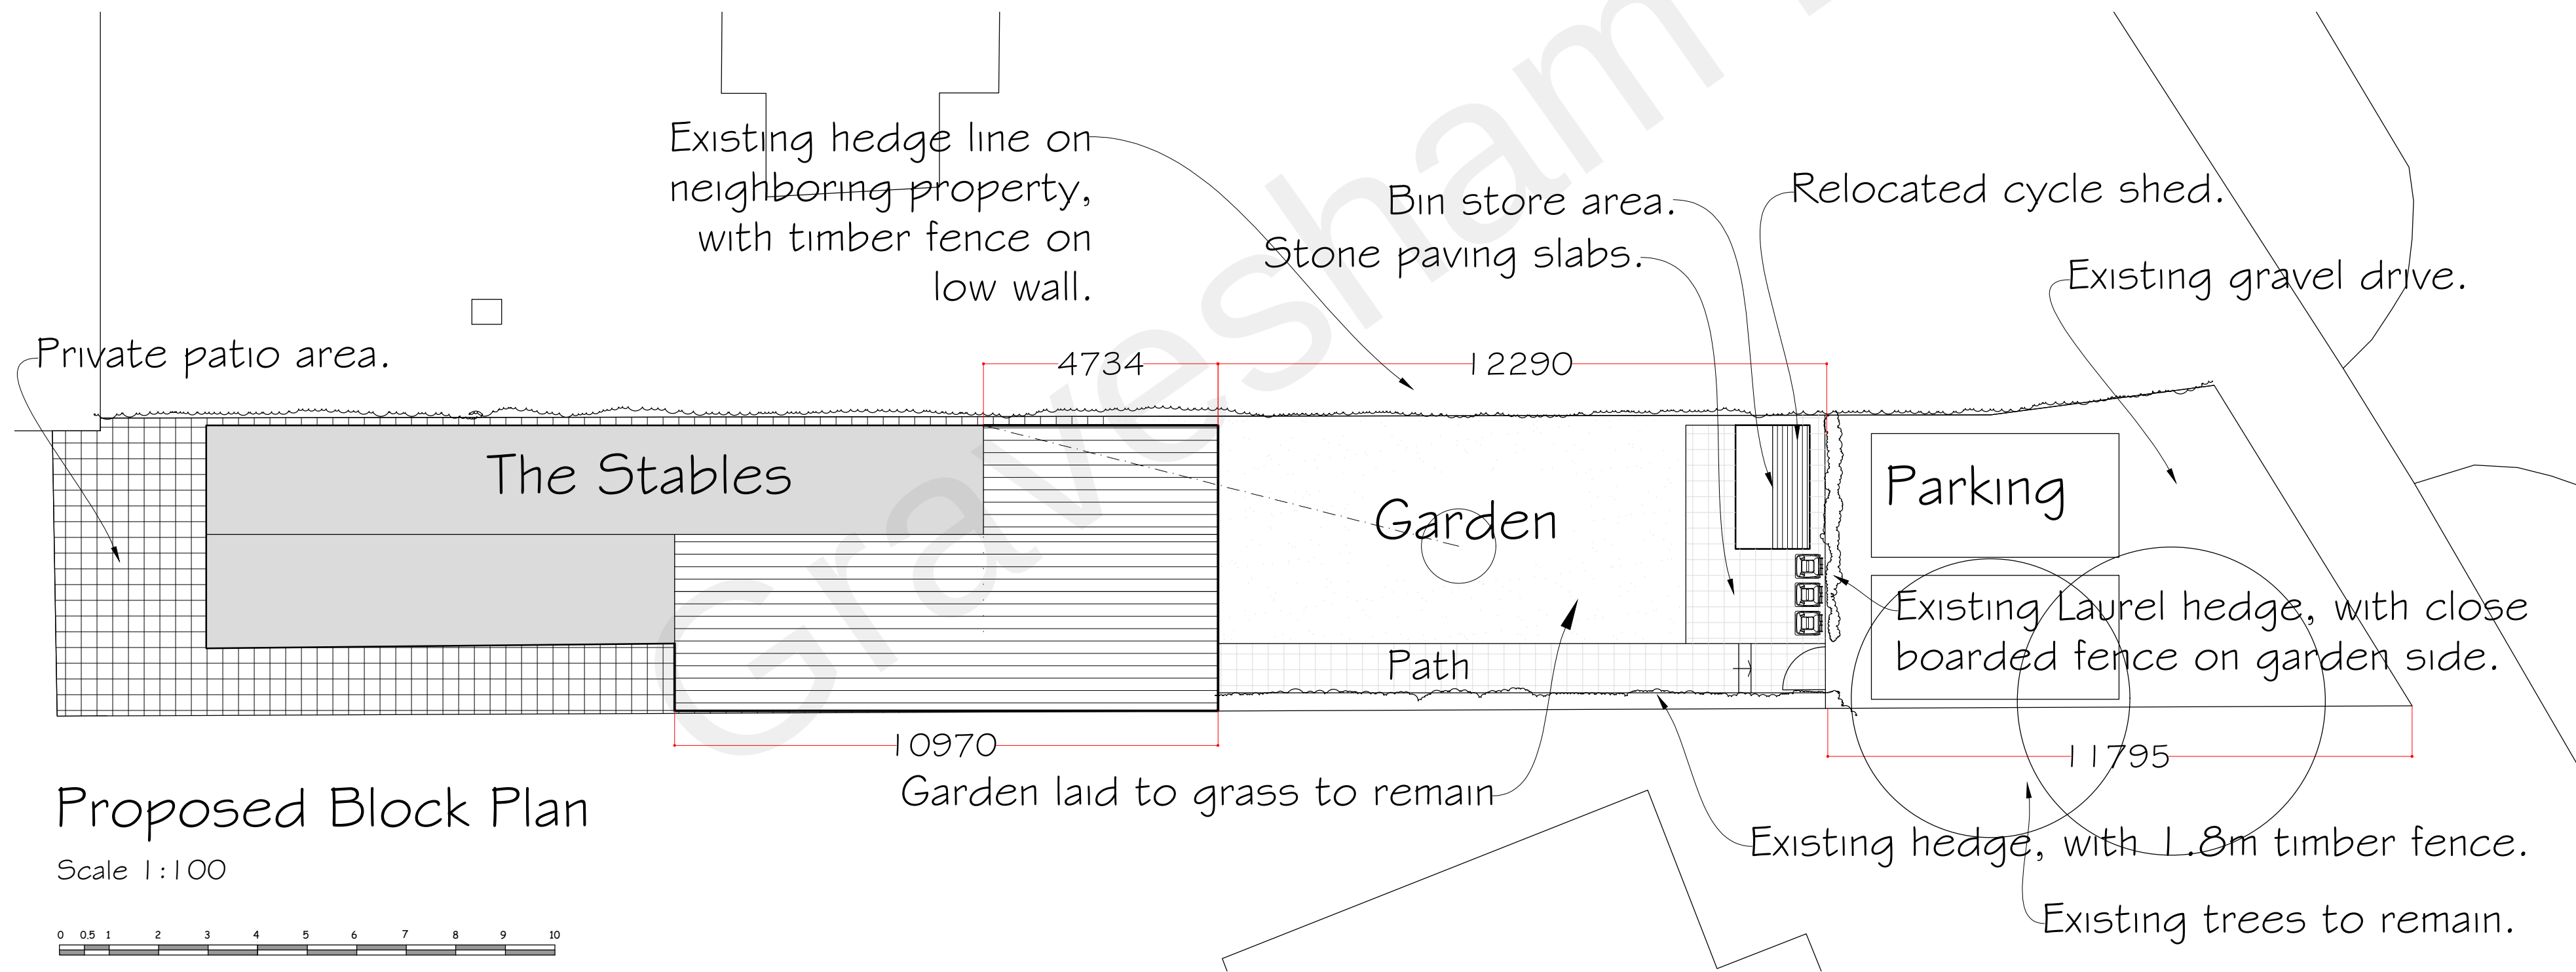
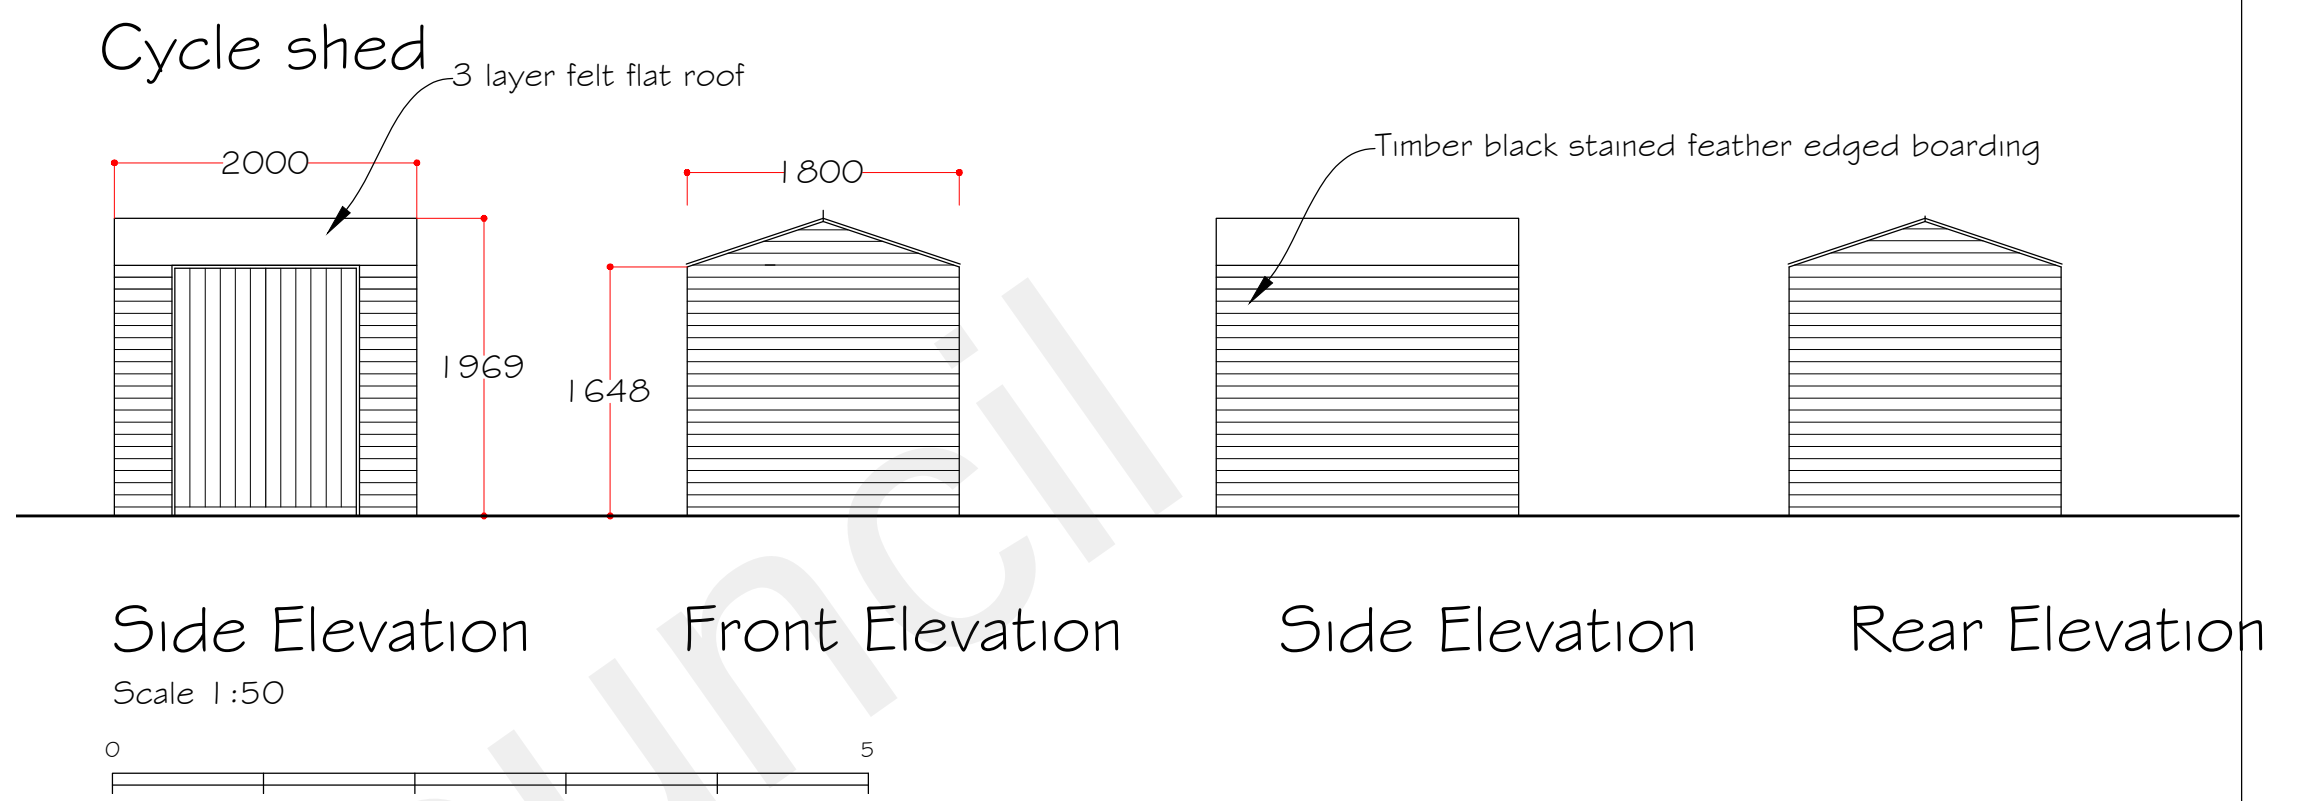


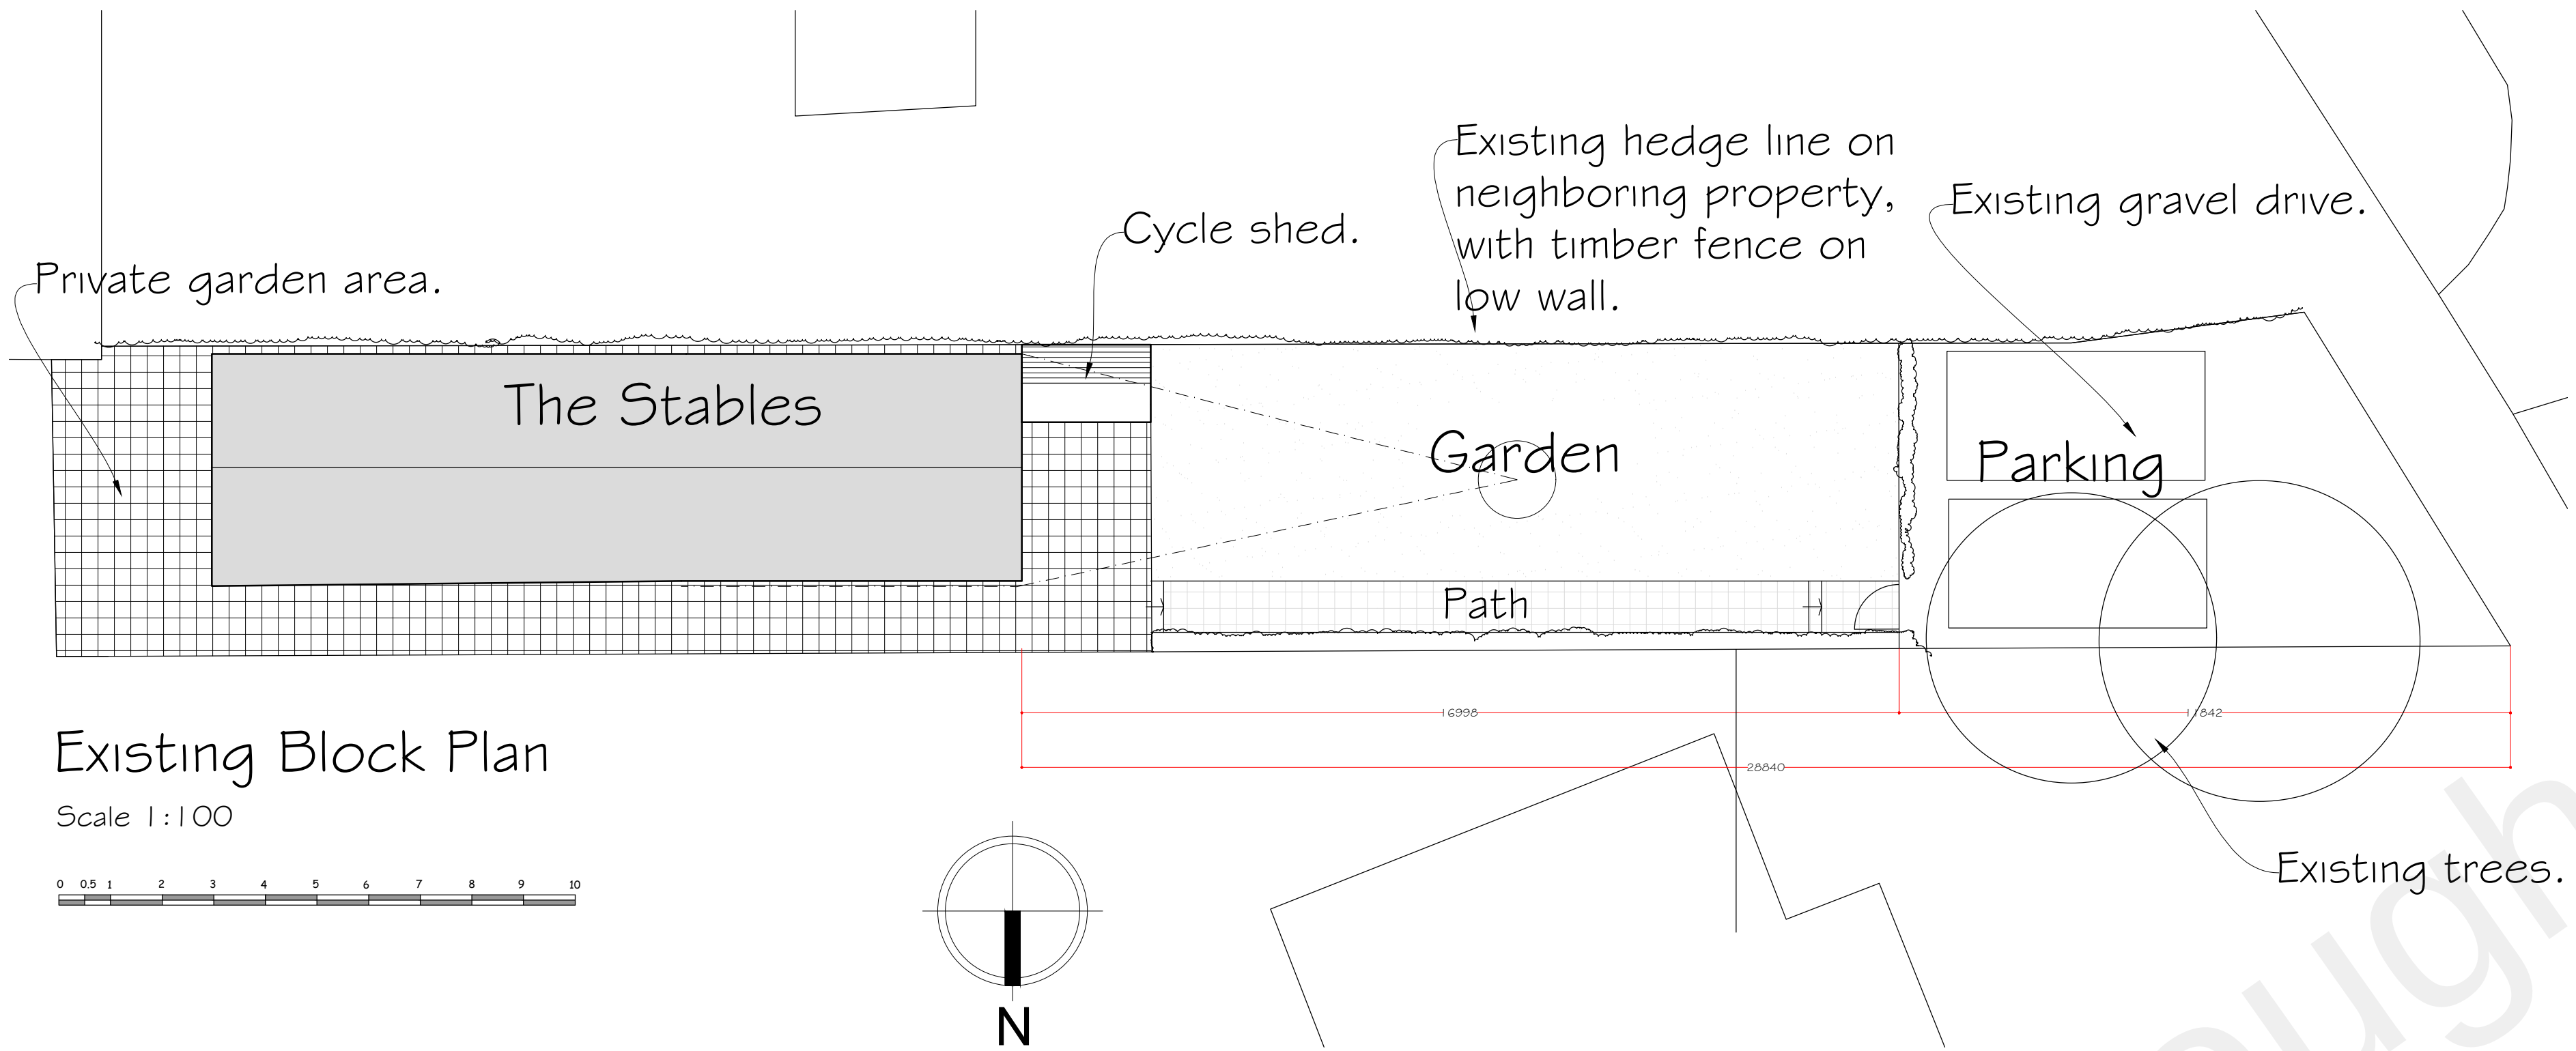

Rev B-Additional info added.
Rev A-Scale bar added.

16 December 2021
7 December 2021

Synergy

Planning & Property Consultants Ltd
Suite 6 Laser Quay
Rochester City Centre
Rochester
Kent ME2 4HU

Client
Mr Lloyd Goffon

Address
The Stables Wrotham Road Meopham

Drawing title
Existing and proposed site plan

Scale
1:200/1:50

Date
November 2021

Drawing No
21/331/03

B