






2 Existing Side Elevation
Scale 1:100

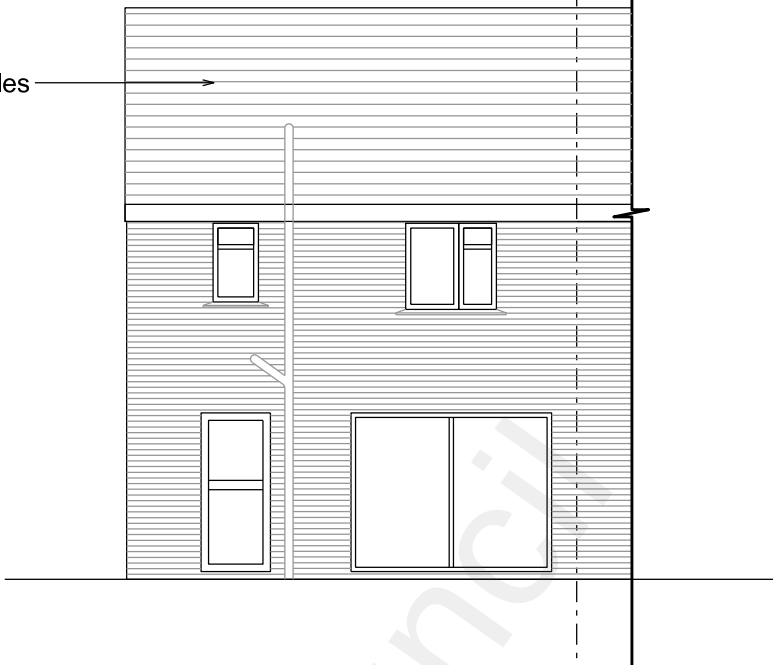

3 Existing Rear Elevation
Scale 1:100

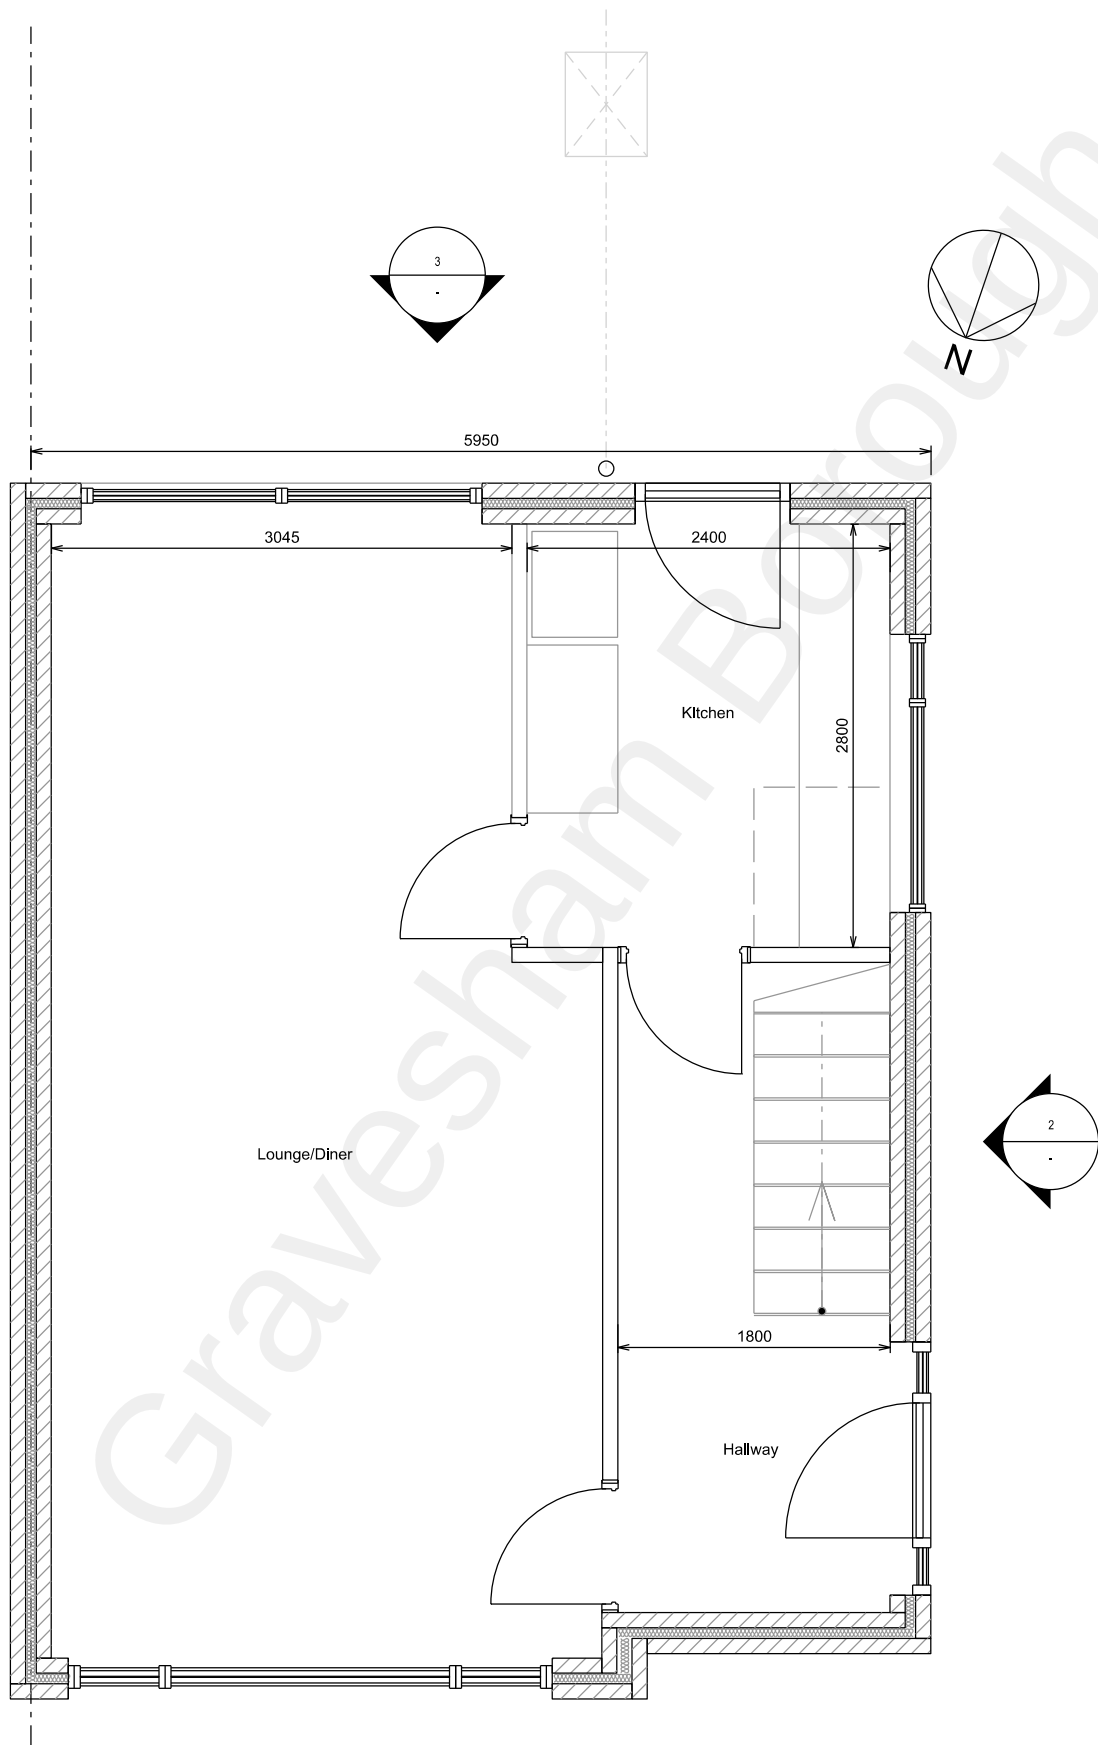

1 Existing Floor Plan
Scale 1:50

 

- Notes:
1. Do not scale from this drawing.
 2. All dimensions are in millimeters unless noted otherwise.
 3. All dimensions and levels are approximate and are to be checked and verified onsite prior to commencement of construction and fabrication
 4. Contractor to assume design responsibility under CDM2015.
 5. Note, all structural information noted should be checked against detailed structural engineers information /calculation sheets.

01	23/02/2022	For Information
Rev.	Date	Description
Location :		
44 Cirrus Crescent, Gravesend, Kent. DA12 4QT		
Title :		
Existing General Arrangement		
Drg No : CC-002		Scale : Various @ A3