




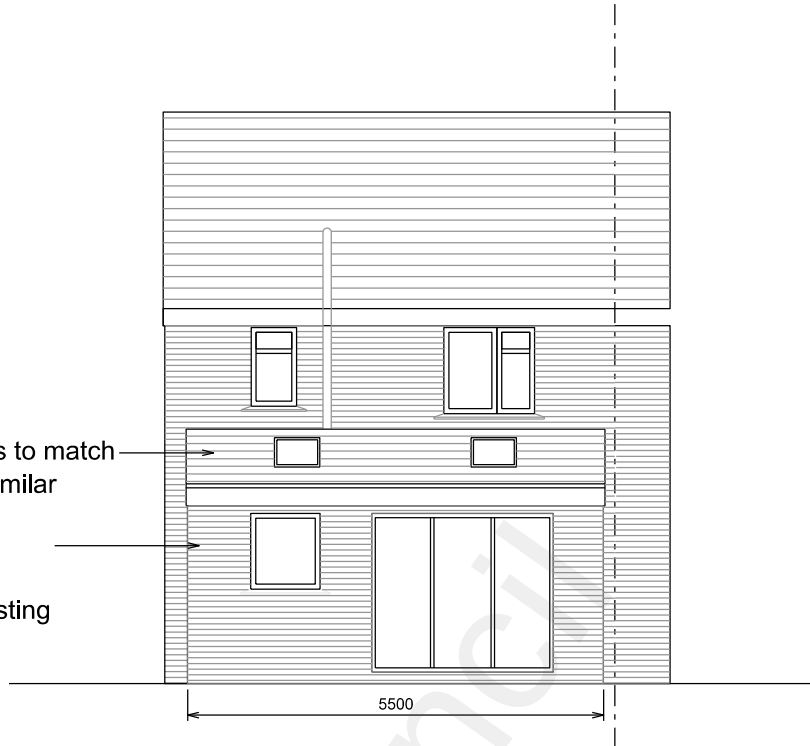

2
-
Proposed Side Elevation
Scale 1:100

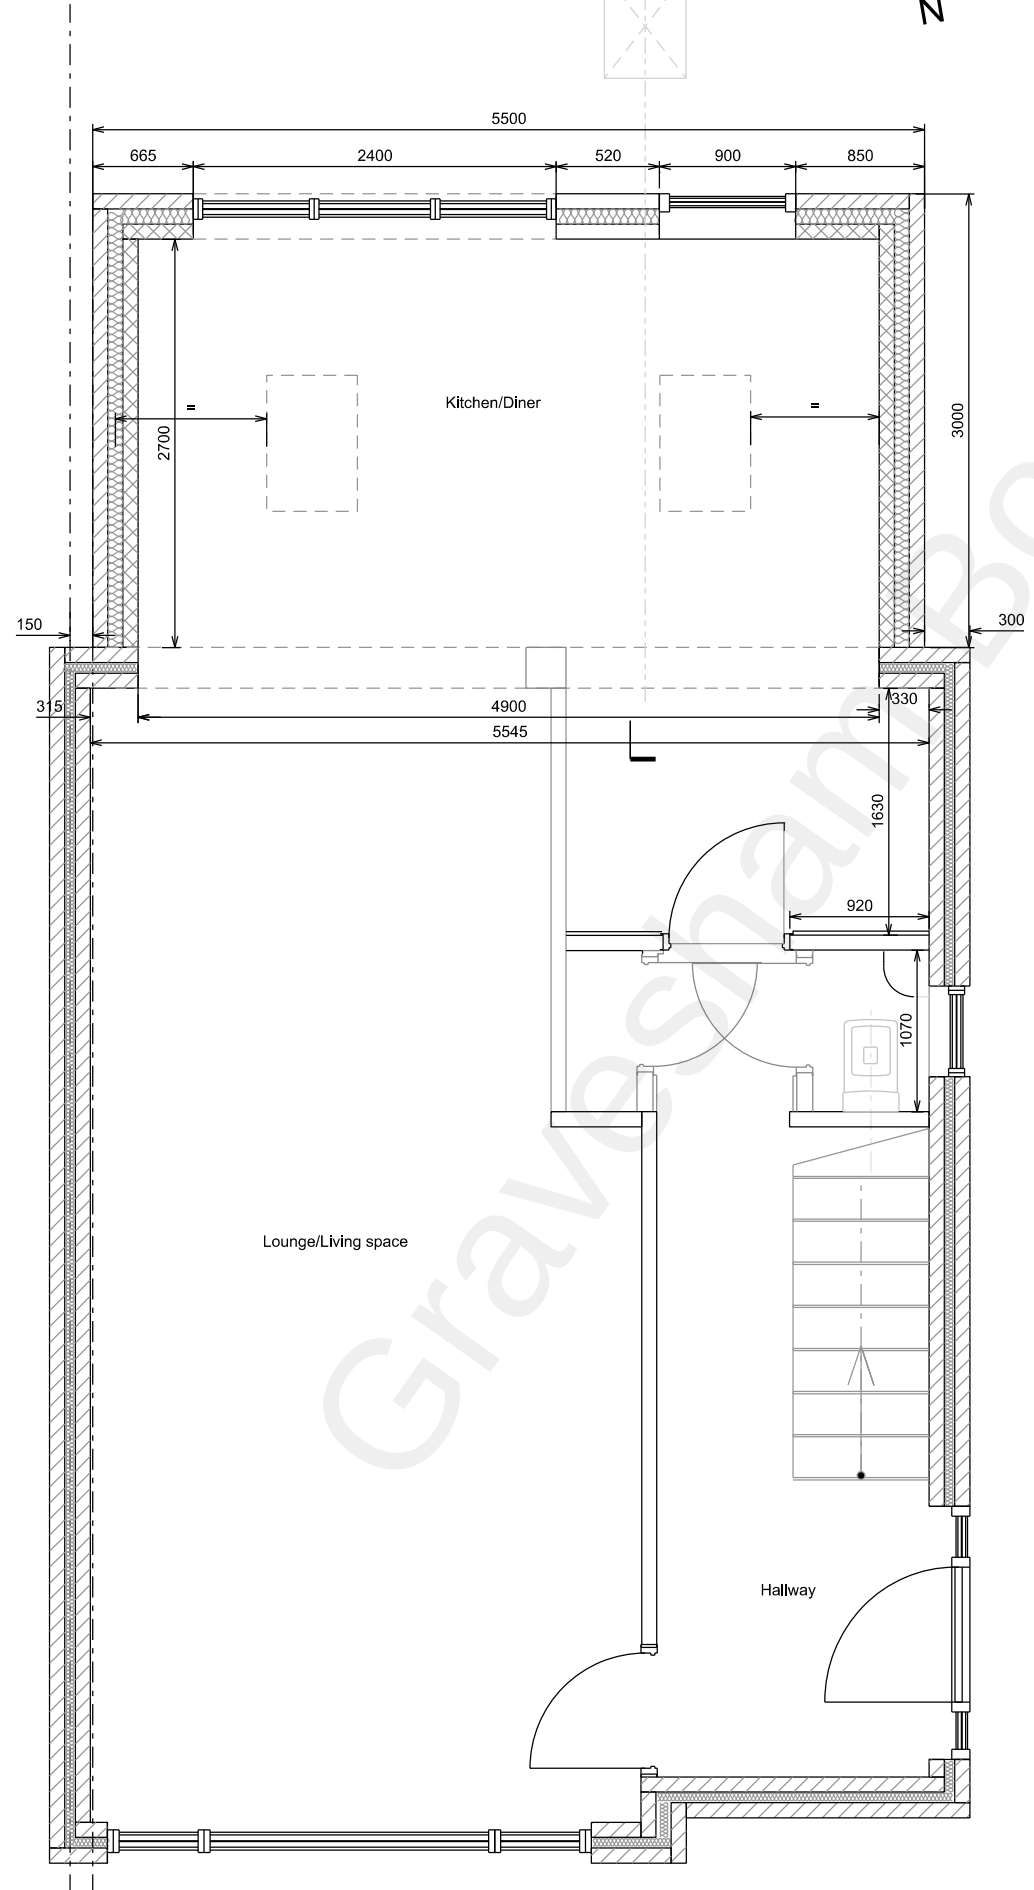


3
-
Proposed Rear Elevation
Scale 1:100

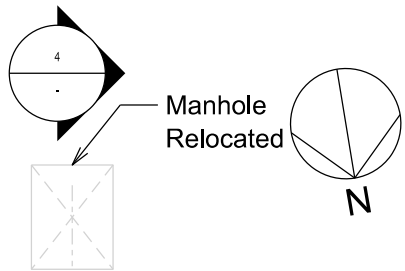

2
-
Proposed Floor Plan
Scale 1:50

2m 0 2m 4m 6m 8m 10m
1m 0 1m 2m 3m 4m 5m

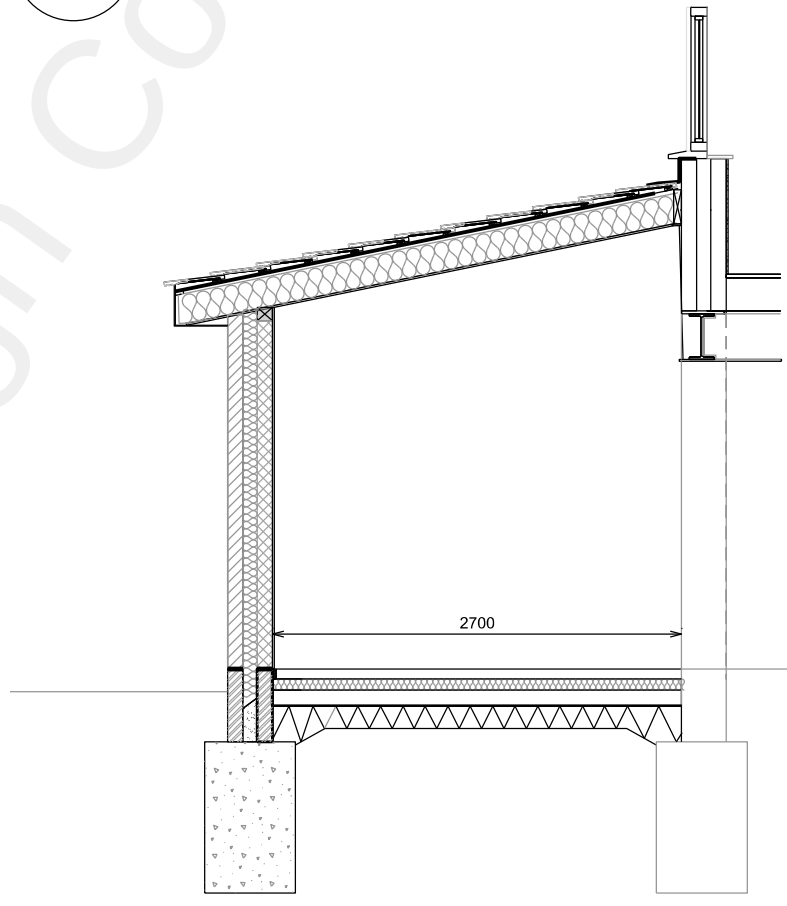

4
-
Proposed Section
Scale 1:50

- Notes:
1. Do not scale from this drawing.
 2. All dimensions are in millimeters unless noted otherwise.
 3. All dimensions and levels are approximate and are to be checked and verified onsite prior to commencement of construction and fabrication
 4. Contractor to assume design responsibility under CDM2015.
 5. Note, all structural information noted should be checked against detailed structural engineers information /calculation sheets.

01	23/02/2022	For Information
Rev.	Date	Description
Location :		
44 Cirrus Crescent, Gravesend, Kent. DA12 4QT		
Title :		
Proposed General Arrangement		
Drg No : CC-003		Scale: Various @ A3