




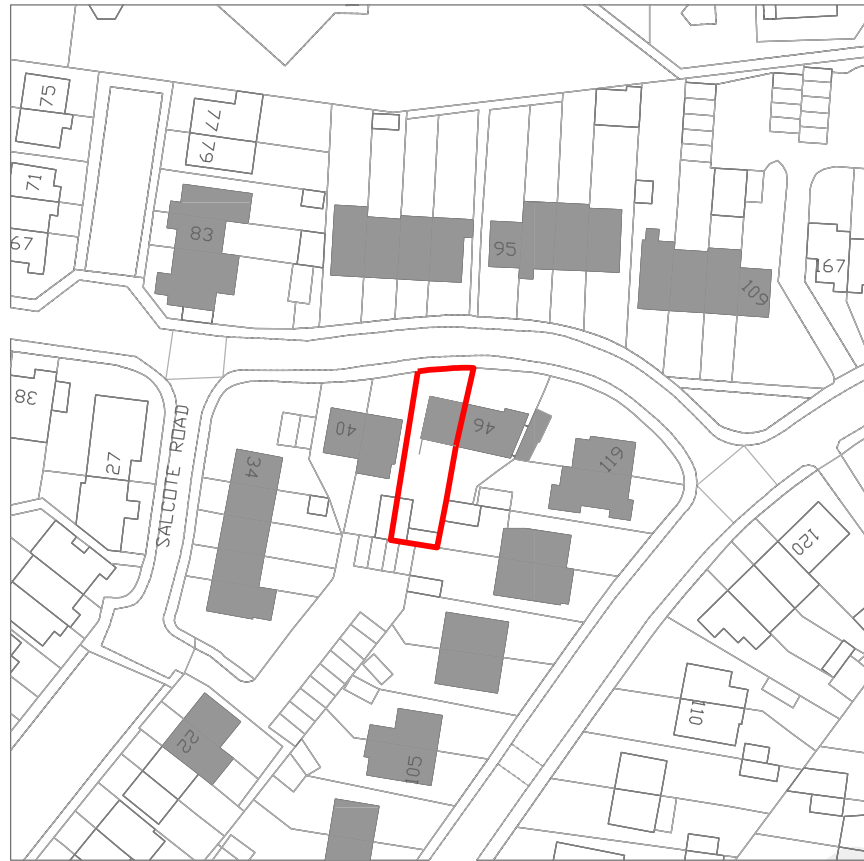


© Crown Copyright and database rights 2018 OS 100047474.

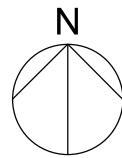


Location Plan
Scale 1:1250

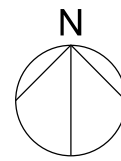

Hatched area denotes proposed works

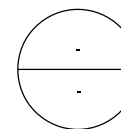

Site Plan
Scale 1:500

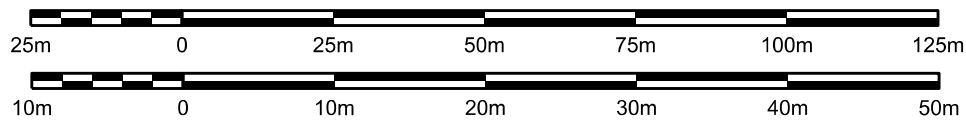

- Notes:
1. Do not scale from this drawing.
 2. All dimensions are in millimeters unless noted otherwise.
 3. All dimensions and levels are approximate and are to be checked and verified onsite prior to commencement of construction and fabrication
 4. Contractor to assume design responsibility under CDM2015.
 5. Note, all structural information noted should be checked against detailed structural engineers information /calculation sheets.

01	23/02/2022	For Information
Rev.	Date	Description

Location :
44 Cirrus Crescent, Gravesend, Kent. DA12 4QT

Title :
Location & Block Plan

Drg No : CC-001 Various @ A3