



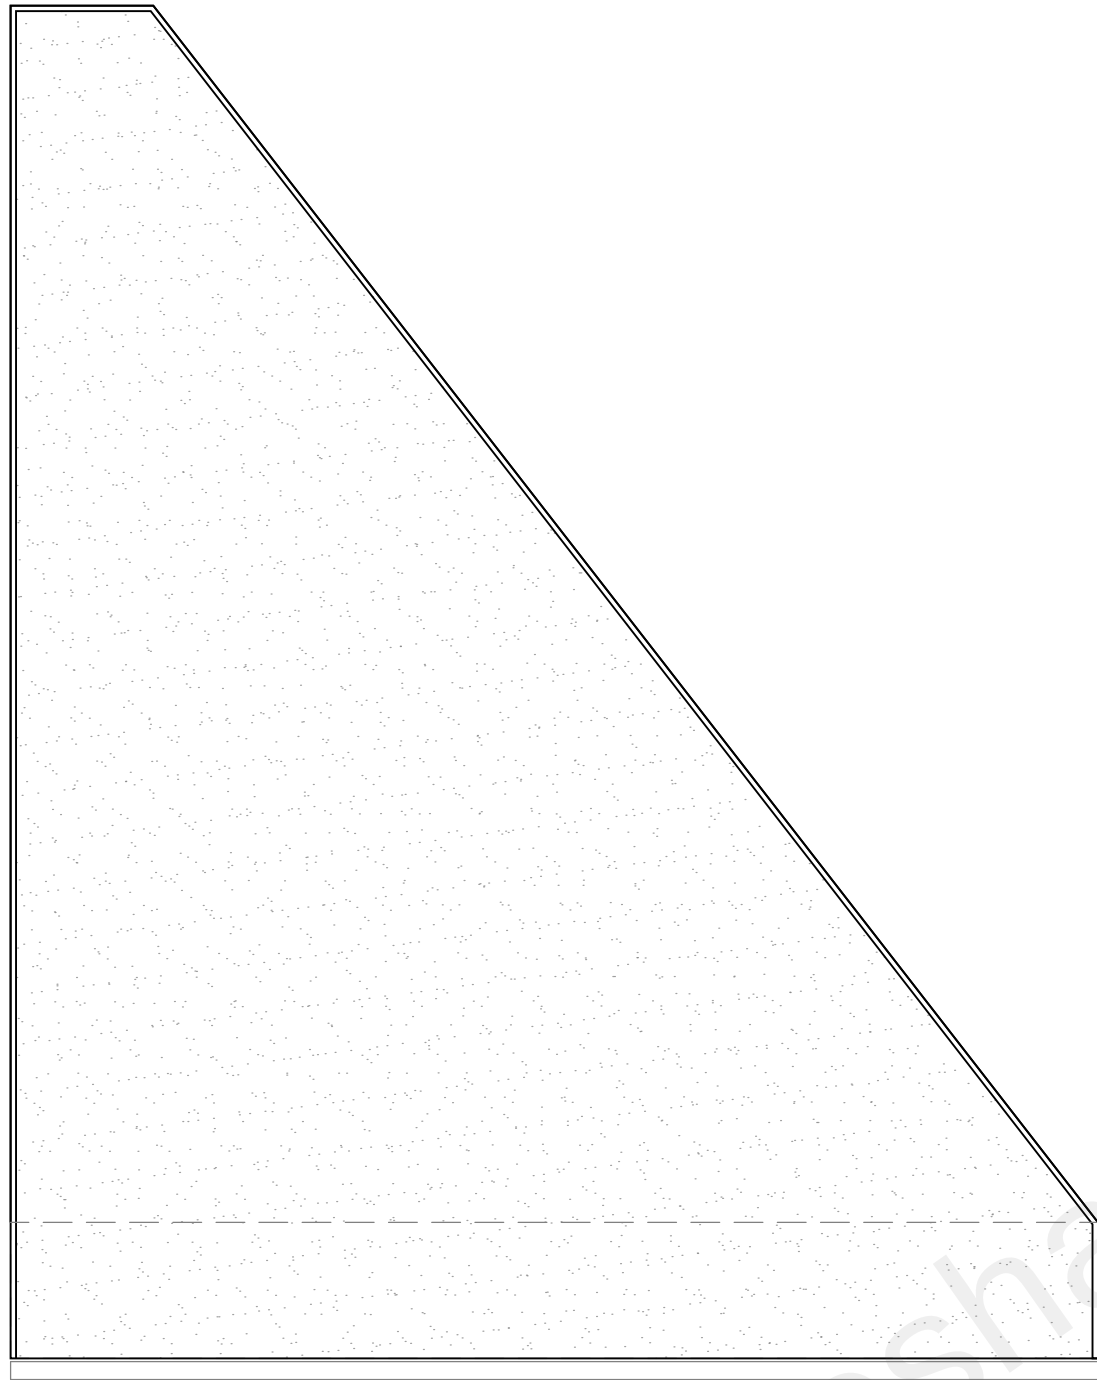


PROPOSED ROOF PLAN  
@ 1:50 SCALE

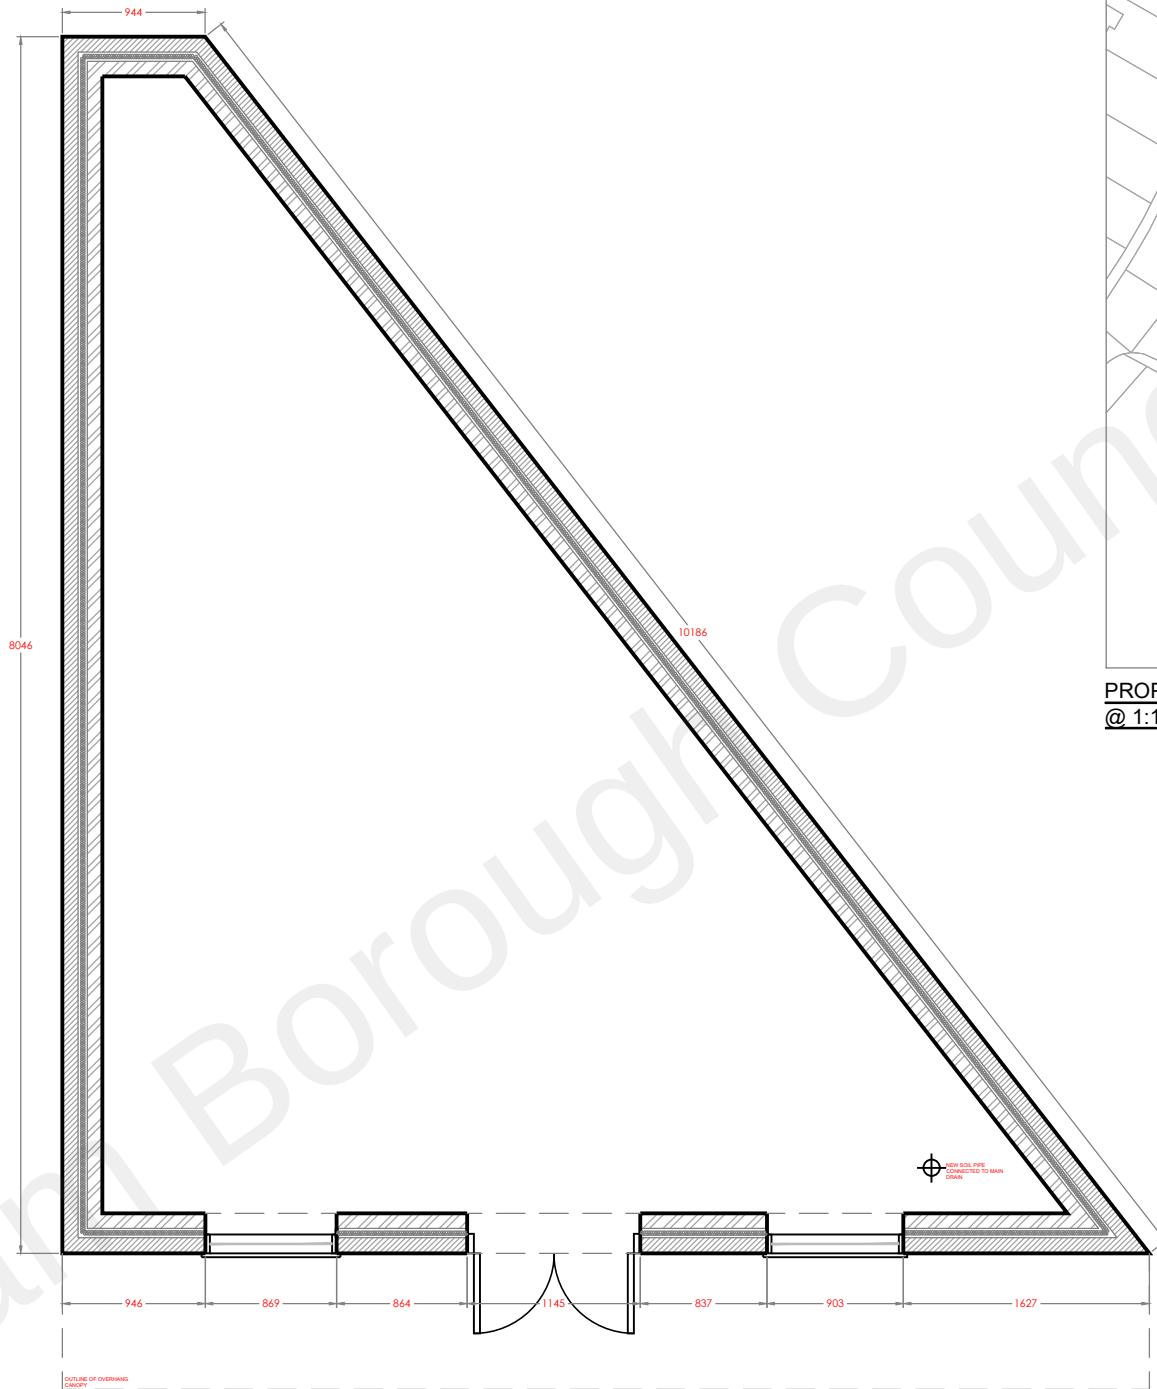


PROPOSED GROUND FLOOR PLAN  
@ 1:50 SCALE



PROPOSED SITE PLAN  
@ 1:1250 SCALE

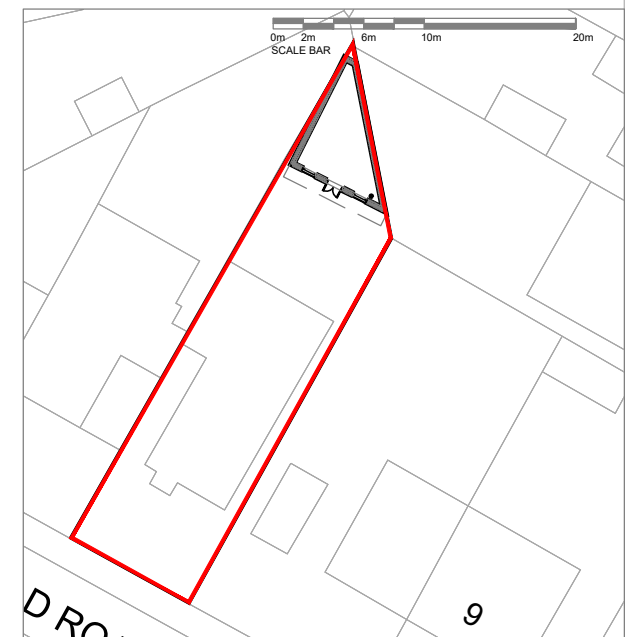

PROPOSED SITE BLOCK PLAN  
@ 1:500 SCALE

 

SCALE BAR

|                                                          |                |            |
|----------------------------------------------------------|----------------|------------|
| client<br>MRS B BEDESHA                                  |                |            |
| project<br>5 MASEFIELD ROAD<br>GRAVESEND, KENT, DA11 8EL |                |            |
| title<br>PROPOSED GROUND & ROOF<br>LEVEL PLAN            |                |            |
| scales<br>1:50, 1:1250 @ A1                              |                |            |
| date<br>13.05.22                                         | drawn<br>mss   | size<br>A1 |
| drawing no.<br>MR-001-200                                | revision<br>P3 |            |