




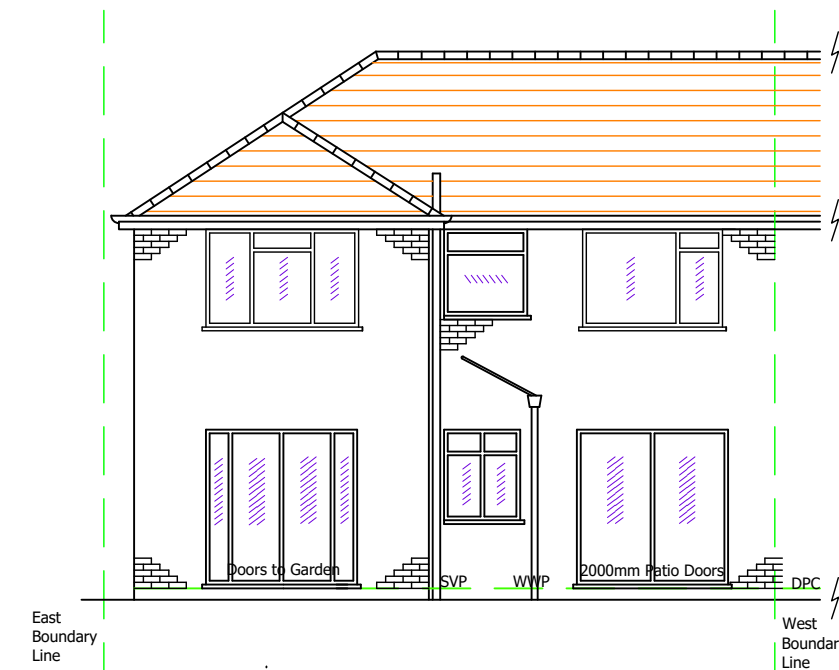


Existing Rear (North) Elevation 1:100

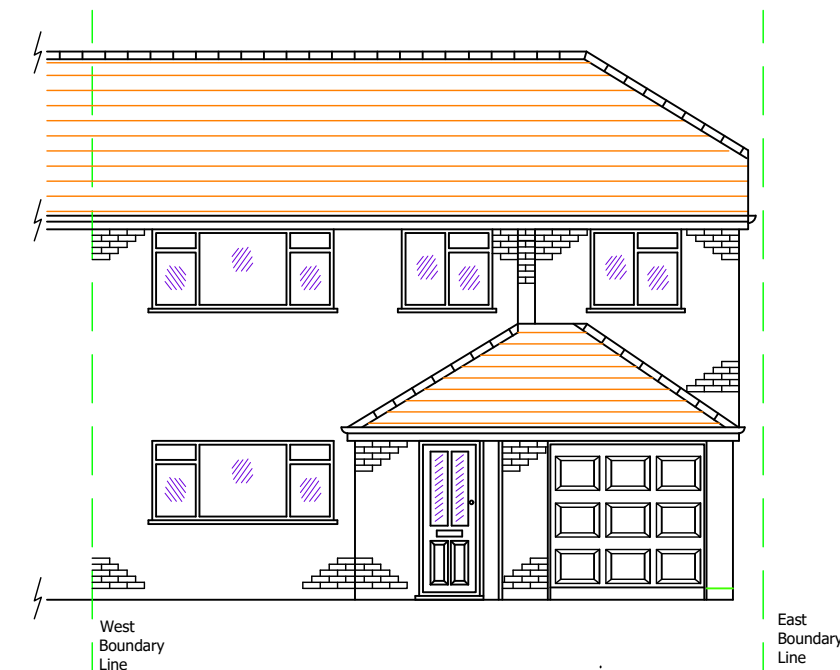


Existing Front (South) Elevation 1:100

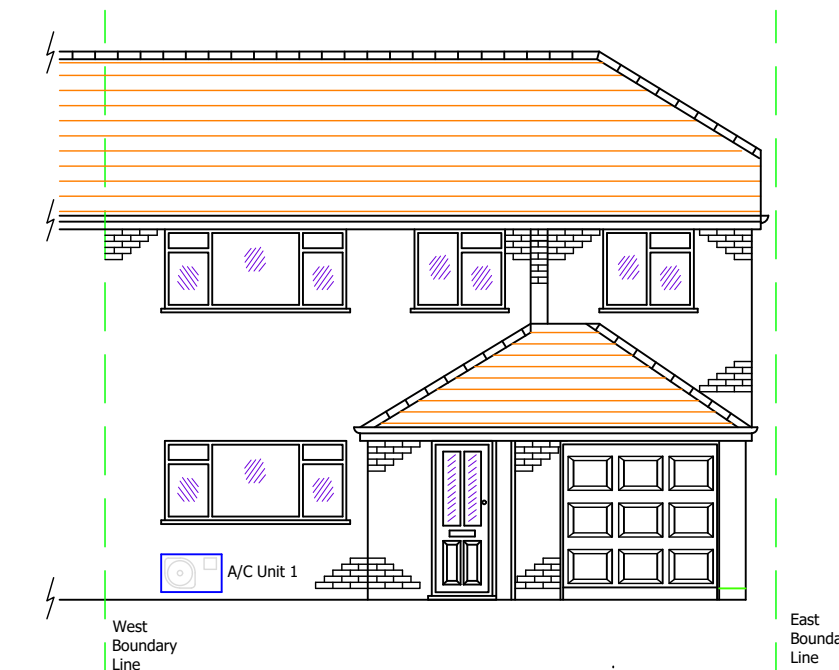


Proposed Front (South) Elevation 1:100

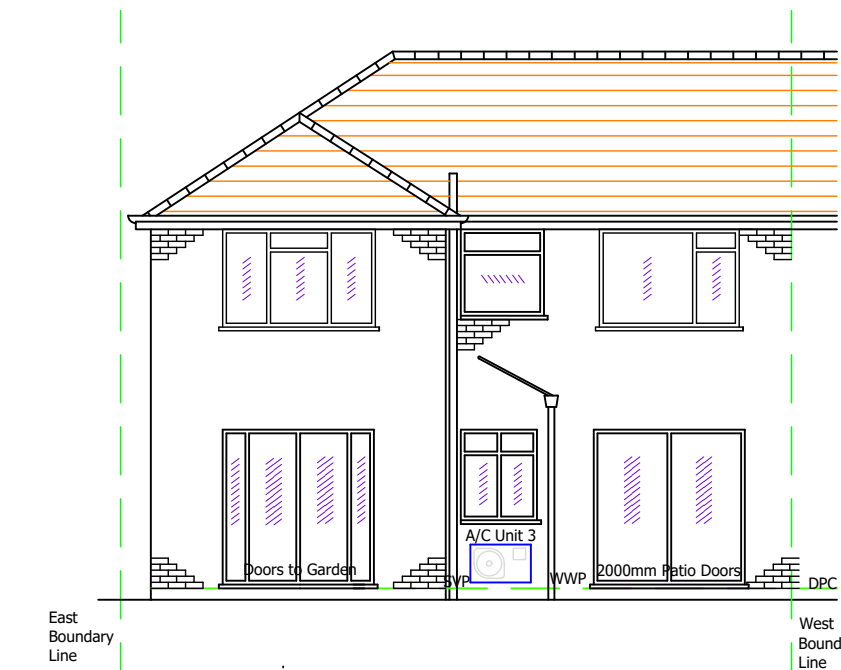


Proposed Rear (North) Elevation 1:100

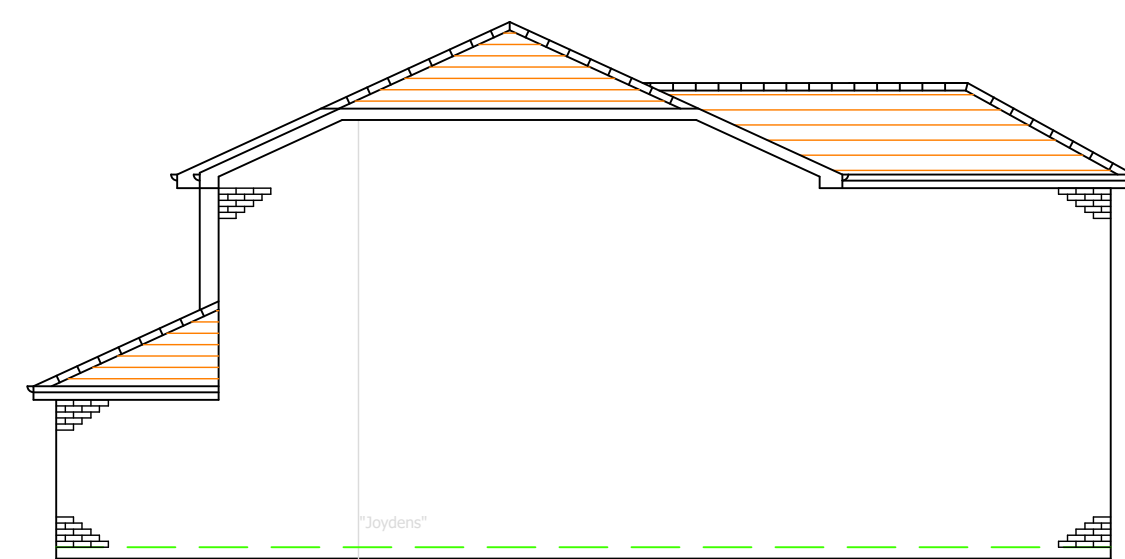


Existing Side (East) Elevation 1:100

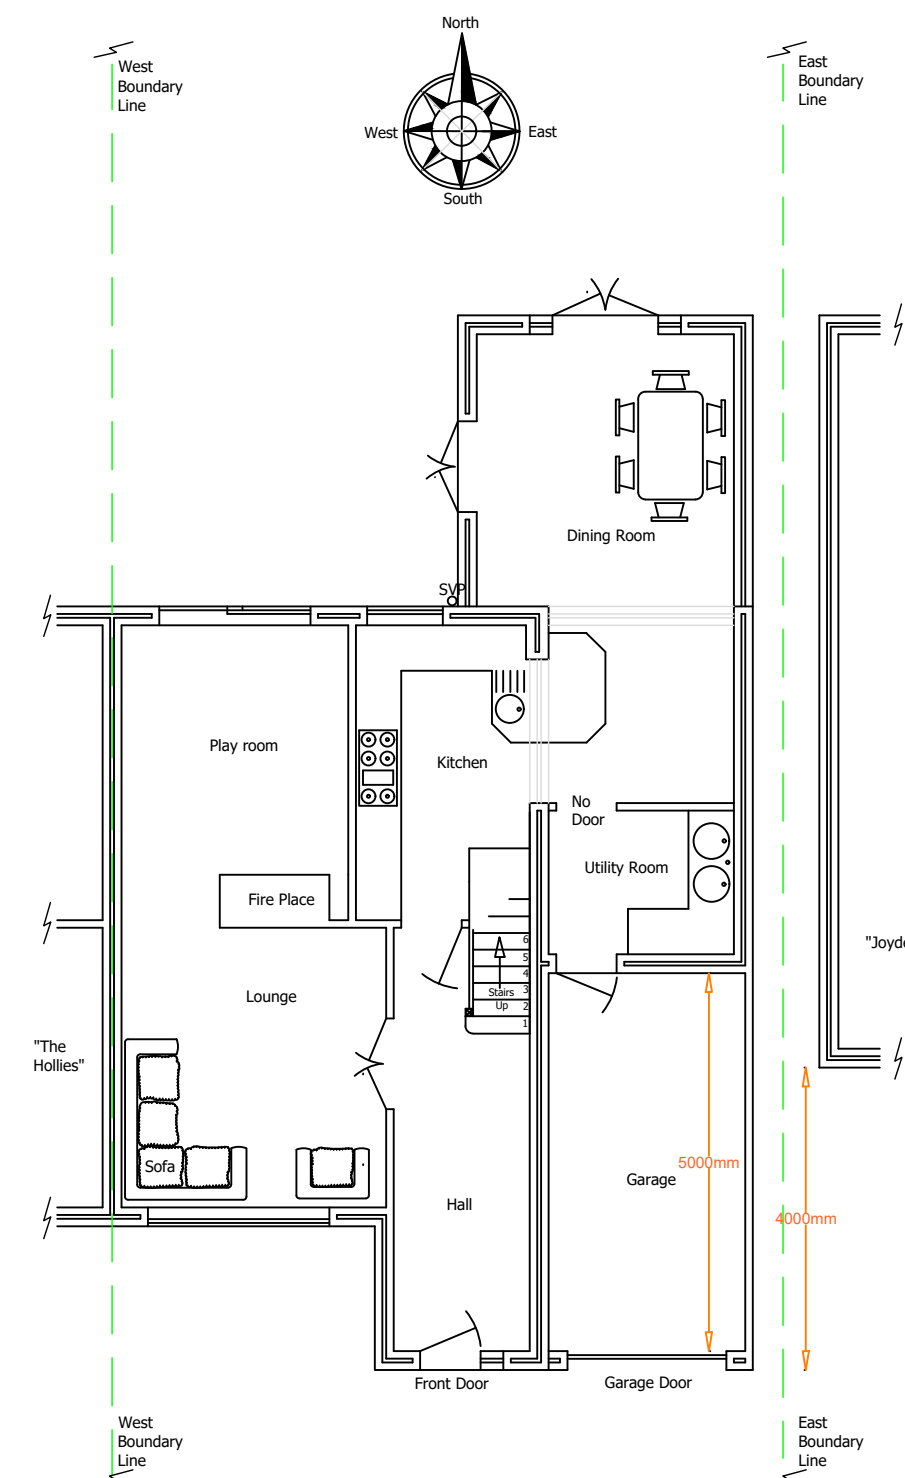


Existing Ground Floor Plan 1:100

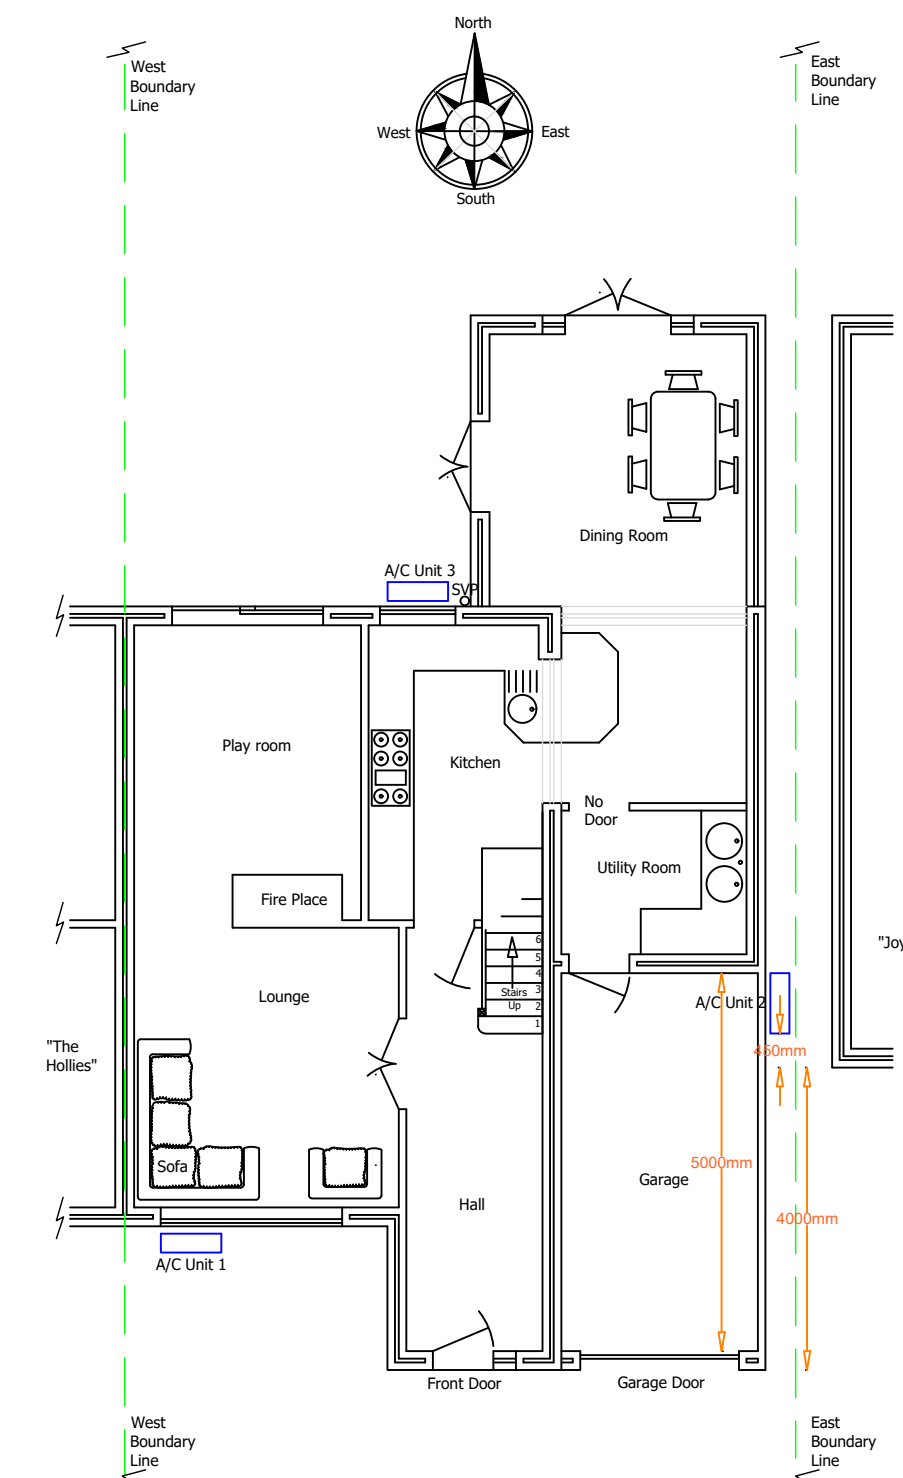


Proposed Ground Floor Plan 1:100

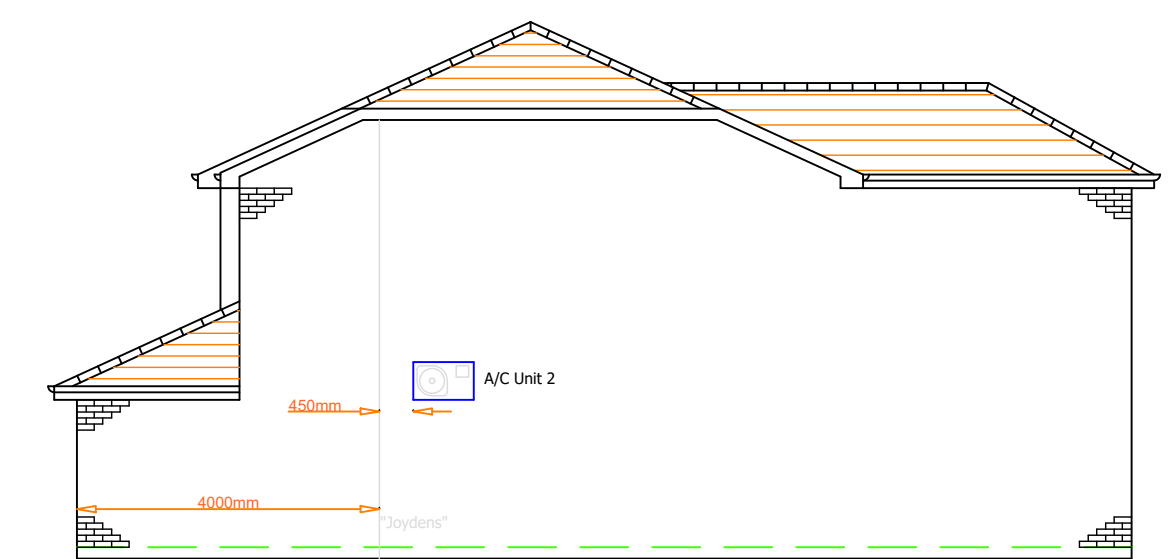

Proposed Side (East) Elevation 1:100

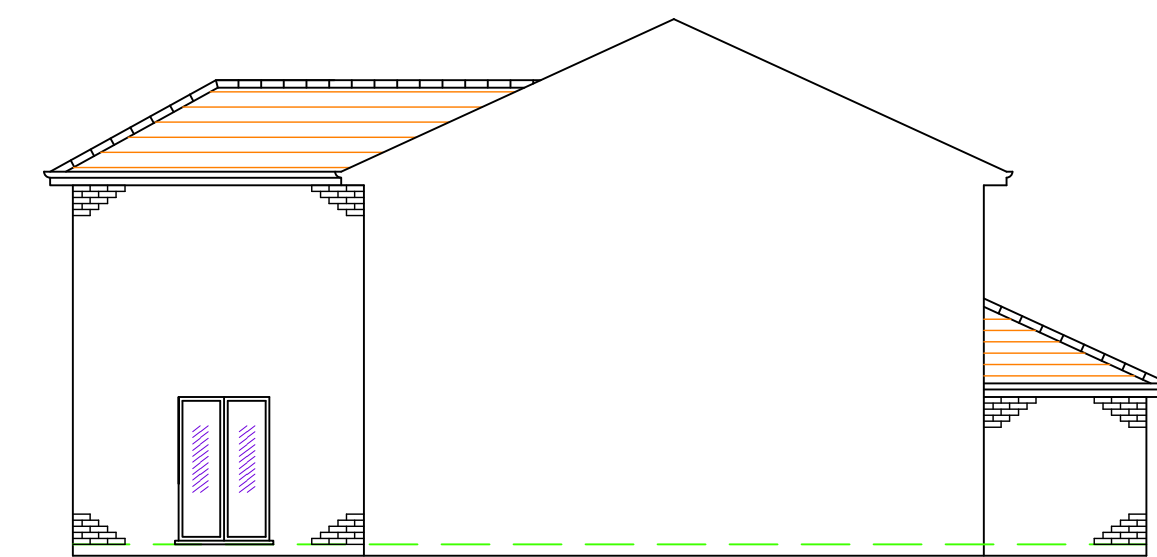

Existing Side (West) Elevation 1:100

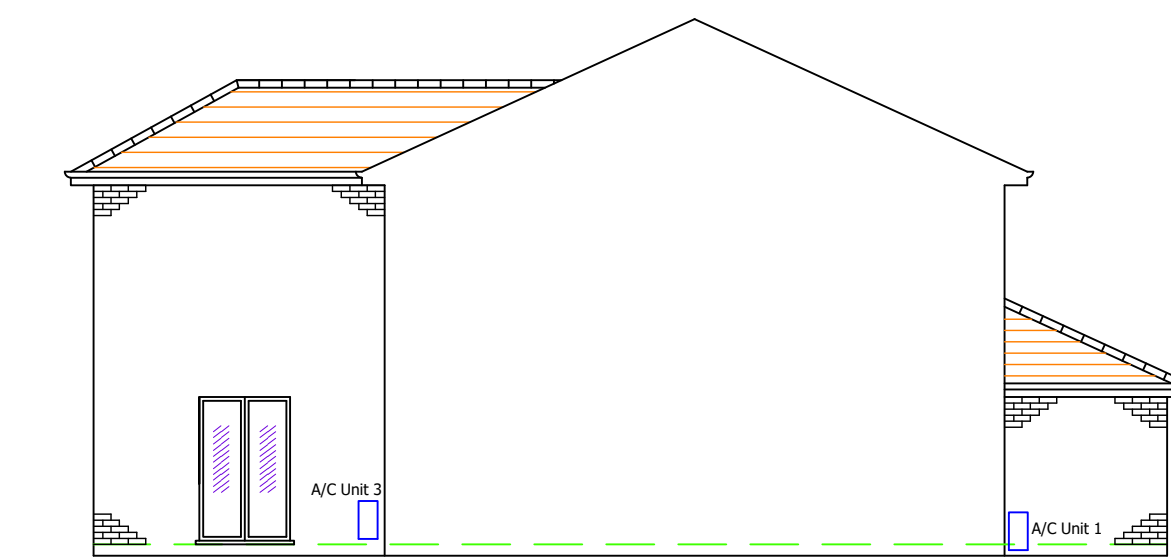


Proposed Side (West) Elevation 1:100

Conversion Chart

100mm	=	4"
0.5m	=	1ft 8"
1.0m	=	3ft 3"
1.5m	=	4ft 11"
2.0m	=	6ft 6"
2.5m	=	8ft 2"
3.0m	=	9ft 10"
3.5m	=	11ft 6"
4.0m	=	13ft
4.5m	=	14ft 8"
5.0m	=	16ft 4"
5.5m	=	18ft
6.0m	=	19ft 8"
6.5m	=	21ft 6"
7.0m	=	23ft
7.5m	=	24ft 8"
8.0m	=	26ft 3"

Planning Application Drawing

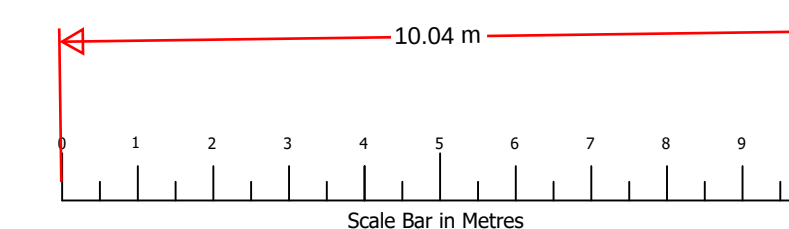

Design Notes,
Installation of three air condition units to the
house exterior walls.

Newlyn House, Norwood Lane, Meopham DA13 0YB		 PROFESSIONAL DESIGN & PLANNING
Drawing No.	MAD-449-04	
Drawing Size	A1	
Date	16th July 2024	
Meopham Architectural Design 15 Park House Gardens, Tunbridge Wells, TN4 0NQ mob. 07940 888080 ~ office. 01892 539687 web www.madofmeopham.co.uk		