



PL -13.12
GR -13.00

PL -13.08
GR -13.00

PL -13.12
ADL -13.00



NORTH ELEVATION
SCALE: 1:100

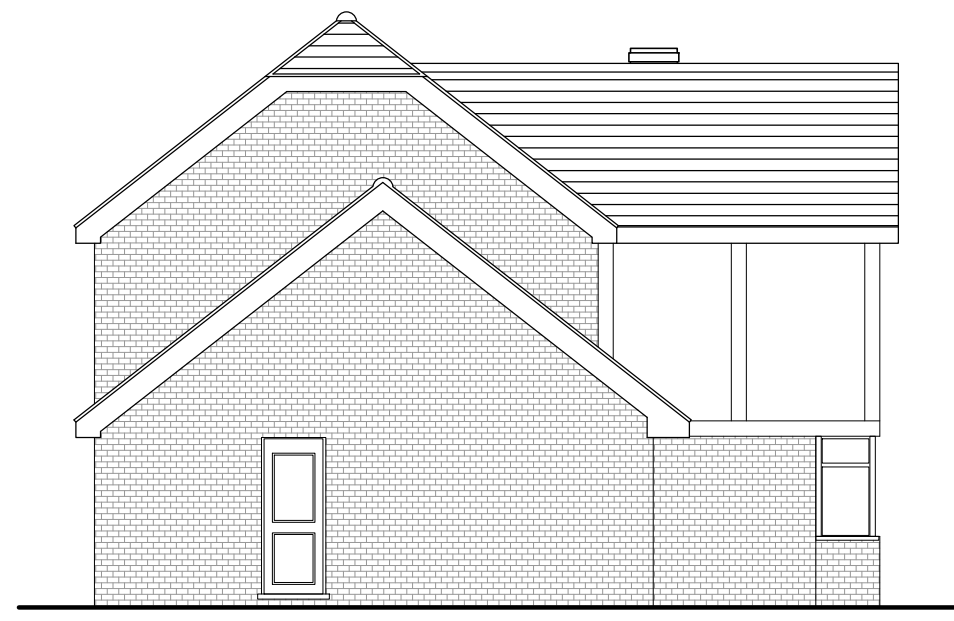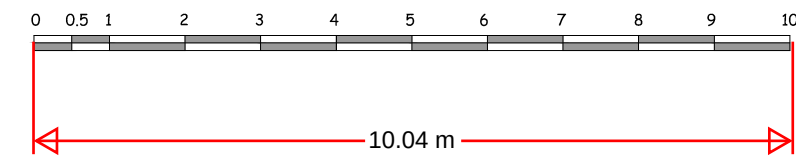

EAST ELEVATION





SOUTH ELEVATION




WEST ELEVATION



GROUND FLOOR

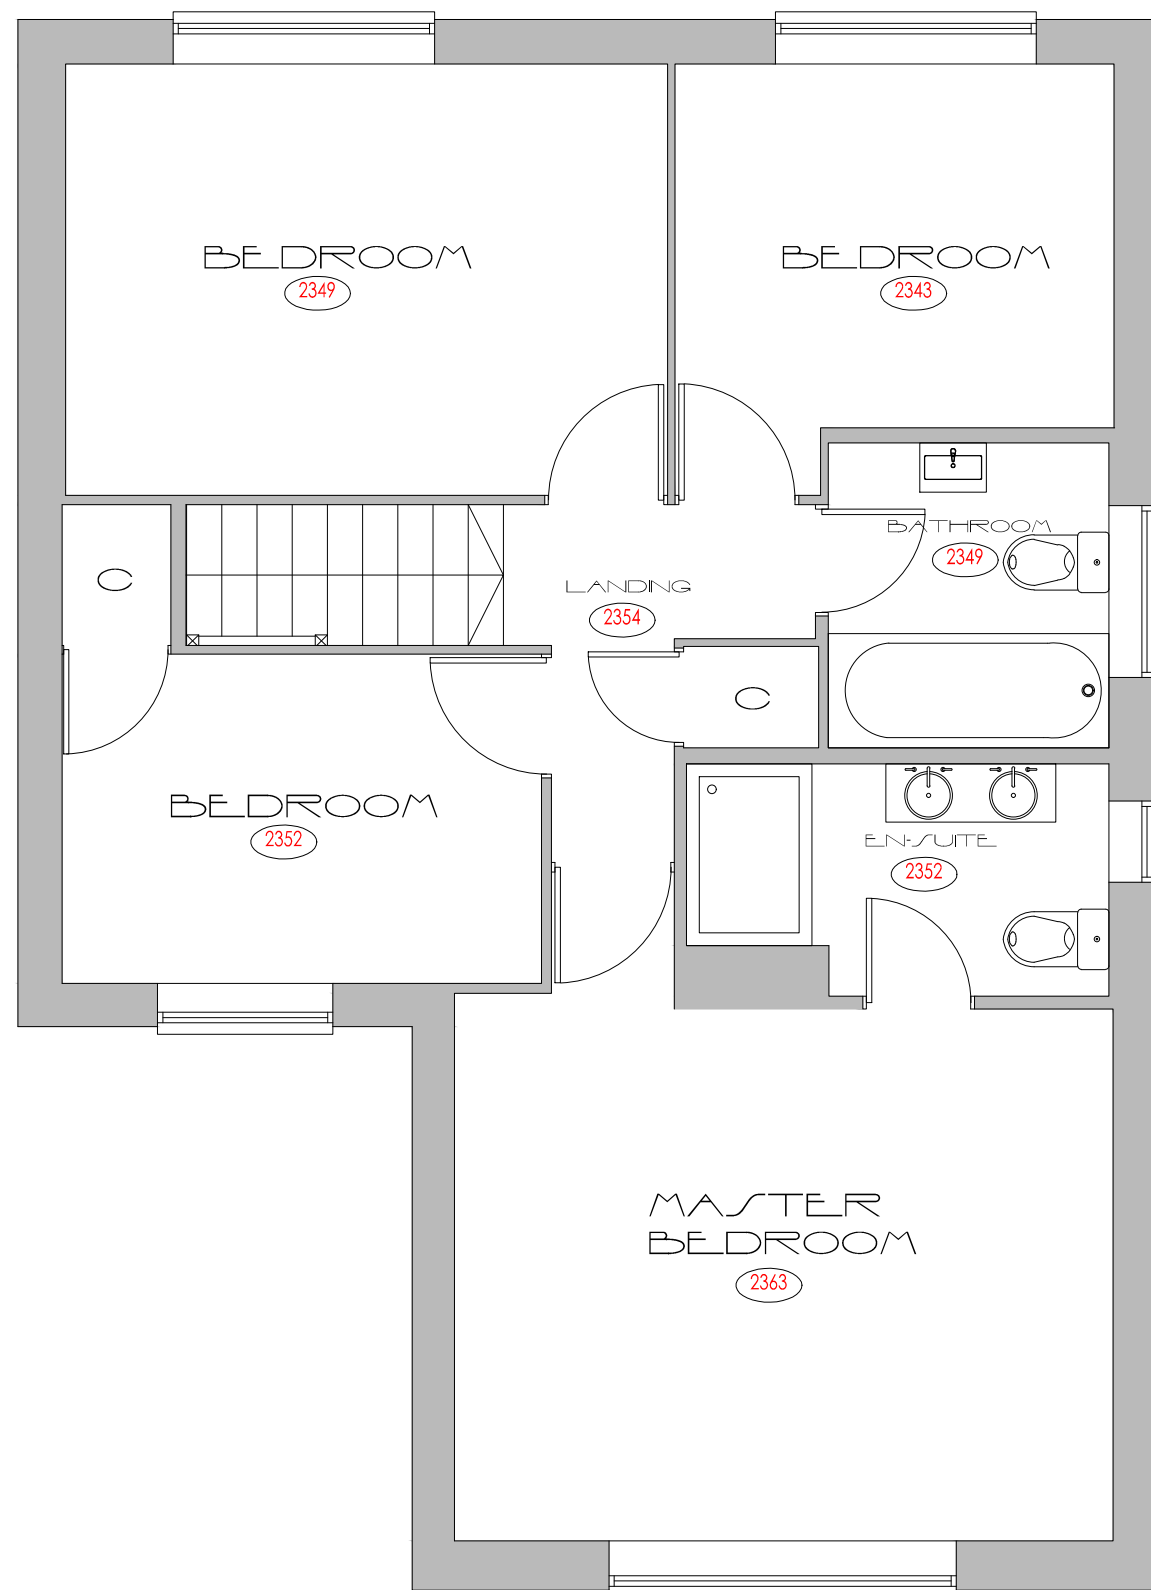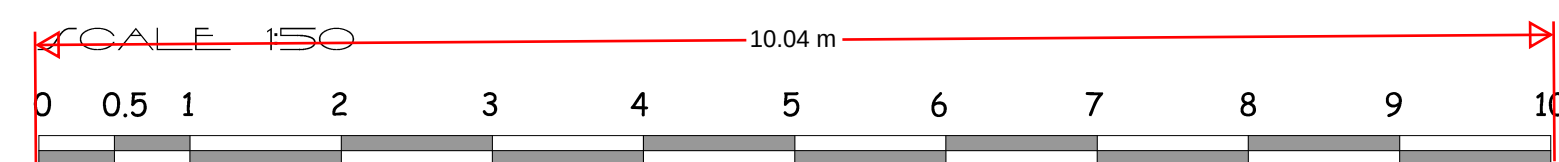

FIRST FLOOR

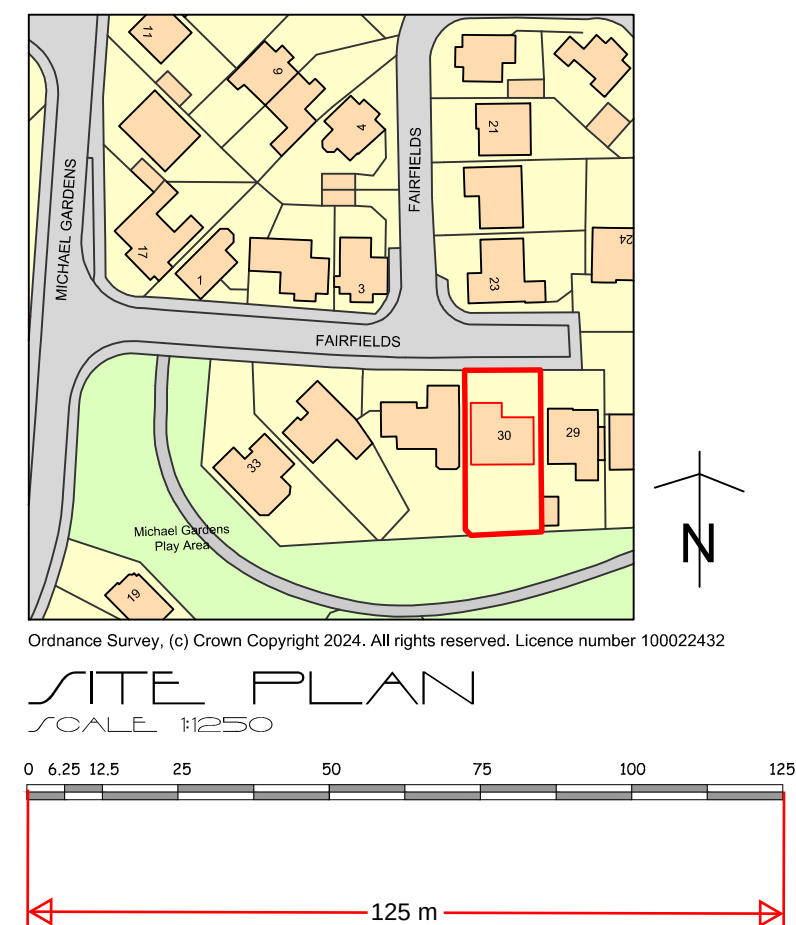

SAHOTA ARCHITECTURAL SERVICES			
CLIENT		Mr & Mrs Bhangle	
SITE		30 Fairfield Gravesend Kent DA12 4QG	
DRAWING TITLE		Existing Plan & Elevations	
SCALE		1:50 1:100 1:1250 @A1	
DATE	August 2024	DRAWING NO.	24/08/02

All dimensions to be verified on site before works