

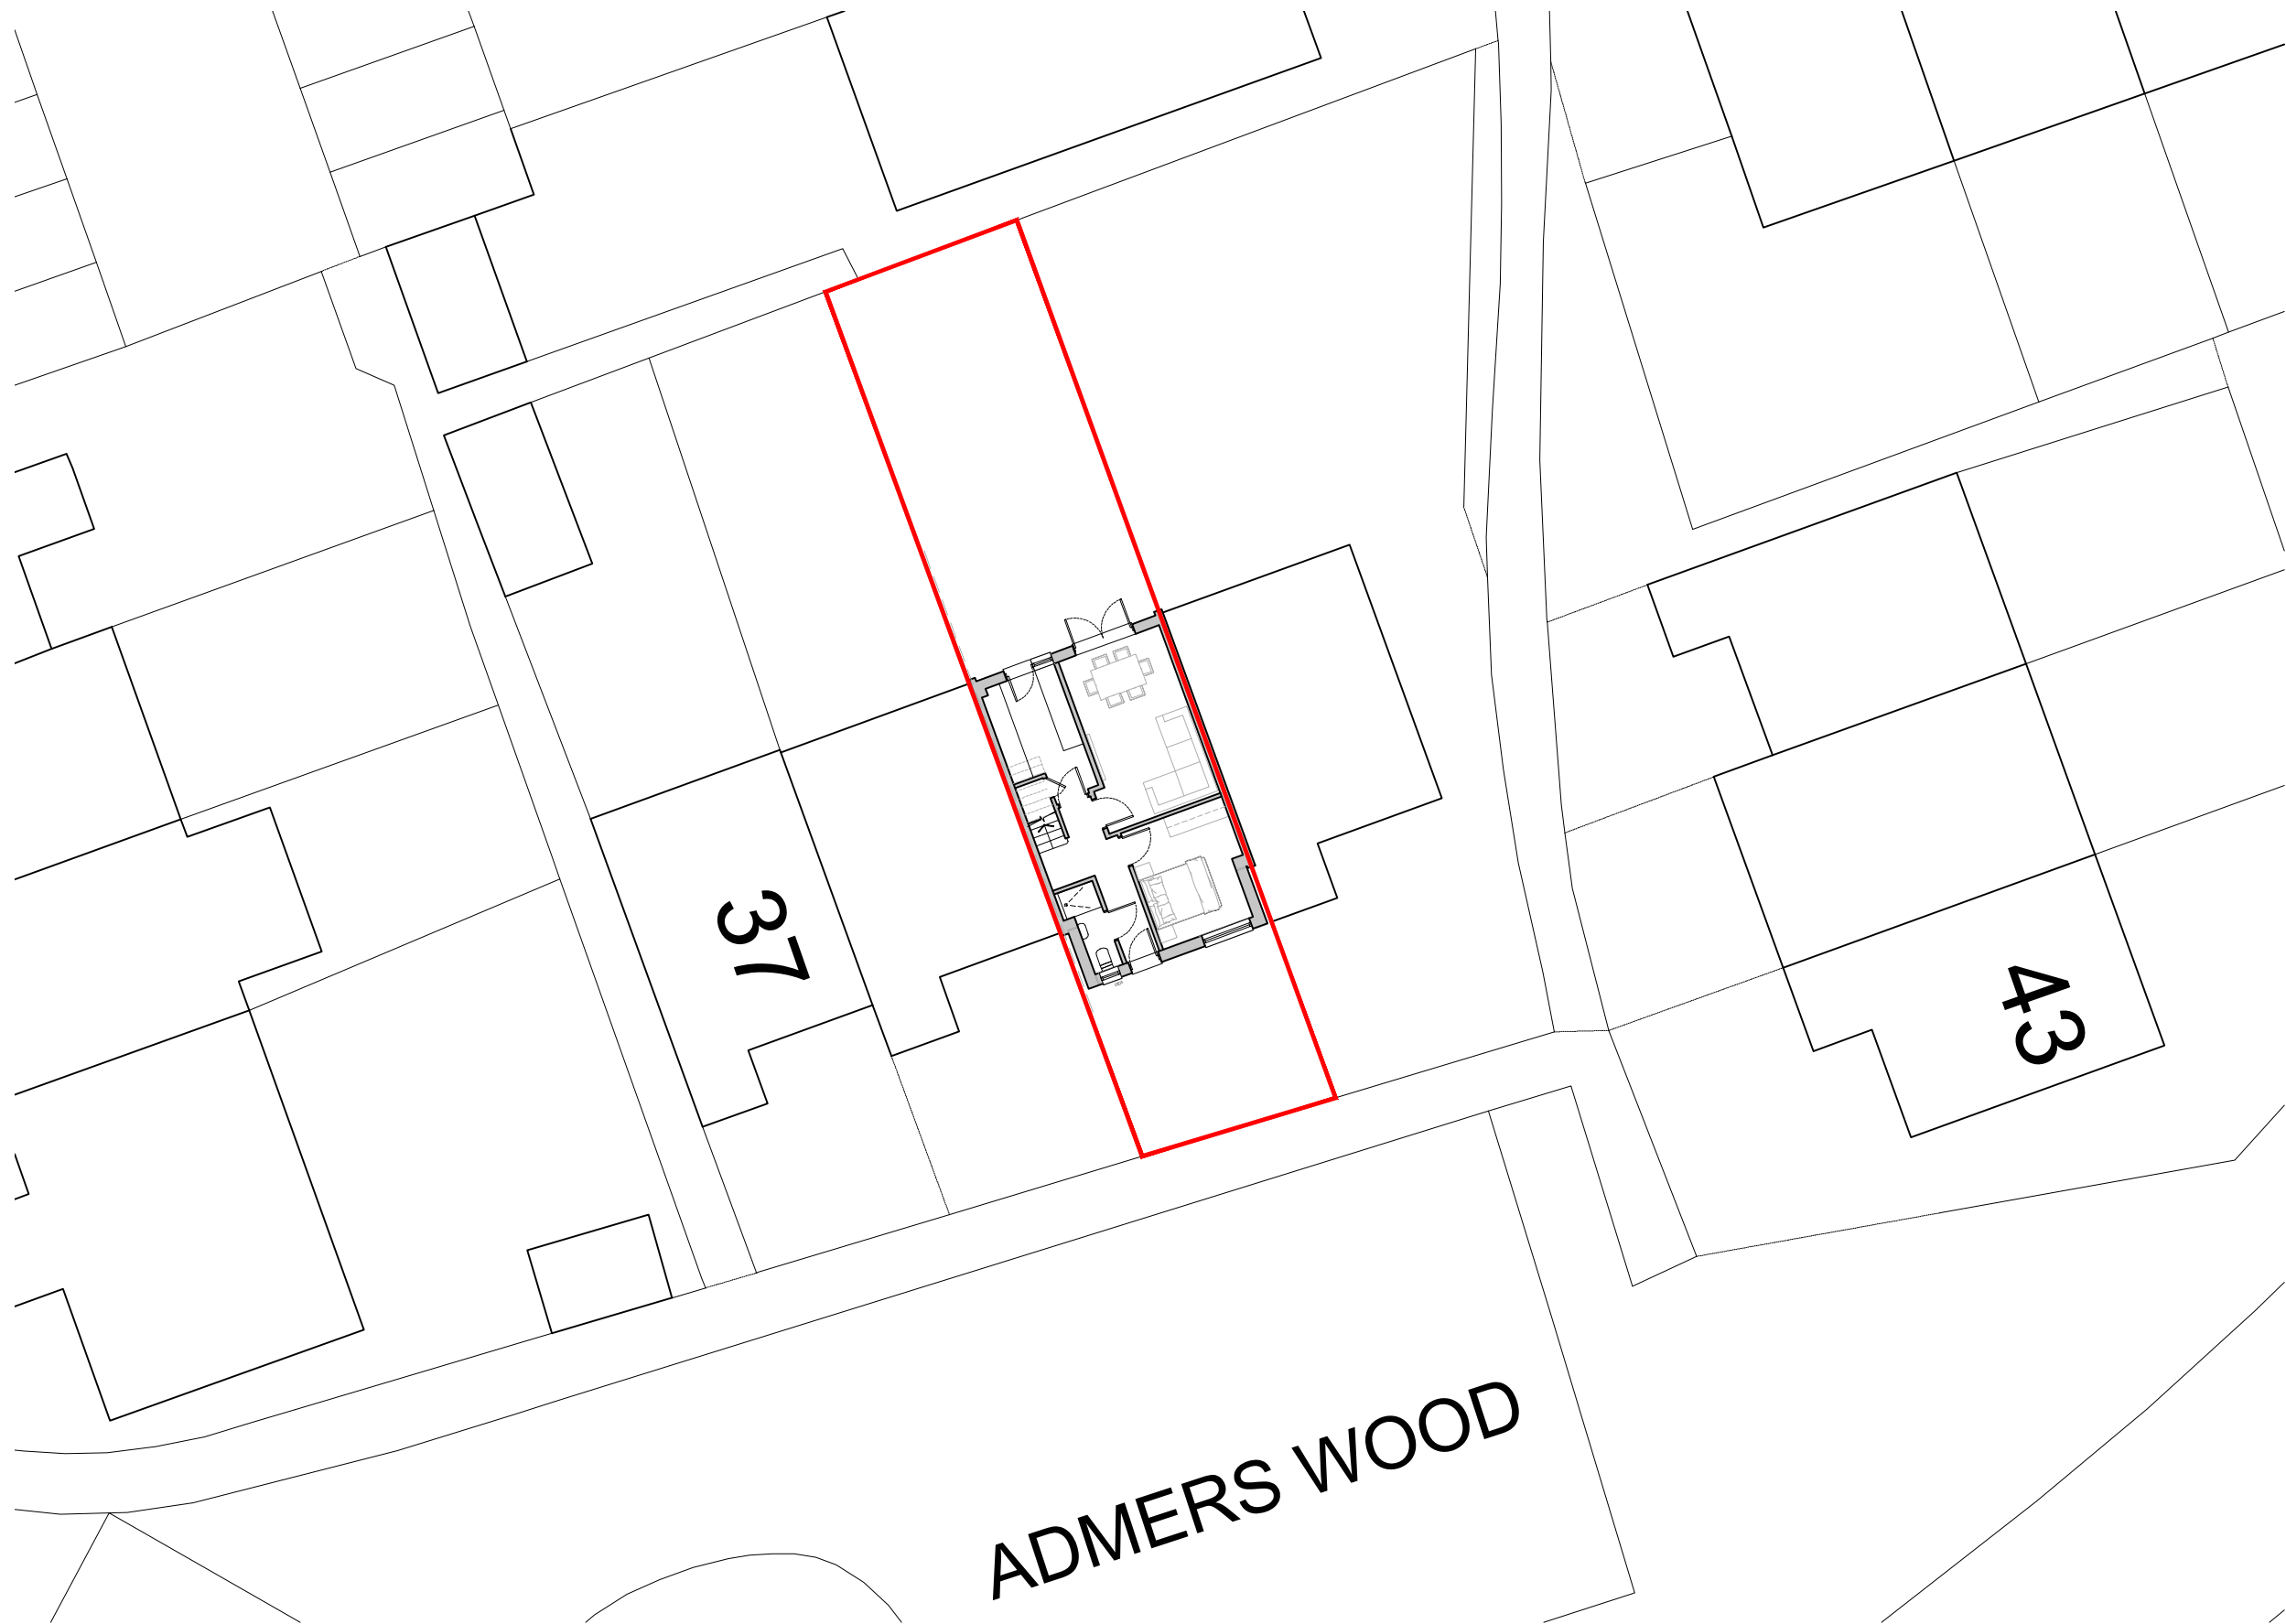


 

Proposed site plan

 

client details
Becky and Charlie

project details
39 Admers Wood, Vigo, DA13 0SP

drawing title
Proposed site plan

date	scale	drawn by
Nov'24	1:200@A3	NS

project no.	drawing no.	revision
125	005	A